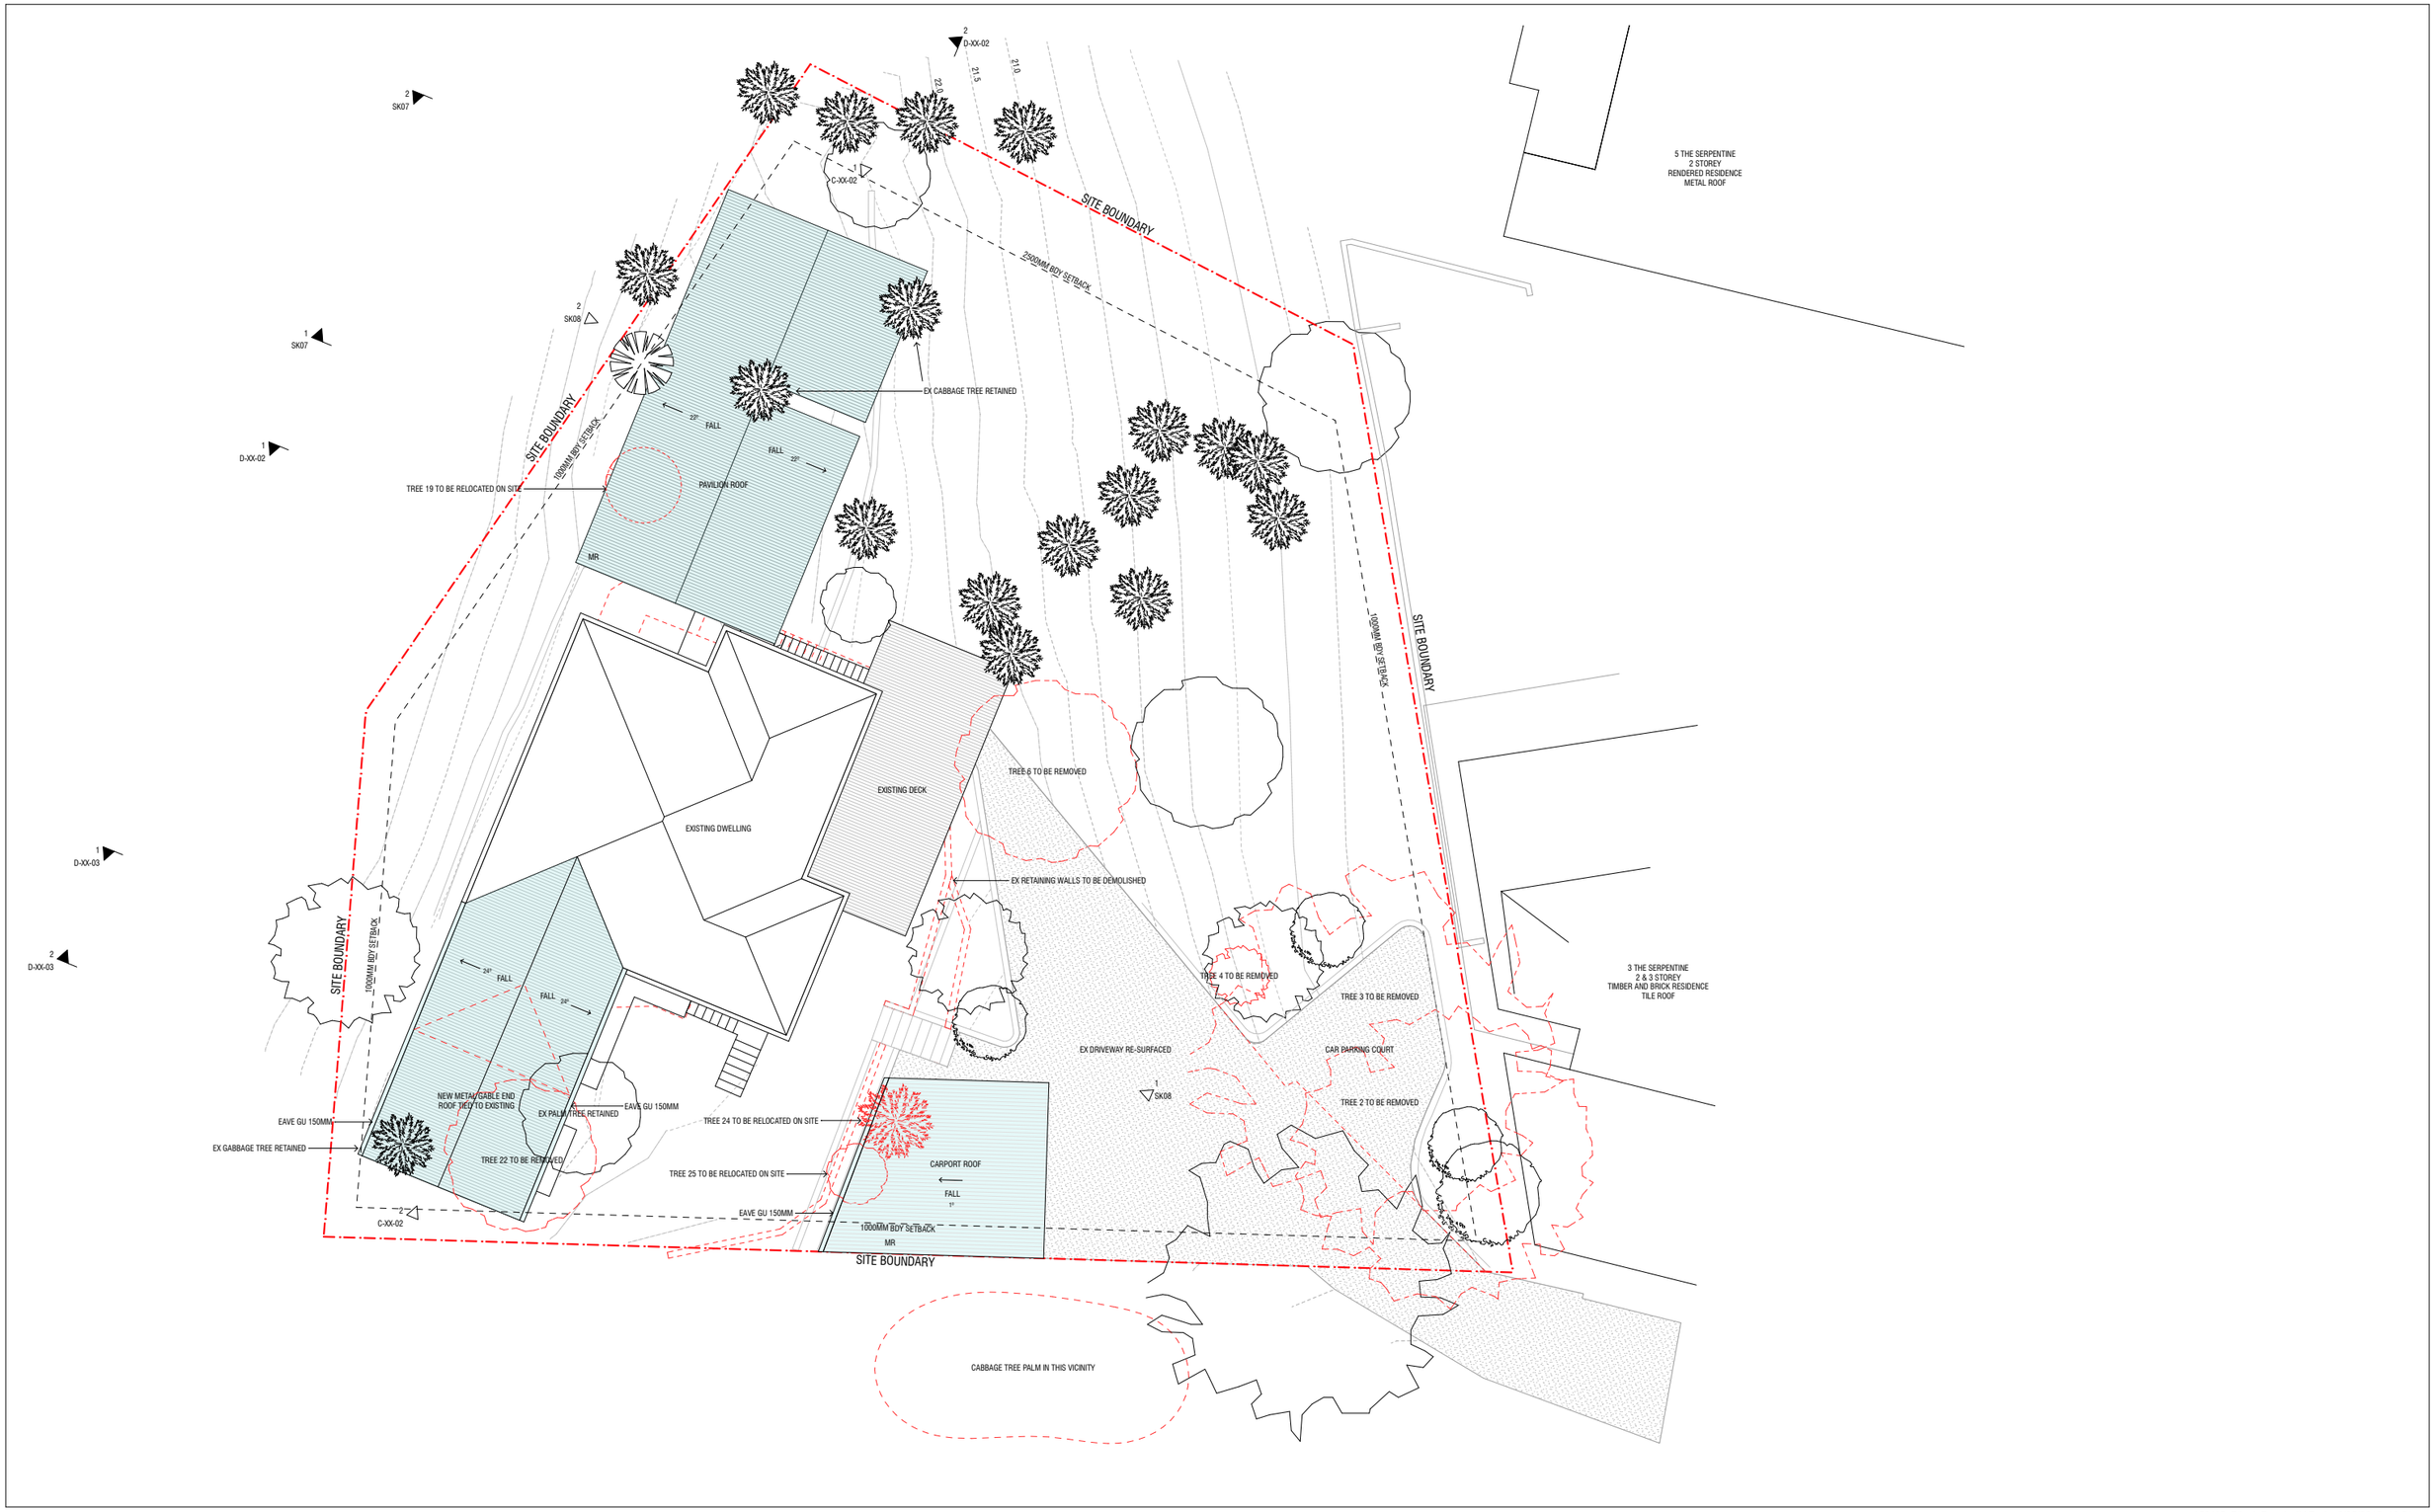

s150115_BilgolaBeach_CAD.pln_6/05/2015_10:51 am

matthewwoodward architecture

© COPYRIGHT MATTHEW WOODWARD ARCHITECTURE PTY LTD. UNLESS OTHERWISE AGREED IN WRITING: ALL RIGHTS TO USE THIS DOCUMENT ARE SUBJECT TO PAYMENT IN FULL OF ALL MWA CHARGES; THIS DOCUMENT MAY ONY BE USED FOR THE EXPRESS PURPOSE AND PROJECT FOR WHICH IT HAS BEEN CREATED AND DELIVERED, AS NOTIFIED IN WRITING BY MWA; AND THIS DOCUMENT MAY NOT BE OTHERWISE USED, OR COPIED. ANY UNAUTHORISED USE OF THIS DOCUMENT IS AT THE USER'S SOLE RISK AND WITHOUT LIMITING MWA'S RIGHTS THE USER RELEASES AND INDEMNIFIES MWA FROM AND AGAINST ALL LOSS SO ARISING.

ISSUE	DATE	FOR
A	20.04.2015	DEVELOPMENT APPLICATION

CLIENT
BRUCE McCONOCHIE

PROJECT
1B THE SERPENTINE,
BILGOLA BEACH NSW 2107

STATUS
DEVELOPMENT APPLICATION

TRUE NORTH
PROJECT NORTH

SCALE 1:200 at A3

DRAWING
SITE / ROOF PLAN

DRAWING NUMBER B-03-01
ISSUE A