THIS DRAWING IS SUBJECT TO COPYRIGHT LAWS AND MAY NOT BE COPIED WITHOUT THE WRITTEN PERMISSION OF RAWSON HOMES PTY LTD-ACN 053 733 841 ©




## SEDIMENT CONTROL

INSTALL SEDIMENT CONTROL STRUCTURES IN LOCATIONS INDICATED ON THIS DRAWING AND AS OTHERWISE REQUIRED TO CONTROL SEDIMENT DURING ALL EXCAVATIONS AND WHILST AREAS OF THE SITE ARE EXPOSED TO EROSION. REVIEW CONTROL MEASURES AND MAINTAIN STRUCTURES DURING CONSTRUCTION.

IF ADDITIONAL MEASURES ARE REQUIRED FOR EROSION AND CONTROL OR BY COUNCIL REQUIREMENTS, REFER TO "URBAN EROSION AND SEDIMENT CONTROL" GUIDELINES PREPARED BY THE DEPARTMENT OF CONSERVATION AND LAND MANGEMENT.

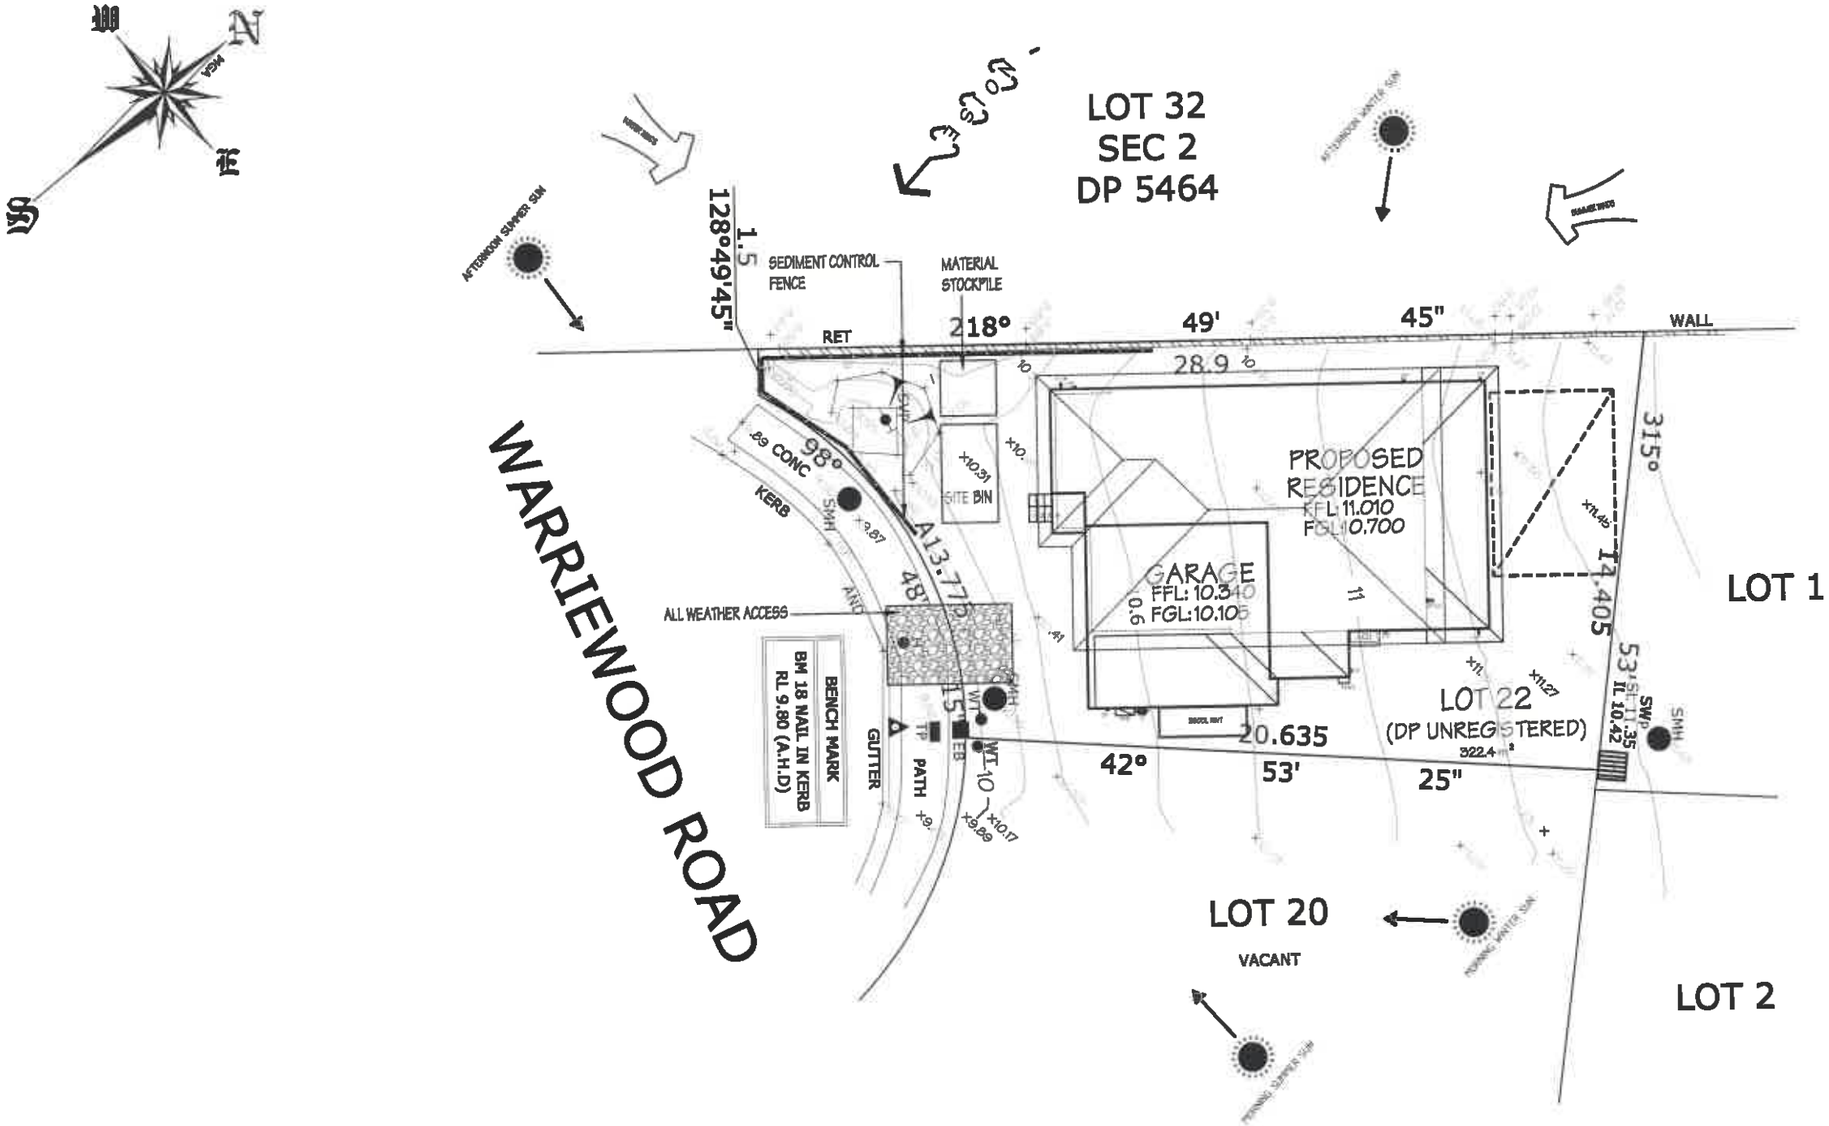


SEDIMENT FENCE DETAIL

SUITABLE FOR DRAINAGE AREA OF 0.6HA MAX AND SLOPE GRADIENT OF 1:2 MAX WITH LENGTH OF 60M MAX

DIAL BEFORE YOU DIG www.1100.com.au

NOTES:

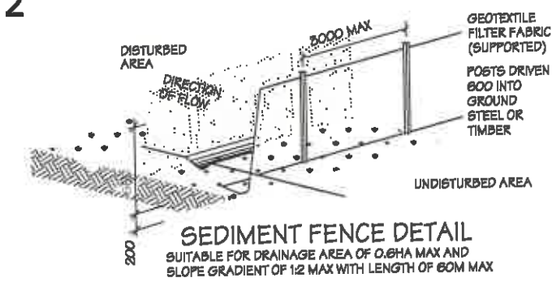PLEASE NOTE: DETAILS SHOWN ON THESE PLANS ARE INTENDED TO BE ACCURATE - HOWEVER INFORMATION WRITTEN INTO INDIVIDUAL CONTRACTS WILL TAKE PRECEDENCE OVER PLANS

* ALL DIMENSIONS ARE IN MILLIMETRES
* DO NOT SCALE - USE WRITTEN DIMENSIONS
* ALL DIMENSIONS ARE TO STRUCTURAL FRAMES ONLY EXCLUDING FINISHED SURFACES

**RAWSON HOMES**
1 HOMEBUSH BAY DRIVE
BUILDING F, LEVEL 2, SUITE 1
RHODES NSW 2138
TELEPHONE: 02 8765 5500
FAX : 02 8765 8099
BUILDER'S LICENCE No. 33493C

CLIENT: MR A. M. CAMILLERI

SITE ADDRESS: LOT 22, DP. UNREGISTERED, WARRIEWOOD ROAD, WARRIEWOOD

HOUSETYPE:
MODEL: KINGSTON 24
FACADE: CLASSIC
TYPE: DOUBLE GARAGE
SPECIFICATION: LUX

DRAWING TITLE: SEDIMENT & ANALYSIS

| DRAWN BY: | DATE DRAWN: | CHECKED BY: | APPROVED FOR CONSTRUCTION: |
|---|---|---|---|
| TH | 25.07.17 | QC | |

| COUNCIL AREA: | SCALE: | |
|---|---|---|
| PITTWATER | 1:200 | |

| JOB No: | DRWG No.: | ISSUE: |
|---|---|---|
| A007533 | 10 | D |