SCHEDULE OF TREES TO BE REMOVED	
TREE NO.	TREE TYPE
2	Oleander nerium – Oleander
3	Oleander nerium – Oleander
4	Eucalyptus robusta – Swamp Mahogany
5	Washington robusta – Cotton Palm
6	Araucaria heterophylla – Norfolk Island Pine
8	Ficus benjamina – Weeping Fig
9	Eucalyptus botryoides – Bangalay
10	Eucalyptus botryoides – Bangalay
11	Eucalyptus botryoides – Bangalay
12	Pinus radiata – Monterey Pine
13	Pinus radiata – Monterey Pine
14	Pinus radiata – Monterey Pine
15	Pinus radiata – Monterey Pine
16	Pinus radiata – Monterey Pine
17	Pinus radiata – Monterey Pine
19	Casuarina glauca – She-Oak
20	Casuarina glauca – She-Oak
21	Casuarina glauca – She-Oak
22	Casuarina glauca – She-Oak
23	Casuarina glauca – She-Oak
24	Casuarina glauca – She-Oak
25	Casuarina glauca – She-Oak
26	Eucalyptus robusta – Swamp Mahogany
27	Eucalyptus robusta – Swamp Mahogany
28	Eucalyptus robusta – Swamp Mahogany
30	Casuarina glauca – She-Oak
40	Palm
41	Palm
42	Palm
43	Palm

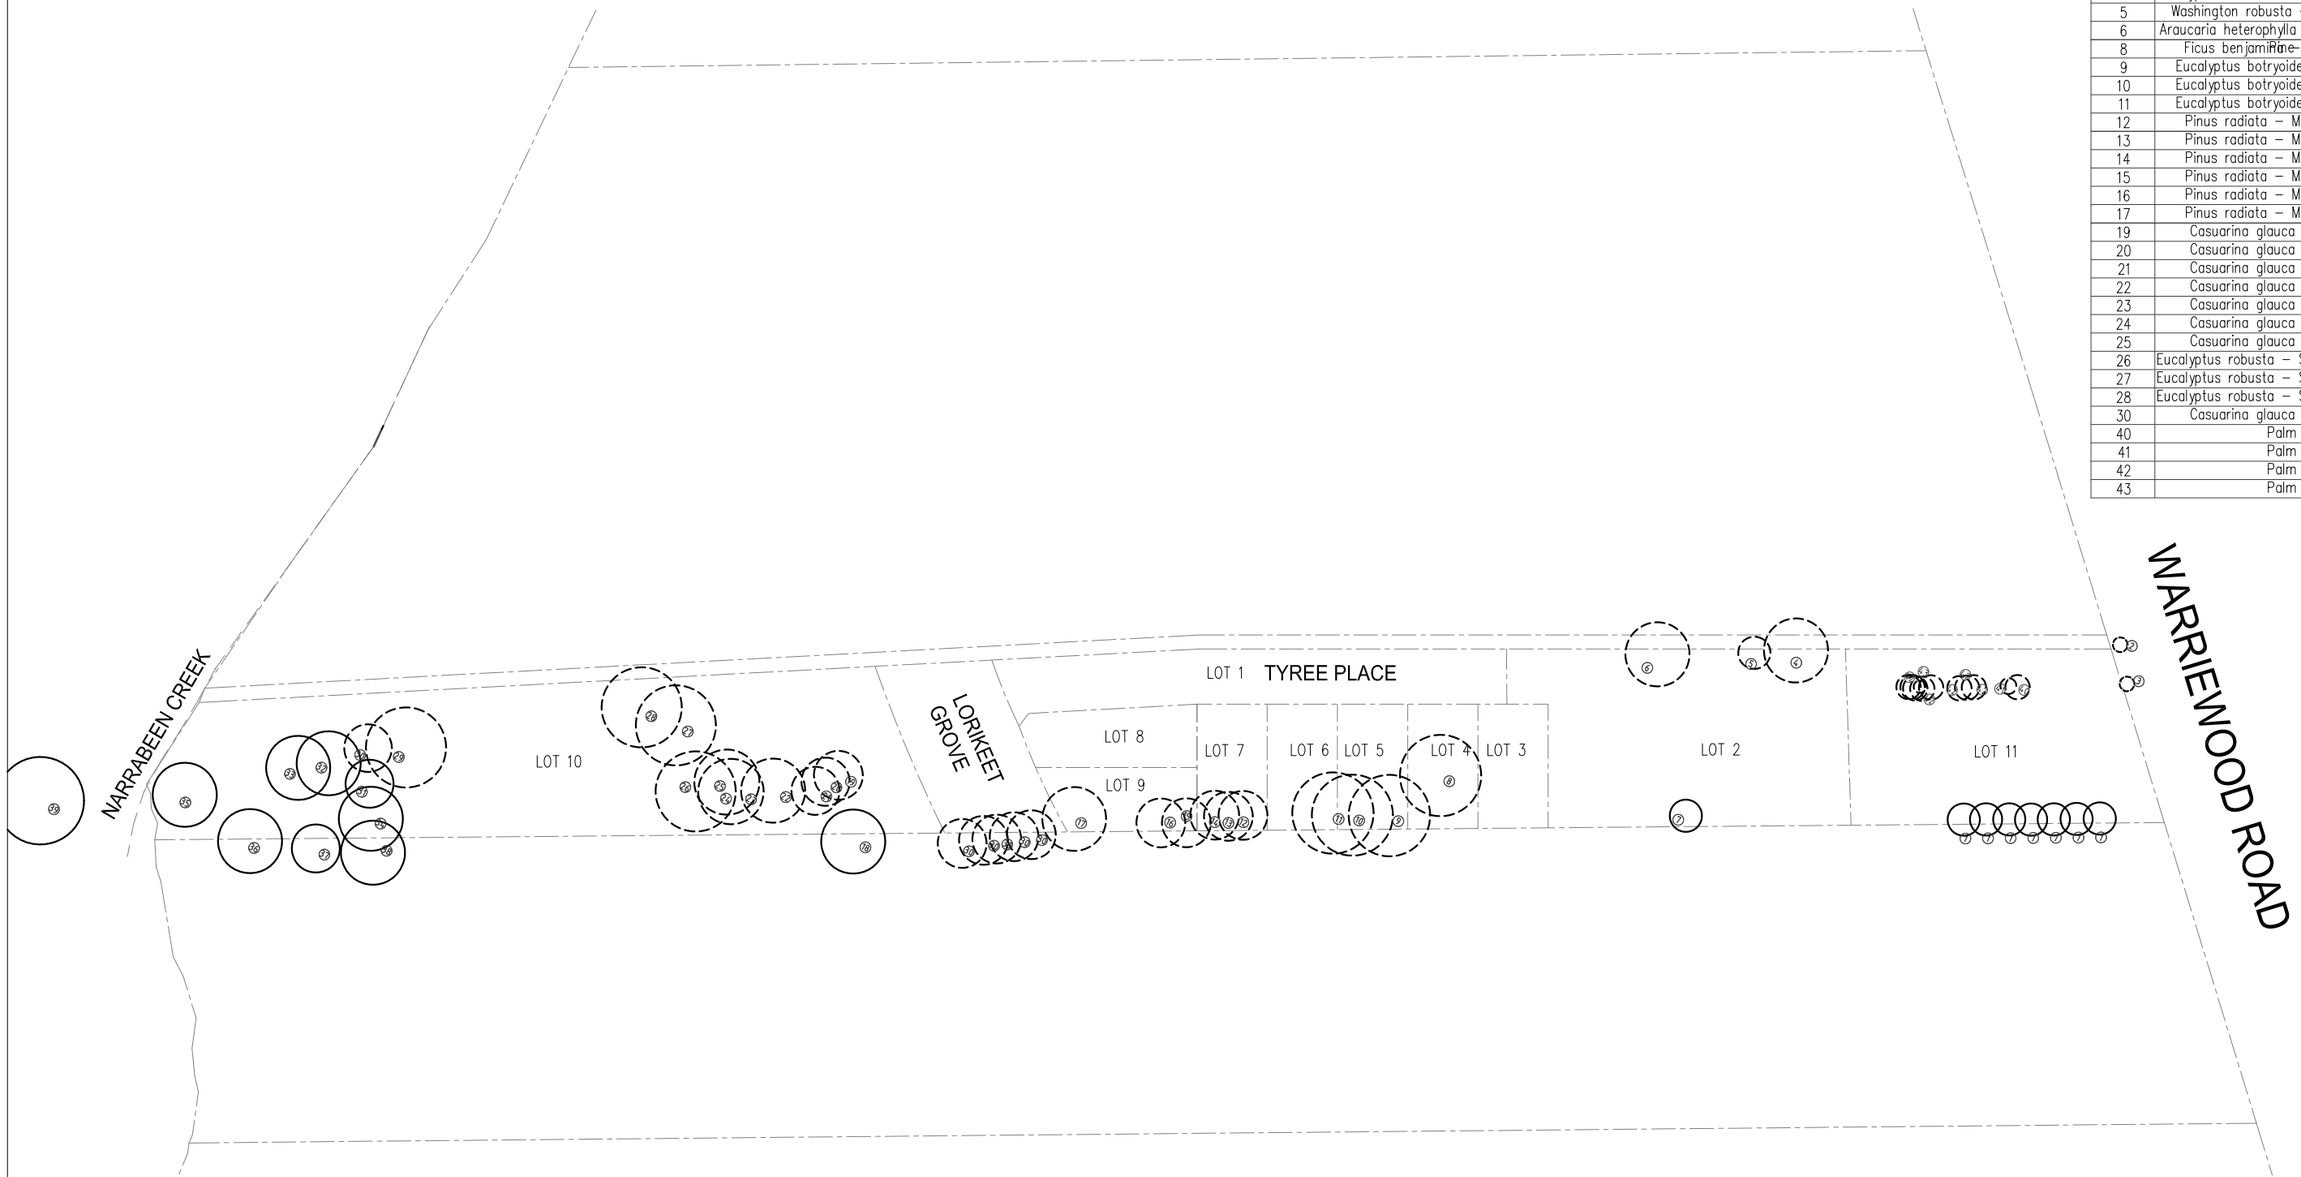

TREE PROTECTION PLAN

DEVELOPMENT APPLICATION

REV.	DESCRIPTION	DATE	REV.	DESCRIPTION	DATE
-	DEVELOPMENT APPLICATION	SEPT/14			
A	DEVELOPMENT APPLICATION	26/02/15			

ARH WARRIEWOOD PTY LTD

STEPHEN BOWERS ARCHITECTS
ABN 64 087 958 423
REG ARCHITECT: STEPHEN BOWERS (5810)
SUITE 91 , 26-32 PIRRAMA ROAD, JONES BAY WHARF
PYRMONT NSW 2009
p 02 8212 9705 m 0414 780 650
email: stephen.bowers@stephenbowersarchitects.com
www.stephenbowersarchitects.com

● STEPHEN BOWERS ARCHITECTS
This drawing is protected by copyright. Reproduction or publication of the whole or part of the drawing without a license of the owner of the copyright is an infringement of copyright.

Do not scale drawings
Verify all dimensions on site
Report any discrepancies in documents to Architect

Address

53C WARRIEWOOD ROAD
WARRIEWOOD
NSW 2102

Drawing Title

TREE PROTECTION PLAN

Scale 1:400(A1)/1:800(A3)	Date SEPT/2014
Drawn by CW	Check by S.B
Drawing No. DA-06	Revision A
Cad file path.	