




SOUTH ELEVATION




NORTH ELEVATION

THIS PLAN TO BE READ IN
CONJUNCTION WITH
MOD2012/0095
WARRINGAH COUNCIL

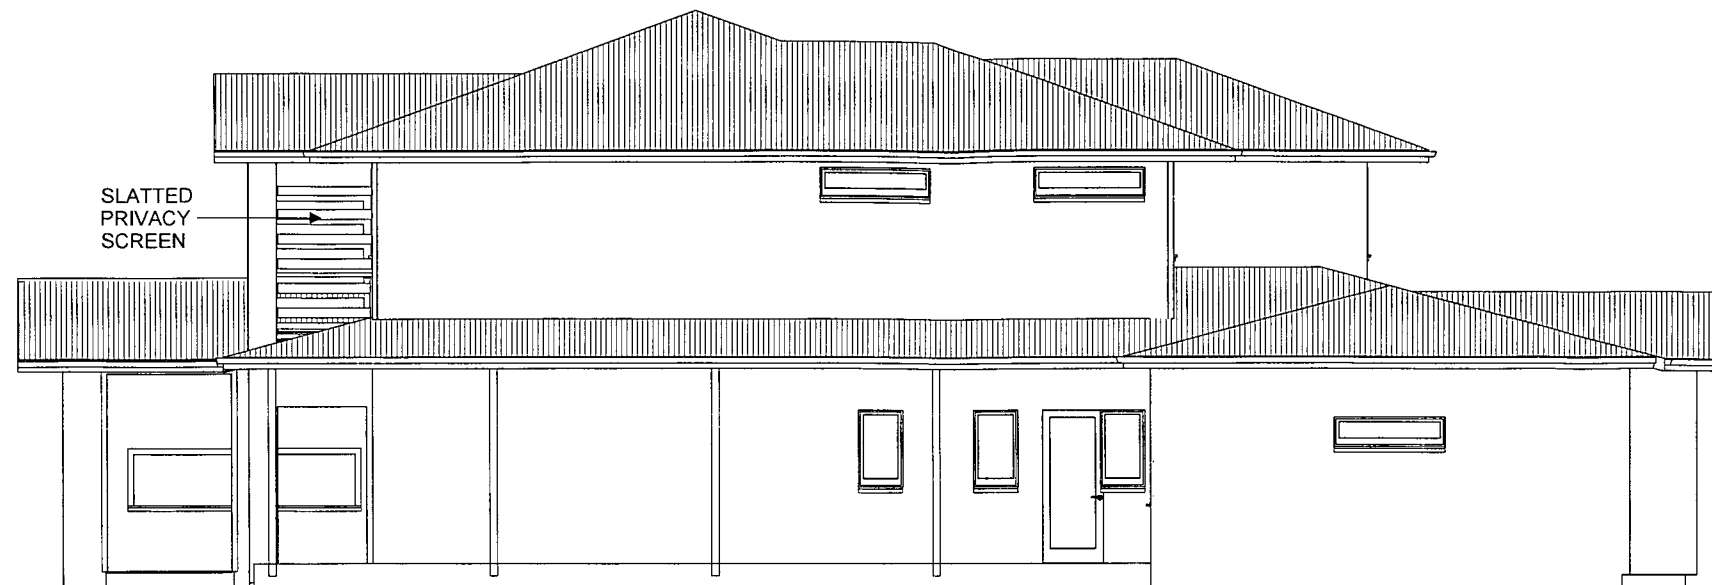

WEST ELEVATION

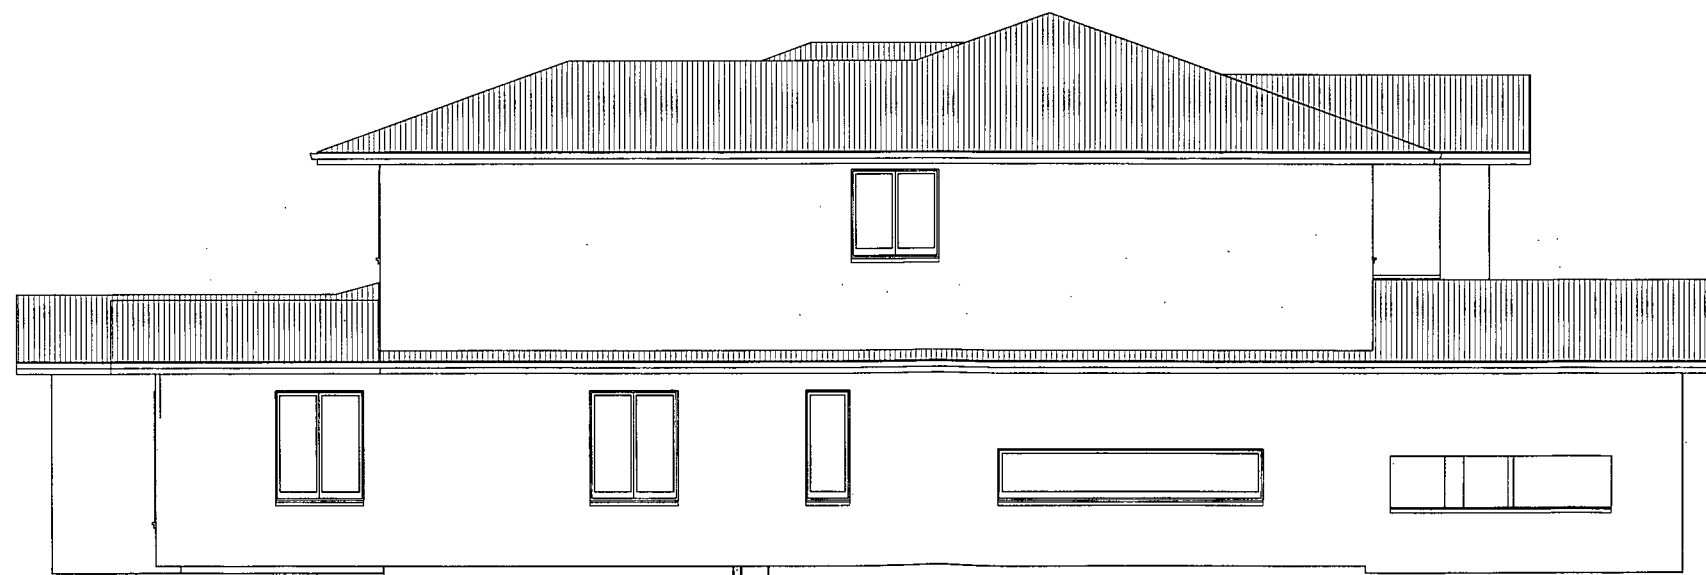

EAST ELEVATION

THIS PLAN TO BE READ IN
CONJUNCTION WITH
MOD2012/0095
WARRINGAH COUNCIL