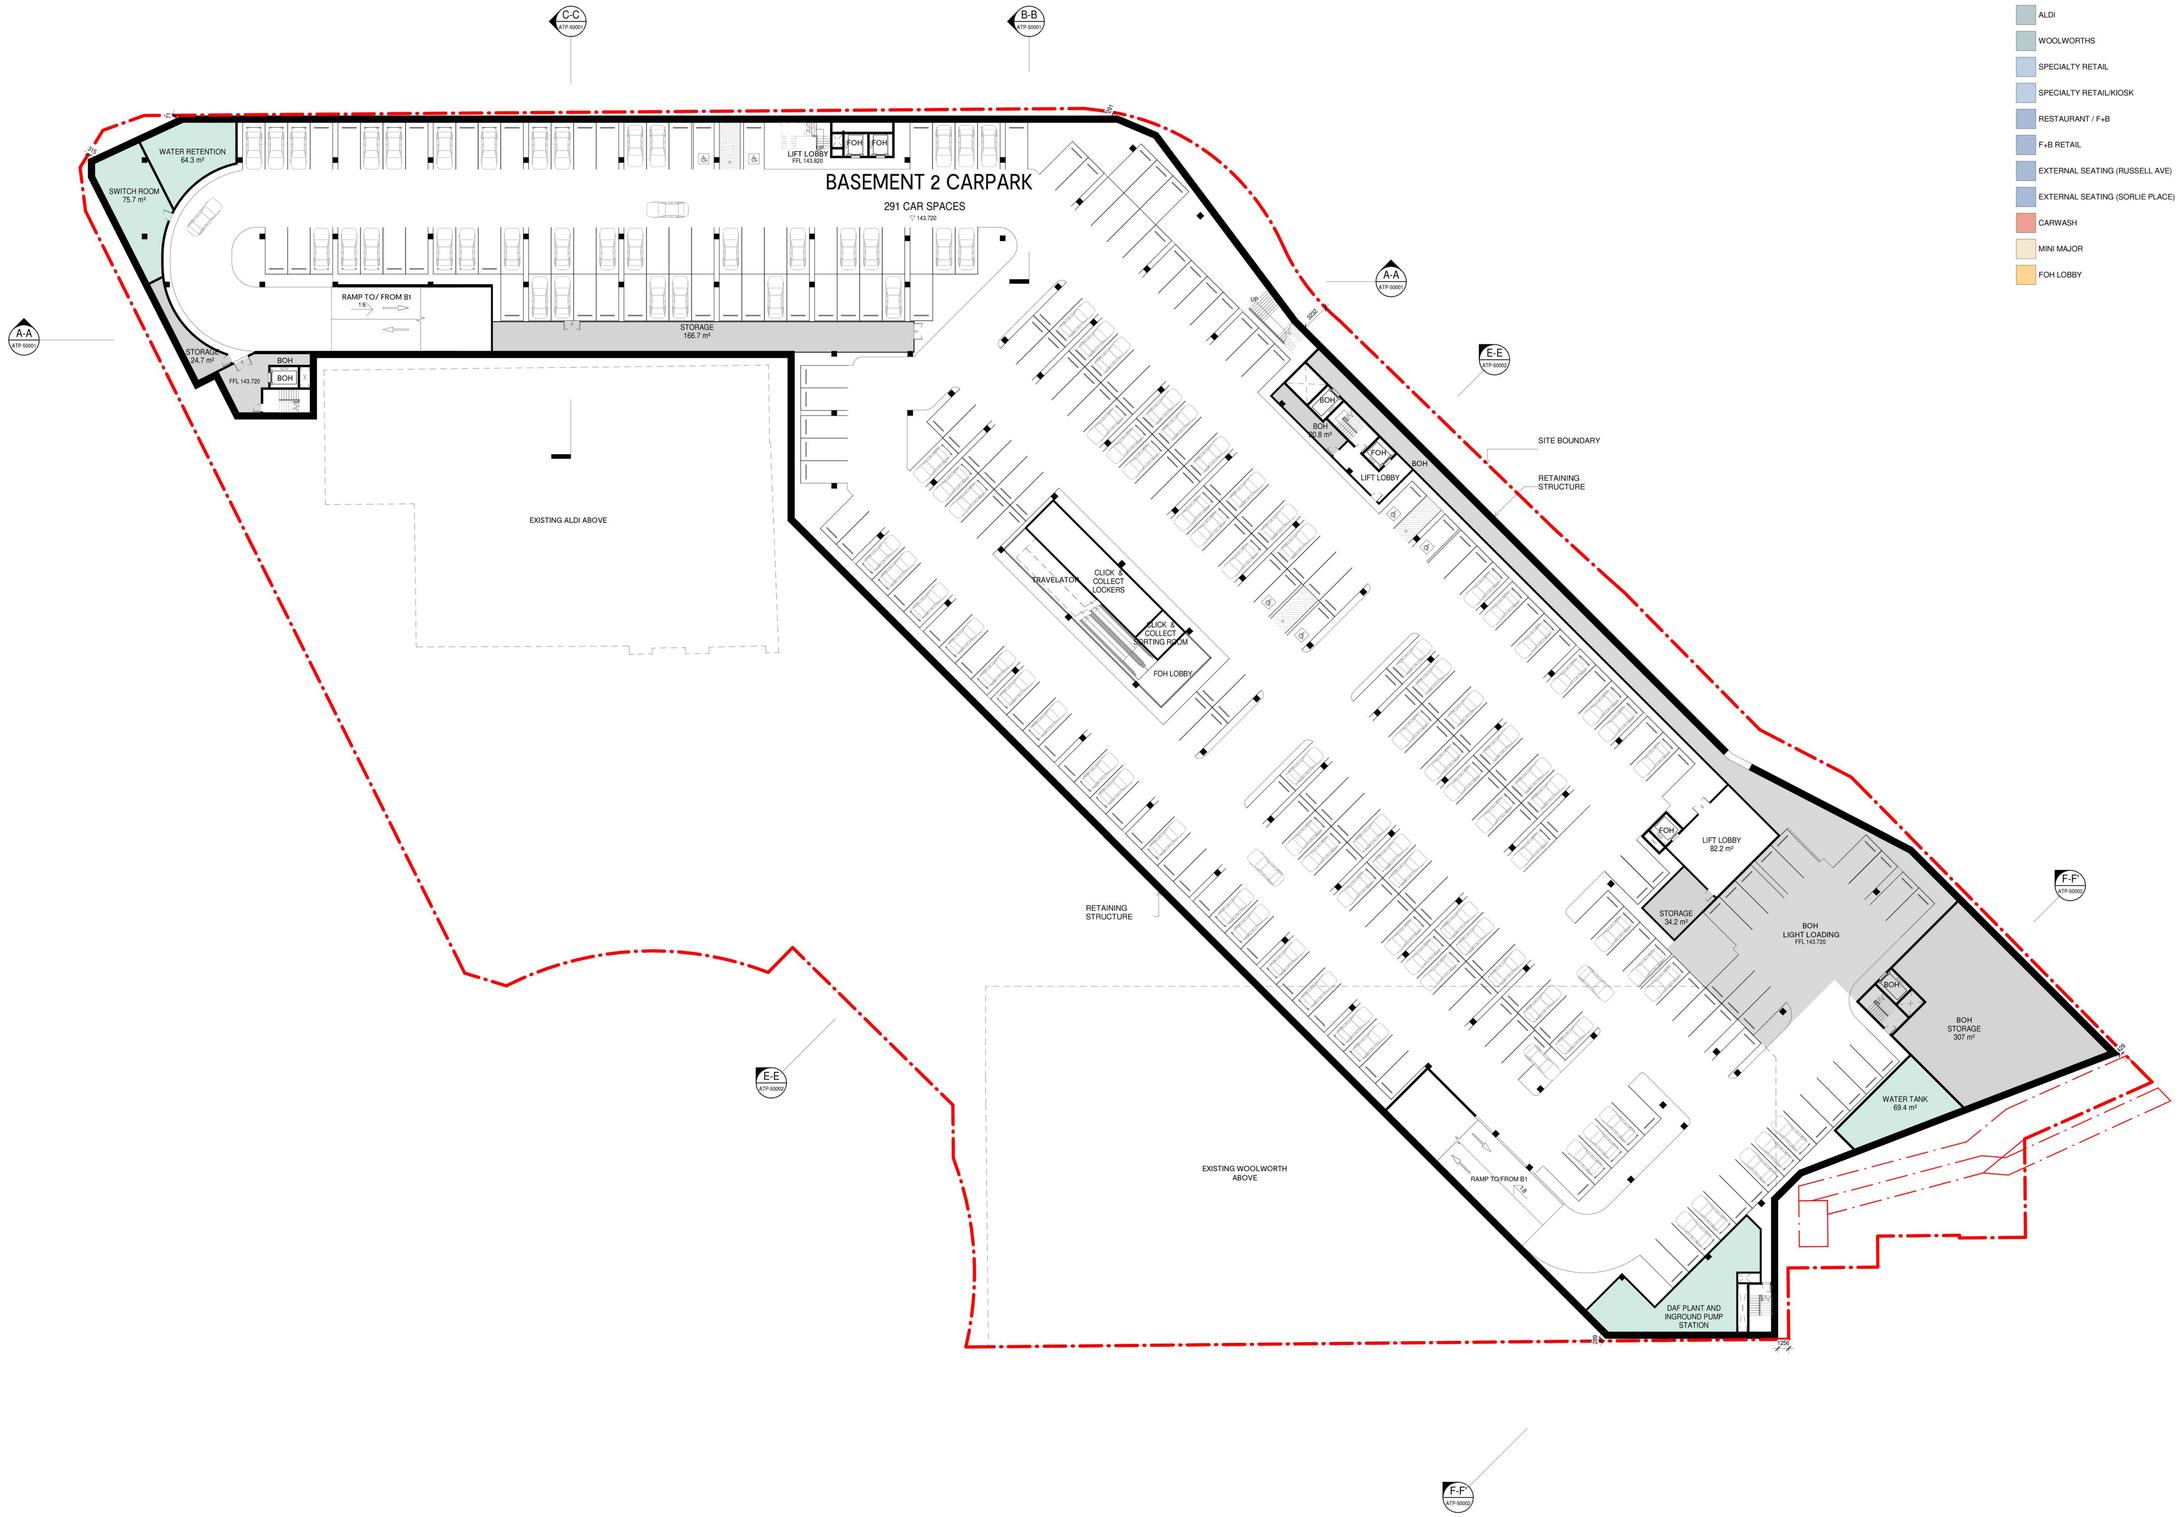

KEY LEGEND

- ALDI
- WOOLWORTHS
- SPECIALTY RETAIL
- SPECIALTY RETAIL/KIOSK
- RESTAURANT / F+B
- F+B RETAIL
- EXTERNAL SEATING (RUSSELL AVE)
- EXTERNAL SEATING (SORLIE PLACE)
- CARWASH
- MINI MAJOR
- FOH LOBBY
- CHILDCARE
- COMMERCIAL
- MEDICAL
- GYM
- EXISTING
- BOH / STORE
- AMENITIES
- PLANT/SERVICES
- SKYPARK
- STORAGE

FORESTWAY

Invesco

Point Polaris

The Buchan Group Melbourne Pty Ltd
A.C.N. 606 569 653
Architects Planners & Interior Designers
Level 1, 416 Bourke Street, Melbourne
Victoria 3000, Australia
Tel: + 613 9329 9077 Fax: + 613 9329 0481
Email tbg@melbourne.buchan.com.au
© THE BUCHAN GROUP 2018

DEVELOPMENT APPLICATION ARCHITECTURAL DRAWINGS

Warringah Rd & Forest Way, Frenchs Forest, NSW, 2086

Revision: **P2**
Date: **14/11/2018**
Scale: **1 : 250 @A0**
Proj. No.: **317182**

TN

GENERAL ARRANGEMENT PLAN

LEVEL B2

ATP-20001

©The Buchan Group 2018. Copyright in this document and the concepts it represents are reserved to The Buchan Group – 2018. No unauthorised use or copying permitted. All rights reserved. Some of the incorporated images and concepts may be subject to third party copyright and/or moral rights.

BUCHAN

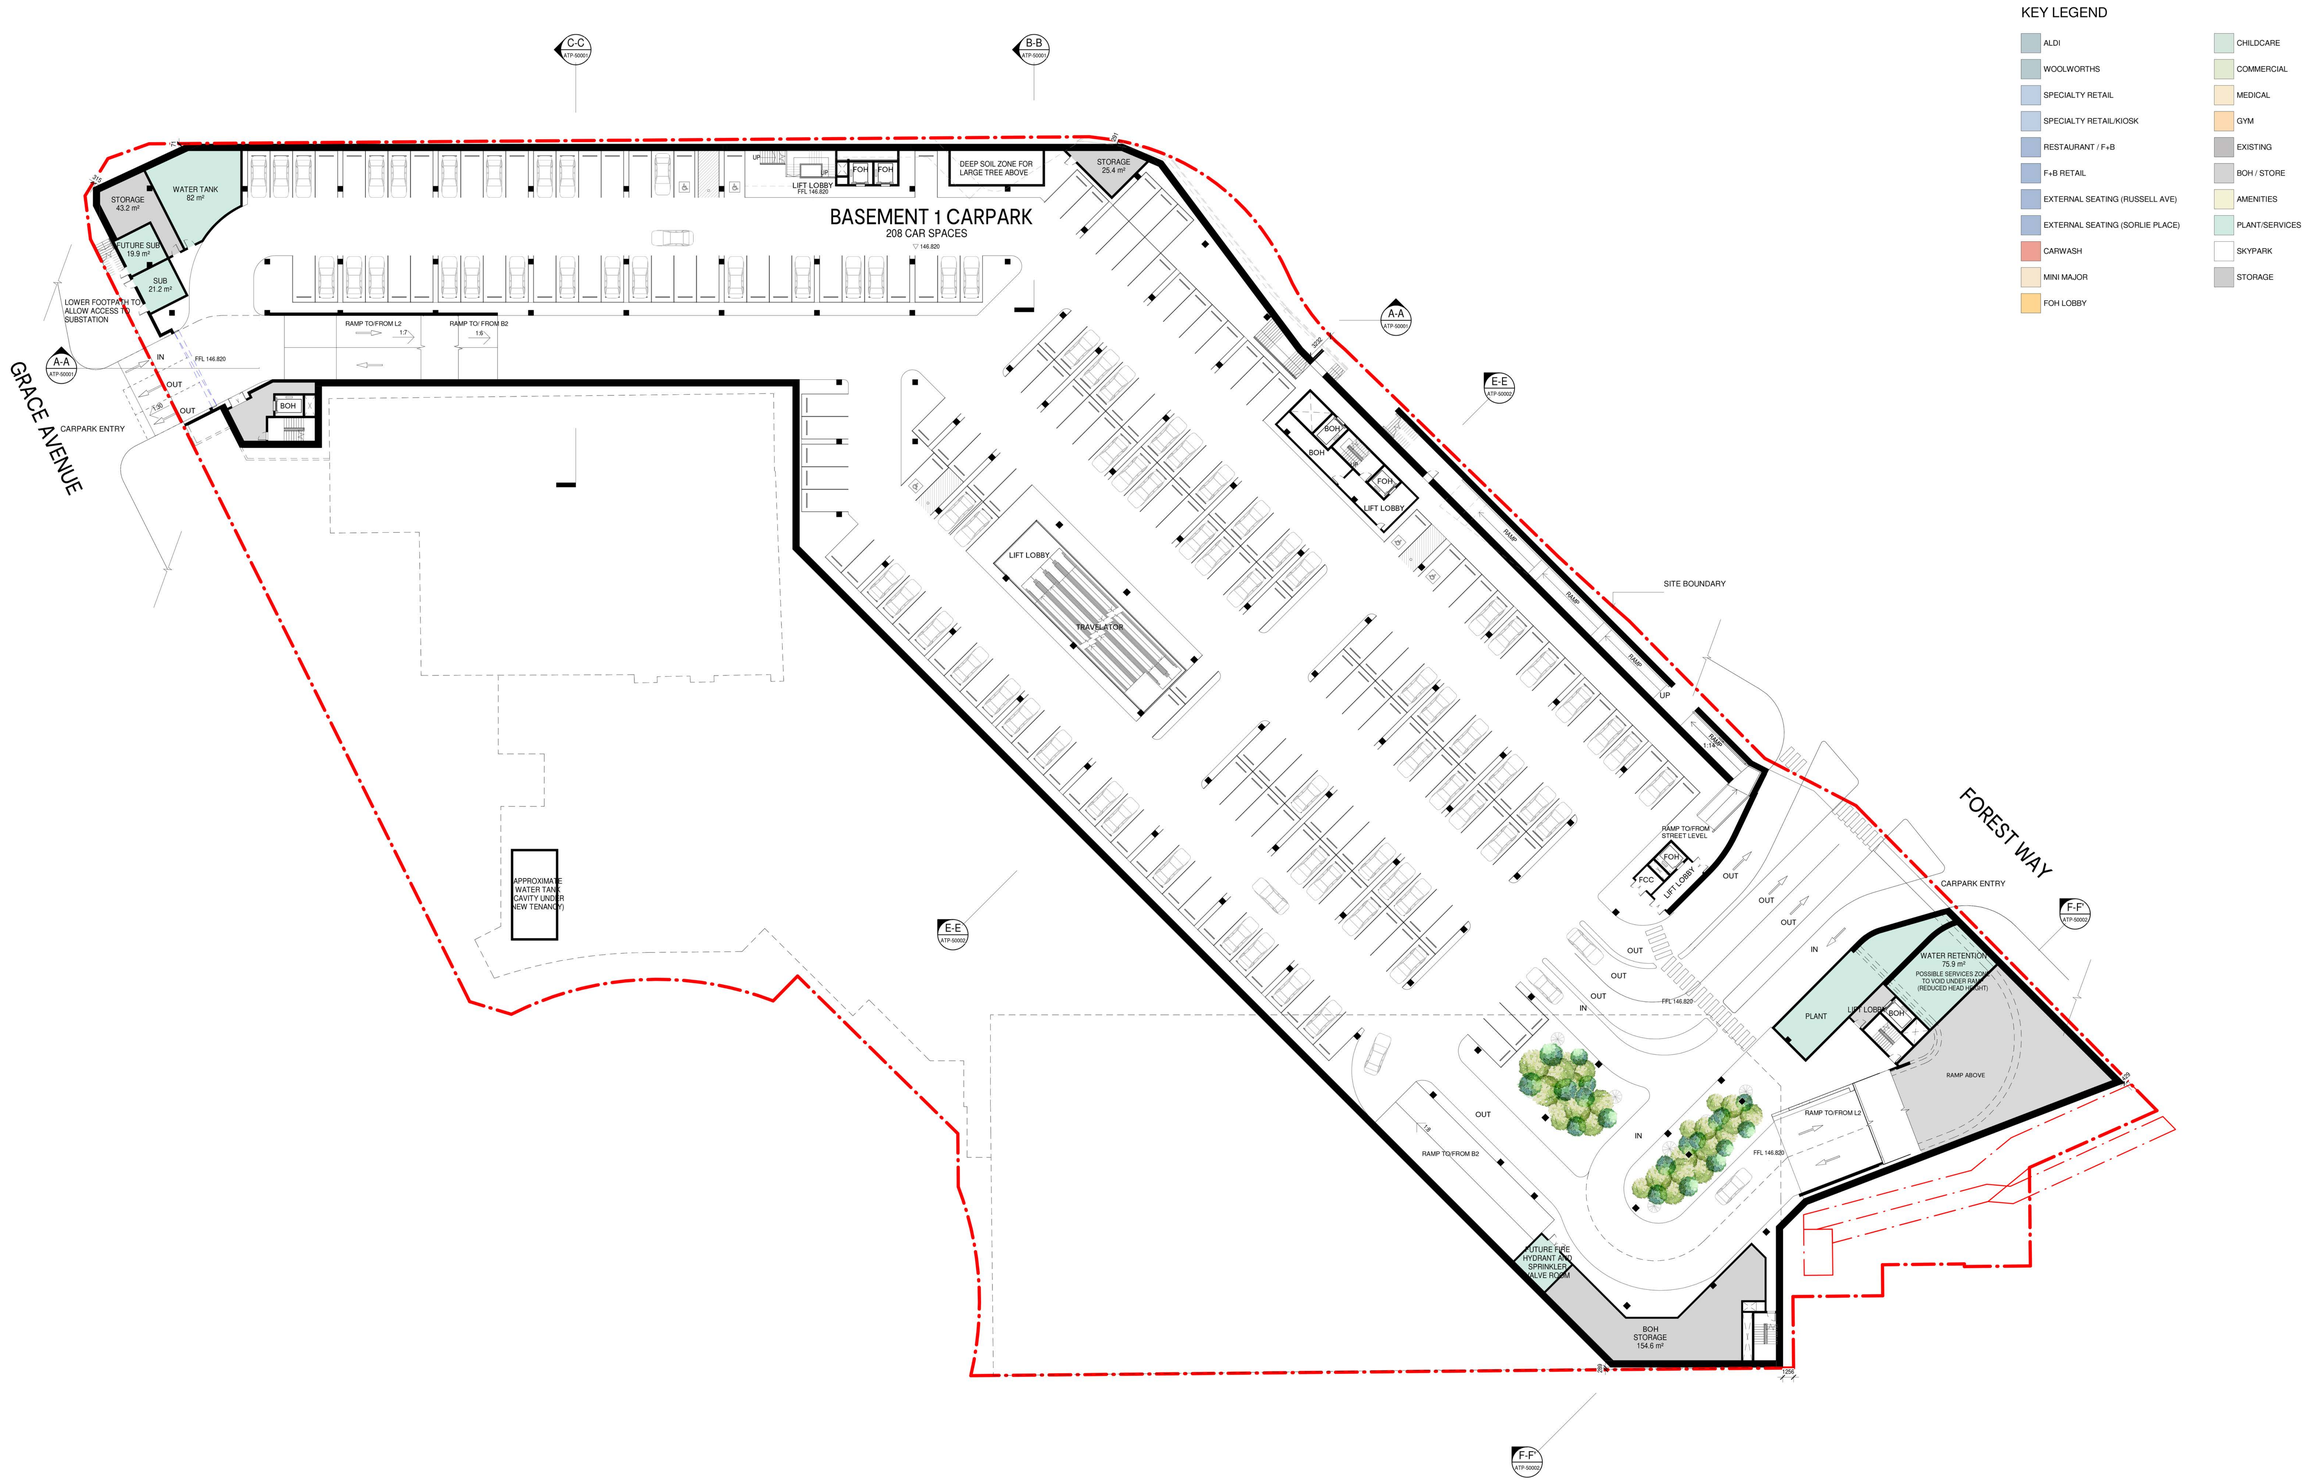

FORESTWAY

Invesco

Point Polaris

The Buchan Group Melbourne Pty Ltd
A.C.N. 005 591 653
Architects Planners & Interior Designers
Level 1, 576 Bourke Street, Melbourne
Victoria 3000, AUSTRALIA
Tel : + 613 9329 9077 Fax : + 613 9329 0481
Email: tbg@melbourne.buchan.com.au

© THE BUCHAN GROUP 2018

DEVELOPMENT APPLICATION ARCHITECTURAL DRAWINGS

Warringah Rd & Forest Way, Frenchs Forest, NSW, 2086

Revision: **P2**
Date: **14/11/2018**
Scale: **1 : 250 @A0**
Proj. No.: **317182**

TN

GENERAL ARRANGEMENT PLAN

LEVEL B1

ATP-20002

©The Buchan Group 2018. Copyright in this document and the concepts it represents are reserved to The Buchan Group - 2018. No unauthorised use or copying permitted. All designs, plans, ideas, and incorporated images and concepts may be subject to third party copyright and/or moral rights.

BUCHAN

FORESTWAY

Invesco

Point Polaris

The Buchan Group Melbourne Pty Ltd
A.C.N. 606 569 969
Architects/Planners & Interior Designers
Level 1, 64 Bourke Street, Melbourne
Victoria 3000, Australia
Tel: + 61 3 9329 1077 Fax: + 61 3 9329 0481
Email: ttg@melbourne.buchan.com.au

© THE BUCHAN GROUP 2018

DEVELOPMENT APPLICATION ARCHITECTURAL DRAWINGS

Warringah Rd & Forest Way, Frenchs Forest, NSW, 2086

Revision: **P4**
Date: **26/02/2019**
Scale: **1 : 250 @A0**
Proj. No.: **317182**

TN

GENERAL ARRANGEMENT PLAN

LEVEL GF

ATP-20003

©The Buchan Group 2018. Copyright in this document and the concepts it represents are reserved to The Buchan Group – 2018. No unauthorised use or copying permitted. All rights reserved. Some of the incorporated images and concepts may be subject to third party copyright and/or moral rights.

BUCHAN

KEY LEGEND

- ALDI
- WOOLWORTHS
- SPECIALTY RETAIL
- SPECIALTY RETAIL/KIOSK
- RESTAURANT / F+B
- F+B RETAIL
- EXTERNAL SEATING (RUSSELL AVE)
- EXTERNAL SEATING (SORLIE PLACE)
- CARWASH
- MINI MAJOR
- FOH LOBBY
- CHILDCARE
- COMMERCIAL
- MEDICAL
- GYM
- EXISTING
- BOH / STORE
- AMENITIES
- PLANT/SERVICES
- SKYPARK
- STORAGE

FORESTWAY

Invesco

Point Polaris

The Buchan Group Melbourne Pty Ltd
A.C.N. 005 591 853
Architects Planners & Interior Designers
Level 1, 446 Bourke Street, Melbourne
Victoria 3000, AUSTRALIA
Tel: + 613 **9329 9377** Fax: + 613 9329 0481
Email: **ttg@melbourne.buchan.com.au**
@ THEBUCHANGROUP.BIZ

DEVELOPMENT APPLICATION ARCHITECTURAL DRAWINGS

Warringah Rd & Forest Way, Frenchs Forest, NSW, 2086

Revision: **P3**
Date: **19/02/2019**
Scale: **1 : 250 @A0**
Proj. No.: **317182**

TN

GENERAL ARRANGEMENT PLAN

LEVEL 01

ATP-20004

©The Buchan Group 2018. Copyright in this document and the concepts it represents are reserved to The Buchan Group – 2018. No unauthorised use or copying permitted. All rights reserved. Some of the incorporated images and concepts may be subject to third party copyright and/or moral rights.

BUCHAN

KEY LEGEND

- ALDI
- WOOLWORTHS
- SPECIALTY RETAIL
- SPECIALTY RETAIL/KIOSK
- RESTAURANT / F+B
- F+B RETAIL
- EXTERNAL SEATING (RUSSELL AVE)
- EXTERNAL SEATING (SORLIE PLACE)
- CARWASH
- MINI MAJOR
- FOH LOBBY
- CHILDCARE
- COMMERCIAL
- MEDICAL
- GYM
- EXISTING
- BOH / STORE
- AMENITIES
- PLANT/SERVICES
- SKYPARK
- STORAGE

FORESTWAY

Invesco

Point Polaris

The Buchan Group Melbourne Pty Ltd
ACN 005 505 650
Architects Planners & Interior Designers
Level 1, 616 Bourke Street, Melbourne
Victoria 3000, AUSTRALIA
Tel: + 613 **9329 1077** Fax: + 613 9329 0481
Email: **tbg@melbourne.buchan.com.au**
© THE BUCHAN GROUP 2018

DEVELOPMENT APPLICATION ARCHITECTURAL DRAWINGS

Warringah Rd & Forest Way, Frenchs Forest, NSW, 2086

Revision: **P2**
Date: **14/11/2018**
Scale: **1 : 250 @A0**
Proj. No.: **317182**

TN

GENERAL ARRANGEMENT PLAN

LEVEL 02

ATP-20005

©The Buchan Group 2018. Copyright in this document and the concepts it represents are reserved to The Buchan Group - 2018. No rights have been granted or implied. All rights reserved. Some of the incorporated images and concepts may be subject to third party copyright and/or moral rights.

BUCHAN