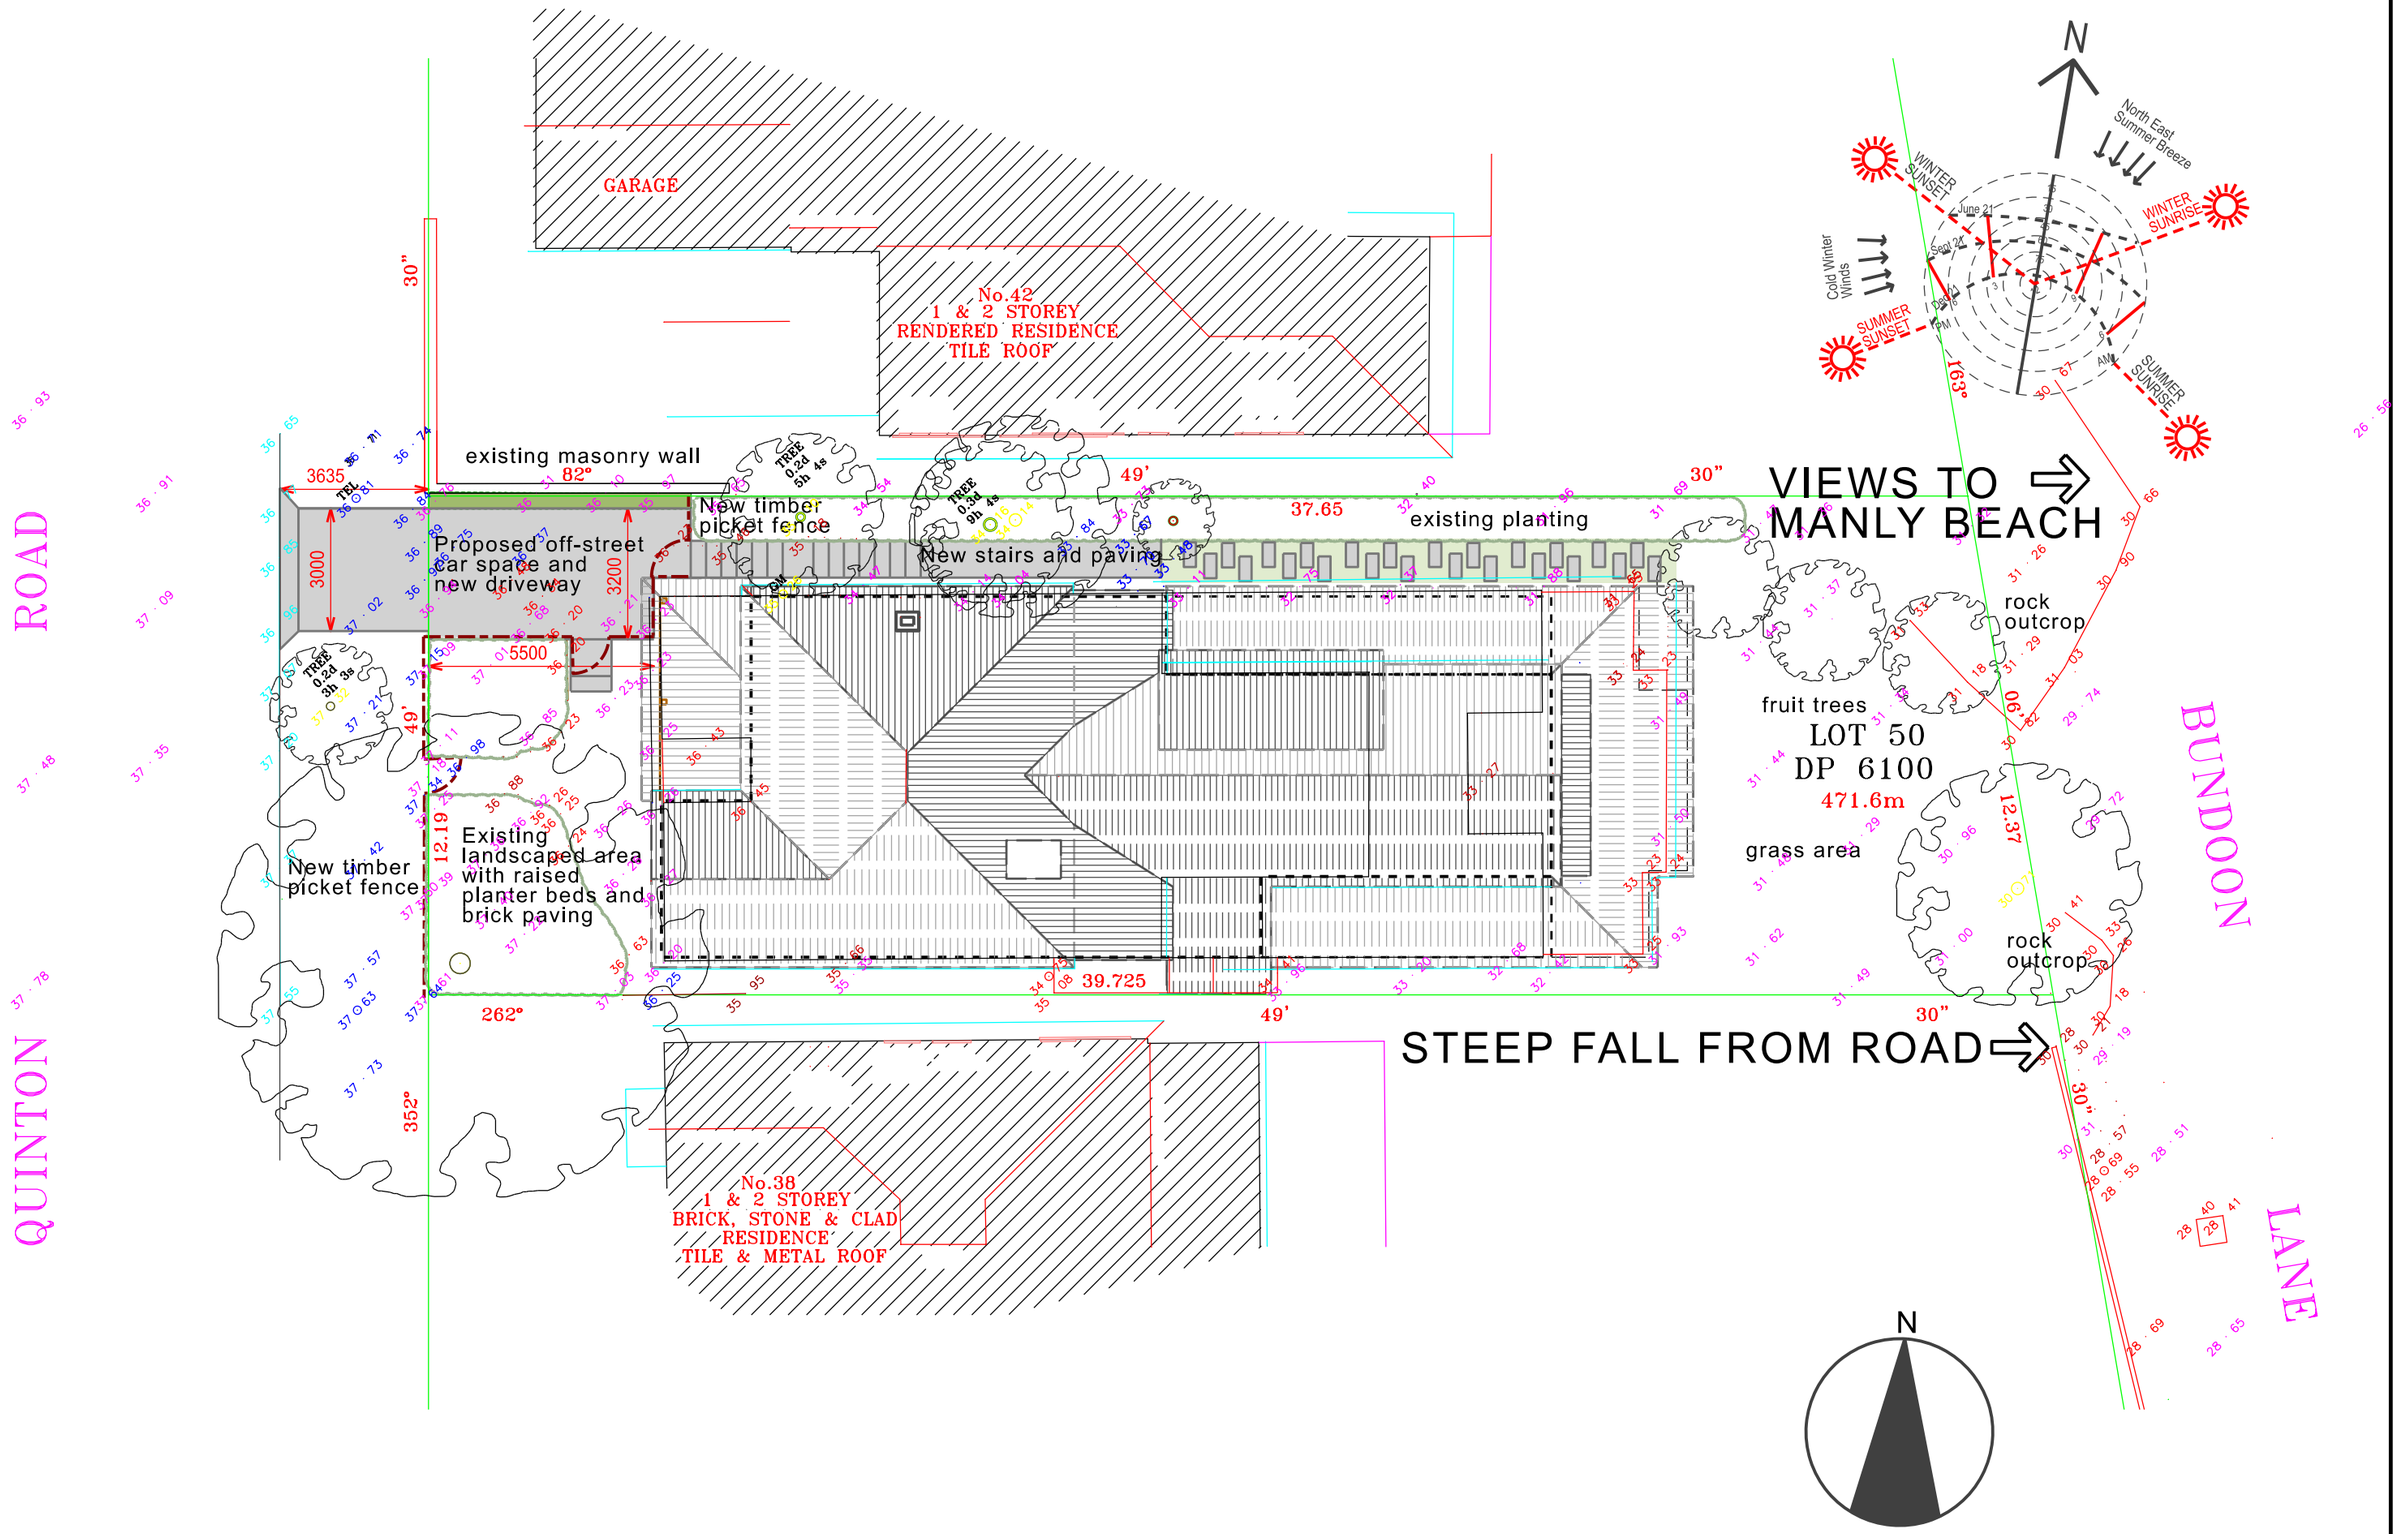

200 024 DA 01 A	A	15/10/24	DA issue	October 2024 Scale 1:150@A3	SITE PLAN / SITE ANALYSIS PLAN	OFF STREET PARKING 40 Quinton Rd Manly Lot 50 DP 6100	Client J.Dillon&M.Savage	Dillon & Savage Design 40 Quinton Rd Manly 9977 3714 email: dsarchs@bigpond.net.au