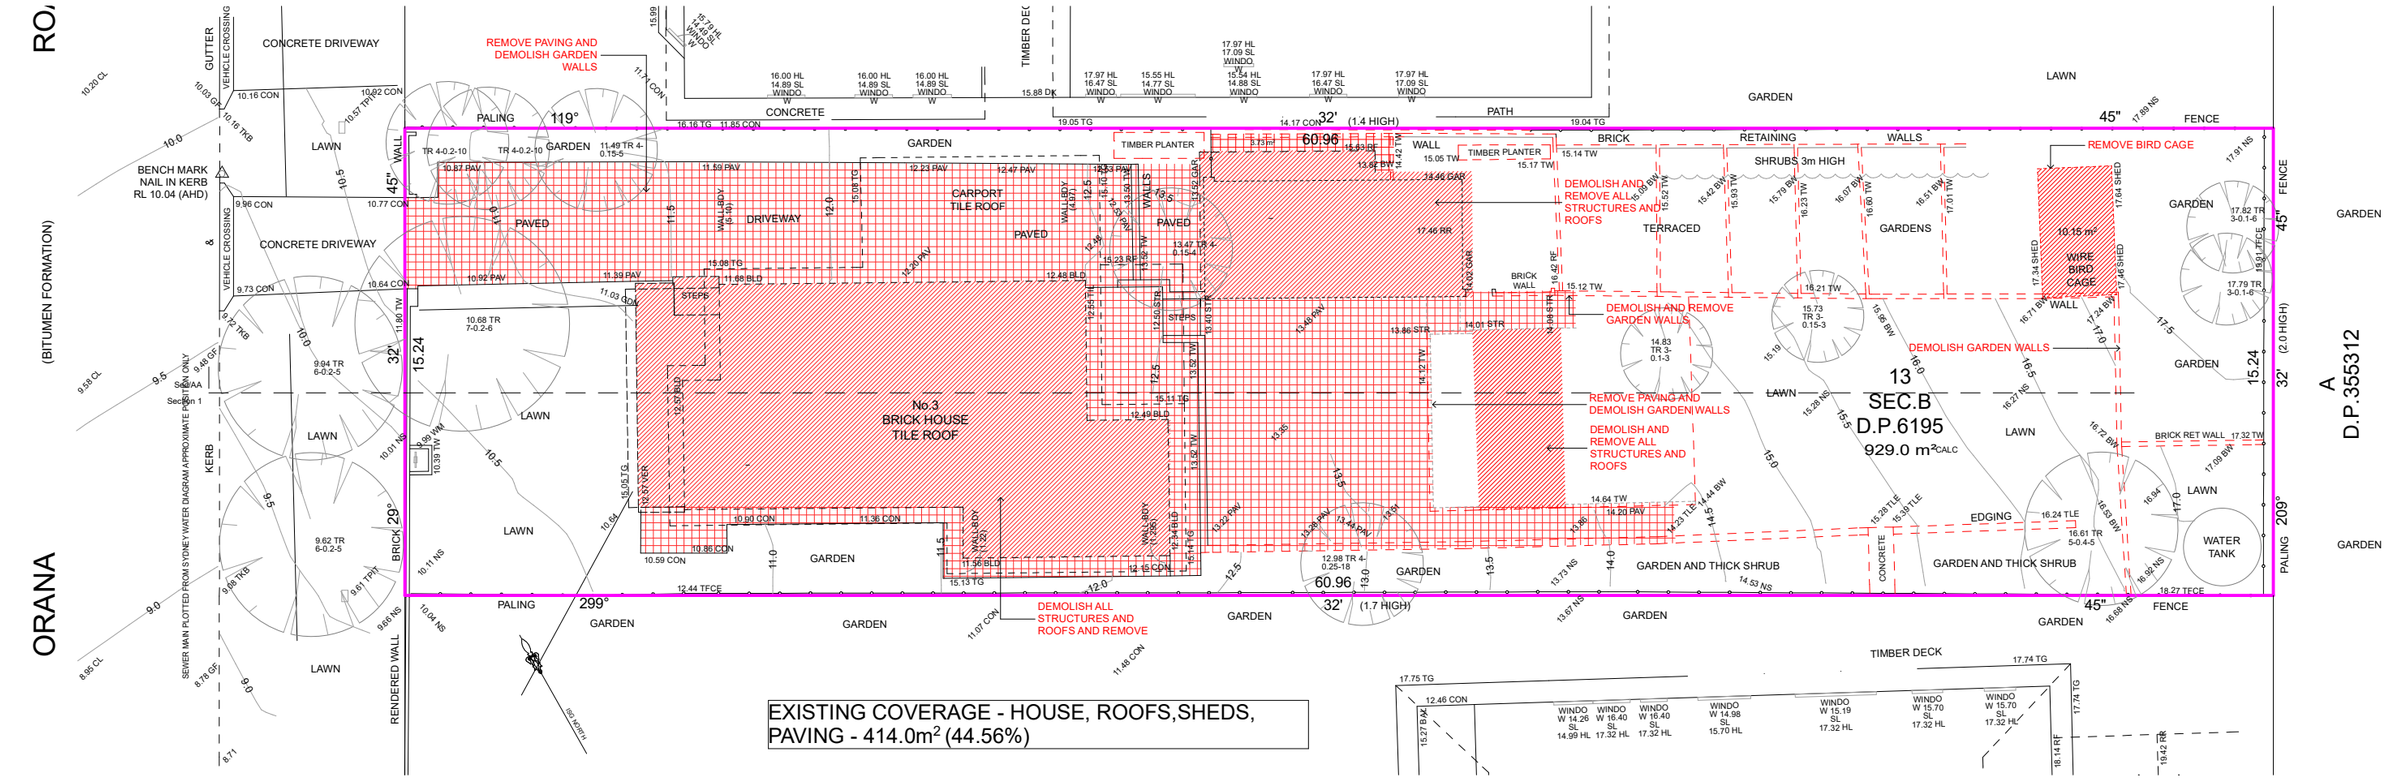

3 Demolition Plan
1:200

The builder shall check and verify all dimensions and verify all errors and omissions to the Architect. Do not scale the drawings. Drawings shall not be used for construction purposes until issued by the Architect for construction.

Client
S & J Halpin

Project Name
Halpin House and Pool
3 Orana Rd Mona Vale
2103

SITE SPECIFIC DESIGNS
Sheralee Hogan B.Sc(Arch) B.(Arch) U.Syd
0416 954 635 sheralee.ssd@bigpond.com

Drawing Title:
Details - Demolition Plan
Demolition Plan

Scale: as noted	Date: 10.06.22
Status: DA	Checked By: SH
Project No: **2022 02**	Drawing No.: **DA09**
Plot Date:	12/07/2022

length in millimeters at full size