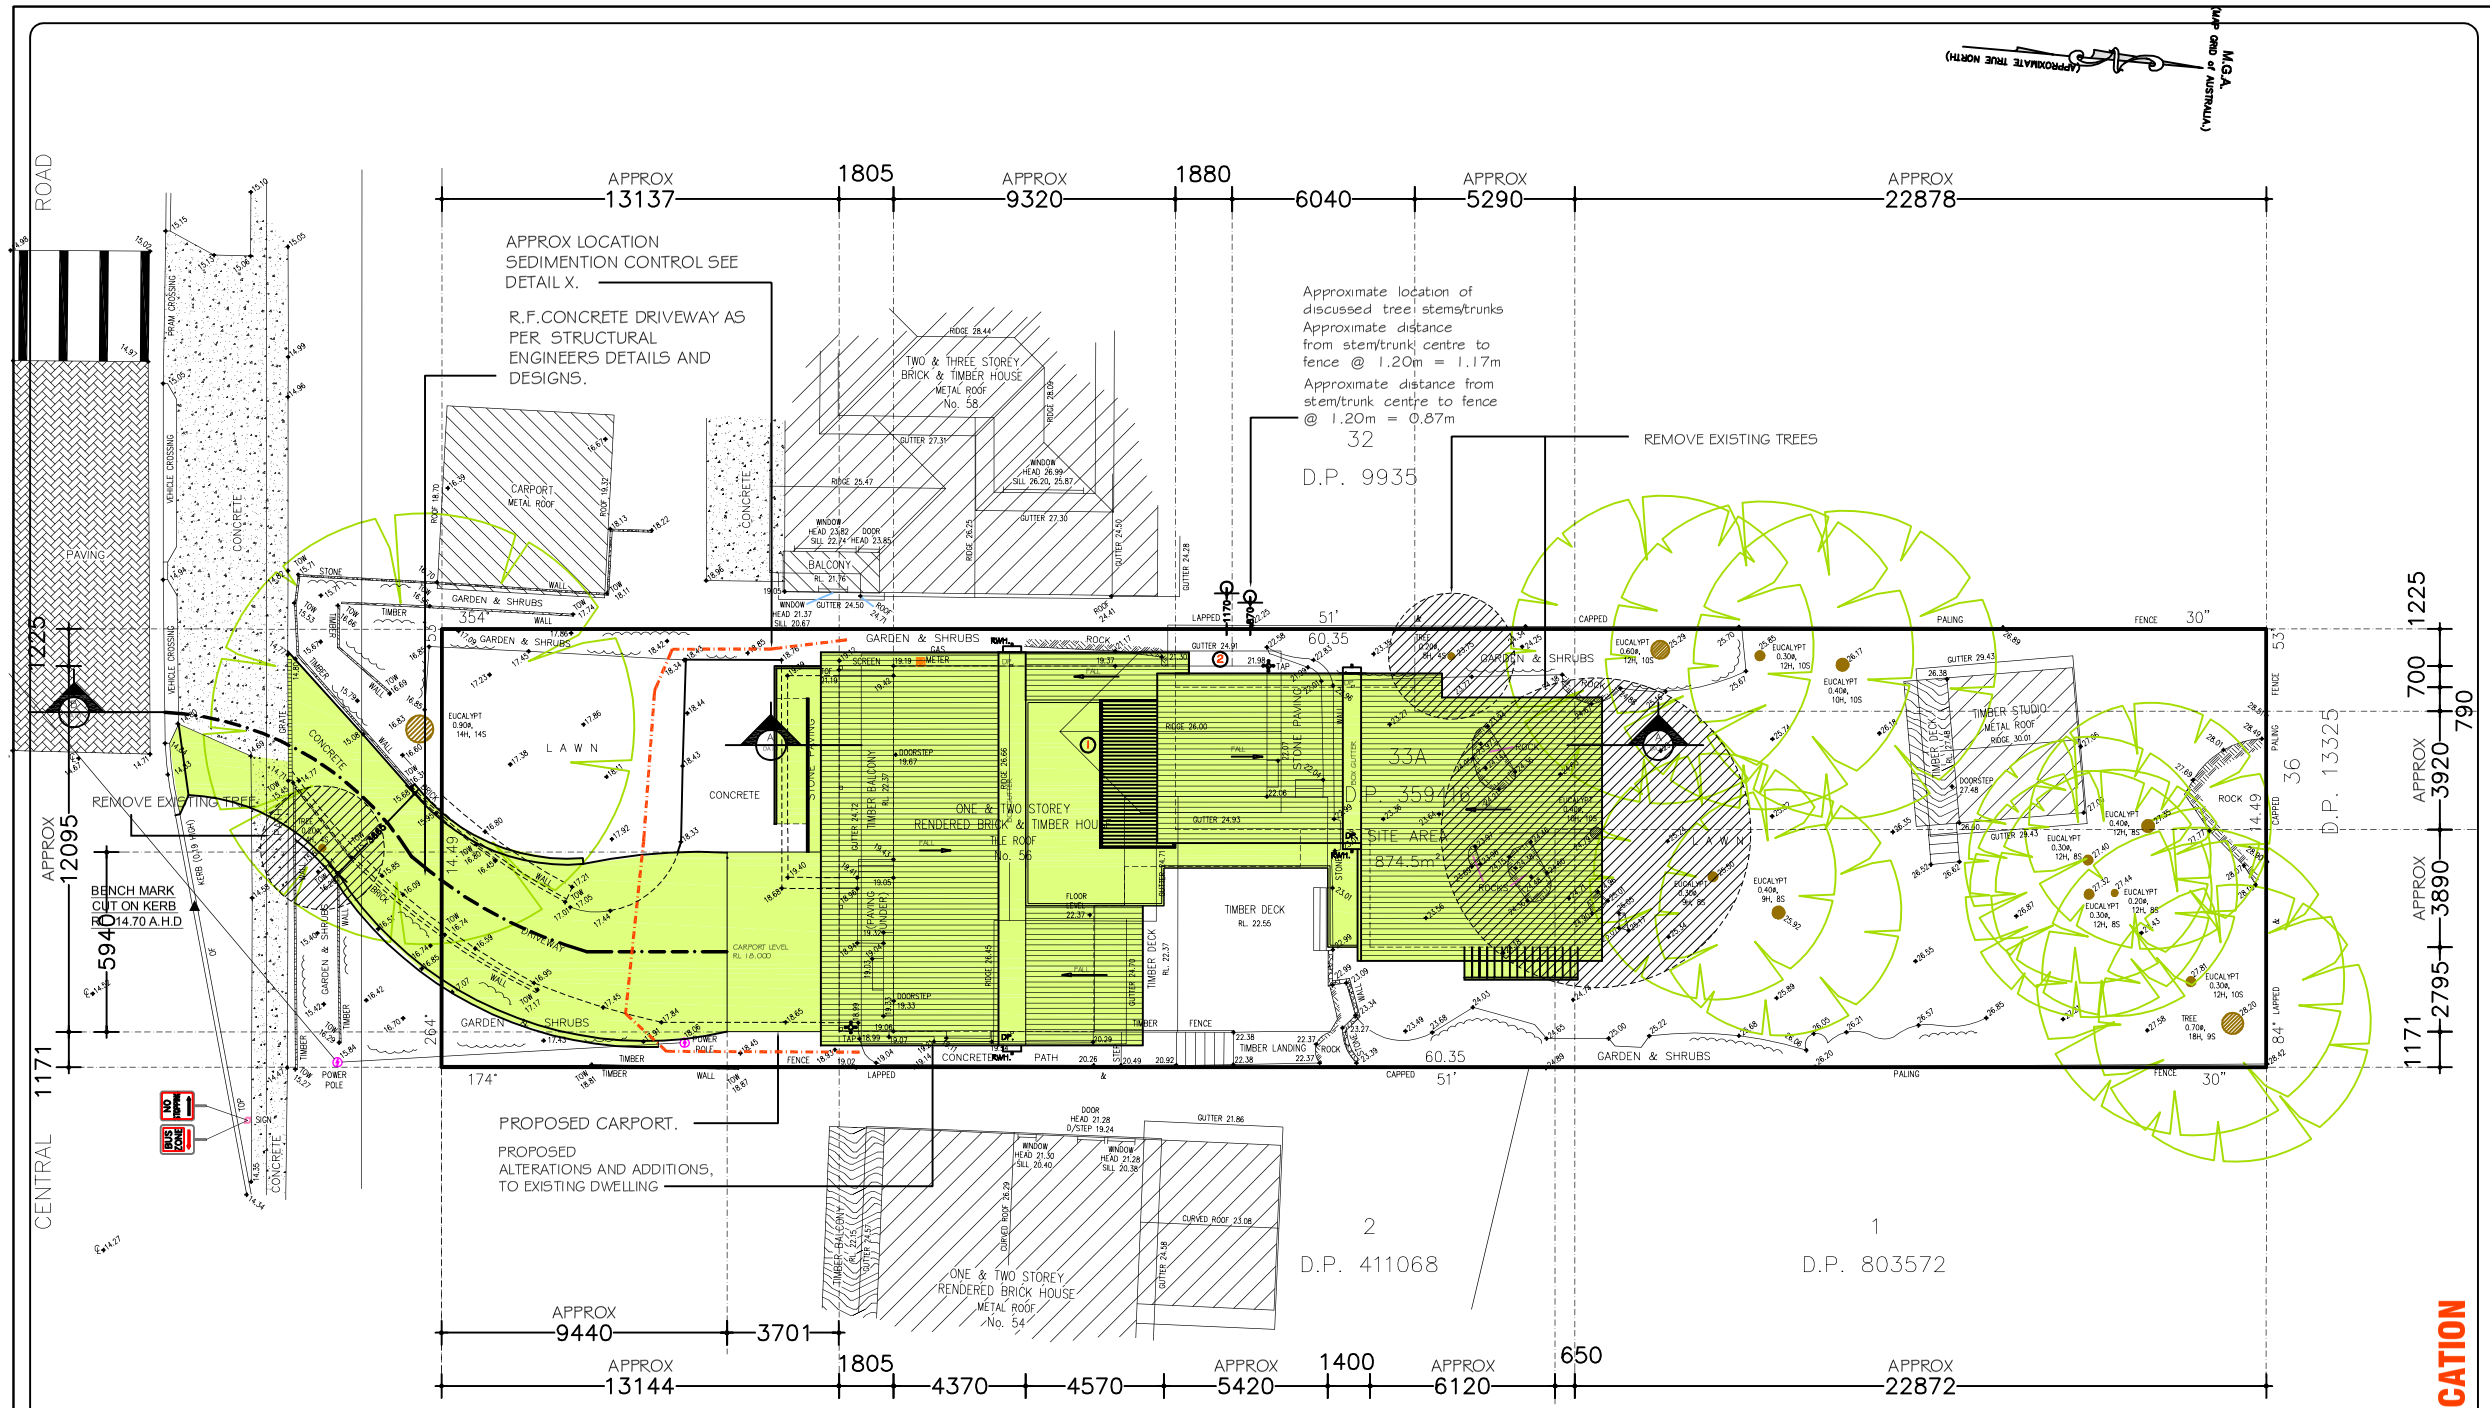


PROPOSED
# SITE PLAN
SCALE 1:250

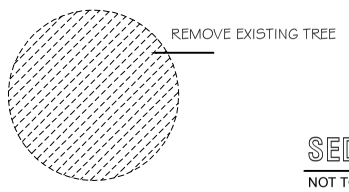


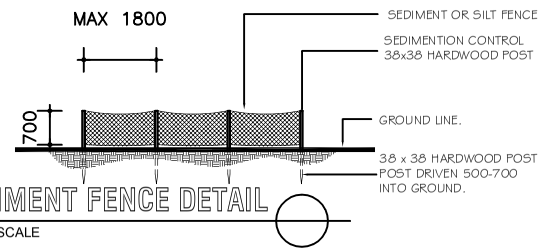


SEDIMENT FENCE DETAIL
NOT TO SCALE

| No | DATE | AMENDMENTS | REV. |
|---|---|---|---|
| 2 | 7.09.16 | Proposed design to a minimal distance of 3.09m from the centre of the largest tree trunk. | A |
| 1 | 15.08.16 | REDUCE VERGOLA BY 3000mm | A |

DEVELOPMENT APPLICATION

A3

SITE PLAN

SHEET No : DA01a

SCALE: 1:250

DATE: 16.02.2016

REV:

JOB: 24/15

CLIENT : Mr & Mrs R. & J. RAINE

PROPOSED : ALTERATIONS AND ADDITIONS TO EXISTING RESIDENCE.

ADDRESS : 56 CENTRAL ROAD, AVALON NSW 2107
DP 359416
LOT 33A
LGA PITTWATER COUNCIL

Architectural Drafting Services
0404 037 606
email:sammyfedele@primus.com.au
Sammy Fedele
abn 36 627 664 311