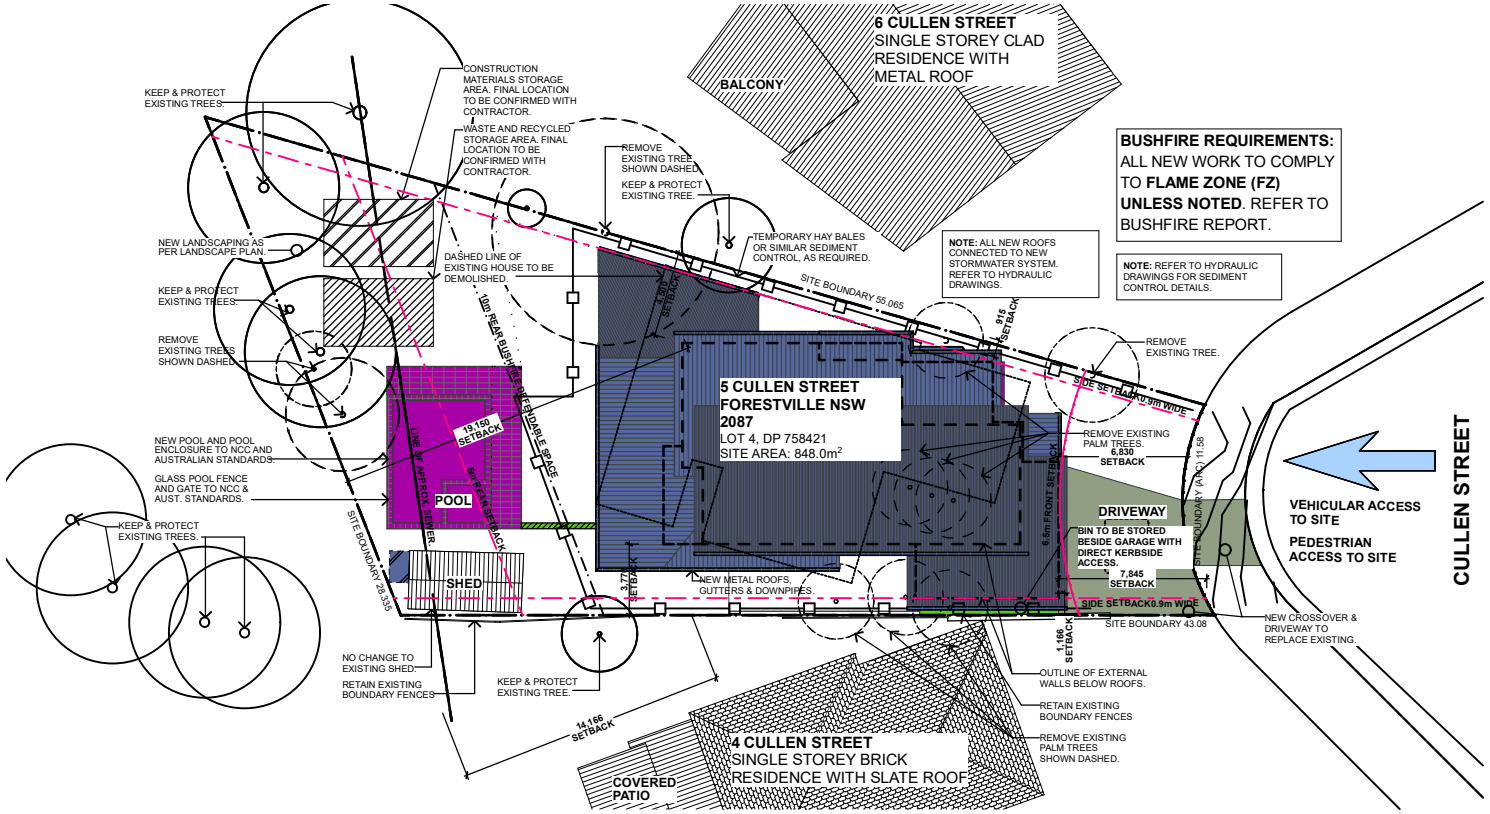

01 SITE PLAN/WASTE MANAGEMENT PLAN

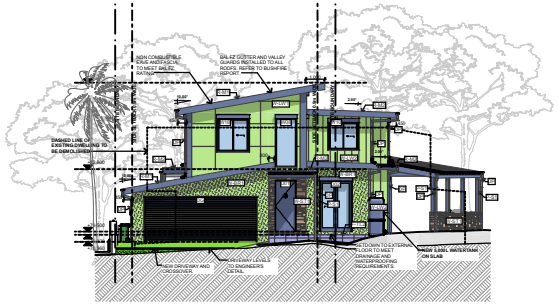

02 - ELEVATION E1 (EAST)

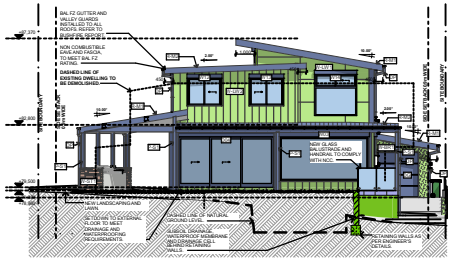

04 - ELEVATION E3 (WEST)

03 - ELEVATION E3 (WEST)

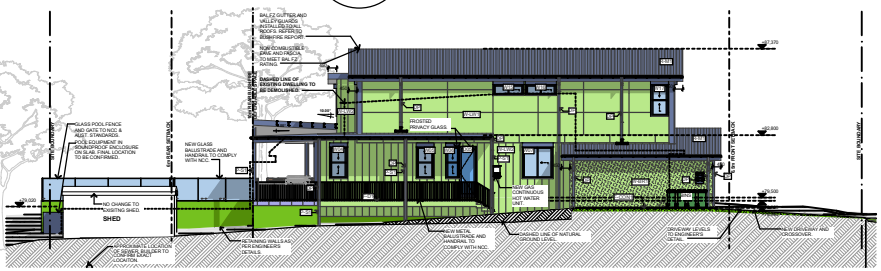

05 - ELEVATION E4 (SOUTH)

ID	DESCRIPTION	DATE
A	DEVELOPMENT APPLICATION ISSUE	23/08/2021

DEVELOPMENT APPLICATION ISSUE

S:\DFA\01. Projects\DFA2011-West House-(BUSHFIRE AND PEGOUT AND GEO)\000 CURRENT FILE\DFA2011-210823-DA SUBMISSION - ISSUE A.pln

DRAGONFLY ARCHITECTS PTY LTD
ABN 78 158 837 962

Architect - Catherine Seeto - Reg. 8345
14 Cook Street, Forestville 2087 NSW
T: 0421 846 288
E: studio@dfarch.com.au
www.dragonflyarchitects.com.au

SCALE : NTS @ A4
DATE PRINTED : 23/08/2021
DRAWN BY : ES, CS
CLIENT: YVONNE AND MARK WEST

© The Architect retains copyright. Authority should be requested for any reproductions.

5 CULLEN STREET FORESTVILLE NSW 2087

NOTIFICATION PLAN

DFA201101

A

S:\DFA\01. Projects\DFA2011-West House-(BUSHFIRE AND PEGOUT AND GEO)\000 CURRENT FILE\DFA2011-210823-DA SUBMISSION - ISSUE A.pln