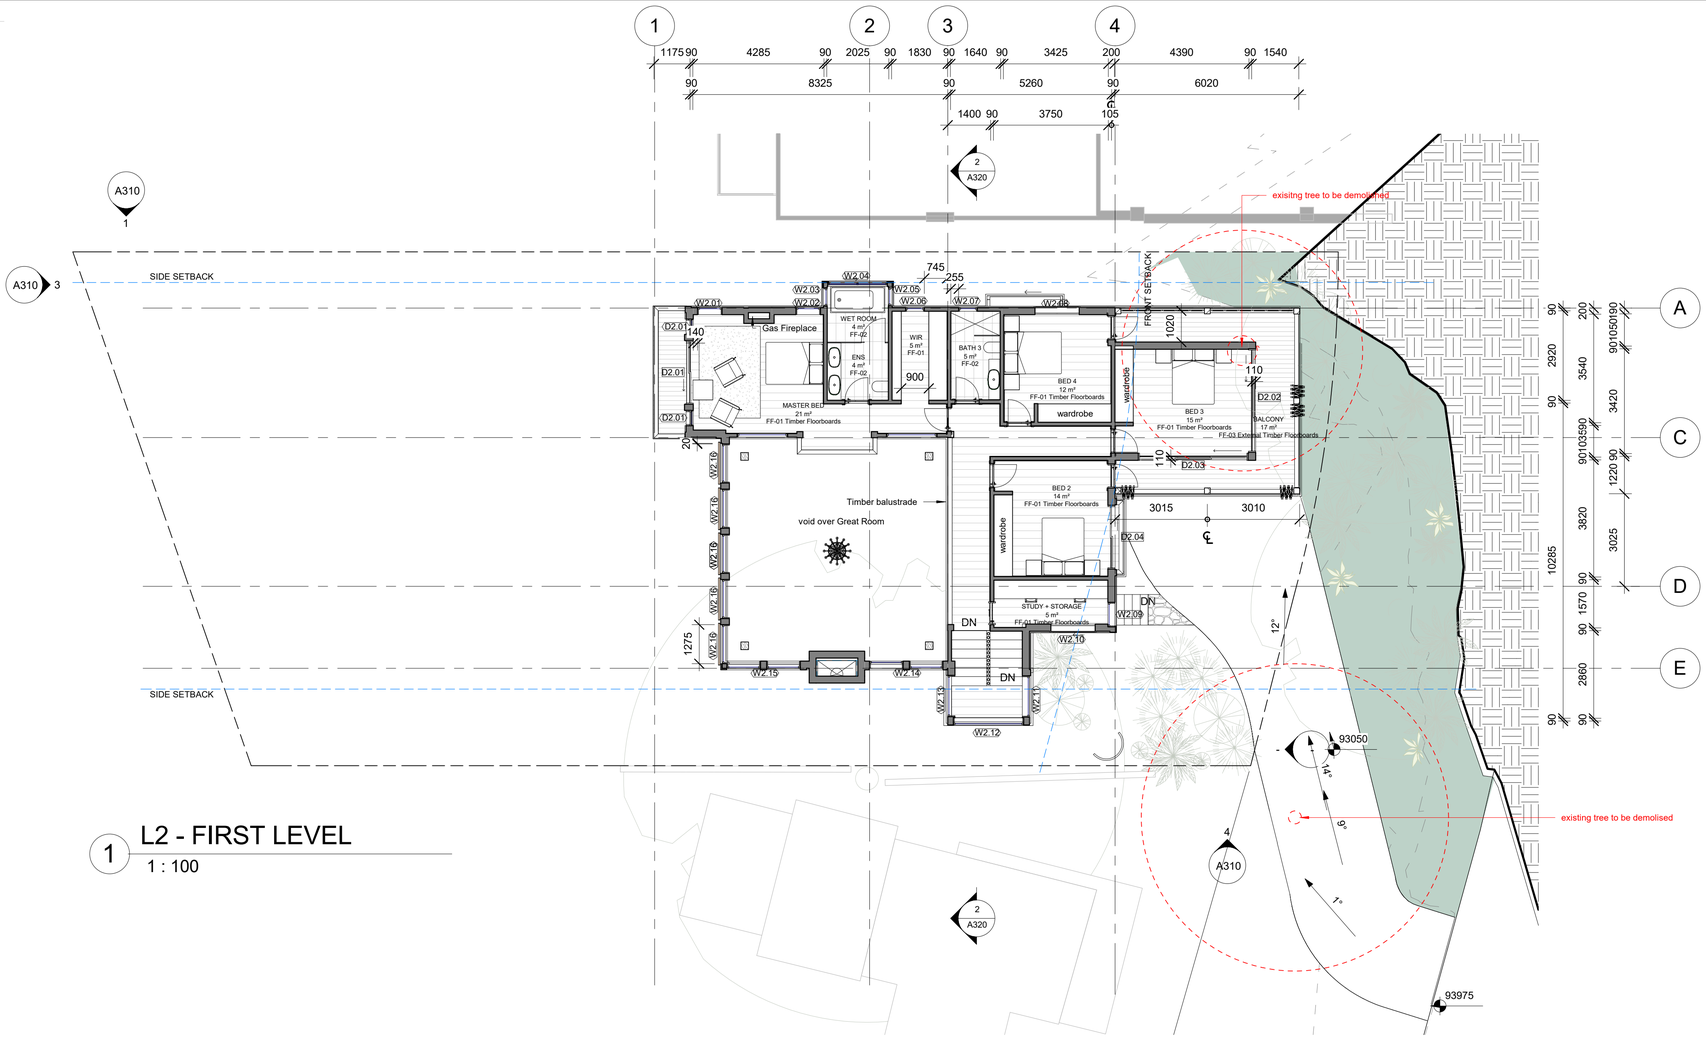

1 L2 - FIRST LEVEL
1 : 100

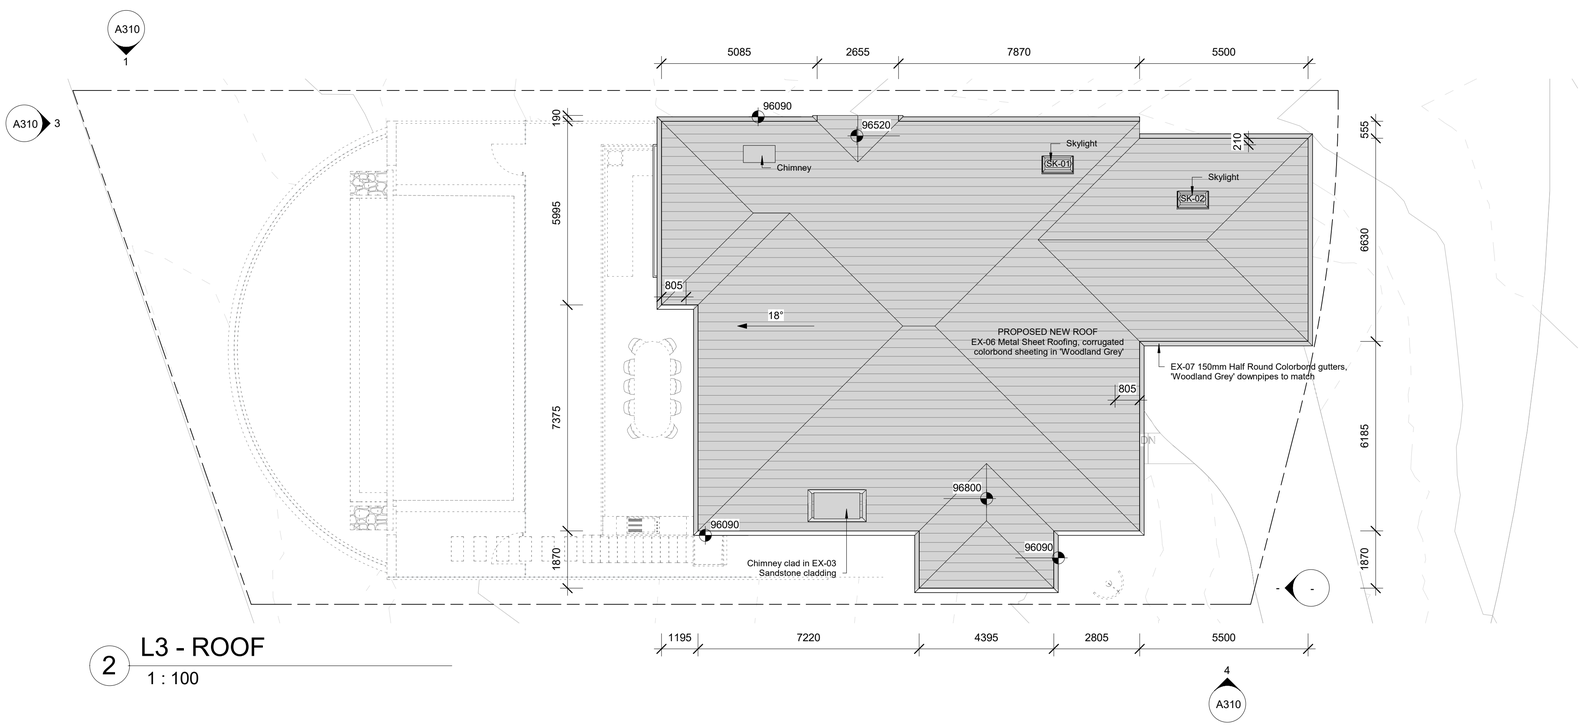

2 L3 - ROOF
1 : 100

EXTERNAL FINISHES LEGEND

EX-01	External Timber Cladding, weatherboards splay profile, 200mm x 20mm, Painted Porters 'Grey Pepper' or equivalent
EX-02	External Timber Cladding Weatherboards 'Log Cabin' profile 90mm x 20mm, Painted Porters 'Grey Pepper' or equivalent
EX-03	External Sandstone Cladding
EX-04	Timber structural columns, beams and roof elements – painted Dulux 'Whisper White' or equivalent
EX-05	External timber door/window frames, balustrades and timber trims – painted Dulux 'Whisper White' or equivalent
EX-06	Standing seam Colorbond roof, 'Woodland Grey'
EX-06	150mm Half Round Colorbond gutters, 'Woodland Grey', downpipes to match

0 1 2 3 4 5 6 7 8 9 10
SCALE 1.100

Walter Barda Design
architecture
landscape
interiors
2.04 13-15 Wentworth Avenue Sydney NSW 2000
www.walterbardadesign.com ABN: 48 072 136 513
Office: 02 9360 2340 Facsimilie: 02 9360 2324

Client
THEODORE CHAMBERS

No.	Description	Date
B	DA Submission	08/08/2016
A	Sketch Design Phase	6/12/2015

Revisions

This Drawing must not be used for Construction unless signed as Approved

© Copyright - This document is and shall remain the property of Walter Barda Design Pty Ltd.

Walter Barda Design Conditions of Use: This Document may only be used for the purpose for which it was commissioned and in accordance with the terms of engagement for the commission.

CHAMBERS' RESIDENCE

Project Number 2015_16

44 BYNYA ROAD
PALM BEACH 2108

Project Status DEVELOPMENT APPLICATION

Sheet LEVEL 1 + ROOF

Scale @ A1 1 : 100

Drawing Number A211

Issue B

Drawn By ES

Checked By WB

Approved By WB

Print Date & Time 15-Aug-16 11:33:01 AM

File Path \\SERVER1\Project_Files\2015_16_Chambers\00 - Architectural Plans\44 Bynya Road_DA.rvt