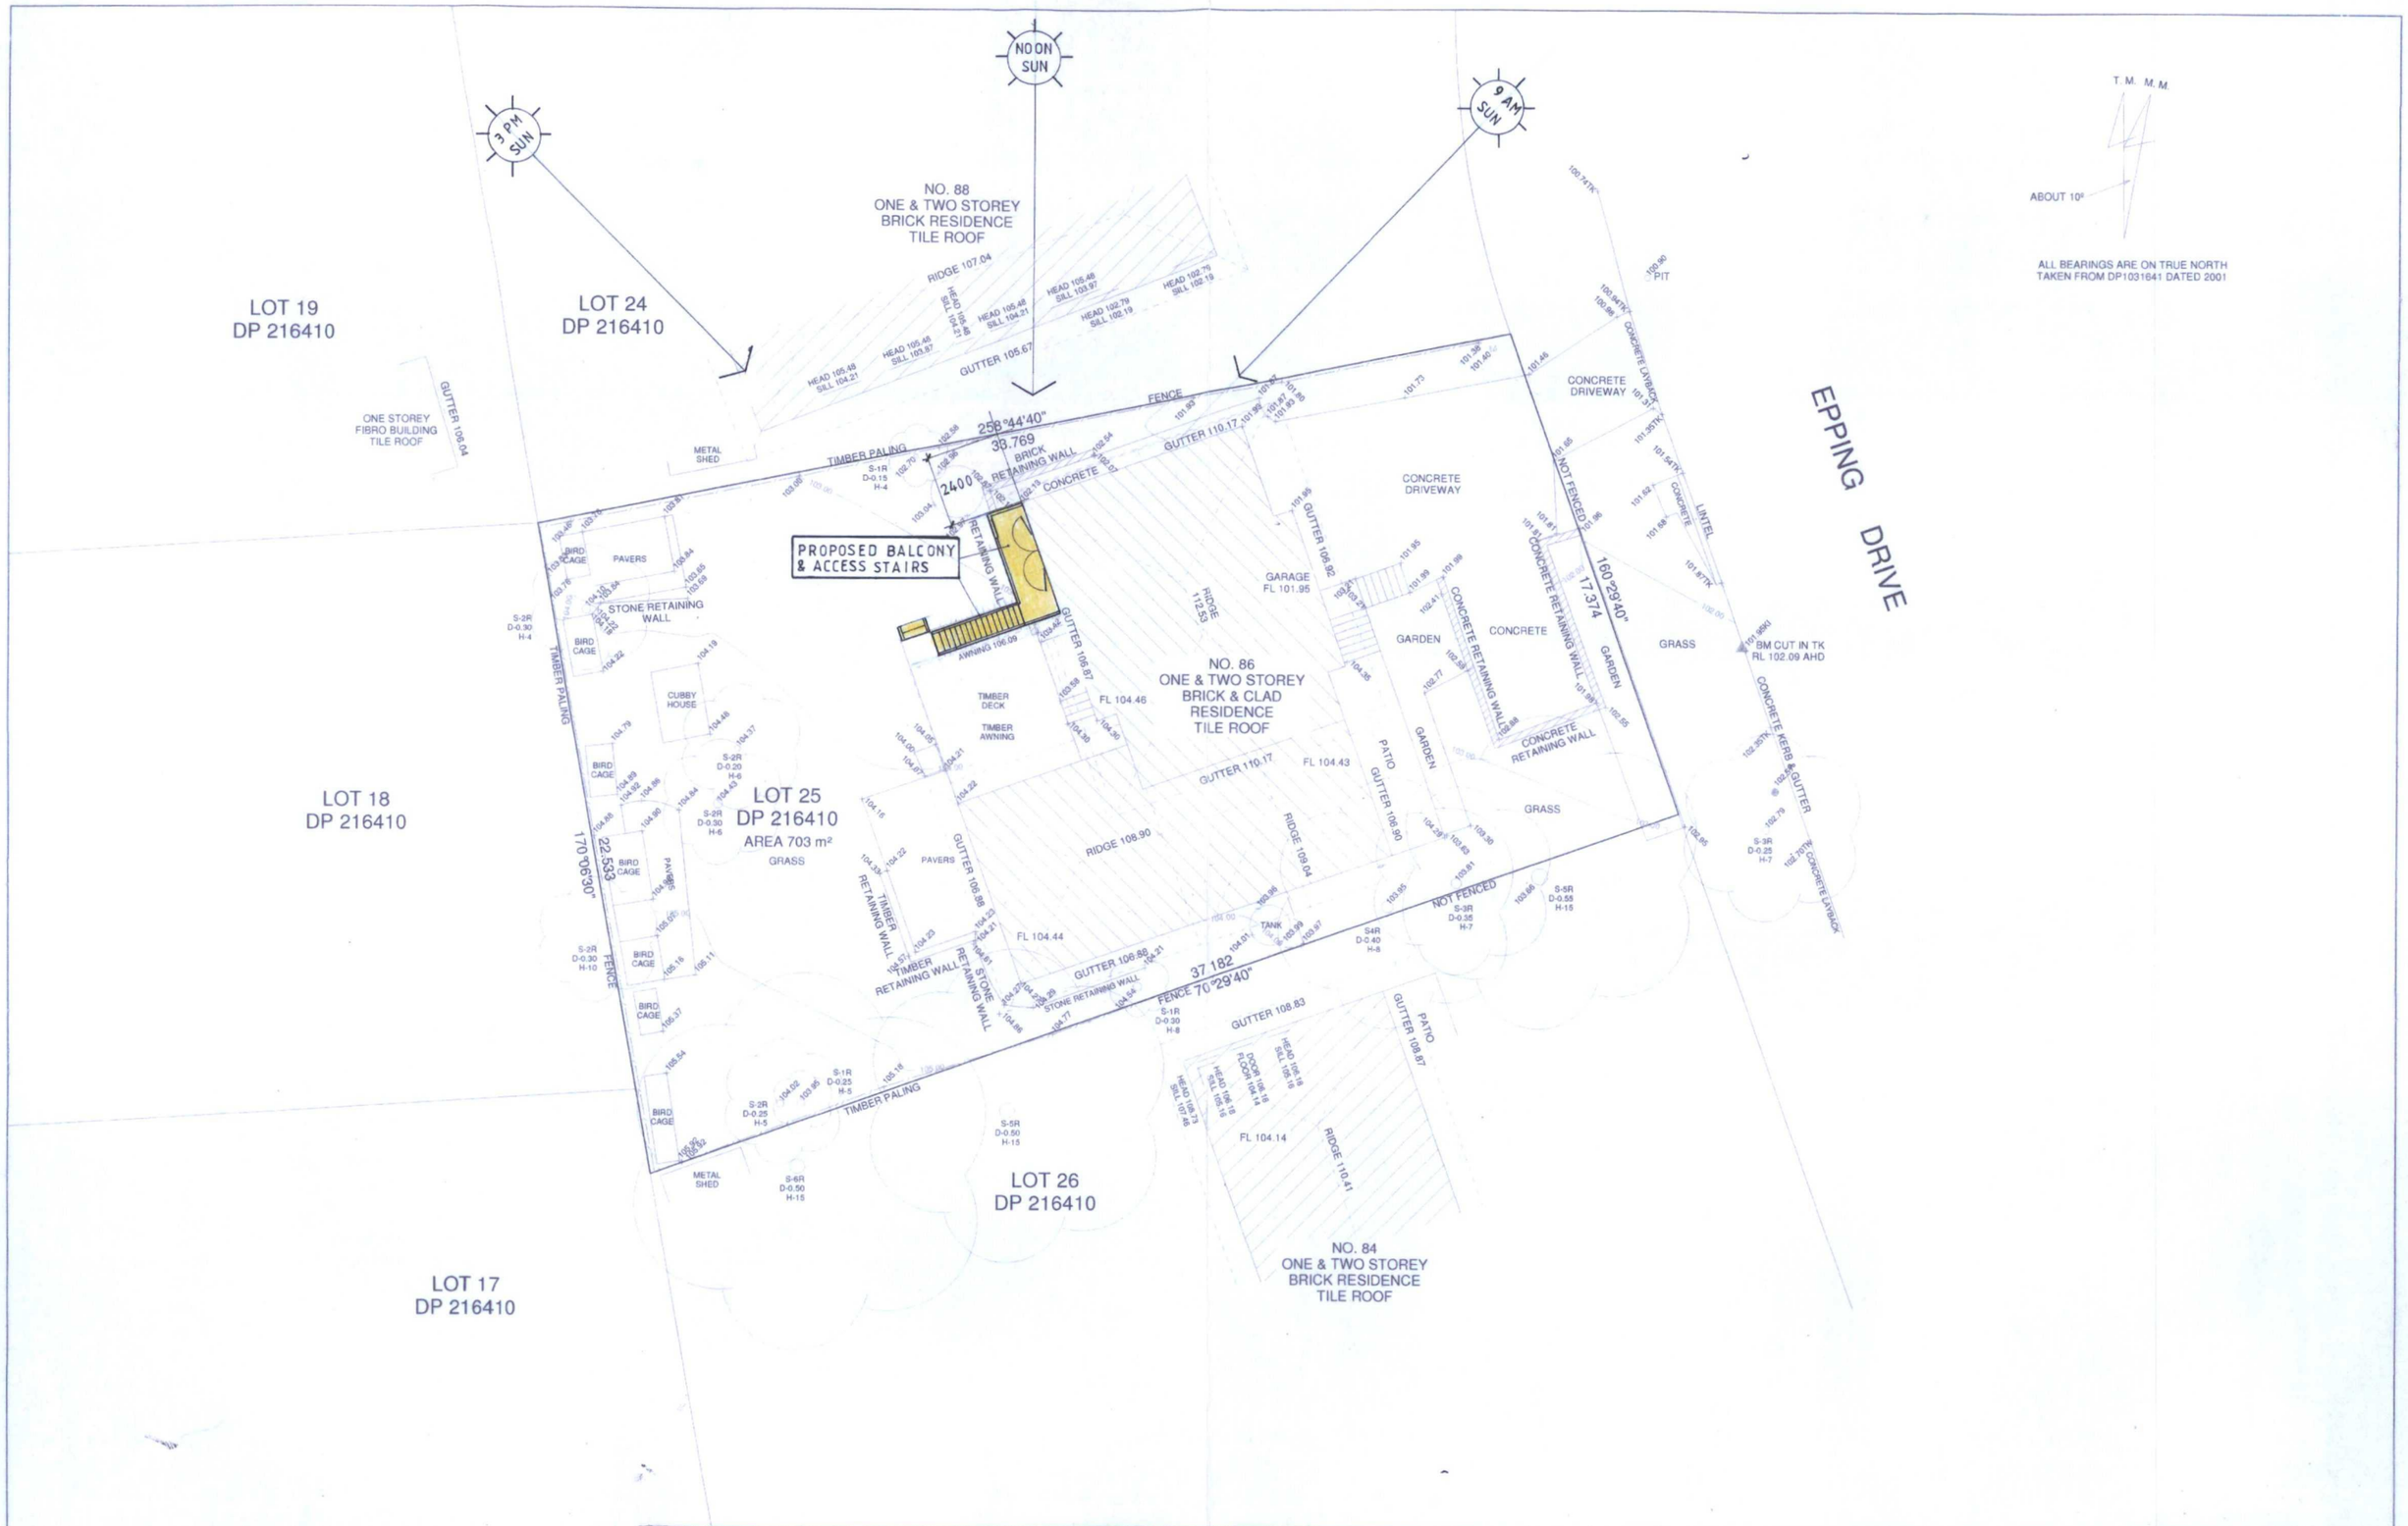

DRAFT HIRE TECHNICAL SERVICES PO BOX 1376 CHATSWOOD NSW 2057 02·9958·4959 0416·131147	CLIENT MR & MRS RICHMOND	DRN WA SCALE-1:200 at A3	SITE ANALYSIS PLAN PROPOSED BALCONY & ACCESS STAIRS 86 EPPING DRIVE, FRENCHS FOREST LOT 25 IN D.P. 216410
BENCH MARK · TELSTRA PIT · WATER METER · SEWER MANHOLE · STOP VALVE TREES · HYDRANT · GAS METER · POWER POLE · DRAIN / GRATE	DRG Nº A3·5442	CKD. AG DATUM: AHD DATE: 14·8·15	