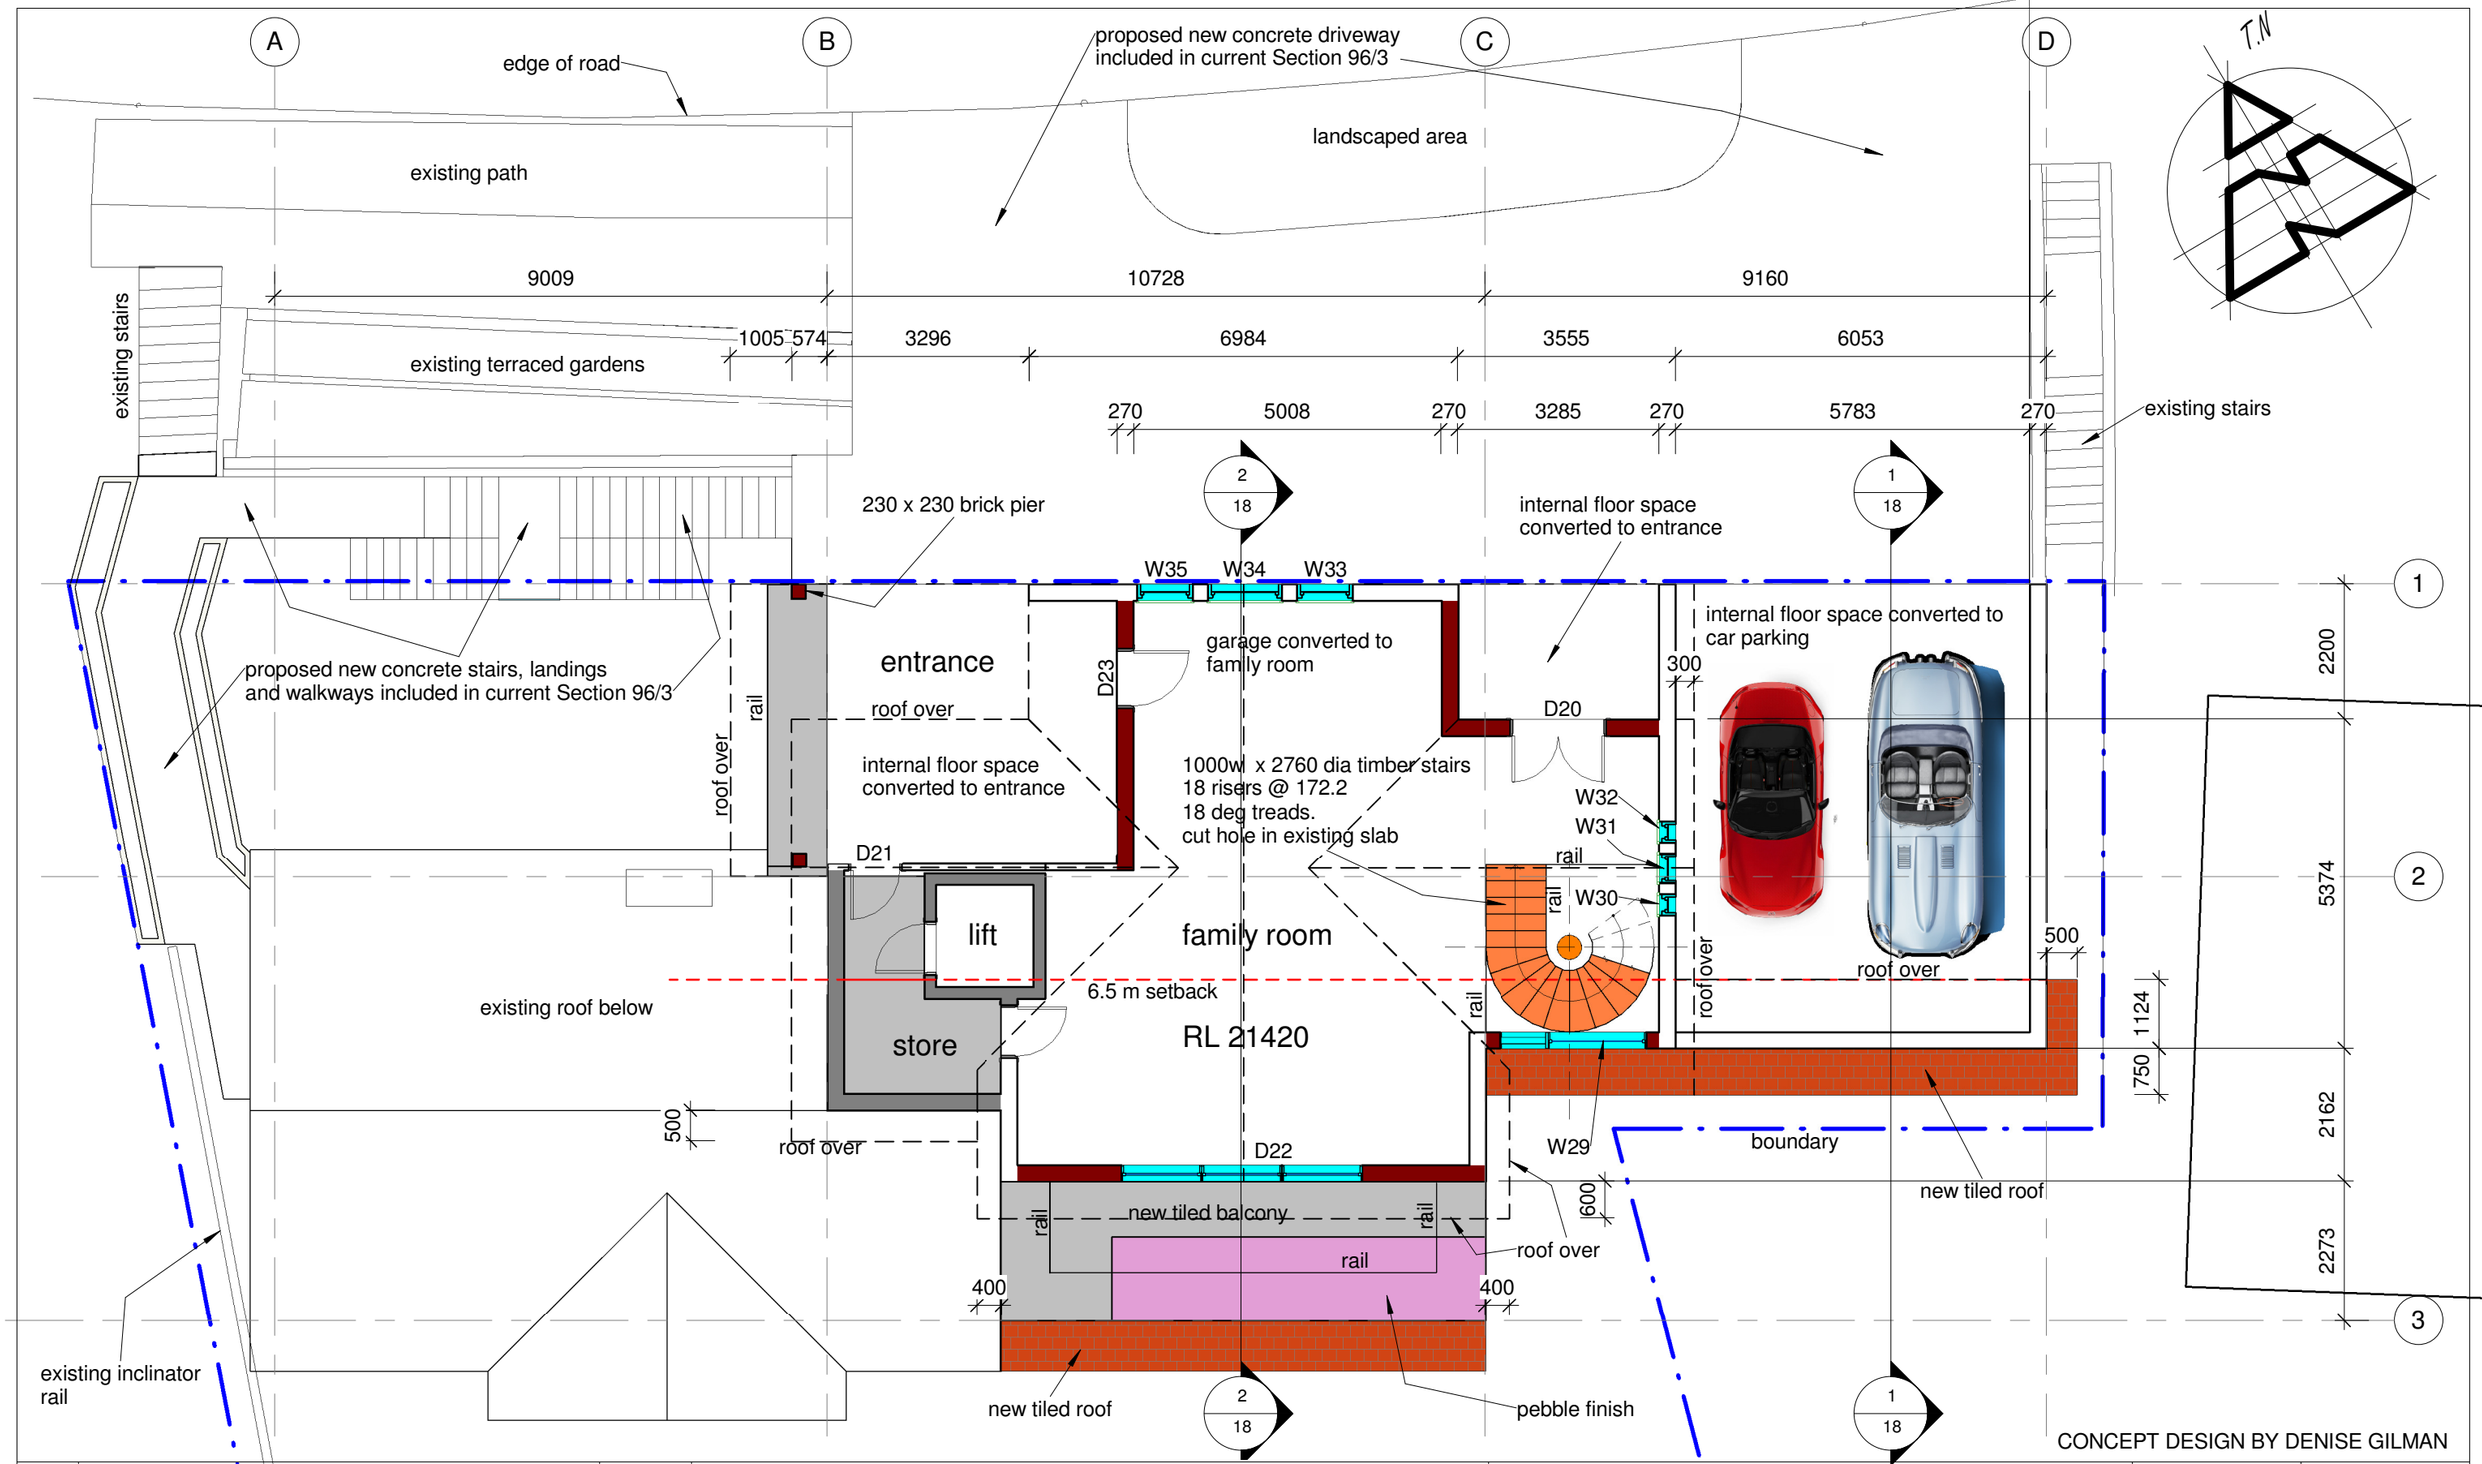

CONCEPT DESIGN BY DENISE GILMAN

REVISION

BUILDING DESIGNERS AUSTRALIA NSW

peterdownes
multi-award winner designs

address 77 Riviera rd, Avalon 2017
phone 9973 3312 www.peterdownes.com

PROJECT ALTERATIONS AND ADDITIONS TO AN EXISTING DWELLING AT 975 BARRENJOEY RD, PALM BEACH

DRAWING TOP FLOOR

DRAWN	CHECKED
PD	PD
SCALE	DATE
1 : 100	19.02.2016
DRG. No.	
A3 1516 11	