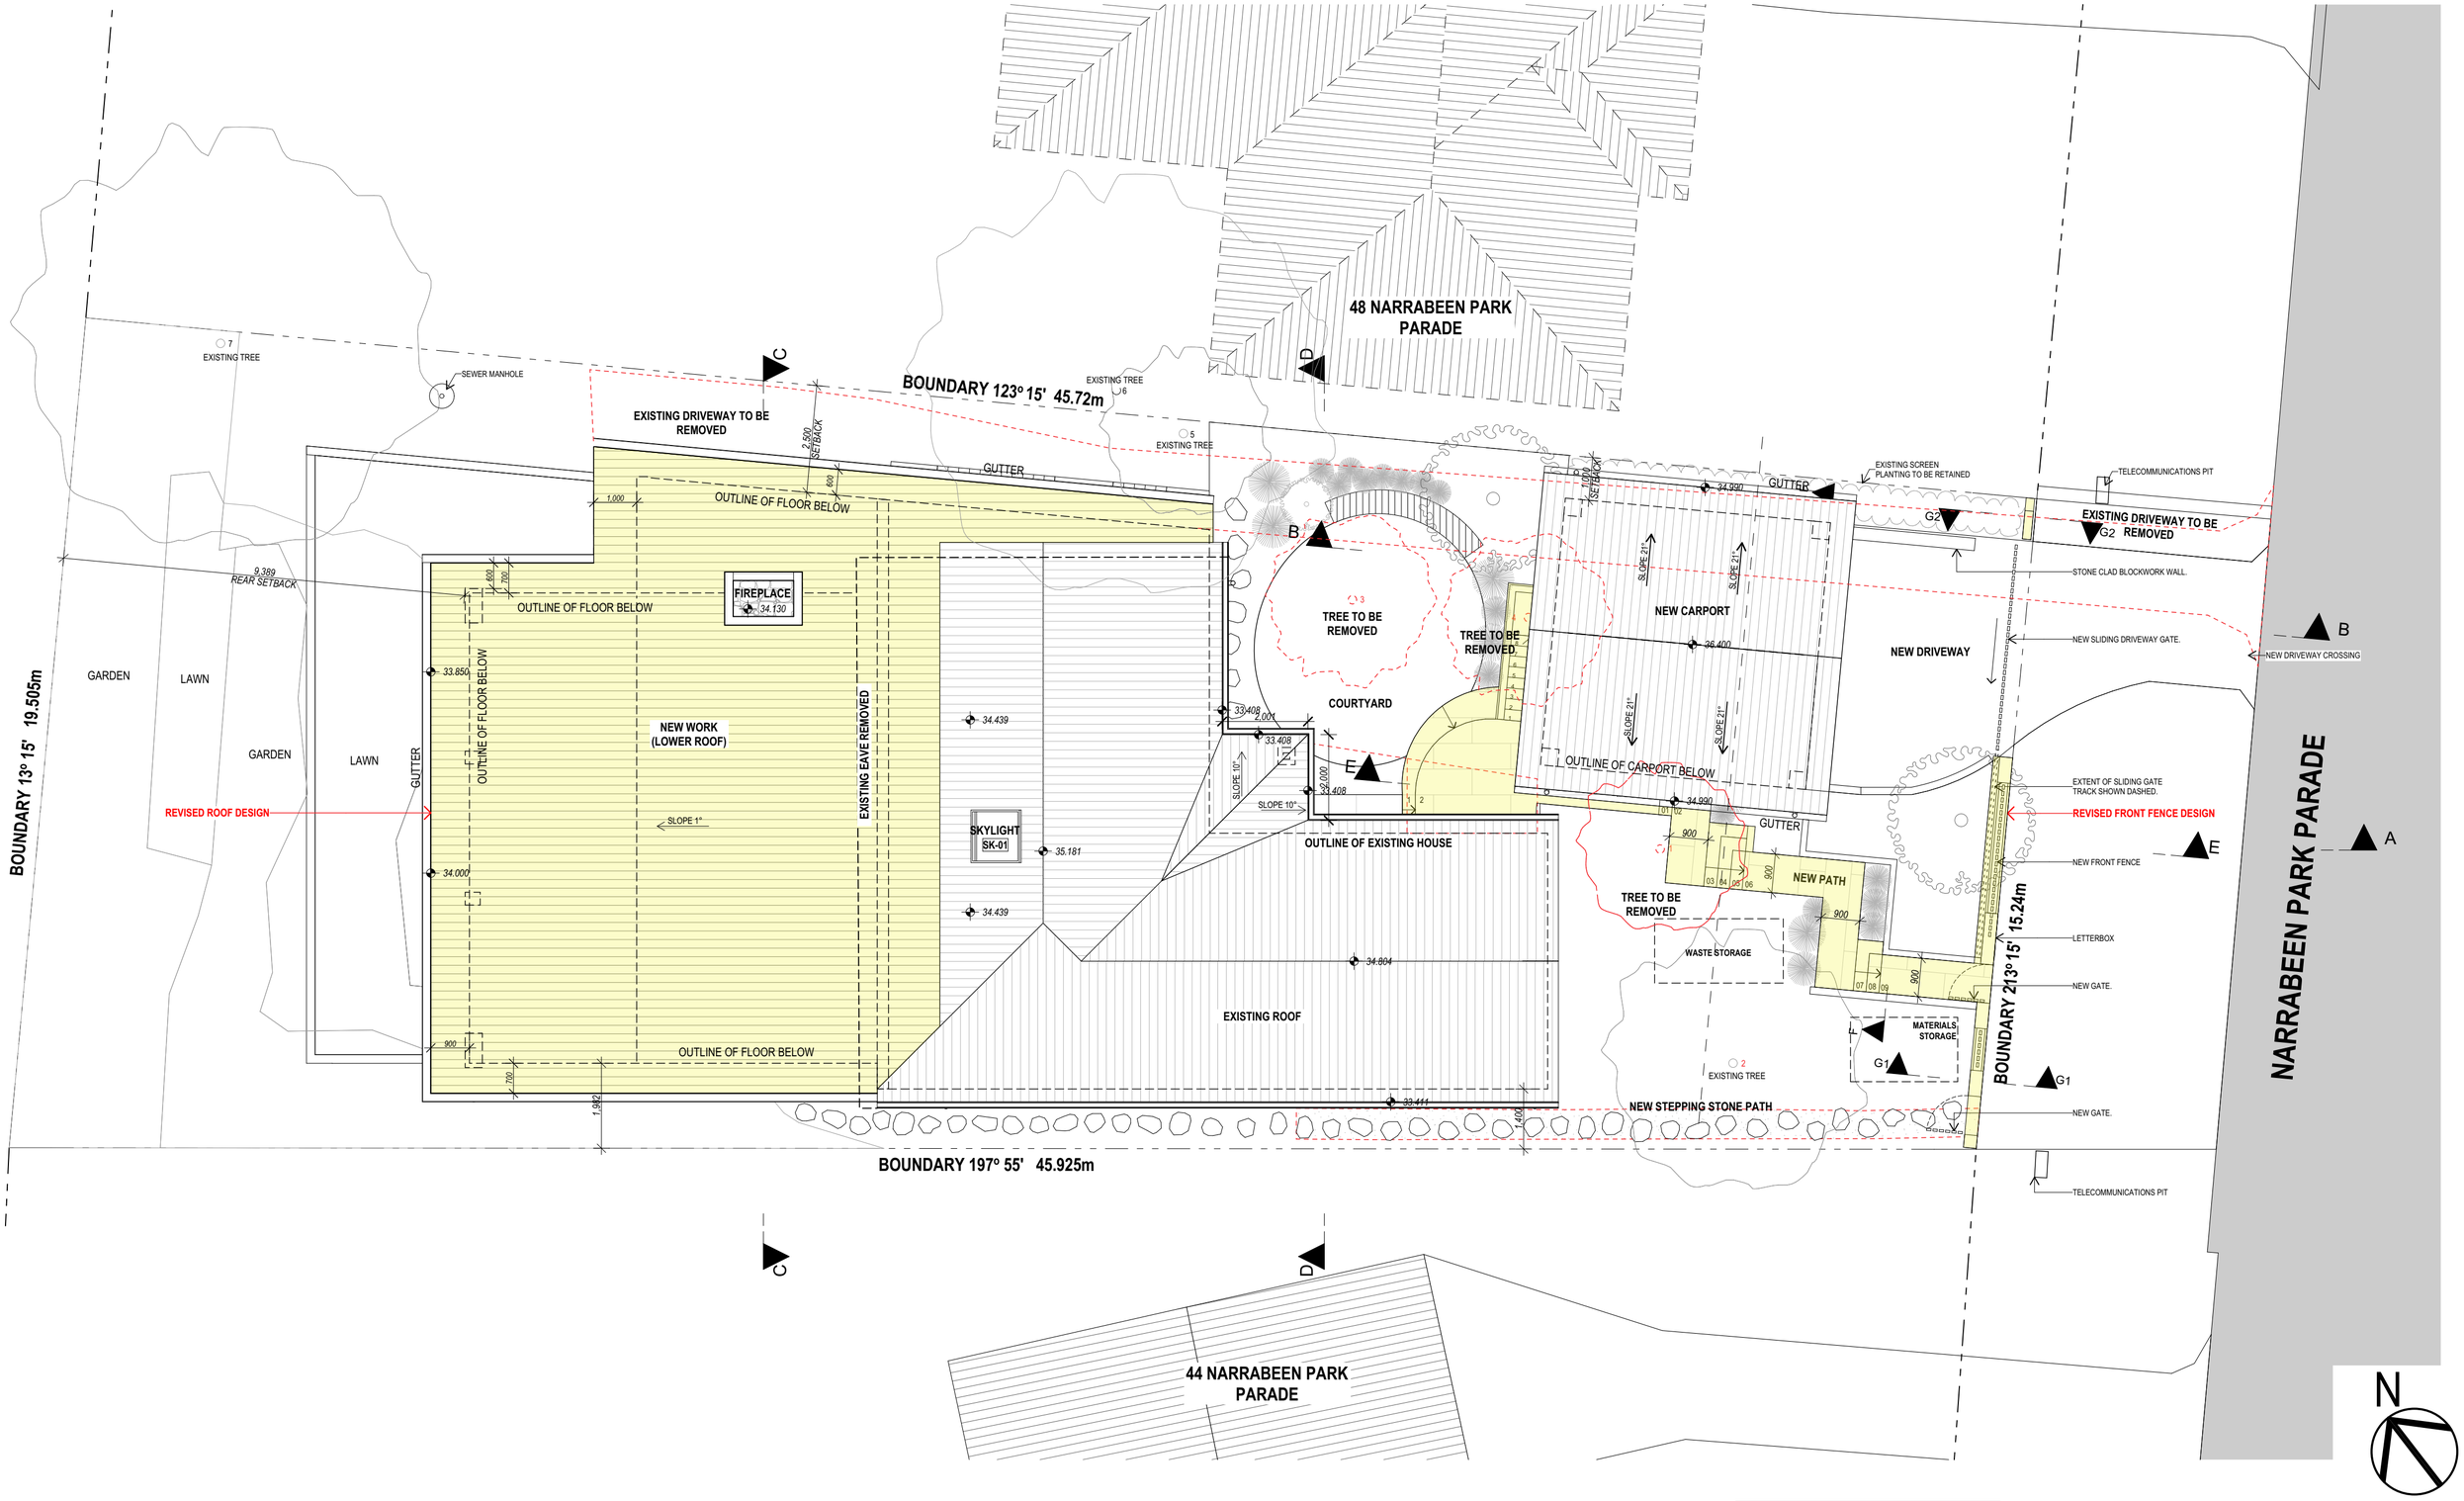

LEGEND

SECTION 4.55 MODIFICATIONS

NOT FOR CONSTRUCTION
SECTION 4.55 APPLICATION

Plot Date: 6/12/2024

DATE	REV	DESCRIPTION	DRAWN	CHECK
20/09/22	A	ISSUE FOR DA		
05/12/24	B	ISSUED FOR SECTION 4.55 APPLICATION.		

GARTNERTROVATO
ARCHITECTS
SEAN GARTNER 6072 | LUKE TROVATO 7094
L1/13 10 PARK STREET
PITTWATER PLACE
PO BOX 1122
MONA VALE, NSW 2103
P +61 2 9979 4411
F +61 2 9979 4422
E gta@gt.com.au

PROJECT:
ALTERATIONS AND ADDITIONS
SECTION 4.55 APPLICATION
46 NARRABEEN PARK PARADE, WARRIEWOOD NSW

FOR STEELE

DRAWING TITLE:
SITE PLAN/SITE ANALYSIS

THE BUILDER SHALL CHECK AND VERIFY ALL DIMENSIONS DURING CONSTRUCTION.
IN THE EVENT OF DISCREPANCIES - REFER TO ARCHITECT PRIOR TO COMMENCEMENT OF WORK.
DO NOT SCALE THE DRAWINGS.
DRAWINGS SHALL NOT BE USED FOR CONSTRUCTION PURPOSES UNTIL ISSUED FOR CONSTRUCTION.

SCALE:	DRAWN BY:	CHECKED:
1:100 @ A2	IA / LT	
PROJECT NUMBER:	DRAWING NUMBER:	ISSUE:
2229	S.4.55-01	B