FOR S96 MODIFICATION APPLICATION PURPOSES ONLY

NOT FOR CONSTRUCTION

Notes: Do not scale from drawings

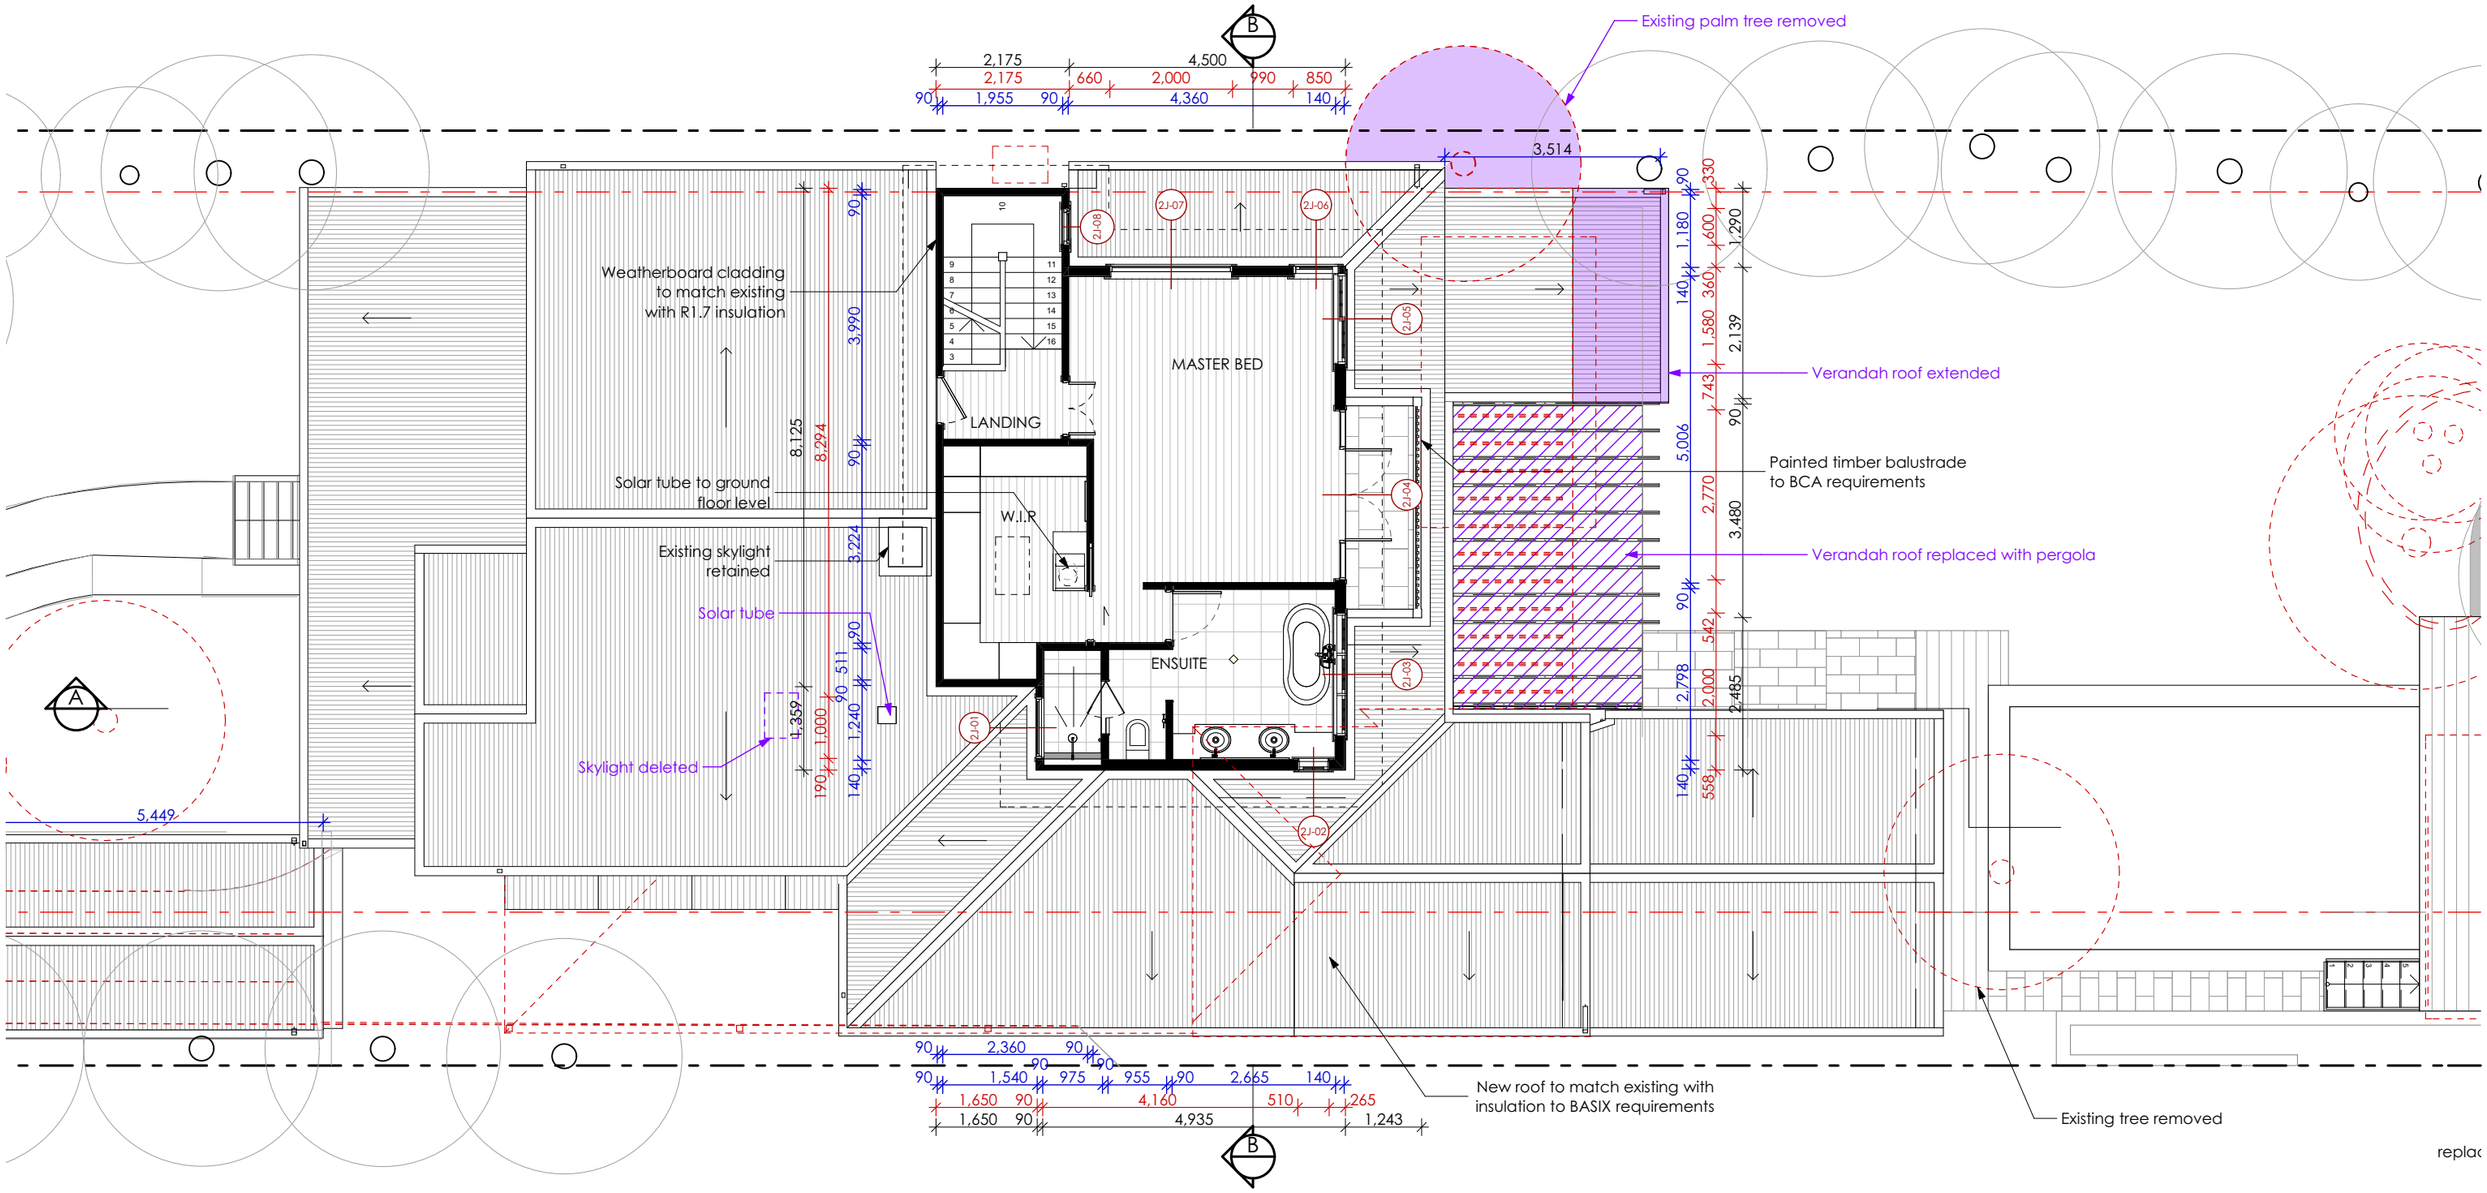

Nominated Architect: Reg. No. 6769
m PO Box 657, Newport Beach, NSW 2106
t (02) 9979 1823
e contact@jdesa.com.au
w www.jdesa.com.au

James de Soyres + Associates
architects

N

Additions and Alterations
at 51 Tasman Rd, Avalon, NSW, 2107,
for Mr & Mrs J Hill

S96 MODIFICATION

FIRST FLOOR PLAN

Scale:	Date of printing:
1:100	09/03/2015

Project No:	Drawing No:	Rev:
1005	**S96-12**	