Scale Bar | Original Drawing Size = A3

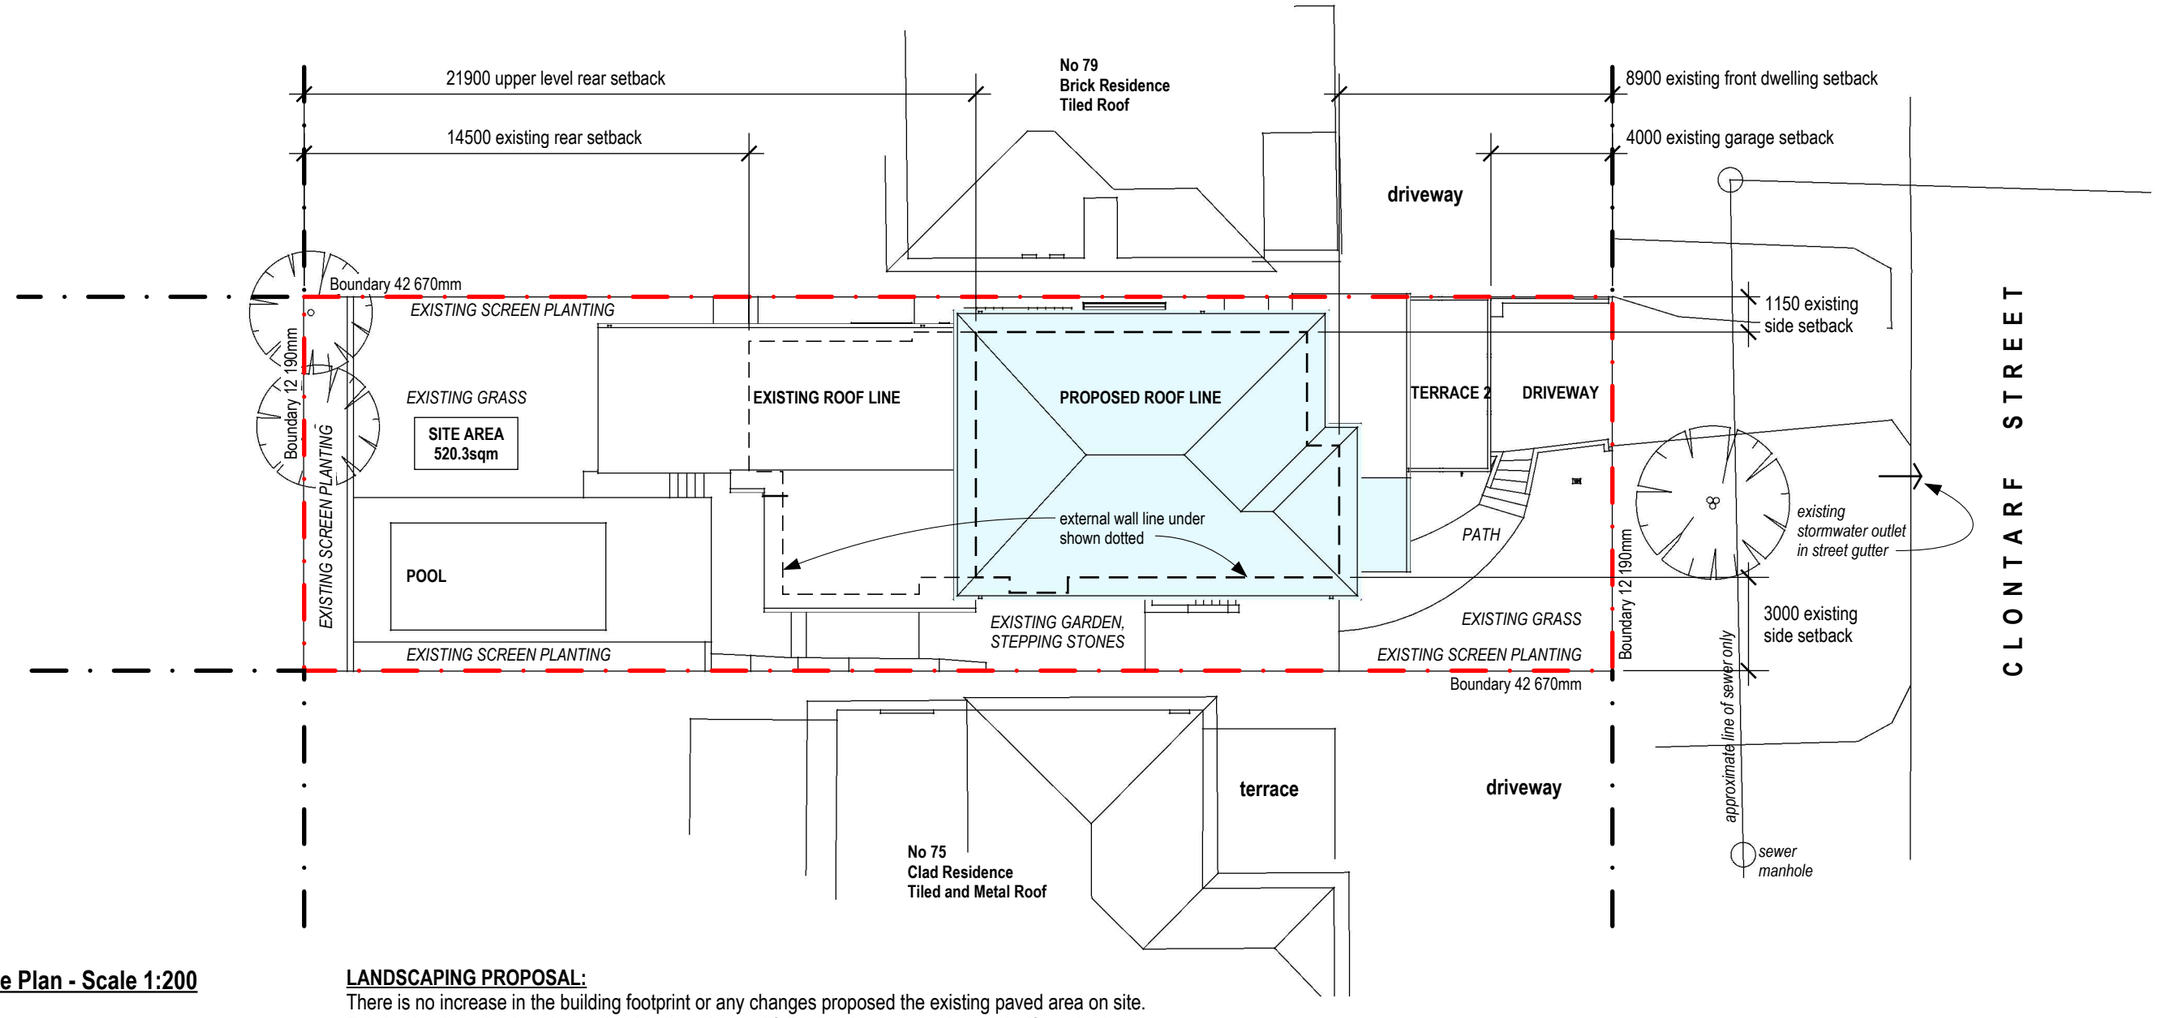


## 1 - Proposed Landscape Plan - Scale 1:200

**LANDSCAPING PROPOSAL:**
There is no increase in the building footprint or any changes proposed the existing paved area on site.
Existing landscaping is to be retained and made good following the construction works if required.

**Rear garden with screen planting and grass**

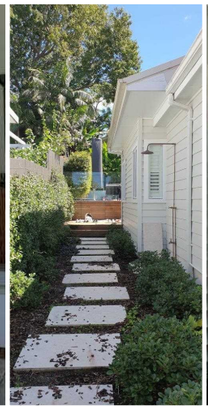

**Side garden with stepping stones**

**Front garden with screen planting and grass**

Original Drawing Size = A3 | 70 | 68 | 66 | 64 | 62 | 60 | 50 | 40 | 30 | 20 | 10 | 8 | 6 | 4 | 2 | m | 1:200 | Scale Bar


Prepared By:
**David Hunt**
**Architect**
B.Arch Mobile: 0408 059 441 Email: djhunt@bigpond.com
PO Box 5244, Turramurra, NSW 2074 ABN: 33 138 189 607
ARB # 6660 BDPA Class 2 # DEP0001355 + PDP0000455



Copyright to David Hunt, may not be reproduced wholly or in part without prior written permission. The design is licensed for the nominated site only. Figured dimensions take preference to scale readings. Report any discrepancies to the owner for decision before proceeding with the work. Verify all dimensions on site. ©


Print File Copied:

| Rev | Date: | Status & Issue for: |
|---|---|---|
| A | 27/05/22 | Issue for DA Submission |

NORTH

Project: **Alterations and Additions**
**77 Clontarf Street, Seaforth**
**Lot 165 in DP 11162**

Client: **Jose and Oliver Gilbert**

Title: **LANDSCAPE PLAN AND PHOTOS**

Job No: **2106GHS** Doc No - Revision: **LP1-A**
Date: 27/05/2022
CAD by: DjH Scale 1:200
CAD File Name: 2106GHS-AD-Arch Dwg-Analysis.Layout