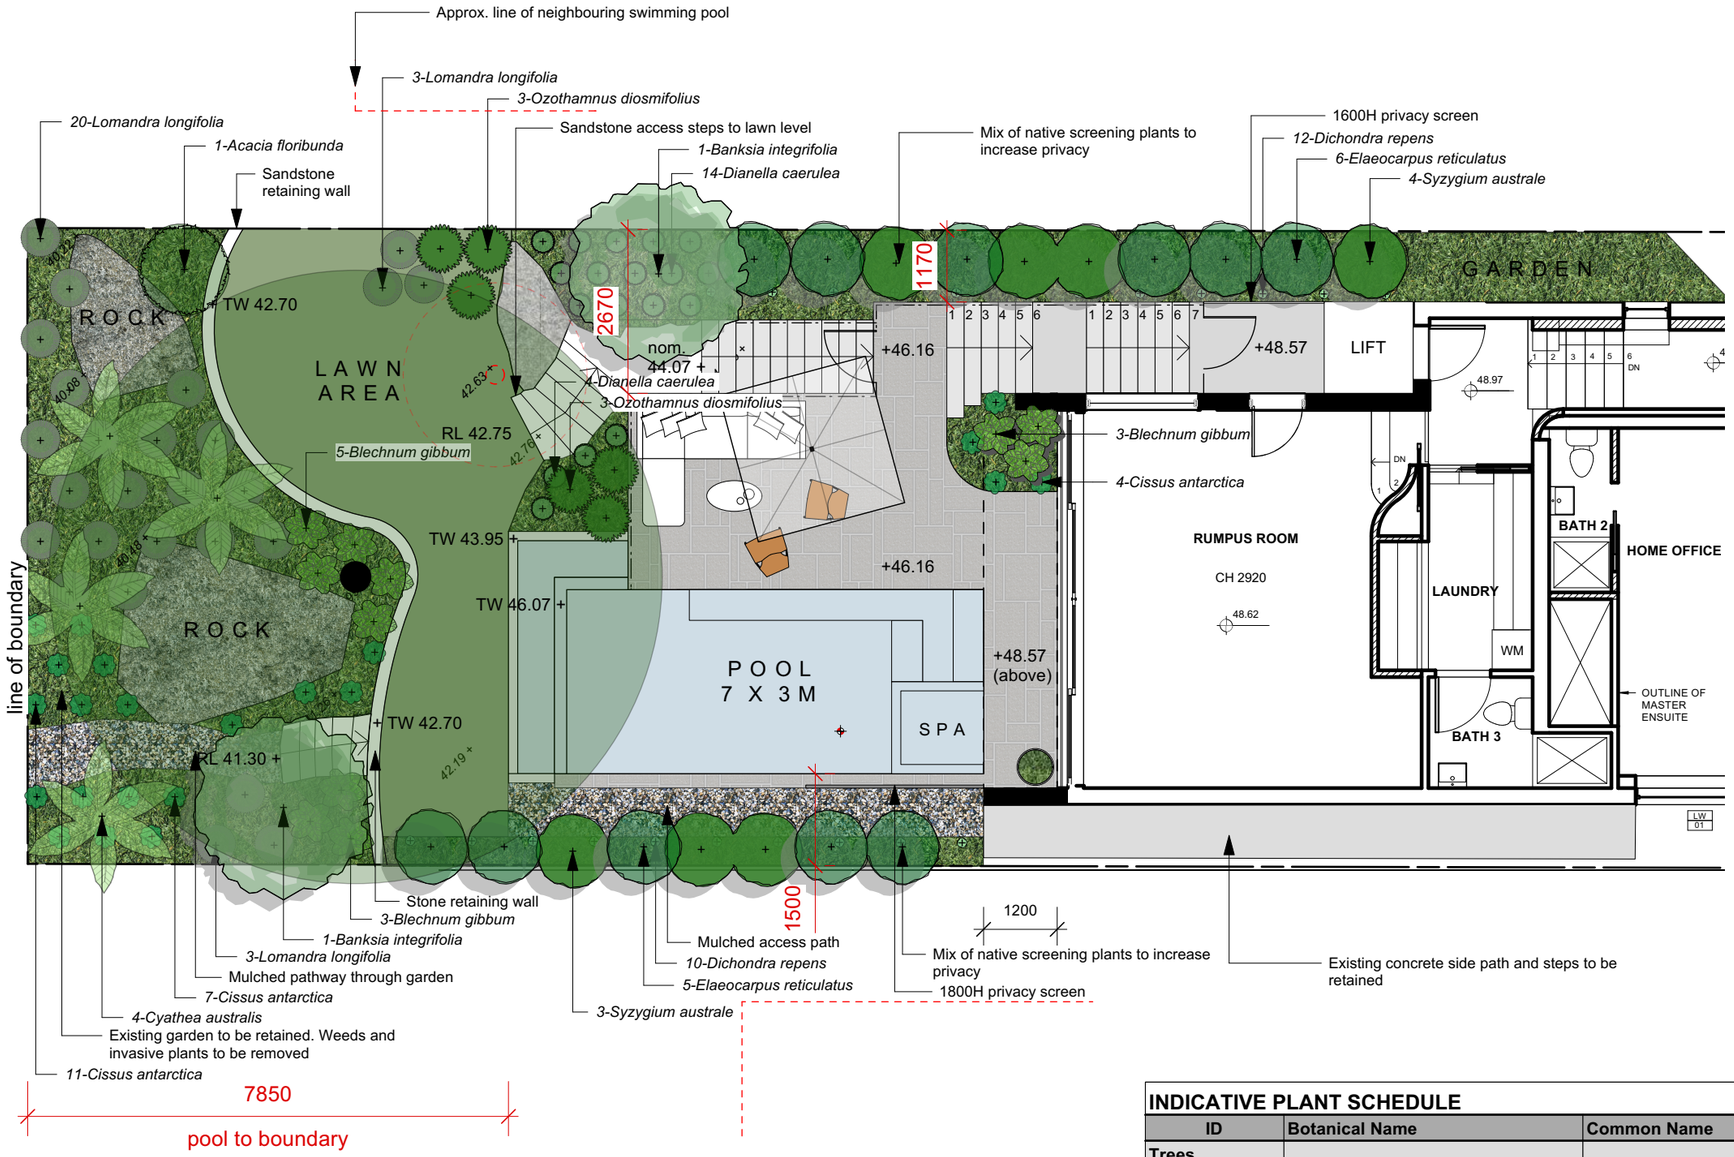

1 LANDSCAPE PLAN
Scale: 1:100

INDICATIVE PLANT SCHEDULE

ID	Botanical Name	Common Name	Size	Qty	Remarks
Trees					
Asm	Acacia floribunda	Gossamer wattle	300mm	1	
Bl	Banksia integrifolia	Coastal Banksia	45Ltr	2	single leader
Er	Elaeocarpus reticulatus	Blueberry Ash	300mm	11	
Syr	Syzygium australe	Lillypilly	300mm	7	
Shrubs					
Od	Ozothamnus diosmifolius	Sago bush	200mm	6	
Grasses					
Dlj	Dianella caerulea	Blue Flax Lily	140mm	18	
Ll	Lomandra longifolia	Spiny-headed mat rush	140mm	26	
Groundcovers					
Ca	Cissus antarctica	Kangaroo vine	140mm	22	
Dr	Dichondra repens	Kidney Weed	140mm	22	
Ferns					
Bg	Blechnum gibbum	Silver Lady Fern	200mm	11	
Cya	Cyathea australis	Rough Tree Fern	1-1.5 trunk	4	
Other					
Total:				**130**	

THE GARDEN SOCIAL

Landscape Architecture + Design
hello@thegardensocial.com.au
thegardensocial.com
0422 629 366

NOTES
THIS DRAWING IS FOR DESIGN GUIDANCE ONLY AND NOT FOR CONSTRUCTION. FINAL DETAILS MUST MEET SITE CONDITIONS, RELEVANT AUTHORITIES AND APPLICABLE BUILDING STANDARDS. VERIFY ALL DIMENSIONS ON SITE WITH DETAILED SITE SURVEY PRIOR TO OFF SITE FABRICATIONS.
ALL WORK MUST BE CARRIED OUT IN ACCORDANCE WITH THE BUILDING CODE OF AUSTRALIA, ALL LOCAL AND STATE GOVERNMENT ORDINANCES AND ALL OTHER RELEVANT AUSTRALIAN STANDARDS AND REGULATIONS.
PLEASE NOTIFY THE GARDEN SOCIAL IMMEDIATELY OF ANY DISCREPENCIES.

PROJECT
IAN AND LISA DUNN
13 BARRABOOKA STREET
CLONTARF NSW

DRAWN AC
SCALE 1:100 [A3]
DATE 01.04.2022
TITLE LANDSCAPE PLAN
N
DWG NO DA-01
SHEET # 1/1
REV A