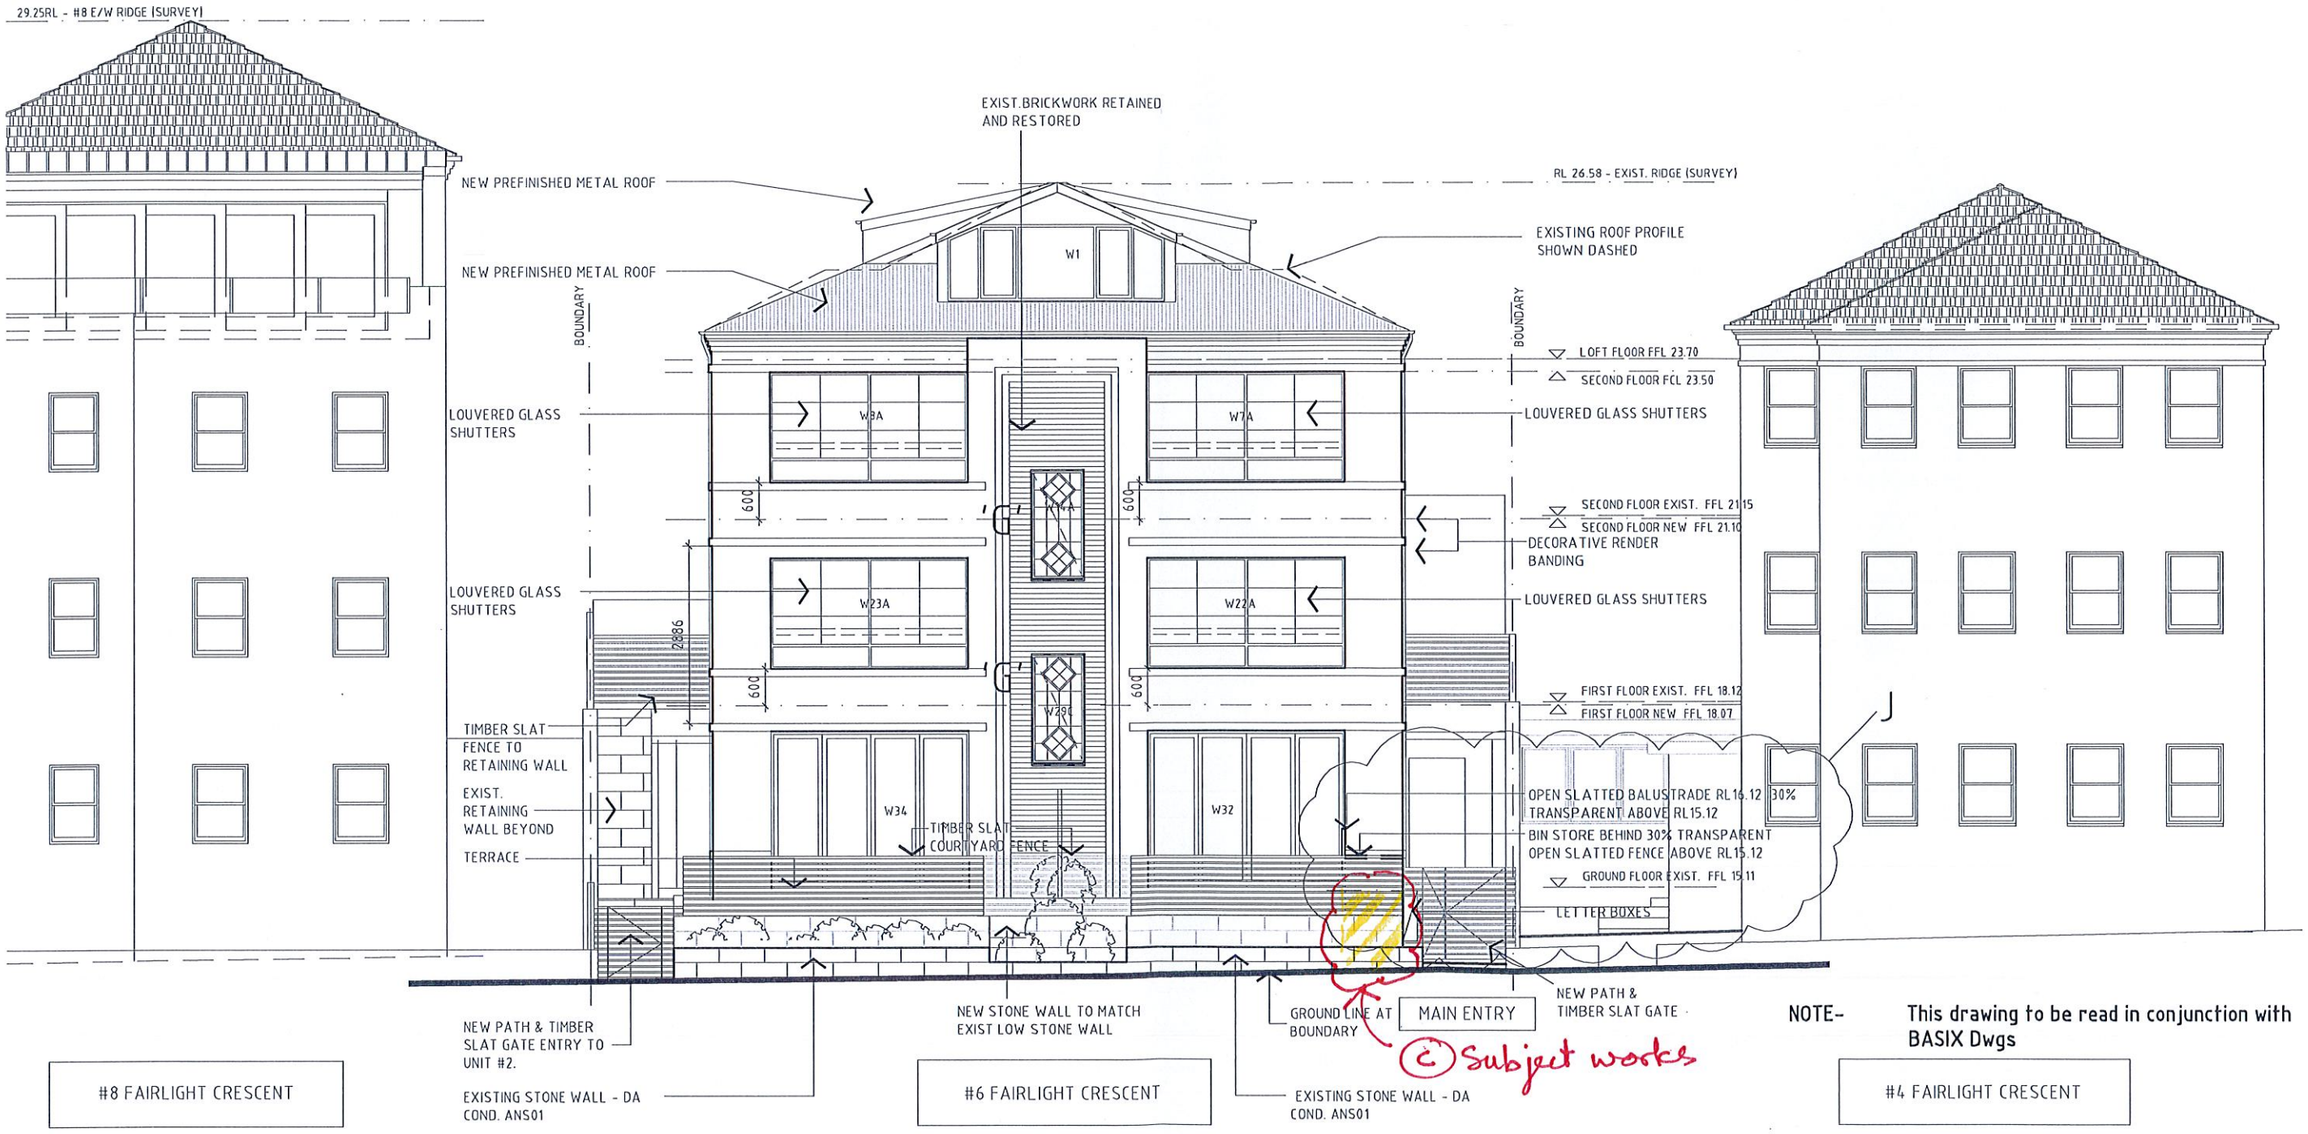

0 5 10 15 20 25 30 35 40 45 50 55 60 65 70 75 80 85 90 95 100

GENERAL NOTES

1. CONTRACTORS MUST VERIFY ALL DIMENSIONS ON SITE PRIOR TO THE COMMENCEMENT OF ANY WORK OR THE PREPARATION OF SHOP DRAWINGS.
2. FIGURED DIMENSIONS TO BE USED IN PREFERENCE TO SCALED DIMENSIONS.

USE OF THESE DRAWINGS

The design and details shown on these drawings are applicable to this project only and may not be reproduced in whole or in part or be used for any other project or purpose without the written permission of Woodhouse & Danks Pty. Ltd. with whom copyright resides.

No.	DATE	REVISION OR ISSUE	DWN.	CHK.
J	01.07.14	s34 AGREEMENT AMENDMENTS ADDED - CONC. WALLS TO BIN STORE MAX RL 15.12, TIMBER SLAT SCREENS ABOVE 15.12 TO BE 30% TRANSPARENT, BALUSTRADE TO TERRACE RL 16.12, TOP OF BIN STORE TO RL15.18		
H	20.06.14	BIN STORE AMENDED	BC	
G	22.01.14	WINDOW SILLS AMENDED	BC	

PROPOSED RENOVATIONS & ADDITIONS TO
' FAIRLIGHT' APARTMENTS
6 FAIRLIGHT CRESCENT, FAIRLIGHT

FAIRLIGHT CRESCENT ELEVATION

WOODHOUSE & DANKS PTY LTD
ARCHITECTS
Stephen R Fayle
ABN 26 004 600 108
ARN 3274
Suite 207 - Level 2, 20 Dale Street, Brookvale, NSW 2100
T: (02) 9939 8810 F: (02) 9939 8830
E: admin@woodhousedanks.com.au

JOB No. 10008
DWG. No. D10 F J
SCALE 1:100 @ A3 / 1:50 @ A1
DATE OCTOBER 2011
CAD FILE 10008 D10-13 ELEVATIONS
DRAWN BC