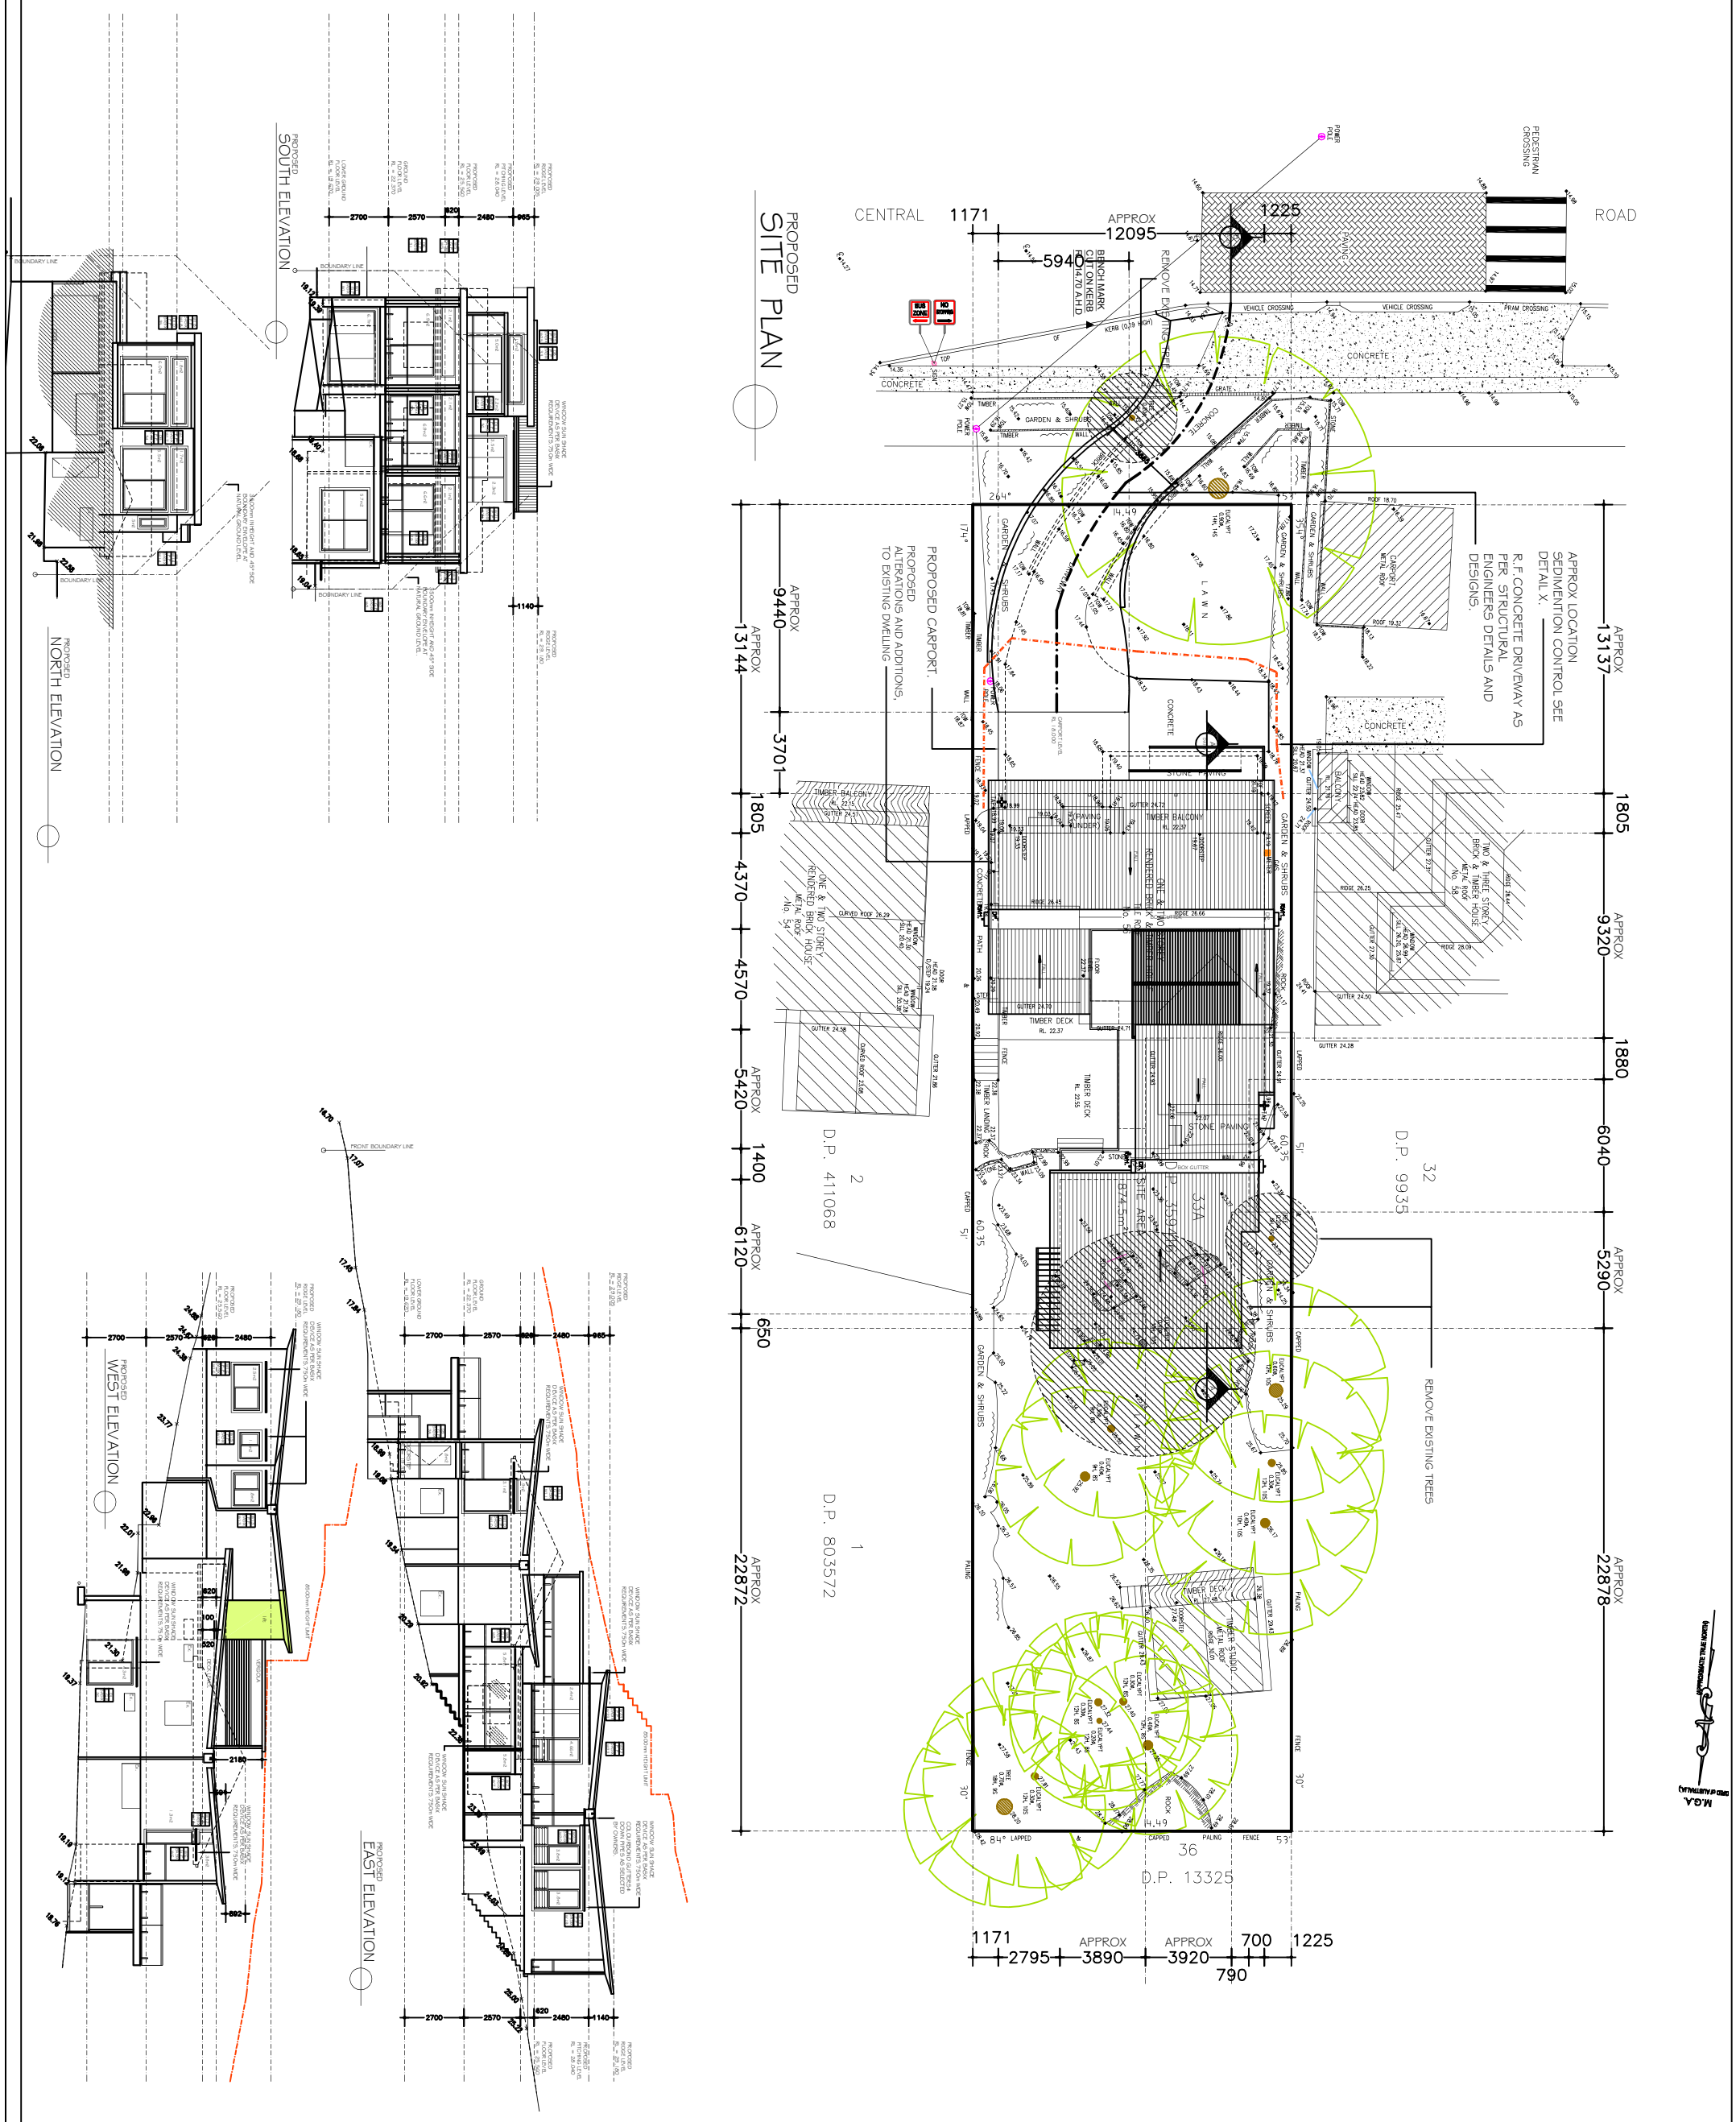

DEVELOPMENT APPLICATION

Sammy Fedele abn 36 627 664 311	Architectural Drafting Services 0404 037 606 email:sammyfedele@iprimus.com.au	CLIENT : **Mr & Mrs R. & J. RAINE**	**NOTIFICATION**
		PROPOSED : ALTERATIONS AND ADDITIONS TO EXISTING RESIDENCE.	SCALE: / SHEET No :
		ADDRESS : 56 CENTRAL ROAD, AVALON NSW 2107 — DP 359416, LOT 33A, LGA PITTWATER COUNCIL	DATE: 16.02.2016
			REV: / JOB: 24/15
			A3