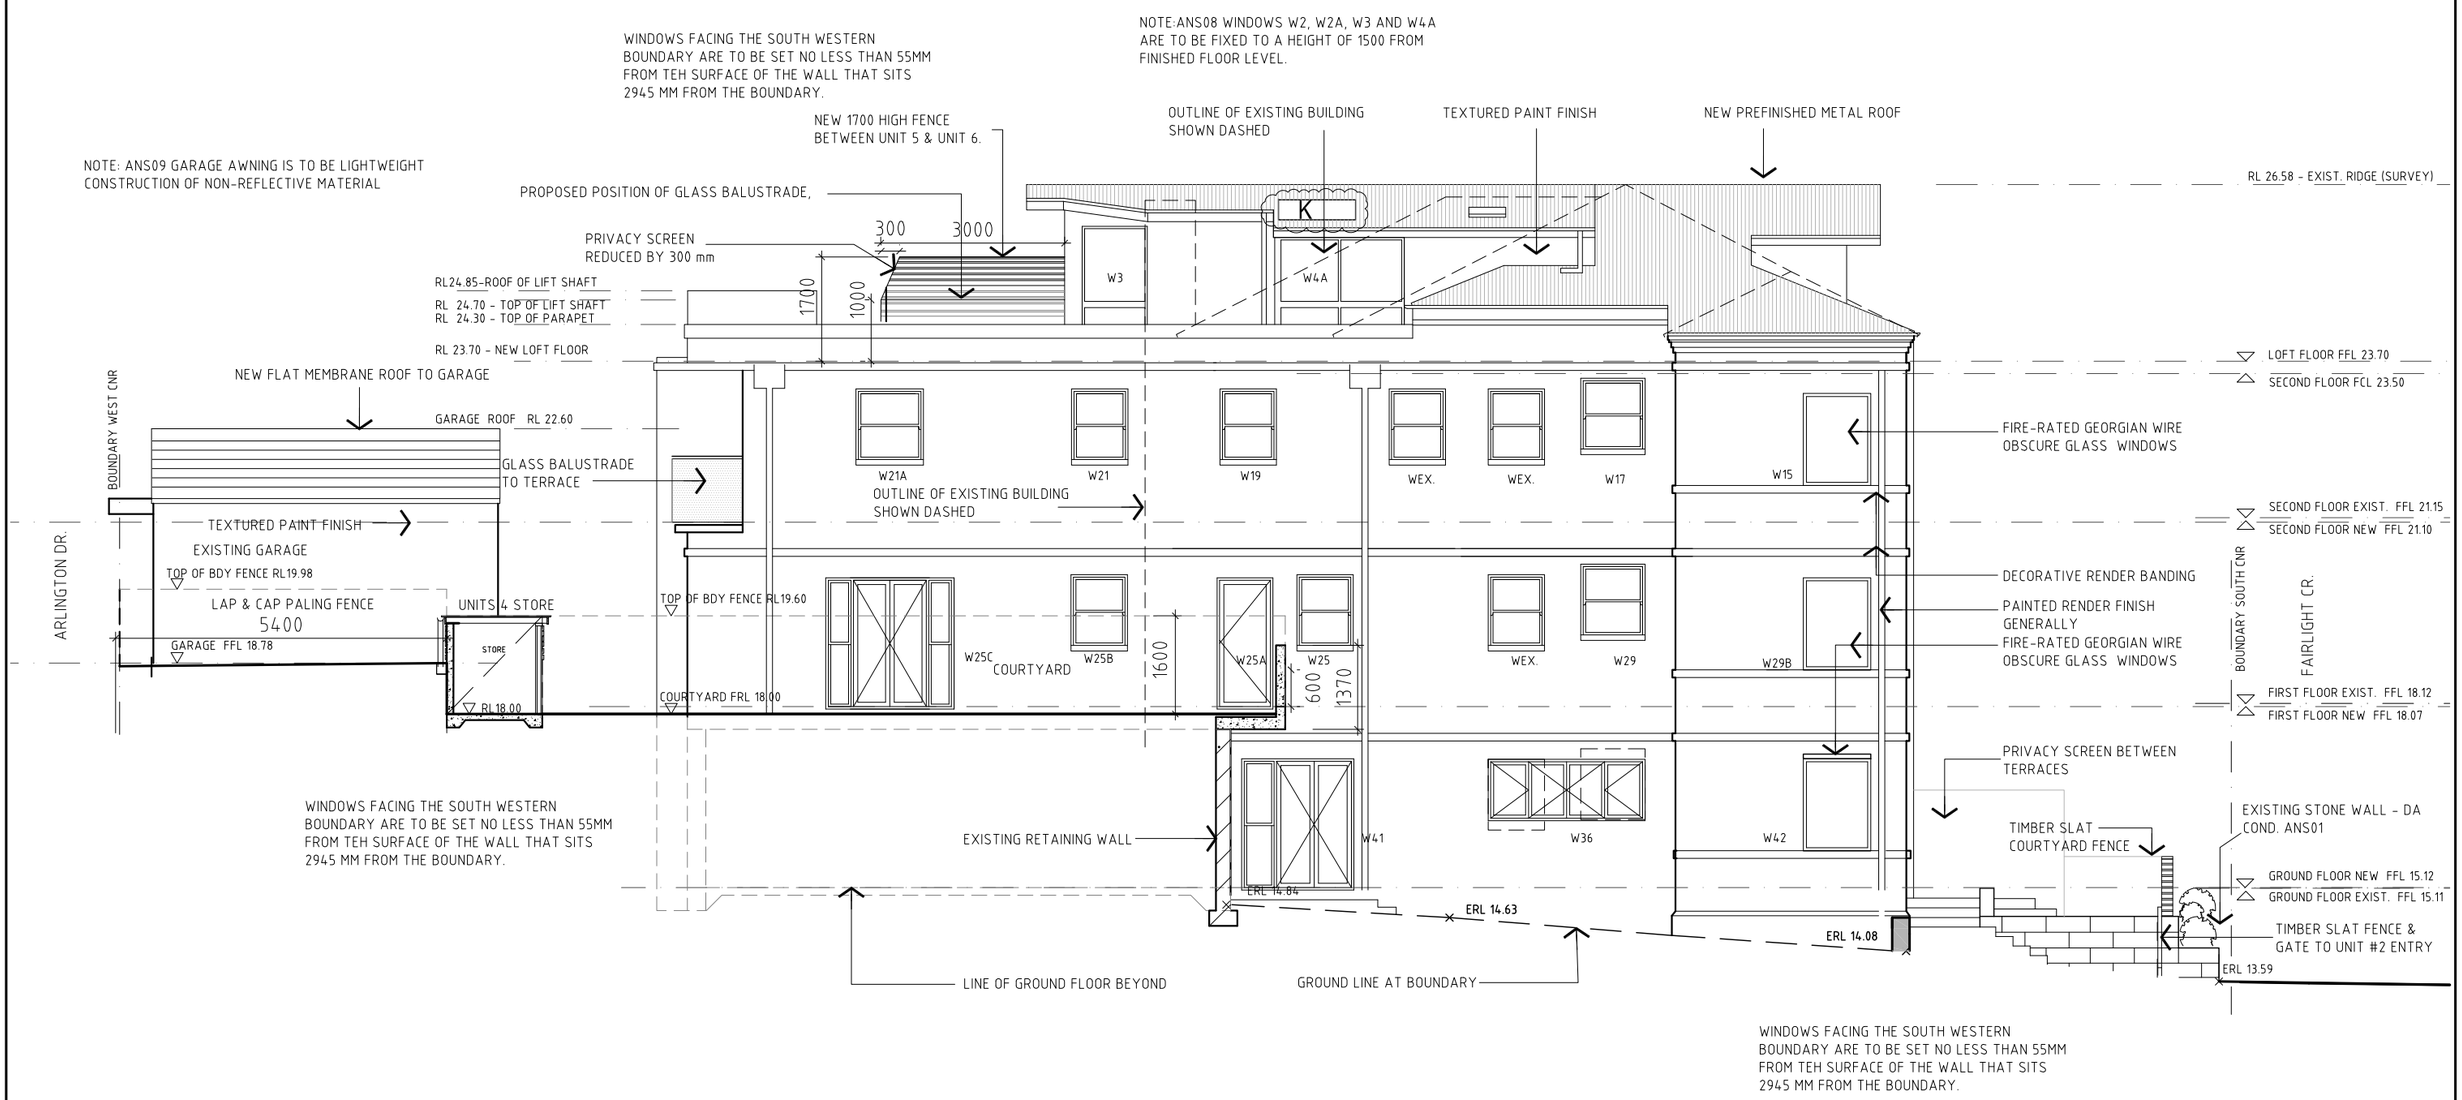

NOTE- This drawing to be read in conjunction with BASIX Dwgs

0 5 10 15 20 25 30 35 40 45 50 55 60 65 70 75 80 85 90 95 100

GENERAL NOTES

1. CONTRACTORS MUST VERIFY ALL DIMENSIONS ON SITE PRIOR TO THE COMMENCEMENT OF ANY WORK OR THE PREPARATION OF SHOP DRAWINGS.
2. FIGURED DIMENSIONS TO BE USED IN PREFERENCE TO SCALED DIMENSIONS.

USE OF THESE DRAWINGS
The design and details shown on these drawings are applicable to this project only and may not be reproduced in whole or in part or be used for any other project or purpose without the written permission of Woodhouse & Danks Pty. Ltd. with whom copyright resides.

No.	DATE	REVISION OR ISSUE	DWN.	CHK.
K	31.03.15	ADDITION OF LIFT OVER RUN	BC	
J	10.02.15	ADDITION OF ROOF TOP TERRACE	BC	
I	23.07.14	AWNING, WINDOW & FIRE REQUIREMENT NOTES ADDED	BC	
H	01.07.14	s34 AGREEMENT AMENDMENTS ADDED - U4 STORE DETAIL ADDED, FENCE LEVELS ADJUSTED, COURTYARD, EXIST RET. WALL & L1 BEYOND DETAIL ADDED	DJ	
G	26.06.14	FENCE & STORE AMMENDED	BC	
F	20.06.14	FENCE & STORE EXPLAINED, HANDRAIL ON ROOF DELETED	BC	
E	22.01.14	WINDOW GLASS CHANGED, FENCE & STORE ADDED	BC	

PROPOSED RENOVATIONS & ADDITIONS TO
' FAIRLIGHT' APARTMENTS
6 FAIRLIGHT CRESCENT, FAIRLIGHT

SOUTH-WEST ELEVATION

WOODHOUSE & DANKS ARCHITECTS PTY LTD
Stephen R Fayle
ABN: 26 064 690 106
ARN: 3274
Suite 207 - Level 2, 20 Dale Street, Brookvale, NSW 2100
T: (02) 9939 8810 F: (02) 9939 8830
E: admin@woodhousedanks.com.au

JOB No. 10008
DWG. No. D12 REV K
SCALE 1:100 @ A3 / 1:50 @ A1
DATE OCTOBER 2011
DRAWN BC
CAD FILE 10008 D10-13 ELEVATIONS