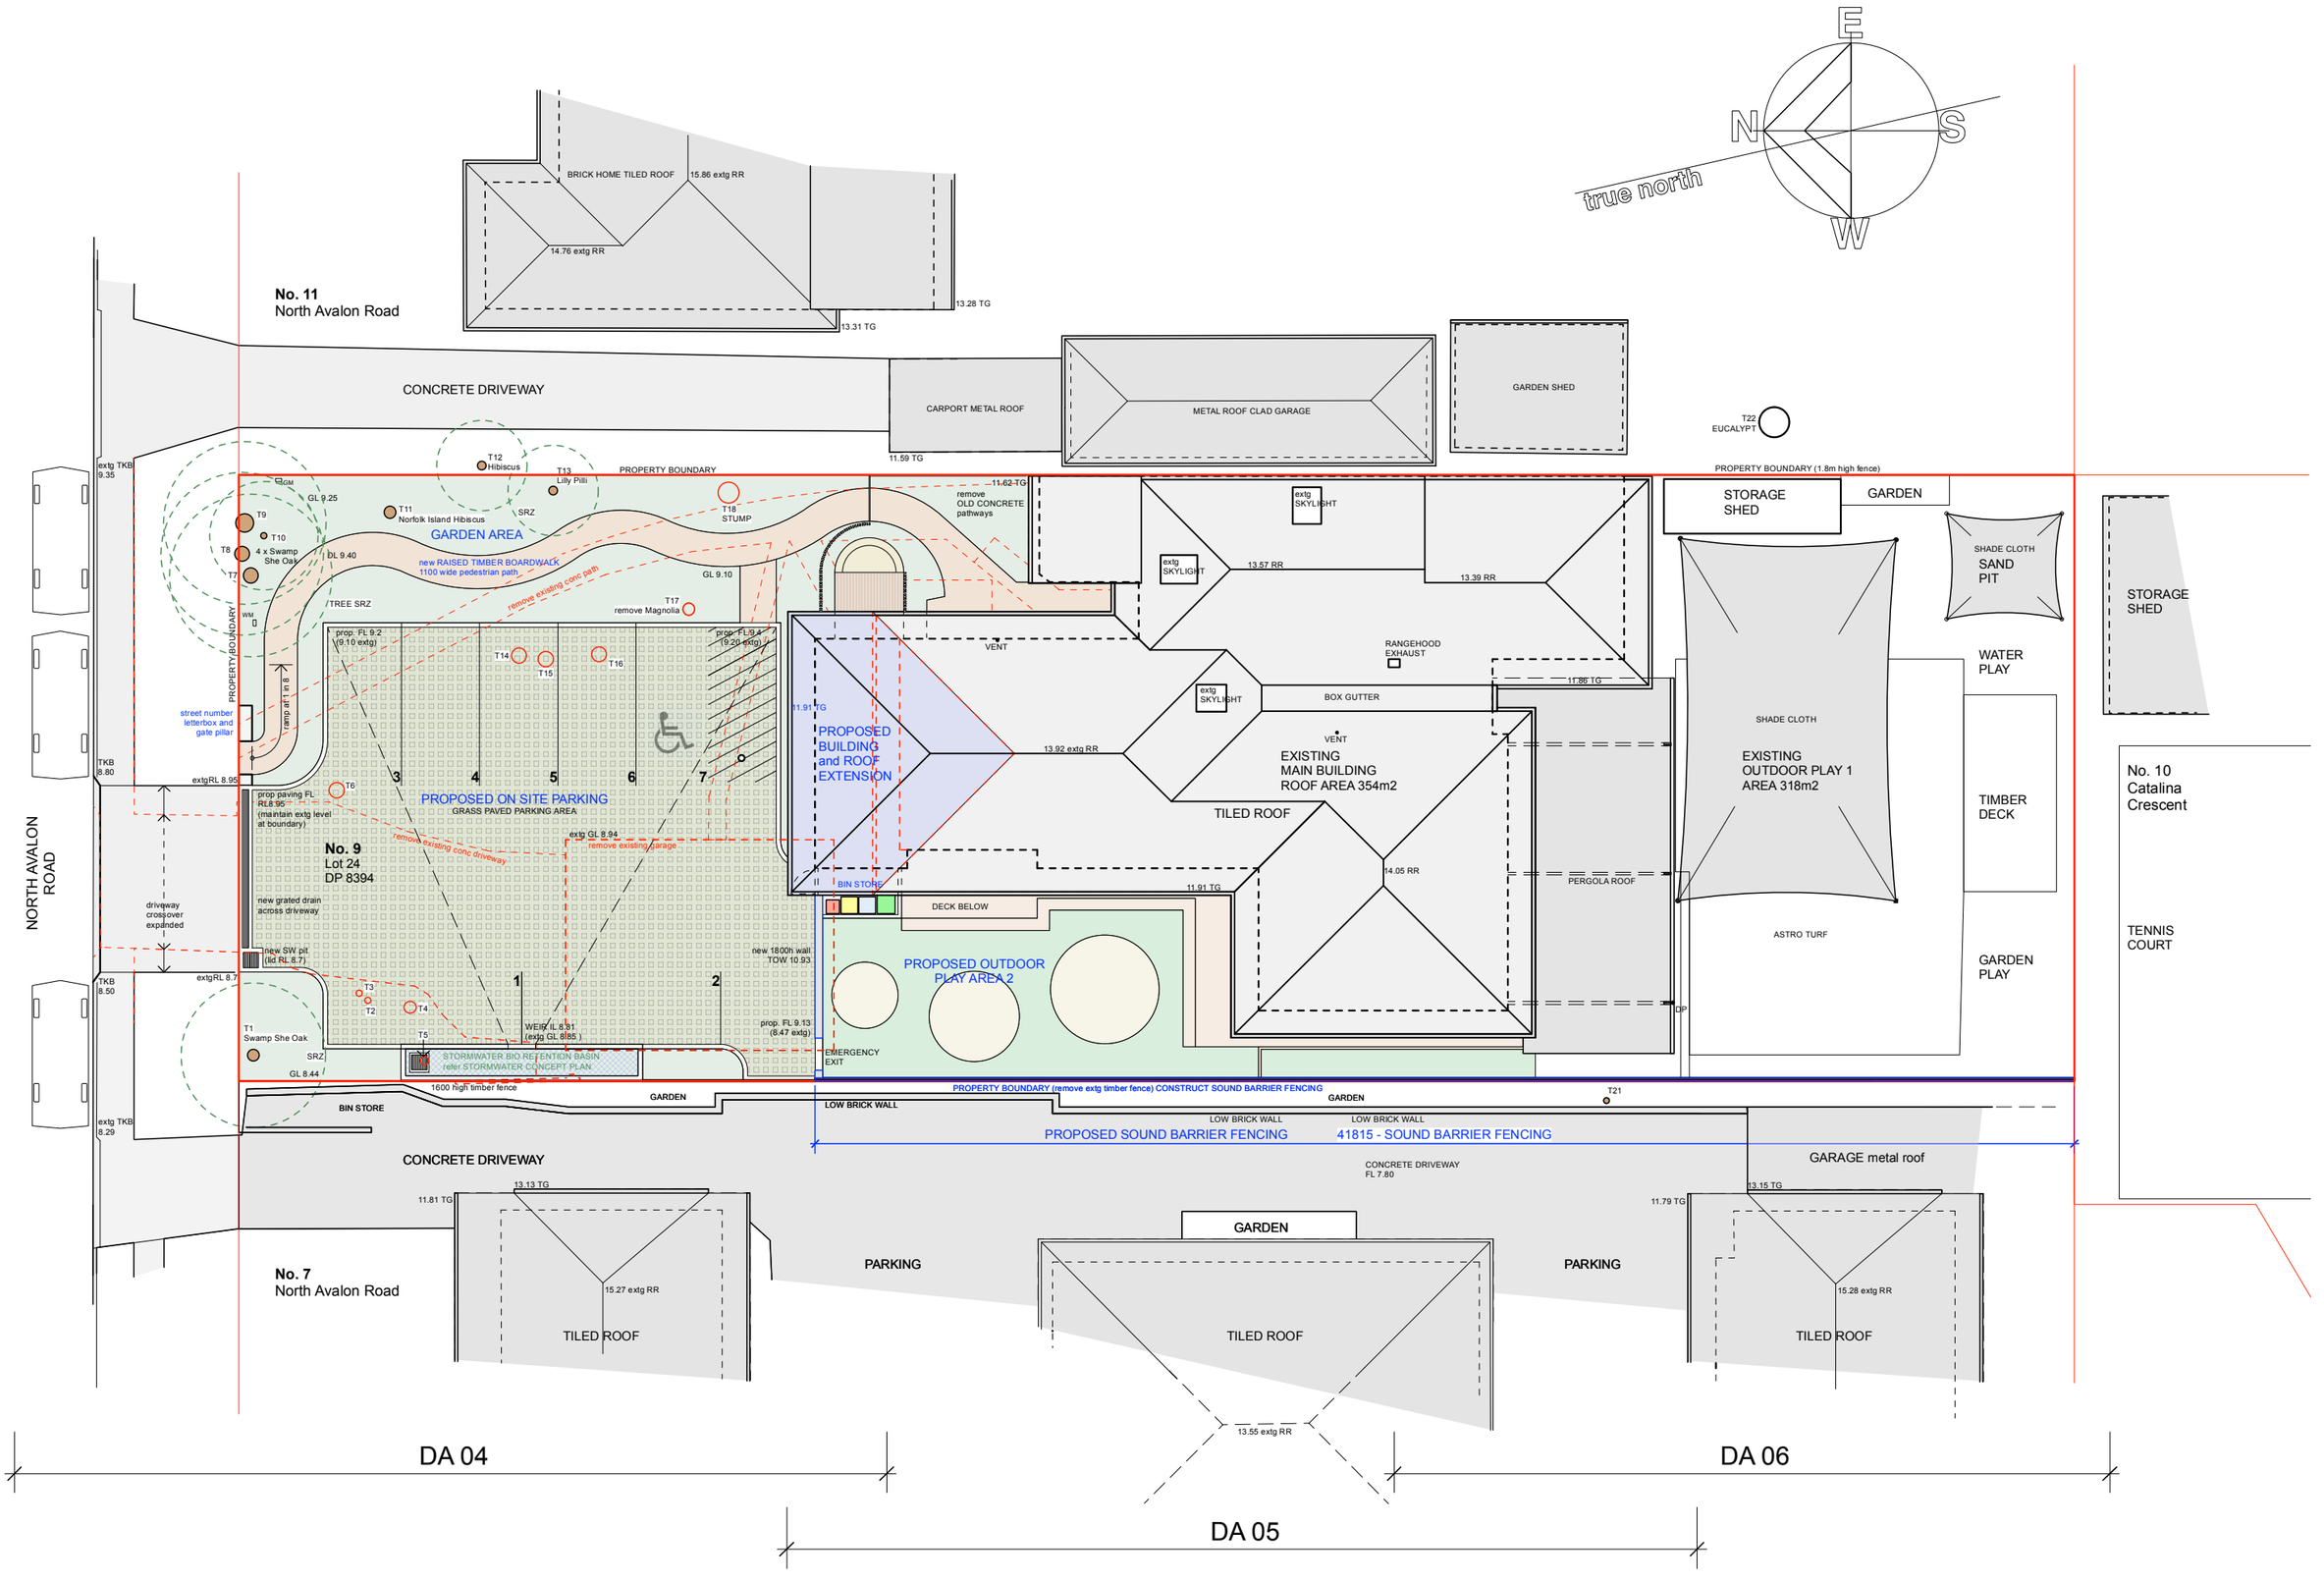

RICHARD SMITH ARCHITECT ARB 6963
0412 115 499 www.architectsmith.com.au

9 North Avalon Road Avalon NSW 2107
HAPPY HEARTS AVALON

Lot 24 DP 8394
1 August 2025

0 2m 10 20m

SITE PLAN **DA 03**
1:200