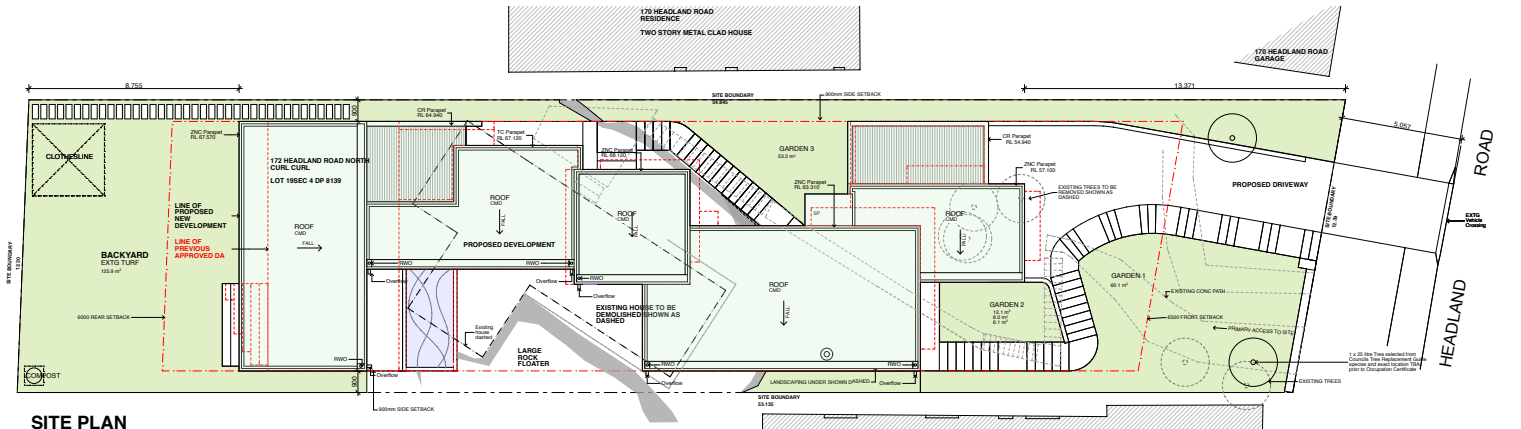

SITE PLAN

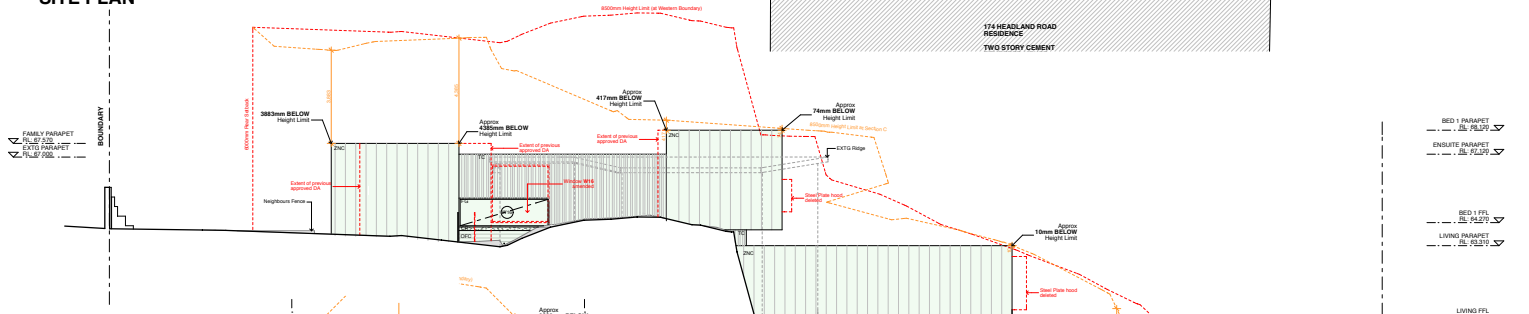

WESTERN ELEVATION

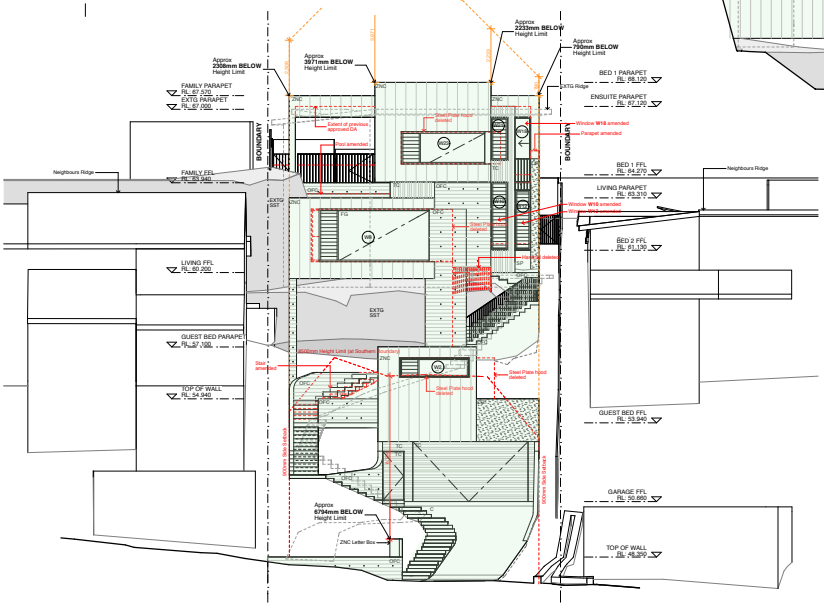

SOUTHERN ELEVATION

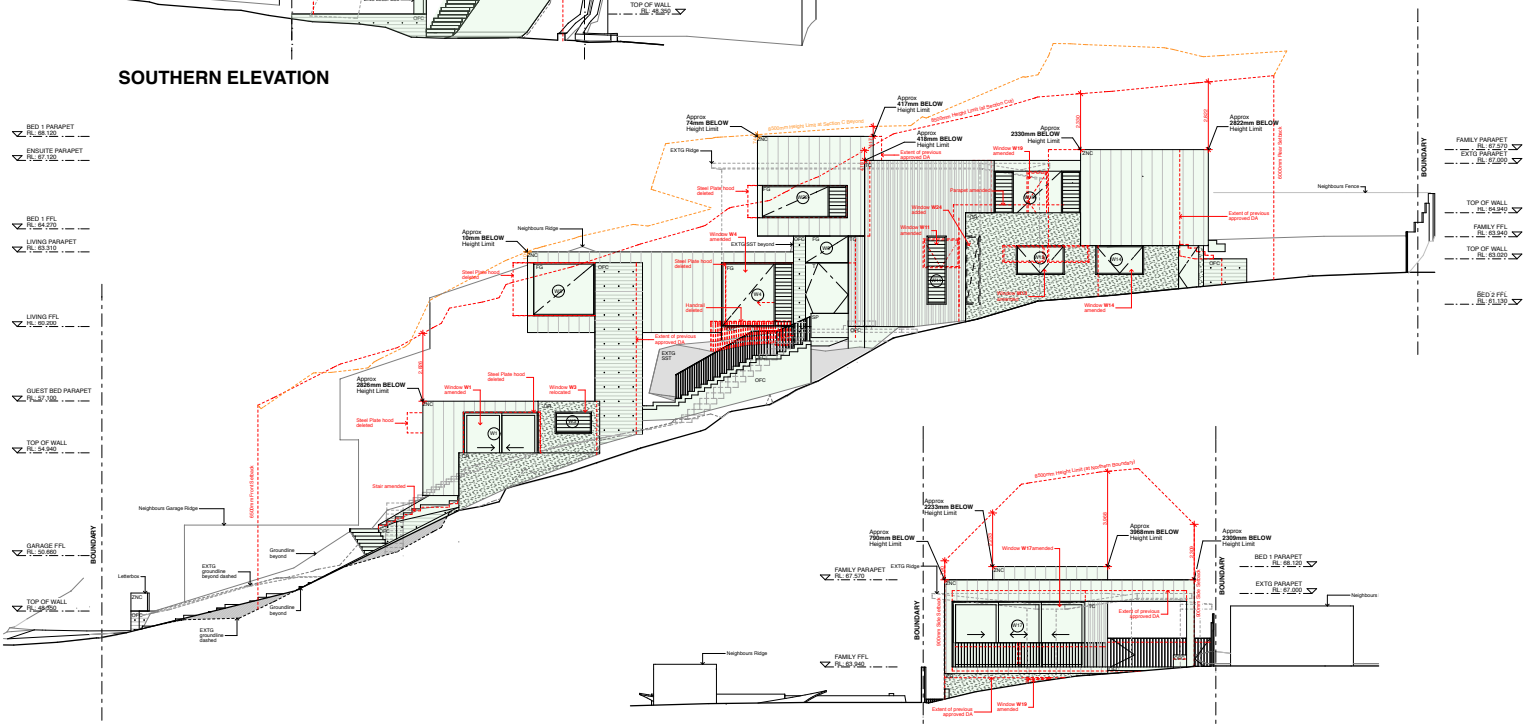

EASTERN ELEVATION

NORTHERN ELEVATION

LEGEND

AL	aluminium	CT	ceramic tile	GALV	galvanised	RWH	rainwater head	UNO	unless noted otherwise		
BBWK	bagged brickwork	CTS	cantras	HW	hardwood	RWO	rainwater outlet	VB	villaboard		
BCB	bagged concrete blockwork	DP	downpipe	HWS	hot water system	S	sink	VOS	verify on site		
BR	bricks	EGF	existing ground course	I	insulation	SHS	square hollow section	VT	vinyl tile/timeline		
CB	concrete blockwork	EGL	existing ground line	SJ	isolation joint	SJ	isolation joint	ZA	zincalume		
CC	centre to centre	EO	equal	MS	mild steel	SP	steel plate	ZNC	zinc cladding		
CFC	compressed fibre cement	EXTG	existing	MT	melamine	SS	stainless steel				
CHS	circular hollow section	F	refrigerator	OFC	off form concrete	SST	sandstone				
CJ	control joint - joint	FC	fibre cement	OS	oxidised steel	T	tiles				
CL	centre line	FDL	finished ceiling level	P	paint finish	T	timber				
CM	clear mirror	FGL	finished ground line	PU	polyurethane finish	TBA	to be advised				
CMC	corrugated metal cladding	FFL	finished floor level	PVC	polyvinyl chloride	TC	tongue & grooving				
CMD	colourbond metal deck	FL	fixed glass	PVF	plastic laminate finish	TER	terracotta				
CONC	concrete	FOG	fixed opaque glass	PM	pebble mulch	TME	to match existing				
CORR	corten	FW	floor waste	RC	reinforced concrete	TOW	top of wall				
CR	cement render	G	glass	RL	reduced levels relative to AHD	TV	timber veneer				

- COMPLY WITH RELEVANT AUTHORITIES REQUIREMENTS
- COMPLY WITH THE BUILDING CODE OF AUSTRALIA
- COMPLY WITH ALL RELEVANT AUSTRALIAN STANDARDS
- DIMENSIONS IN MILLIMETRES
- USE FIGURED DIMENSIONS ONLY
- DO NOT SCALE FROM THIS DRAWING
- USE FIGURED DIMENSIONS ONLY
- VERIFY ALL DIMENSIONS ON SITE
- IF DISCREPANCY EXISTS NOTIFY ARCHITECT
- IF IN DOUBT ASK

DATE	ISSUE	REVISION

Andrew Donaldson Architecture & Design
Registered Architect
0412 838 484
Po Box 623 Surry Hills NSW 2010 Australia
andrew@andrewdonaldson.com.au
www.andrewdonaldson.com.au

MALLINGER RESIDENCE
170 HEADLAND ROAD NORTH CURL CURL
LOT 195 SEC 4 DP 8139

NOTIFICATION PLAN

PROJECT	PHASE	DRAWING NO	REVISION
M4	S96		

Copyright to all documents and drawings prepared by ANDREW DONALDSON, architect, and any work executed from ANDREW DONALDSON drawings shall remain the property of no or creator name is ANDREW DONALDSON. ©