development application issue

L Savage
Leon Savage
B.E. Civil, MIE Aust.

apr 2022	development application issue	A

p\stormwater drawings\060422 3 cootamundra

SHEET 7

STORMWATER ENGINEERS PTY LTD
stormwater + civil engineers
email: aztecengineers@gmail.com
tel 0433 00 1985

PROJECT :
proposed alterations & additions at
3 cootamundra drive, allambie heights

DRAWING No.
060422

sediment & soil erosion control plan

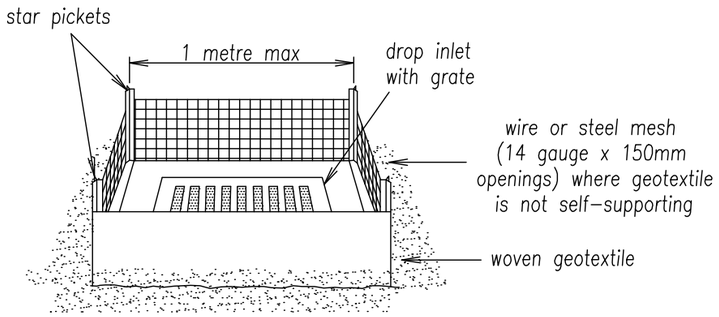

geotextile inlet filter

not to scale

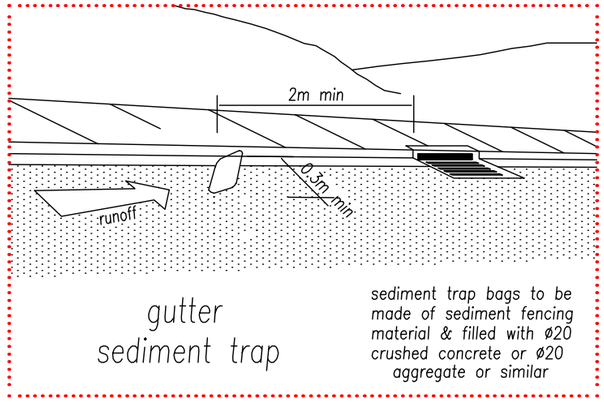

sediment trap in street gutter

SILT FENCE TO BE CONSTRUCTED AS PER DETAIL SHOWN OR BY USING AN APPROVED EQUIVALENT MEASURE. THE SILT FENCE IS TO BE CONSTRUCTED PRIOR TO ANY OTHER CONSTRUCTION ACTIVITIES. IT IS TO BE KEPT IN GOOD WORKING ORDER AT ALL TIMES. WHEN APPROXIMATELY 30% FULL OR AS DIRECTED BY COUNCIL'S REPRESENTATIVE, THE SILT FENCES ARE TO CLEARED OF SILT AND OR OTHER BUILT UP MATERIALS.

SILT FENCE TO BE ESTABLISHED ALONG LOW BOUNDARIES OF SITE.

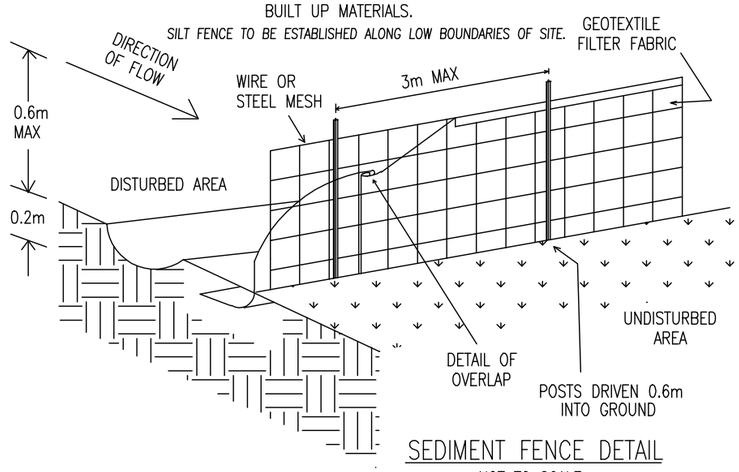

SEDIMENT FENCE DETAIL

NOT TO SCALE

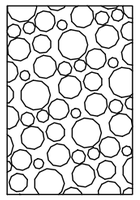

RECYCLED RUBBLE ACCESS
TO PREVENT TRACKING OF SEDIMENT

TO BE LOCATED AT SITE ACCESS POINT

dust suppression:

during the process of clearing and grubbing the site
water with either hose or watering truck material
whilst being manipulated into position and during
process of screeding, rolling & other mechanical processes

during preparation of pad for house slabs,
water with either hose or watering truck material
whilst being manipulated into position and during
process of screeding, rolling & other mechanical processes

during the process of forming benching for concrete driveway works
water with either hose or watering truck material
whilst being manipulated into position and during
process of screeding, rolling & other mechanical processes

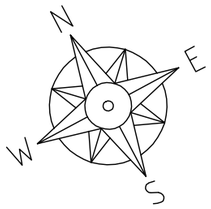

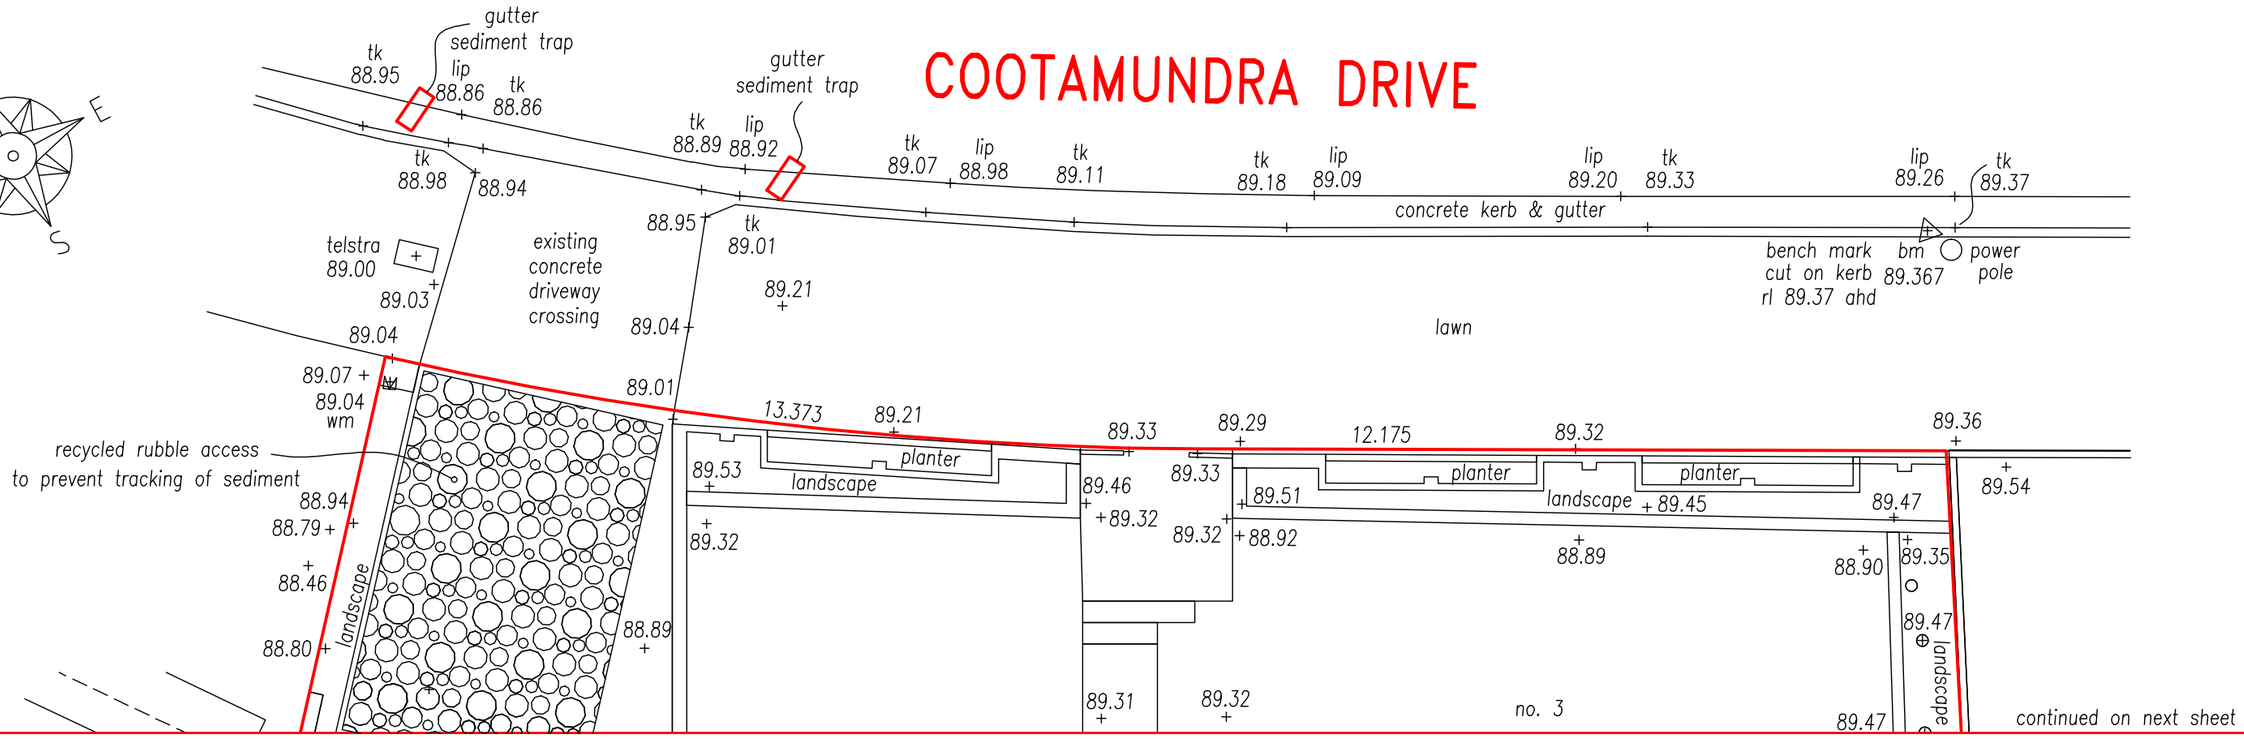

continued on next sheet

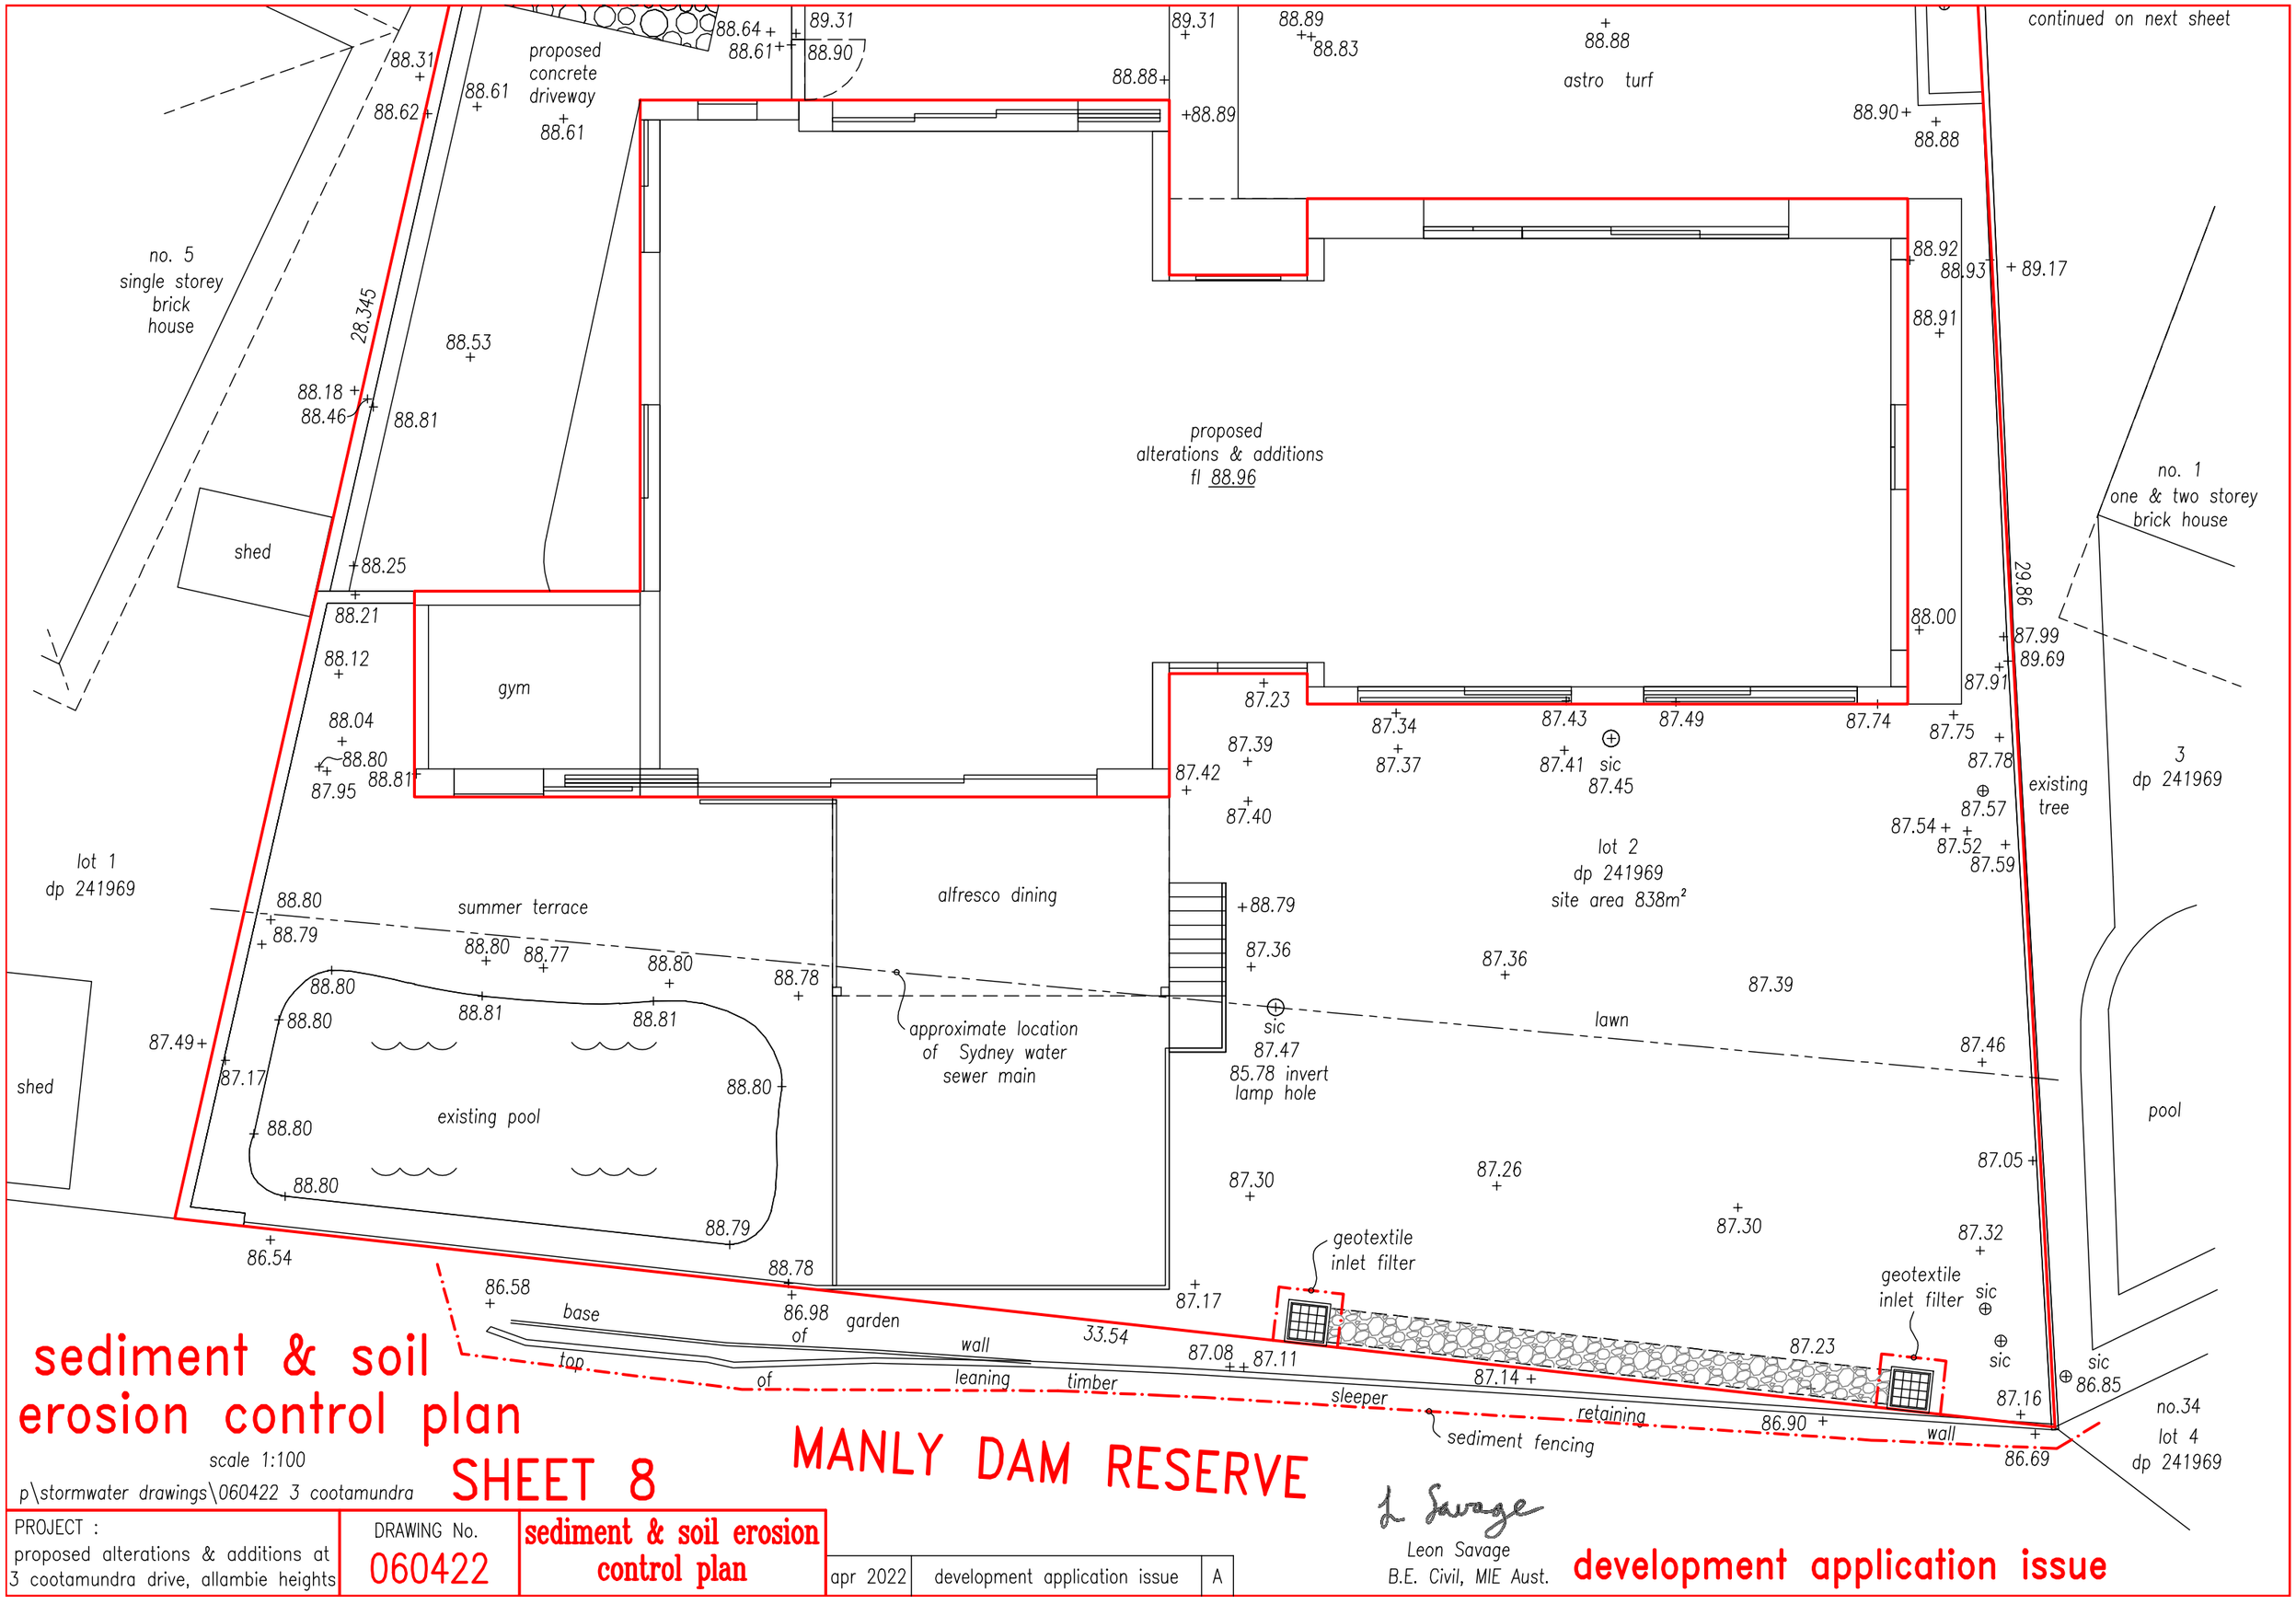

PROJECT :	DRAWING No.				
proposed alterations & additions at 3 cootamundra drive, allambie heights	060422	sediment & soil erosion control plan	apr 2022	development application issue	A