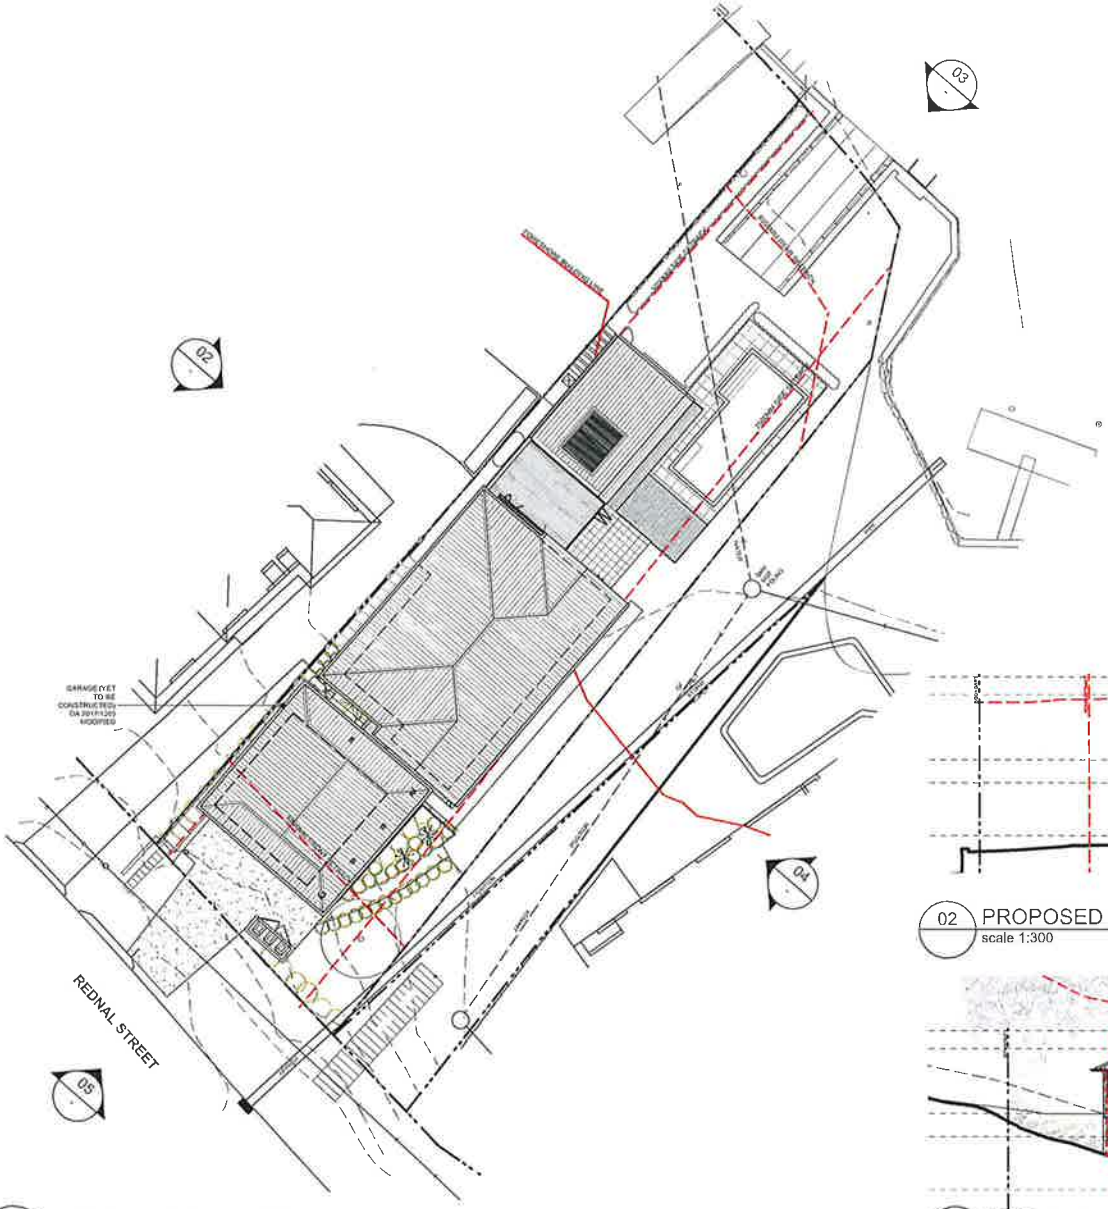


01 PROPOSED SITE PLAN
scale 1:300

03 PROPOSED NORTH-EAST ELEVATION
scale 1:300

05 PROPOSED SOUTH-WEST ELEVATION
scale 1:300

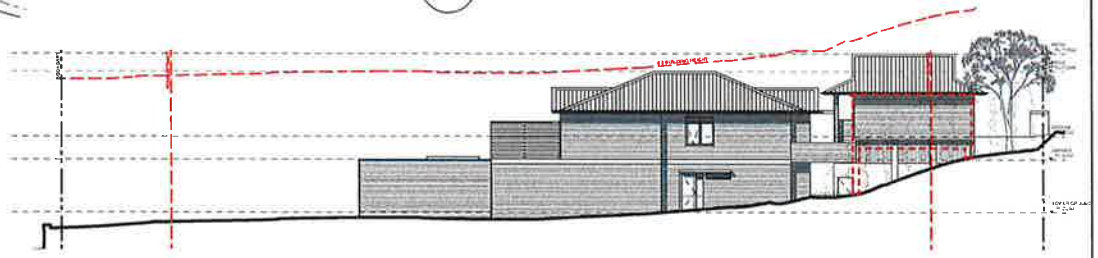

02 PROPOSED NORTH-WEST ELEVATION
scale 1:300

04 PROPOSED SOUTH-EAST ELEVATION
scale 1:300

N

DEVELOPMENT APPLICATION

This drawing is protected by copyright.

Figured dimensions shall be preferred to over scale. Contractors must verify all dimensions on job before commencing any work or making shop drawings.

Client
MR & MRS DUNN

quattro architecture

Notes

| Rev. No. | Date | Revision | Auth'd |
|---|---|---|---|
| A | 15/2/19 | DEVELOPMENT APPLICATION | PH |

Project
ADDITIONS AND ALTERATIONS
LOT 29 DP 24428, 62 REDNAL STREET
MONA VALE NSW 2103

Drawing title
NOTIFICATION PLAN

| Drawn By | Checked By | No Sheets |
|---|---|---|
| WW,FP,KCP | PH | |

| Project Number | Drawing Number | Rev |
|---|---|---|
| 18-0466 | DA-A-020 | A |