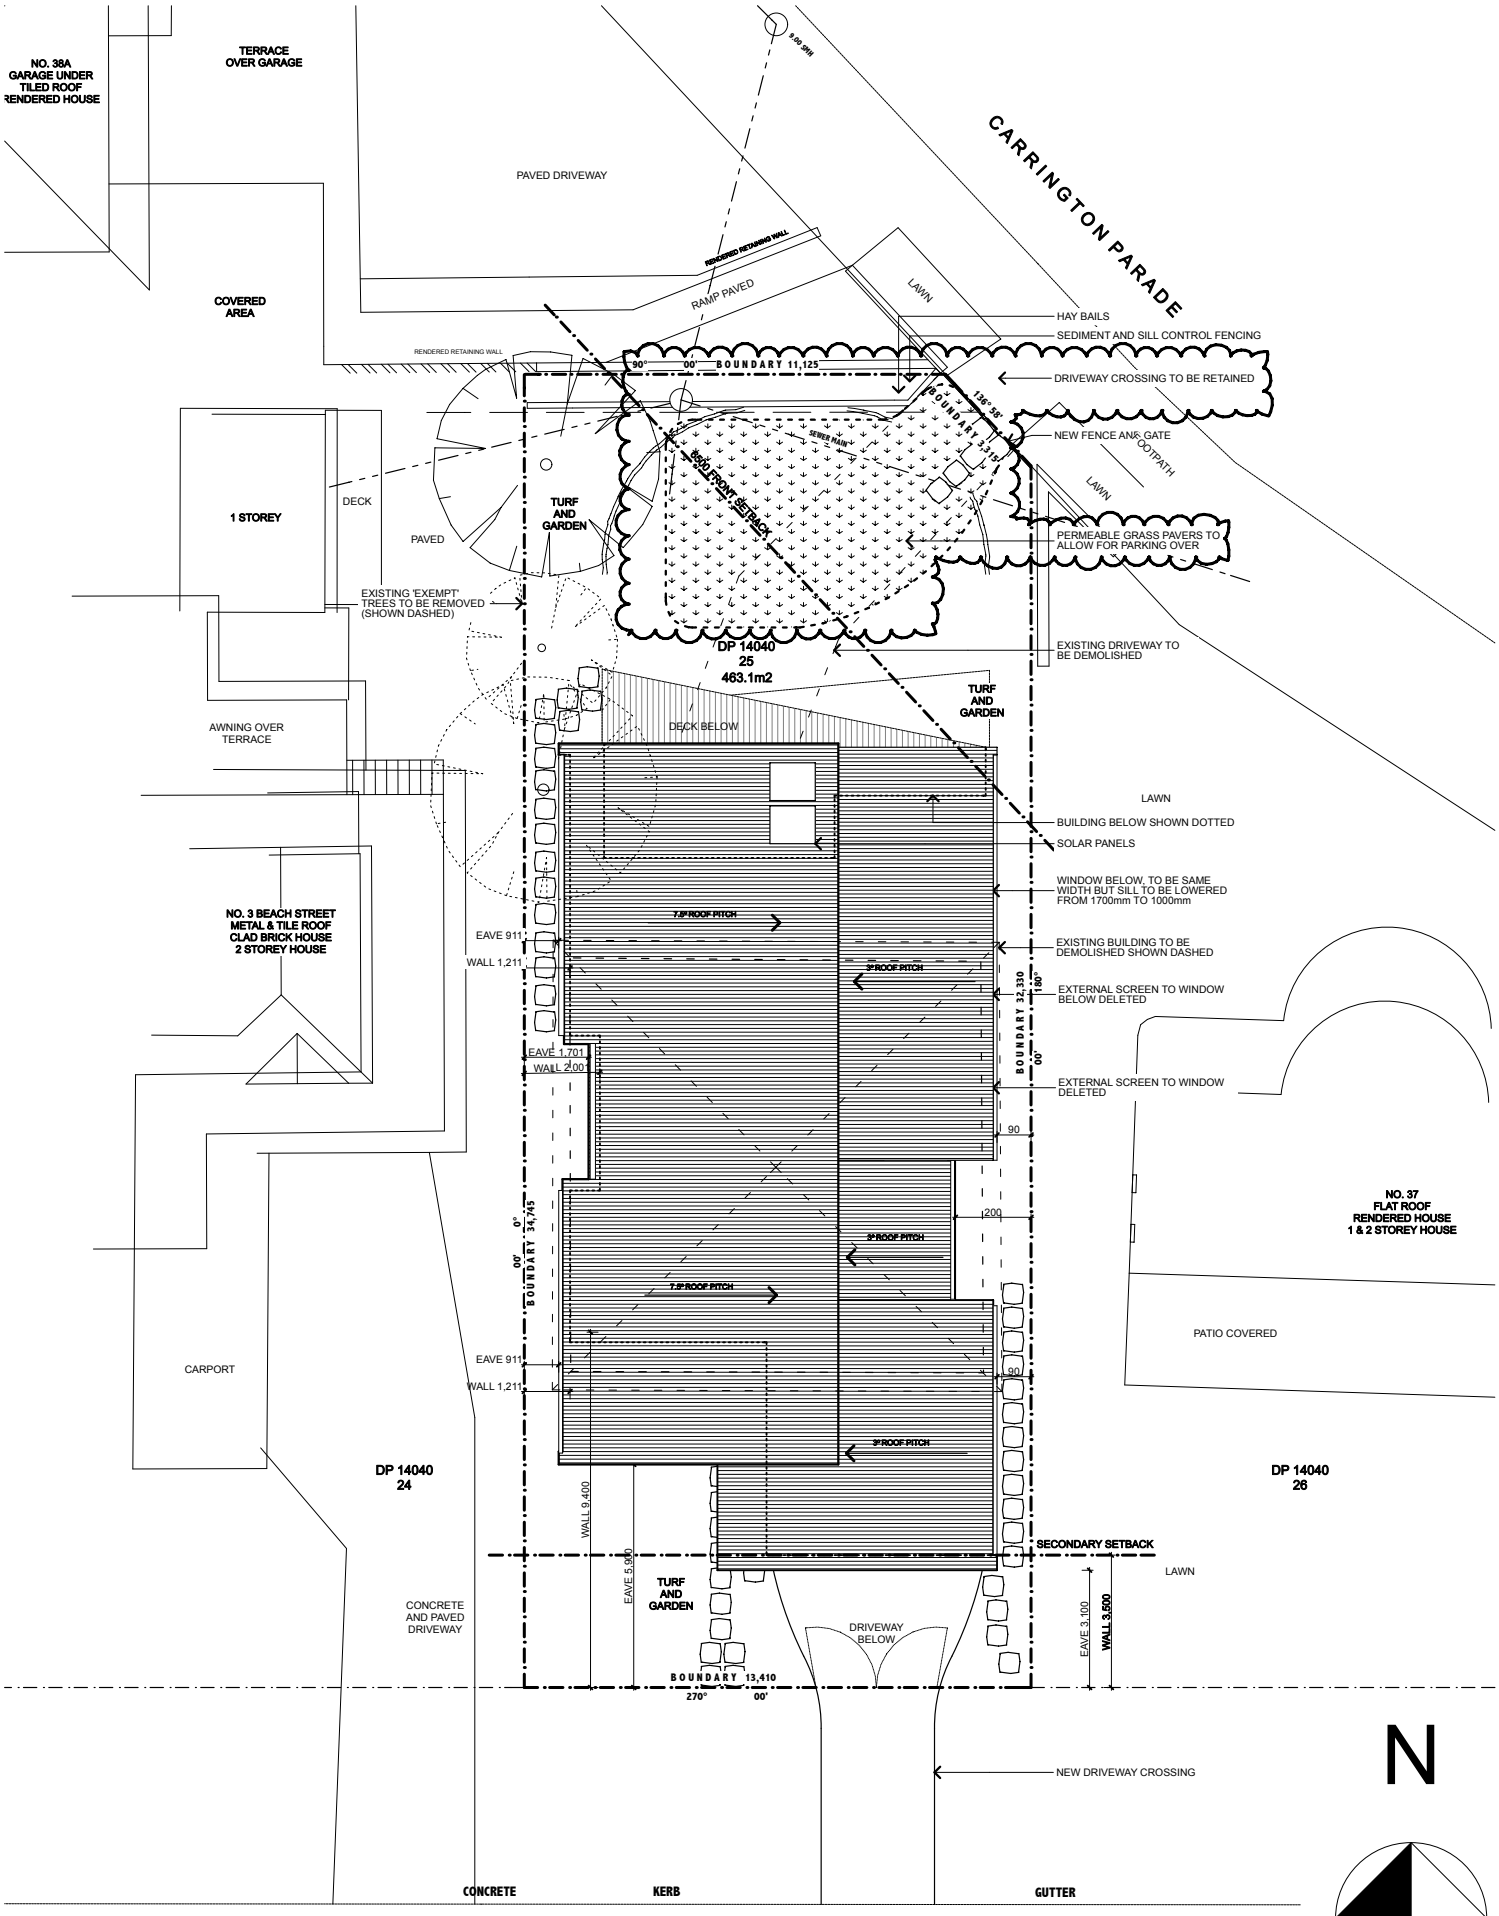

1 NOTIFICATION PLAN 1:200

Plot Date: 19/02/13

GARTNERTROVATO
ARCHITECTS
A 12/19 BUNGAN STREET
PO BOX 1122
MONA VALE, NSW 2103
P +61 2 9979 4411
F +61 2 9979 4422
E GTA@G-T.COM.AU

New Residence
38 Carrington Parade, Curl Curl
Jones

LT /NS
1109

AUGUST 2012
AS SHOWN @ (A4)

SECTION 96 - SUBMISSION 02
NOTIFICATION PLAN

S96.03 **B**