Cross Section Detail

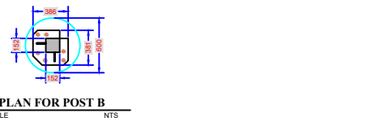

PLAN FOR POST B
SCALE NTS

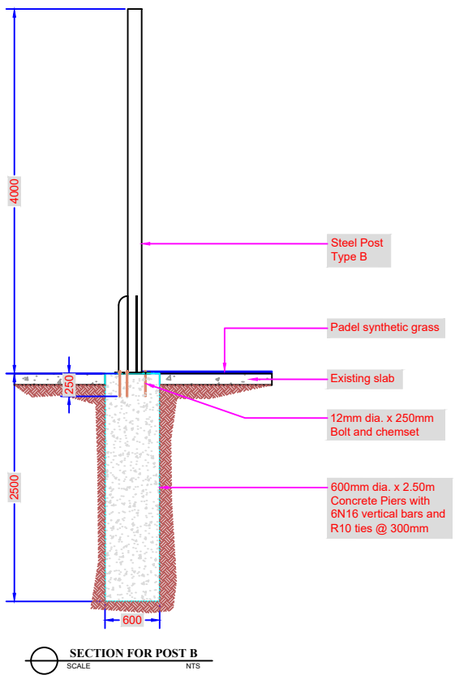

SECTION FOR POST B
SCALE NTS

PLAN FOR POST A
SCALE NTS

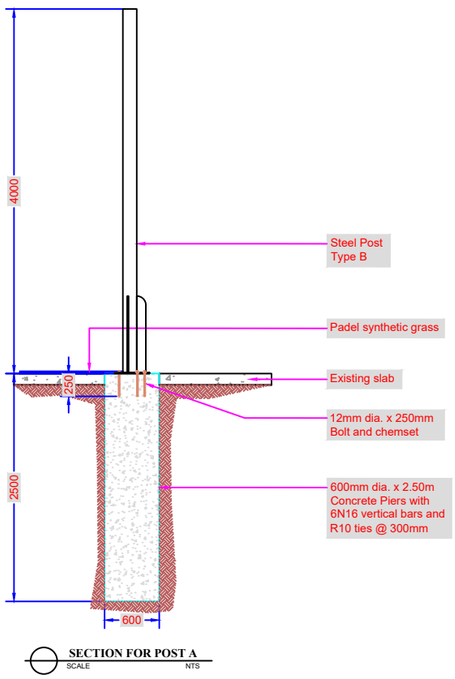

SECTION FOR POST A
SCALE NTS

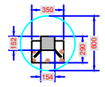

PLAN FOR POST C & D
SCALE NTS

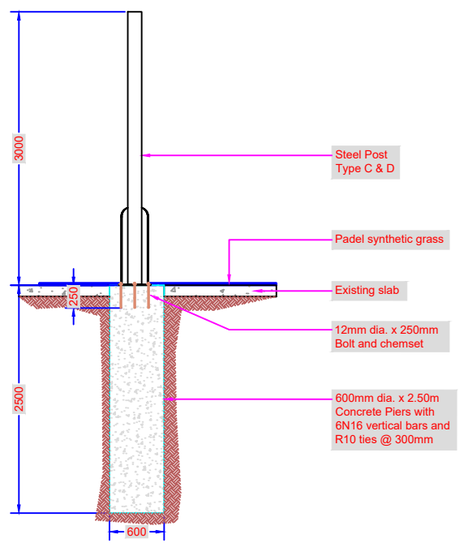

SECTION FOR POST C & D
SCALE NTS

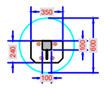

PLAN FOR POST E & F
SCALE NTS

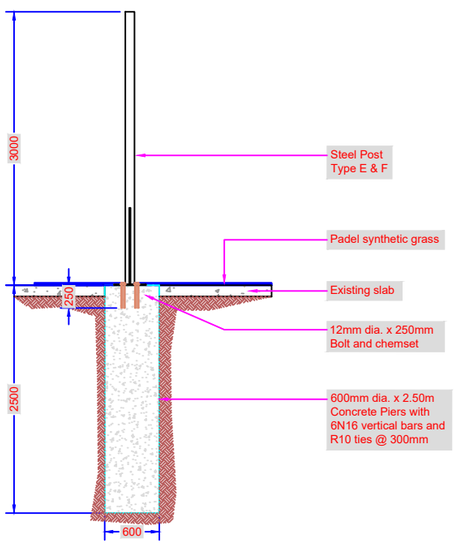

SECTION FOR POST E & F
SCALE NTS

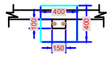

PLAN FOR PAD
SCALE NTS

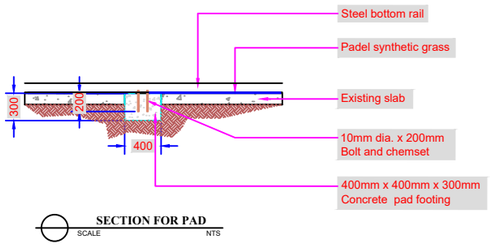

SECTION FOR PAD
SCALE NTS

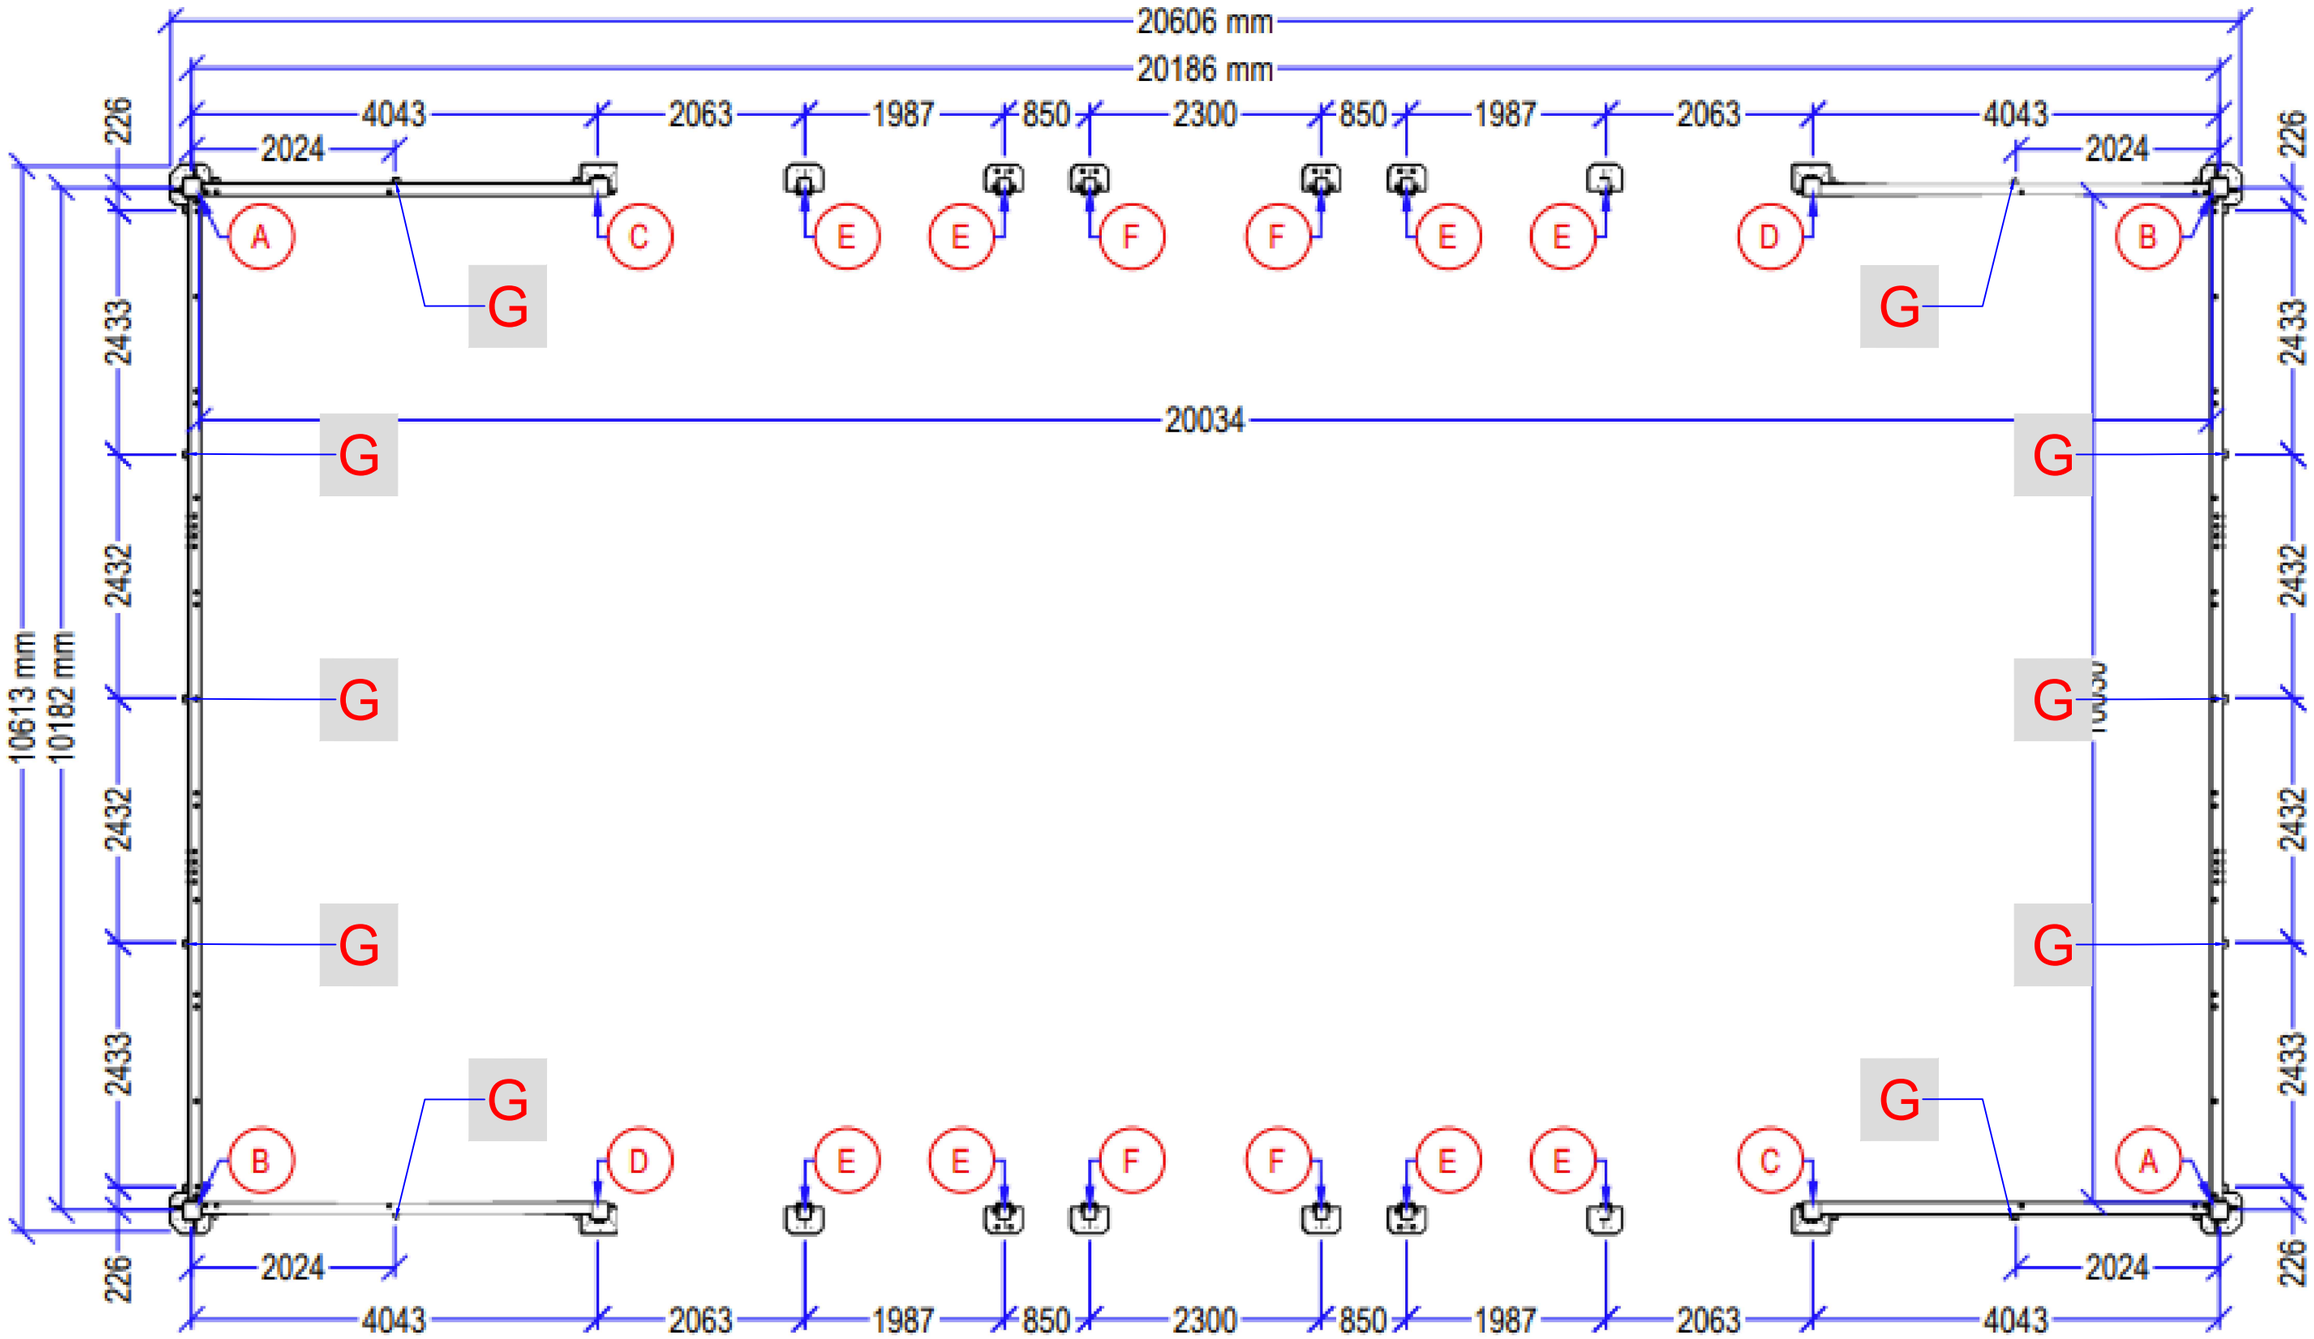

SYNTHETIC SPORTS GROUP

Cross Section Layout