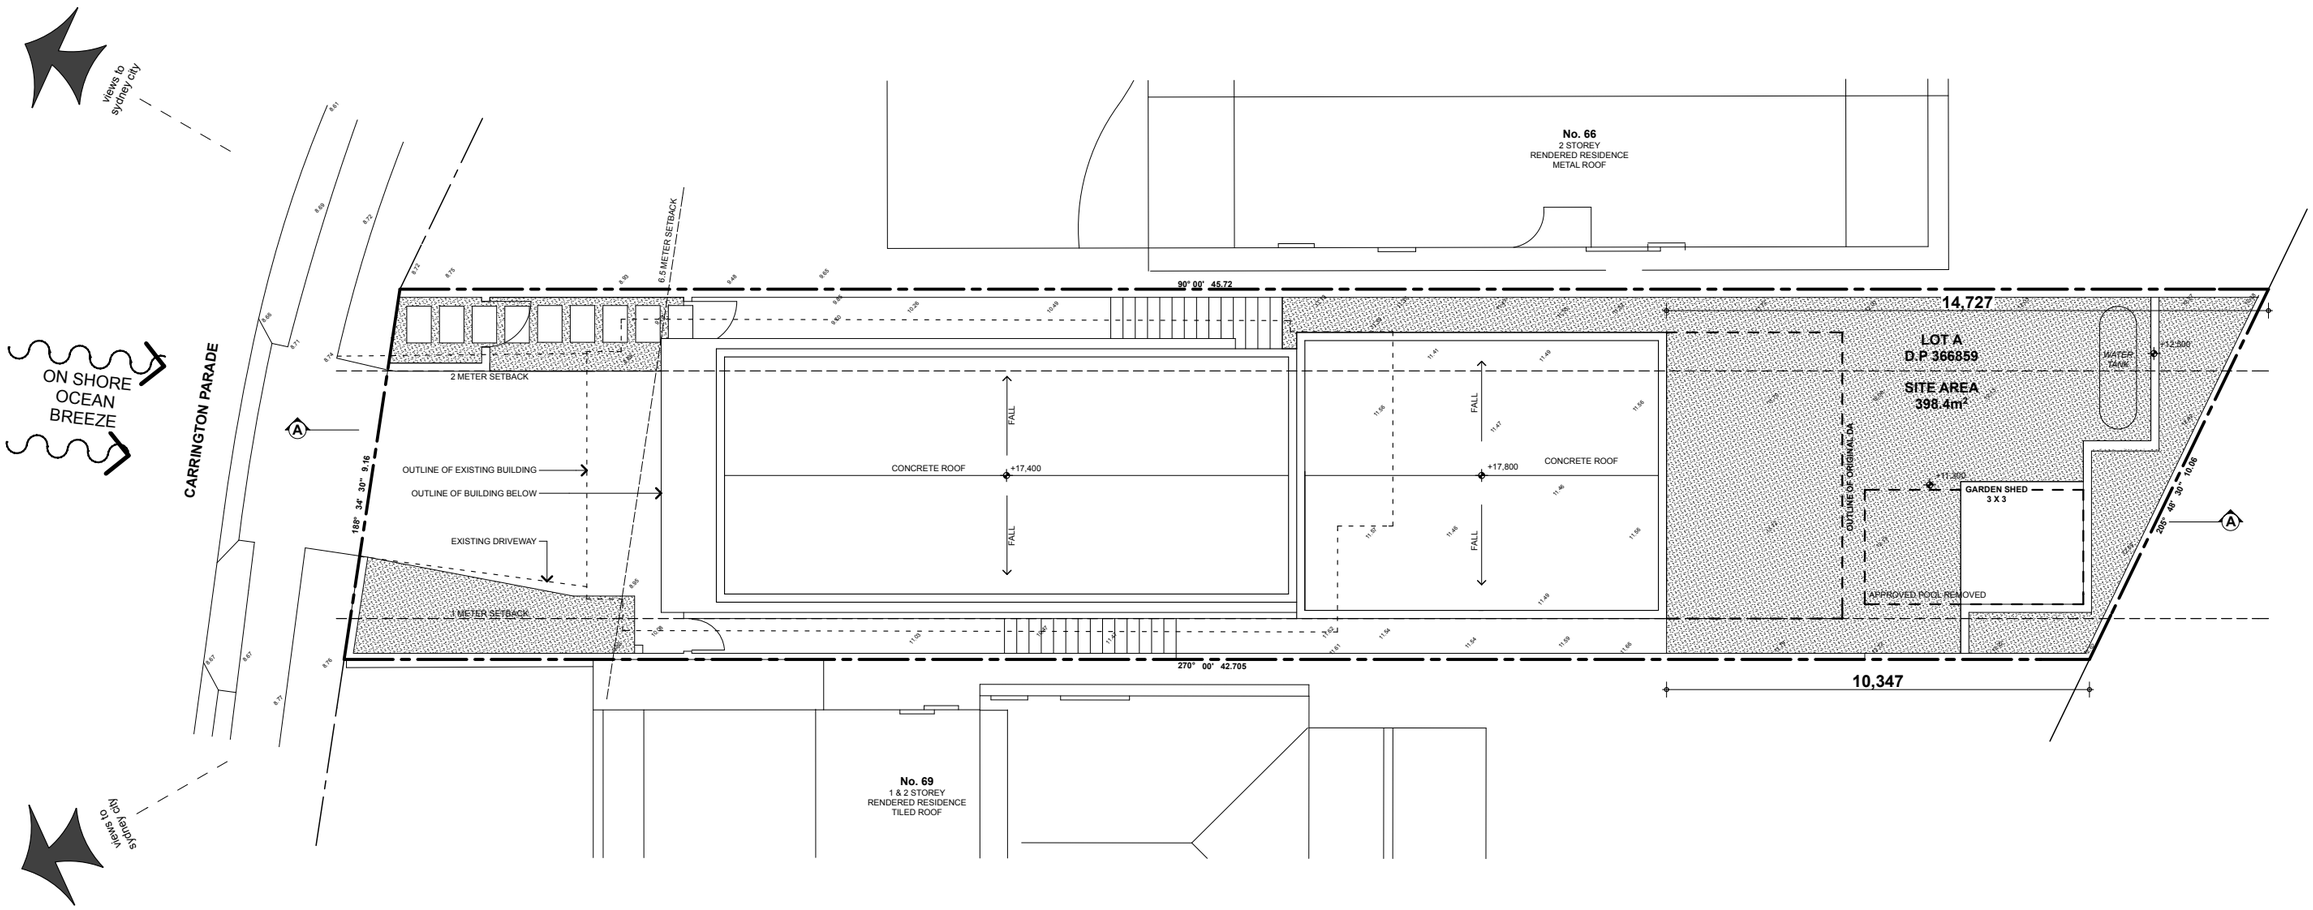

Plot Date: 20/12/2016

Date :	Issue :	Description :
12/12/2012	A	Issue for Development Application

The builder shall check and verify all dimensions and verify all errors and omissions to the Architect. Do not scale the drawings. Drawings shall not be used for construction purposes until issued by the Architect for construction.

GARTNERTROVATO
ARCHITECTS
A 47/90 MONA VALE ROAD
PO BOX 1122
MONA VALE, NSW 2103
P +612 9979 4411
F +612 9979 4422
E GTA@G-T.COM.AU

Project :	SECTION 96 - NEW RESIDENCE 68 CARRINGTON PDE,CURL CURL	Drawn/Designed : LT	Date : DEC 2016
Client :	PRIDGEN FAMILY	Project Number : 1610	Scale : 1:150@ (A3)
Drawing :	**NOTIFICATION PLAN**	Drawing No. : **01**	Issue : **A**

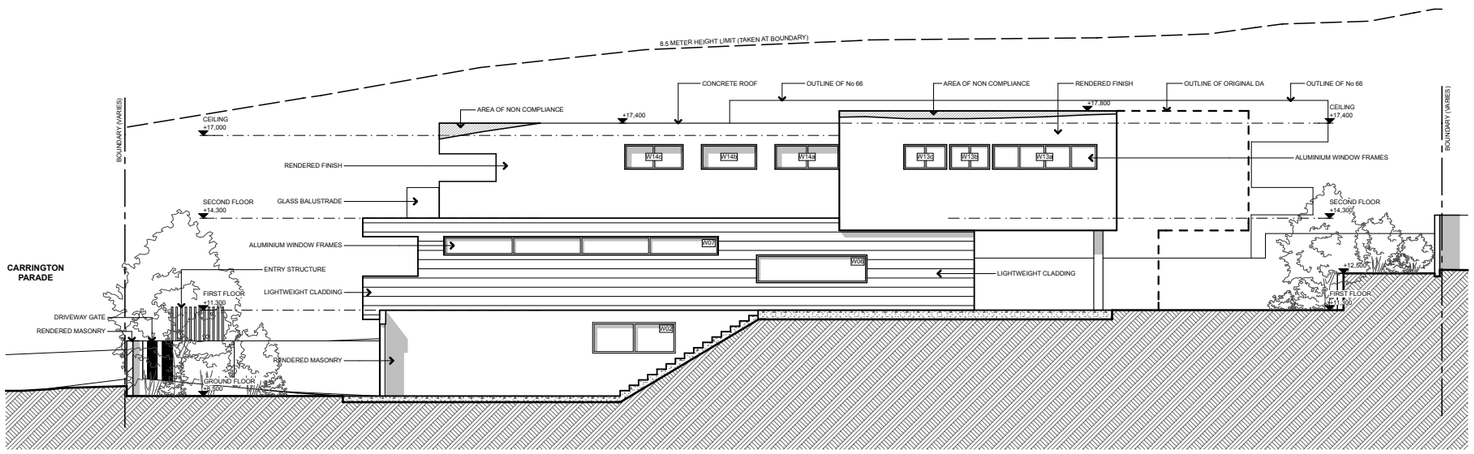

NORTHERN ELEVATION

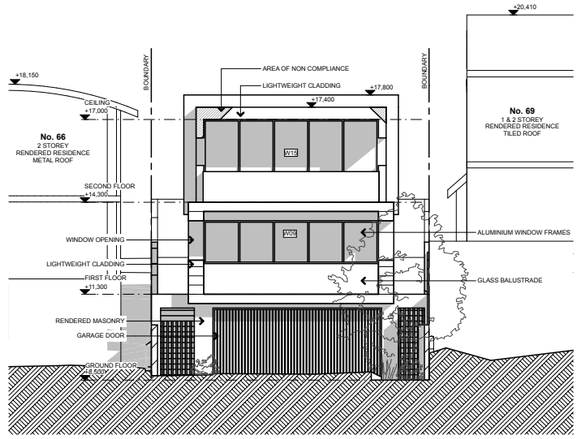

EASTERN ELEVATION

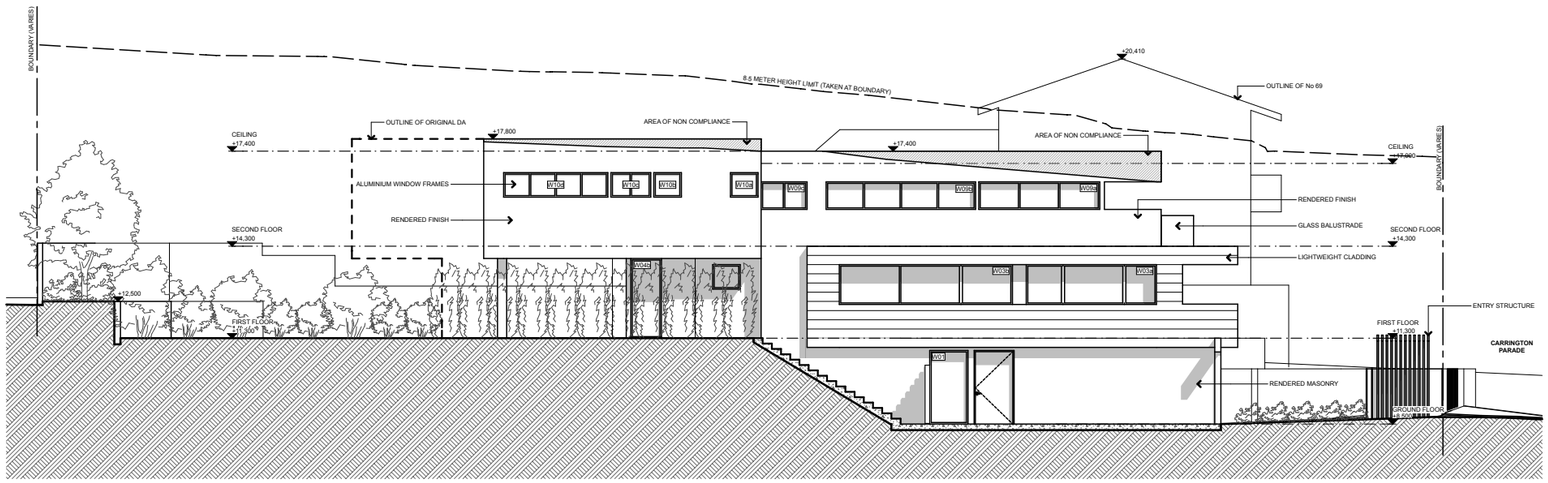

SOUTHERN ELEVATION

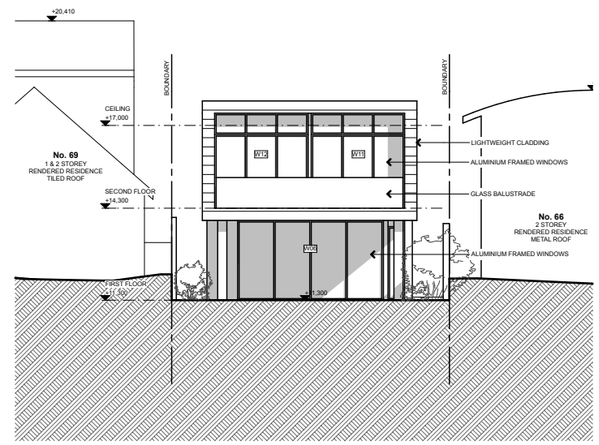

WESTERN ELEVATION

Plot Date: 20/12/2016

Date :	Issue :	Description :
12/12/2012	A	Issue for Development Application

The builder shall check and verify all dimensions and verify all errors and omissions to the Architect. Do not scale the drawings. Drawings shall not be used for construction purposes until issued by the Architect for construction.

GARTNERTROVATO ARCHITECTS
A 47/90 MONA VALE ROAD
PO BOX 1122
MONA VALE, NSW 2103
P +612 9979 4411
F +612 9979 4422
E GTA@G-T.COM.AU

Project :	SECTION 96 - NEW RESIDENCE 68 CARRINGTON PDE,CURL CURL	Drawn/Designed :	LT	Date :	DEC 2016
Client :	PRIDGEN FAMILY	Project Number :	1610	Scale :	1:200 @ (A3)
Drawing :	**NOTIFICATION PLAN**	Drawing No. :	**02**	Issue :	**A**