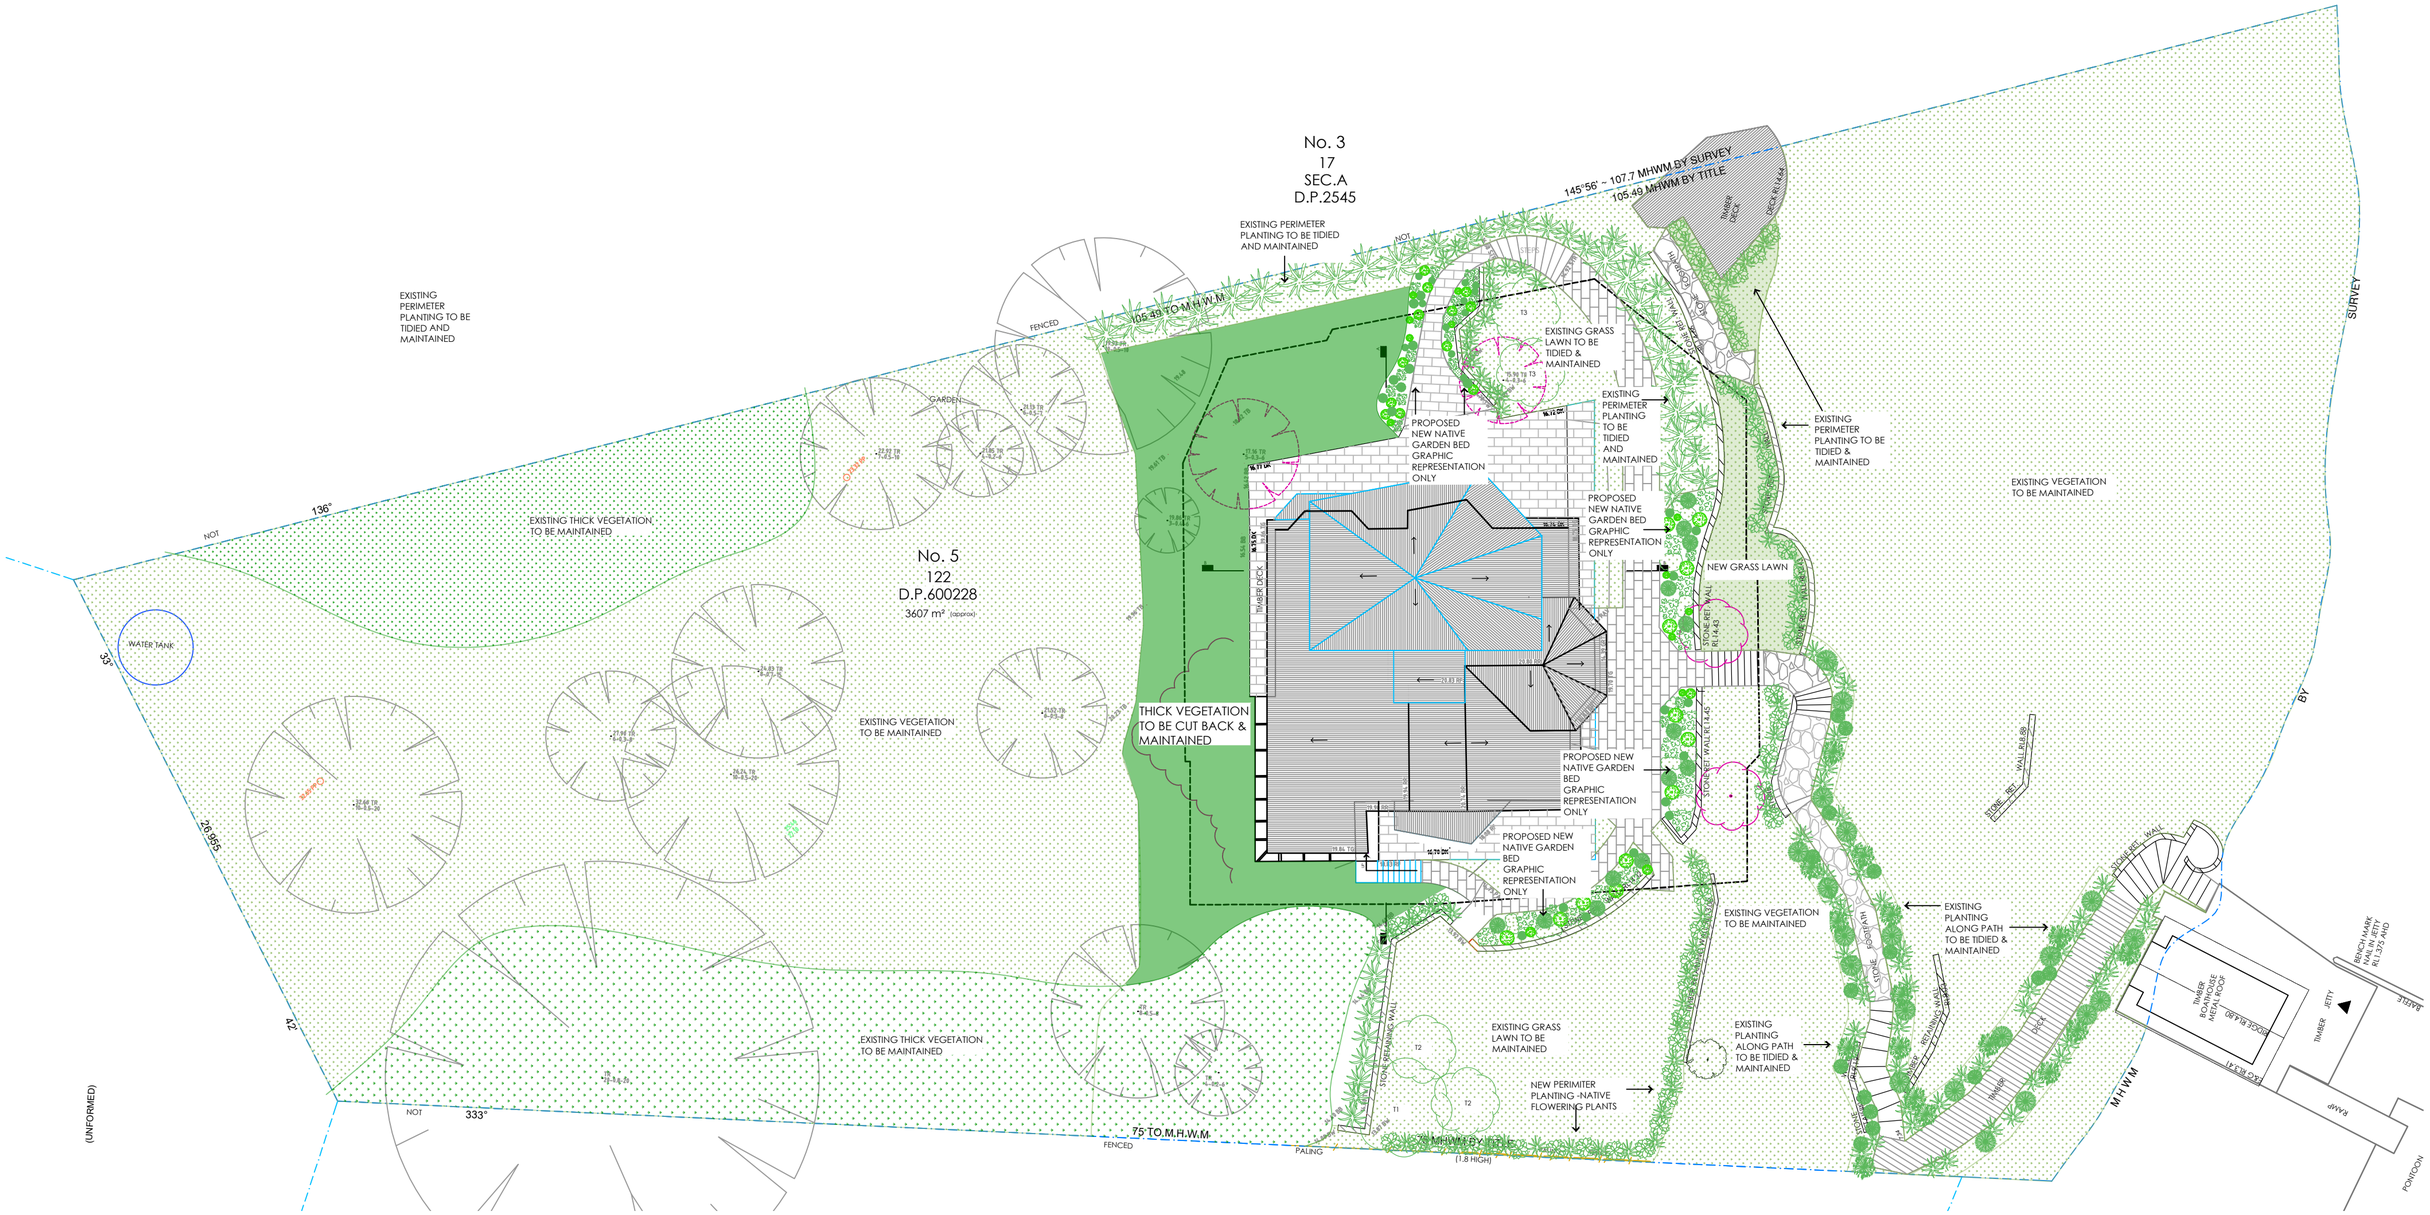

PROPOSED PLANT SCHEDULE

	CODE	BOTANICAL NAME	MATURE HEIGHT/SPREAD
TREES	T1	COASTAL BANKSIA	20m H / 6m W
	T2	NATIVE HIBISCUS	10m H / 8m W
	T3	BOTTLE BRUSH	4m H / 3m W
NATIVE PLANT & GROUND COVER		PIG FACE	Ground Cover
		KNOBBY CLUB RUSH	Ground Cover
		WILD GERANIUM	Ground Cover
		AUSTRALIAN INDIGO	2m H / Shrub
		CRIMSON BOTTLE BRUSH	2m H / Shrub
		WAX FLOWER	1m H / Shrub
		PURPLE FLAN FLOWER	0.5m H / Shrub & Ground Cover

EXAMPLES OF EXISTING PLANTING

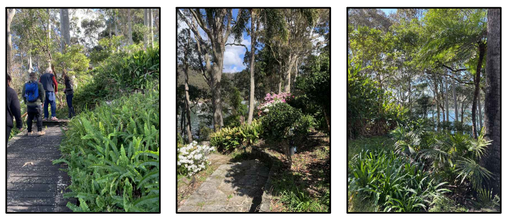

FOR APPROVAL
NOT FOR CONSTRUCTION

ALL PLANS TO BE READ IN CONJUNCTION WITH BASIX CERTIFICATE.
TO BE READ IN CONJUNCTION WITH BCA COMPLIANCE REPORT
ALL BUILDING WORKS TO COMPLY TO BCA AND AUSTRALIAN STANDARDS.
BASEBUILD INFORMATION MAY BE INCORRECT. CONTRACTOR TO CHECK MEASURE ON SITE.

STUDIO_P
architecture & interiors

PO Box 1409
Wahroonga, NSW, 2076
02 9487 3377
studiop.com.au
ABN: 24 968 801 044
ARN: 8959

CLIENT:
Bruce Gray

PROJECT ADDRESS:
5 Sturdee Lane
Elvina Bay
2105

DRAWING TITLE_NUMBER:
LANDSCPAE PLAN
A_SP_A04.2_01

REVISION_AMENDMENTS_DATE
01 FOR DA 25/02/25

SCALE: 1:500 (A2)

NOTE:
Designs contained in these drawings and specifications are the property of Studio P and are subject to copy right laws. They must not be reproduced in whole or part, or used in any other way without written consent from Studio P. Do not scale dimensions. All dimensions should be verified on site before commencement of any works. In the case of discrepancies, it should be verified with Studio P prior to continuing further works.

DRAWN BY: PP
CHECKED BY: PP