


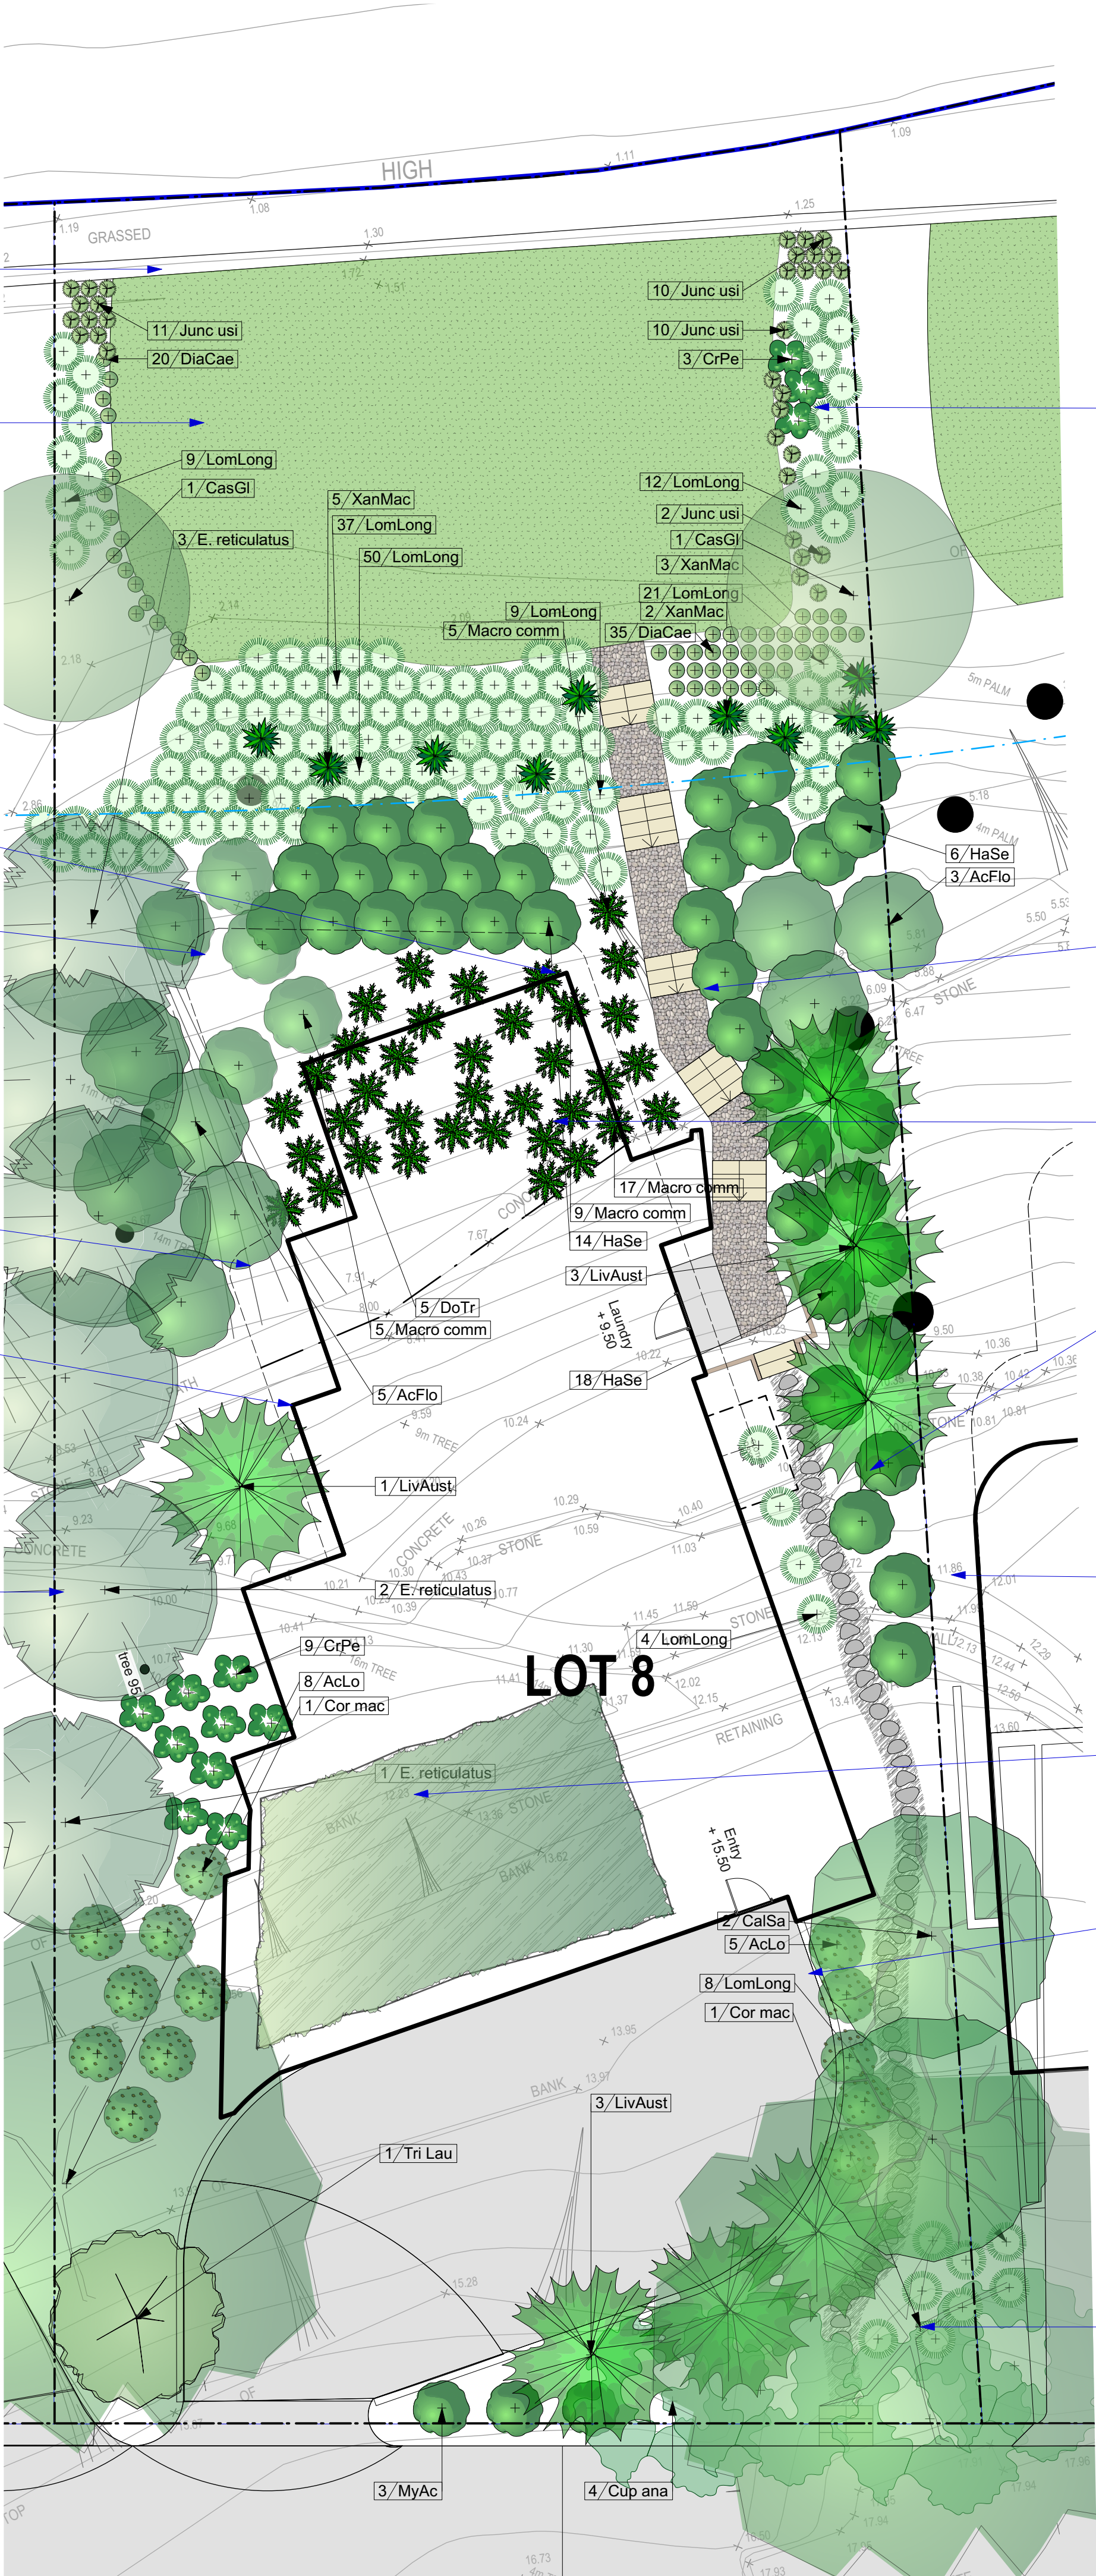

Plant Schedule - Lot 8 Landscape Area Type A

ID	Quantity	Latin Name	Common Name	Plantlist Name	Scheduled Size	Mature Height	Mature Spread
5	79				5	5	5
CasGl	2	Casuarina glauca	Grev (Swamp) She-oak	Casuarina glauca	45L	over 30m	10 - 15m
CrPe	3	Crinum pedunculatum	Swamp Lily, River Lily	Crinum pedunculatum	300mm	1.5 - 3m	0.9 - 1.2m
DiaCae	20	Dianella caerulea	Paroo Lily, Blue Flax-lily	Dianella caerulea	Tube-stock	0.45 - 0.6m	0.3 - 0.6m
Junc usi	33	Juncus usitatus	Common Rush	Viro-cell	0.9 - 1.5m	0.6 - 0.9m	0.6 - 0.9m
LomLong	21	Lomandra longifolia	Spiny-headed Mat-Rush	Lomandra longi	150mm	0.75 - 0.9m	0.9 - 1.2m

Plant Schedule - Lot 8 Landscape Area Type B

ID	Quantity	Latin Name	Common Name	Plantlist Name	Scheduled Size	Mature Height	Mature Spread
9	262				9	9	9
AcFlo	8	Acacia floribunda	White Sally Wattle	Acacia floribunda	200mm	3 - 5m	2.0 - 3.5m
DiaCae	35	Dianella caerulea	Paroo Lily, Blue Flax-lily	Dianella caerulea	Tube-stock	0.45 - 0.6m	0.3 - 0.6m
DoTr	5	Dodonaea triquetra	Common Hop Bush	Dodonaea triquetra	200mm	3 - 5m	2.0 - 3.5m
E. reticulatus	5	Elaeocarpus reticulatus	Blueberry Ash	E. reticulatus	25L	5 - 10m	3.5 - 6m
HaSe	38	Hakea sericea	Needlebush	Hakea sericea	200mm	3 - 5m	2.0 - 3.5m
LivAust	4	Livistona australis	Cabbage-tree Palm	Livistona aust	45L	15 - 20m	6 - 10m
LomLong	121	Lomandra longifolia	Spiny-headed Mat-Rush	Lomandra longi	150mm	0.75 - 0.9m	0.9 - 1.2m
Macro comm	38	Macrozamia communis	Burrawang	Macrozamia communis	300mm	1.0m	1.5m
XanMac	10	Xanthorrhoea macronema	Bottlebrush Grass Tree	Xanth mac	45L	0.90 - 1.50m	0.9 - 1.2m

Plant Schedule - Lot 8 Landscape Area Type C

ID	Quantity	Latin Name	Common Name	Plantlist Name	Scheduled Size	Mature Height	Mature Spread
13	230				13	13	13
AcLo	13	Acacia longifolia var. longifolia	Sydney Golden Wattle	Acacia longifolia var. longifolia	300mm	3 - 5m	2.0 - 3.5m
CalSa	2	Callistemon salignus	Willow Bottlebrush	Callistemon salignus	45L	15m	10m
Cor mac	2	Corymbia maculata	Spotted Gum	Corymbia maculata	75L	20-30m	8-10m
CrPe	9	Crinum pedunculatum	Swamp Lily, River Lily	Crinum pedunculatum	300mm	1.5 - 3m	0.9 - 1.2m
Cup ana	4	Cupaniopsis anacardioides	Tuckeroo	Cupaniopsis anacardioides	45L	10 - 15m	3.5 - 6m
E. reticulatus	1	Elaeocarpus reticulatus	Blueberry Ash	E. reticulatus	25L	5 - 10m	3.5 - 6m
FicNod	71	Ficinia nodosa	Knobby Club Rush	Ficinia nodosa	150mm	0.5m	0.4m
LivAust	3	Livistona australis	Cabbage-tree Palm	Livistona aust	45L	15 - 20m	6 - 10m
LomLong	8	Lomandra longifolia	Spiny-headed Mat-Rush	Lomandra longi	150mm	0.75 - 0.9m	0.9 - 1.2m
MyAc	3	Myoporum acuminatum	Boschia	Myoporum acuminatum	150mm	3 - 5m	2.0 - 3.5m
PoaKing	53	Poa poliformis	coastal poa	Poa Kingsdale	Viro Cell	0.75 - 0.9m	0.3 - 0.6m
ThAu	60	Themeda australis/triandra	Kangaroo Grass	Themeda australis/triandra	Tube-stock	1.0m	0.6m
Tri Lau	1	Tristanopsis laurina 'Luscious'	Kanooka, Water Gum	Tri laur	45L	12 - 15m	3.5 - 6m

Notes:
>Contractors to check all measurements onsite before quoting or commencing work.
>If abnormalities arise, contact the Landscape Architect.
>This design is copyright and is not to be reproduced in anyway without written consent of Jamie King Landscape Architect

C	28/11/18	Issue C for DA
B	29/10/18	DRAFT Issue B
A	9/10/18	DRAFT issue for review
ISSUE	DATE	REVISION
PROJECT	96 Cabarita Rd, Avalon Beach	
CLIENT	Meraki Developments	
DWG	Landscape Concept Plan Lot 8	
DATE #	See above	DWG #
SCALE @ A1	See plan	
DRAWN	LA/SA	
CHKD	JK	REVISION
Jamie King Landscape Architect		W: www.jamieking.com.au
84 Palmgrove Rd, Avalon, NSW, 2107		T: 0421 517 991
		E: designer@jamieking.com.au



Legend

- MULCH AREA
- NATIVE GRASS REVEGETATION ARE
- TURF AREA
- TIMBER DECKING
- CONCRETE PAVING
- NATURAL STONE BOULDERS
- NATURAL STONE STEPPERS
- STONE STAIRS
- TIMBER STAIRS
- STAIRS
- PEBBLE
- BIO-SWALES
- TIMBER
- WATER
- EXISTING TREE LOCATION
- MASONRY RETAINING WALL
- STONE RETAINING WALL
- TIMBER RETAINING WALL
- BOULDER RETAINING WALL
- SITE OR WORKS BOUNDARY
- PROPOSED LEVEL
- TOP OF WALL LEVEL
- MATERIAL NAME
- SURFACE FALL DIRECTION
- SURFACE DRAINS
- SURVEY (50% GREY LINES)
- NATIVE REVEGETATION AREA (NRA)
- ENVIRONMENT PROTECTION AREA
- VRA LANDSCAPE AREA TYPE A
- VRA LANDSCAPE AREA TYPE B

Plant Schedule - Landscape Area Type A -SOFF

ID	Quantity	Latin Name	Common Name	Plantlist Name	Scheduled Size	Mature Height	Mature Spread
CasGl	7	10 Casuarina glauca	Grey (Swamp) She-oak	Casuarina glauca	45L	over 30m	10 - 15m
CrPe	80	Crinum pedunculatum	Swamp Lily, River Lily	Crinum pedunculatum	300mm	1.5 - 3m	0.9 - 1.2m
DiaCae	45	Dianella caerulea	Paroo Lily, Blue Flax-lily	Dianella caerulea	Tube-stock	0.45 - 0.6m	0.3 - 0.6m
Junc usi	299	Juncus usitatus	Common Rush	Jun usi	Viro-cell	0.9 - 1.5m	0.6 - 0.9m
LomLong	346	Lomandra longifolia	Spiry-headed Mat-Rush	Lomandra longi	150mm	0.75 - 0.9m	0.9 - 1.2m
MeEr	9	Melaleuca ericifolia	Swamp Paperbark	Melaleuca ericifolia	45L	9m	6m
XanMac	3	Xanthorrhoea macronema	Bottlebrush Grass Tree	Xanth mac	45lt	0.90 - 1.50m	0.9 - 1.2m

Plant Schedule - Landscape Area Type C

ID	Quantity	Latin Name	Common Name	Plantlist Name	Scheduled Size	Mature Height	Mature Spread
AcFlo	39	97 Acacia floribunda	White Sally Wattle	Acacia floribunda	200mm	3 - 5m	2.0 - 3.5m
AcLo	40	Acacia longifolia var. longifolia	Sydney Golden Wattle	Acacia longifolia var. longi	300mm	3 - 5m	2.0 - 3.5m
Alp red	20	Alpinia red back	Red back Ginger	Alp redback	200mm	0.9 - 1.5m	0.9 - 1.2m
A. Cost	2	Angophora costata	Sydney Red Gum, Smooth-bark	A. costata	100lt	15 - 20m	6 - 10m
BaSpHa	22	Banksia spinulosa	Hairpin Banksia	Banksia spinulosa	300mm	3 - 5m	2.0 - 3.5m
Blin	13	Blechnum indicum	Swamp Water Fern	Blechnum indicum	150mm	0.9m	0.9m
CalSa	2	Callistemon salignus	Willow Bottlebrush	Callistemon salignus	45L	15m	10m
CaAp	55	Carex appressa	Tall Sedge	Carex appressa	Tube-stock	1.5 - 3m	0.9 - 1.2m
Carpo brot	27	Carposcotus clavoscapens	Coastal Moonflower, Plaface	Viro-cell	0.0 - 0.3m	1.2 - 2.0m	
CeGu	12	Ceratopetalum gummiferum	NSW Christmas Bush	Ceratopetalum gummiferu	45L	8 - 13m	4 - 6m
CoAlb	11	Correa alba	White Correa	Correa alba	300mm	3 - 5m	2.0 - 3.5m
Cor mac	8	Corymbia maculata	Spotted Gum	Corymbia maculata	75L	20-30m	8-10m
CrPe	33	Crinum pedunculatum	Swamp Lily, River Lily	Crinum pedunculatum	300mm	1.5 - 3m	0.9 - 1.2m
Cuc ana	29	Cucurbitopsis anacardioides	Tuckeroo	Cucurbitopsis anacardioides	45lt	10 - 15m	3.5 - 6m
DiaCae	456	Dianella caerulea	Paroo Lily, Blue Flax-lily	Dianella caerulea	Tube-stock	0.45 - 0.6m	0.3 - 0.6m
Dic sil	26	Dichondra 'Silver falls'	Silver falls	Dic silv	150mm	0.0 - 0.3m	0.9 - 1.2m
DoTr	17	Dodonaea triquetra	Common Hop Bush	Dodonaea triquetra	200mm	3 - 5m	2.0 - 3.5m
DoryExc	46	Doryanthites excelsa	Gymea Lily, Giant Lily	Dory excel	25lt	1.5 - 3m	1.2 - 2.0m
Drac drac	1	Dracaena draco	Dragon tree	Draco draco	100lt	Height	Spread
E. reticulatus	26	Elaeocarpus reticulatus	Blueberry Ash	E. reticulatus	25lt	5 - 10m	3.5 - 6m
FicNod	639	Ficinia nodosa	Knobby Club Rush	Ficinia nodosa	150mm	0.5m	0.4m
Grevillea Sup	5	Grevillea x 'Supertv'	Superb Grevillea	Grevillea Superb	200mm	1.5 - 3m	1.2 - 2.0m
HaSe	17	Hakea sericea	Needlebush	Hakea sericea	200mm	3 - 5m	2.0 - 3.5m
IsIn	66	Isoplepis inundata	Swamp Club-rush	Isoplepis inundata	Tube-stock	1.5 - 3m	0.9 - 1.2m
Junc usi	119	Juncus usitatus	Common Rush	Jun usi	Viro-cell	0.9 - 1.5m	0.6 - 0.9m
Lepto sper	8	Leptospermum laevigatum	Coast Tea-Tree	Lepto spe	250mm	1.5 - 3m	1.2 - 2.0m
LivAust	22	Livistonia australis	Cabbage-tree Palm	Livistonia aust	45L	15 - 20m	6 - 10m
LomLong	544	Lomandra longifolia	Spiry-headed Mat-Rush	Lomandra longi	150mm	0.75 - 0.9m	0.9 - 1.2m
Macro comm	16	Macrozamia communis	Burrawang	Macrozamia communis	300mm	1.0m	1.5m
MeAl	1	Melaleuca alternifolia	Narrow Leaf Paperbark	Melaleuca alternifolia	25L	3-6m	2-4m
MeEr	5	Melaleuca ericifolia	Swamp Paperbark	Melaleuca ericifolia	45L	9m	6m
MyAc	9	Myoporum acuminatum	Boobialla	Myoporum acuminatum	150mm	3 - 5m	2.0 - 3.5m
Pand pand	45	Pandorea pandorana	Wonga Wonga Vine	Pand pandor	150mm	3 - 5m	0.6 - 0.9m
PhilMyop	3	Philotheca myoporoides	White Wax Flower	Philotheca myoporoides	300mm	1.5 - 2.0m	1.0 - 1.5m
PoaKing	954	Poa poliformis	coastal poa	Poa Kingdale	Viro Cell	0.75 - 0.9m	0.3 - 0.6m
ThAu	1104	Thermedia australis/triandra	Kangaroo Grass	ThAu	45lt	1.0m	0.6m
Tri Laur	9	Tristanopsis laurina 'Luscious'	Kanooka, Water Gum	Thermedia australis/triandra	Tube-stock	12 - 15m	3.5 - 6m
West fru	30	Westringia fruticosa	Coastal Rosemary	Wes fru	150mm	0.9 - 1.5m	0.9 - 1.2m
XanMac	26	Xanthorrhoea macronema	Bottlebrush Grass Tree	Xanth mac	45lt	0.90 - 1.50m	0.9 - 1.2m

Plant Schedule - Landscape Area Type B

ID	Quantity	Latin Name	Common Name	Plantlist Name	Scheduled Size	Mature Height	Mature Spread
AcFlo	30	Acacia floribunda	White Sally Wattle	Acacia floribunda	200mm	3 - 5m	2.0 - 3.5m
DiaCae	371	Dianella caerulea	Paroo Lily, Blue Flax-lily	Dianella caerulea	Tube-stock	0.45 - 0.6m	0.3 - 0.6m
DoTr	21	Dodonaea triquetra	Common Hop Bush	Dodonaea triquetra	200mm	3 - 5m	2.0 - 3.5m
E. reticulatus	16	Elaeocarpus reticulatus	Blueberry Ash	E. reticulatus	25lt	5 - 10m	3.5 - 6m
HaSe	44	Hakea sericea	Needlebush	Hakea sericea	200mm	3 - 5m	2.0 - 3.5m
LivAust	7	Livistonia australis	Cabbage-tree Palm	Livistonia aust	45L	15 - 20m	6 - 10m
LomLong	386	Lomandra longifolia	Spiry-headed Mat-Rush	Lomandra longi	150mm	0.75 - 0.9m	0.9 - 1.2m
Macro comm	103	Macrozamia communis	Burrawang	Macrozamia communis	300mm	1.0m	1.5m
XanMac	22	Xanthorrhoea macronema	Bottlebrush Grass Tree	Xanth mac	45lt	0.90 - 1.50m	0.9 - 1.2m

Notes:
>Do not scale off plan.
>Contractors to check all measurements onsite before quoting or commencing work.
>If abnormalities arise, contact the Landscape Architect.
>This design is copyright and is not to be reproduced in anyway without written consent of Jamie King Landscape Architect



JAMIE KING
LANDSCAPE ARCHITECT
DESIGN ● APPROVE ● MANAGE

Note:- Dwelling houses subject to separate DA's
- See separate landscape plans for each lot for planting information

C	28/11/18	Issue C for DA
B	29/10/18	DRAFT Issue B
A	9/10/18	DRAFT issue for review

ISSUE	DATE	REVISION	PROJECT #
PROJECT			1916
CLIENT			96 Cabarita Rd, Avalon Beach
			Meraki Developments
DWG			Landscape Masterplan
DATE #	See above	DWG #	
SCALE @ A1	See plan		Sht-101
DRAWN	LA/SA		
CHKD	JK	REVISION	

Jamie King Landscape Architect
84 Palmgrove Rd, Avalon, NSW, 2107 T: 0421 517 991
W: www.jamieking.com.au E: designer@jamieking.com.au

INDICATIVE MATERIALS PALETTE

Paths



WSUD:



Paving and Surfaces



Walls



Fences



JAMIE KING
LANDSCAPE ARCHITECT
DESIGN • APPROVE • MANAGE

			Notes: >Do not scale off plan. >Contractors to check all measurements onsite before quoting or commencing work. >If abnormalities arise, contact the Landscape Architect. >This design is copyright and is not to be reproduced in anyway without written consent of Jamie King Landscape Architect		
C	28/11/18	Issue C for DA			
B	29/10/18	DRAFT Issue B			
A	09/10/18	DRAFT issue for review			
ISSUE		DATE		REVISION	
PROJECT		96 Cabarita Rd, Avalon Beach			PROJECT # 1916
CLIENT		Meraki Developments		DATE #	See above
				SCALE @ A1	See plan
DWG		Materials Palette		DRAWN	LA/SA
				CHKD	JK
				REVISION	
Jamie King Landscape Architect				W: www.jamieking.com.au	
84 Palmgrove Rd, Avalon, NSW, 2107				E: designer@jamieking.com.au	

