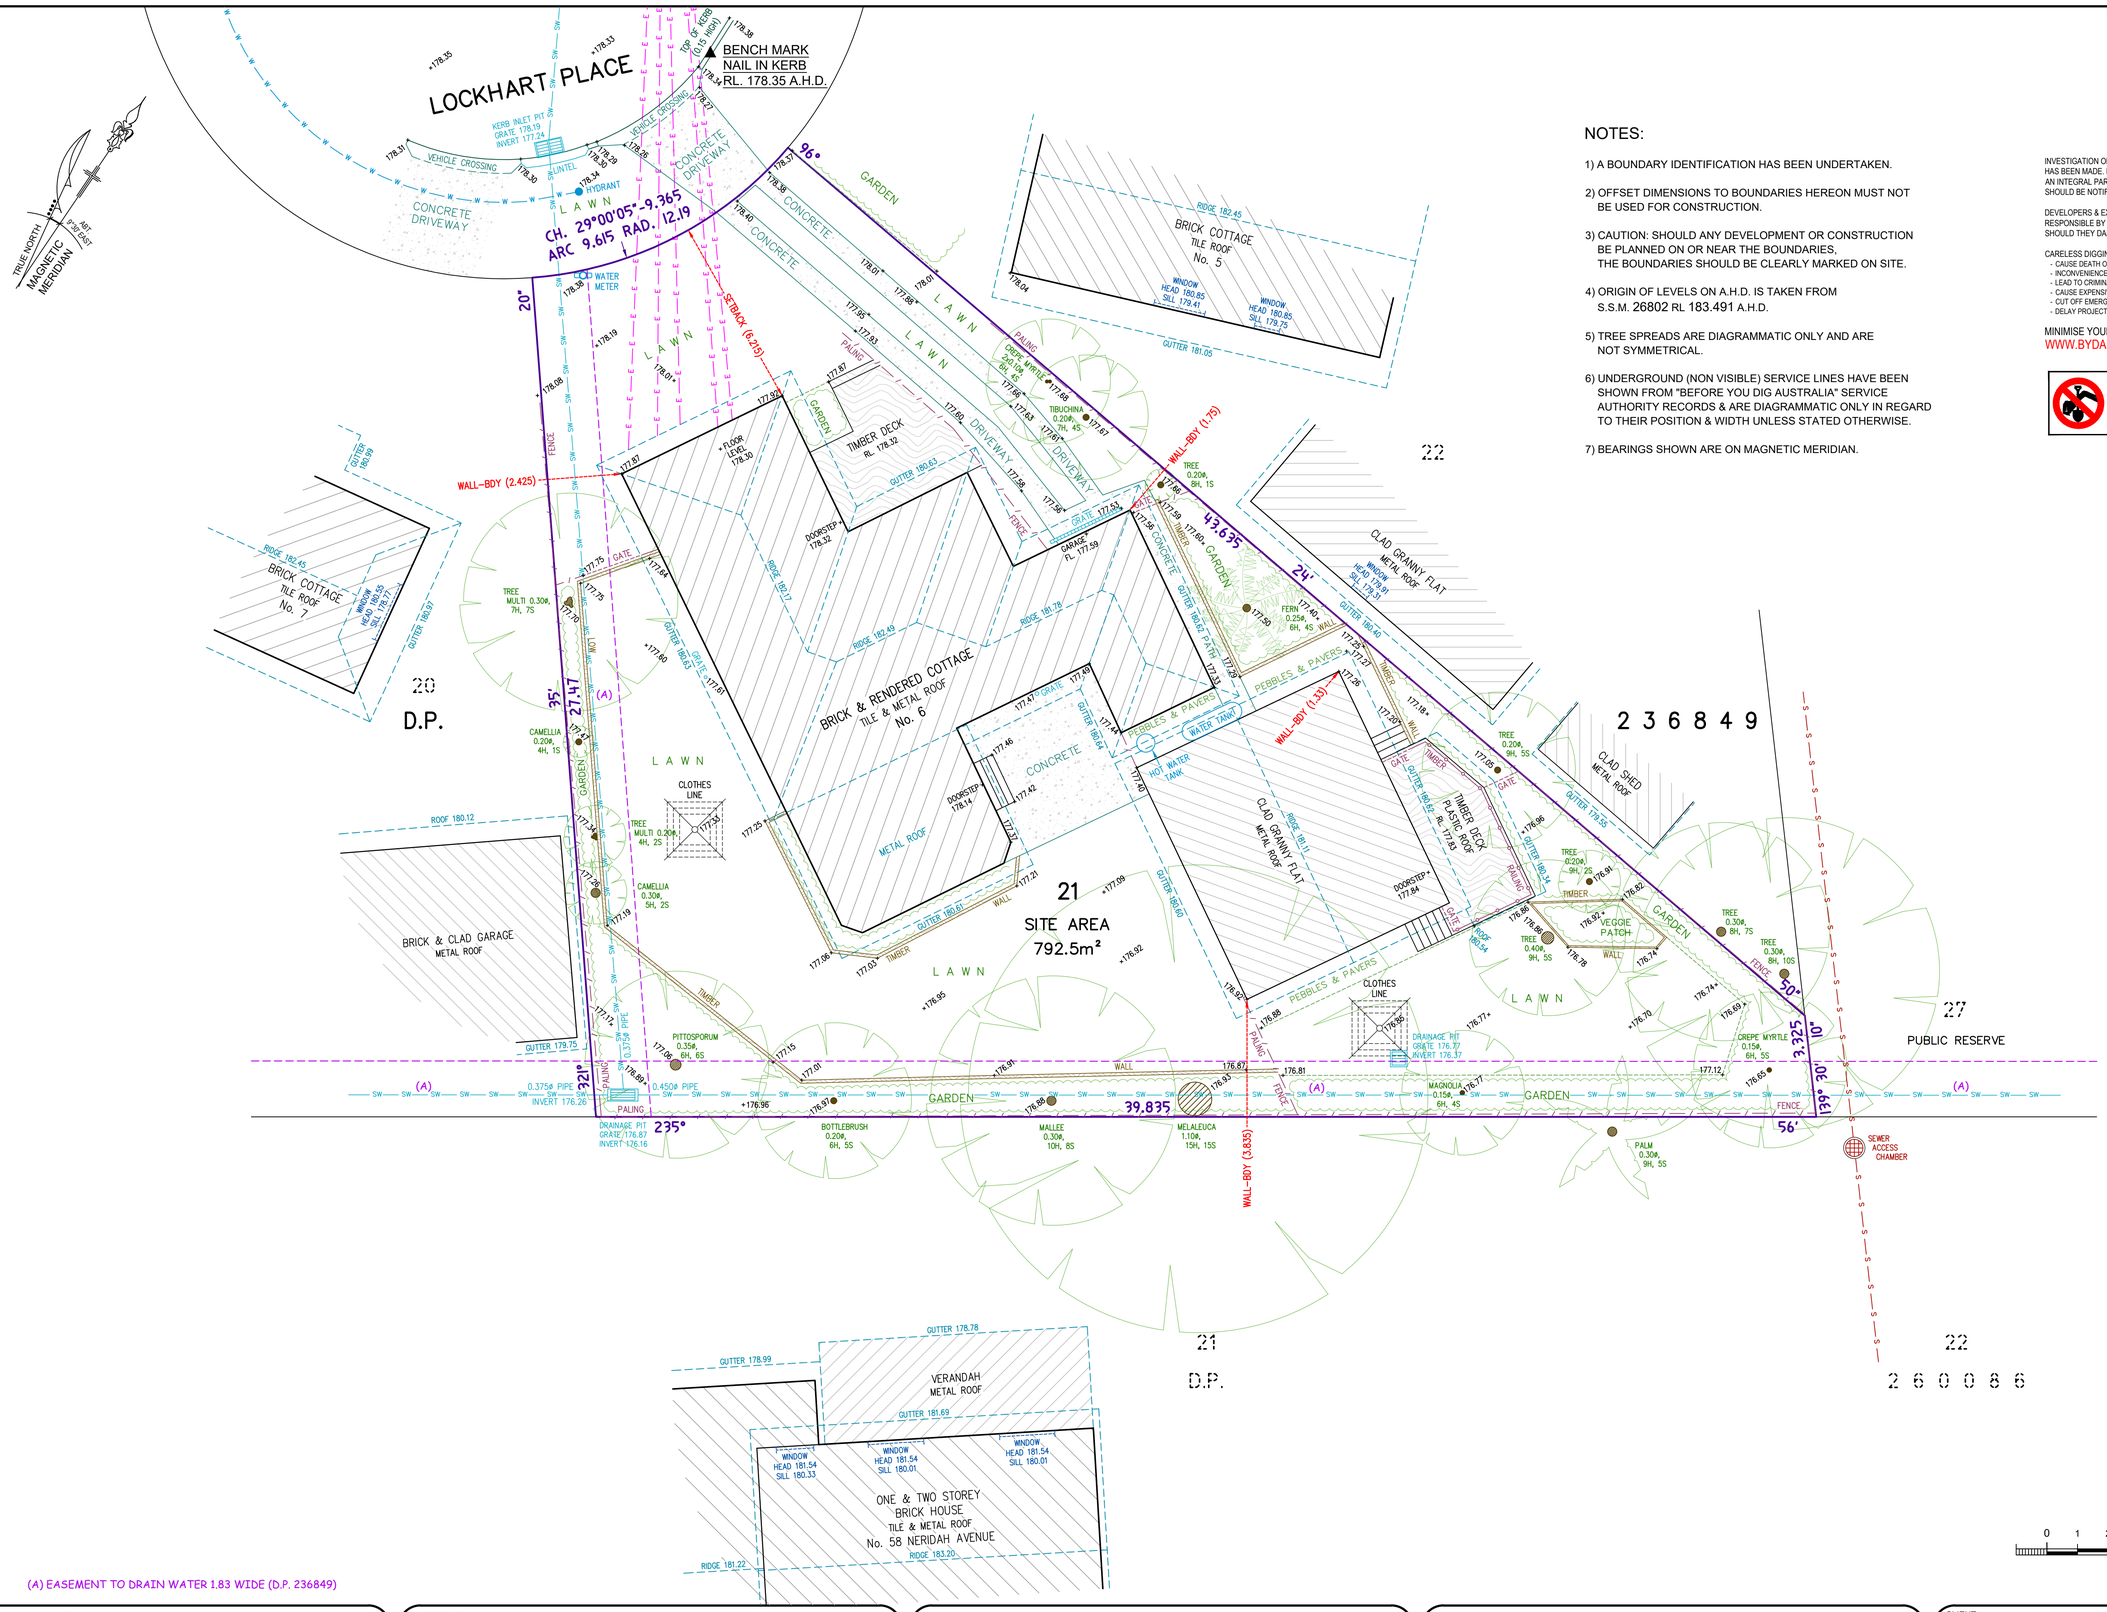

(A) EASEMENT TO DRAIN WATER 1.83 WIDE (D.P. 236849)

NOTES:

1) A BOUNDARY IDENTIFICATION HAS BEEN UNDERTAKEN.

2) OFFSET DIMENSIONS TO BOUNDARIES HEREON MUST NOT BE USED FOR CONSTRUCTION.

3) CAUTION: SHOULD ANY DEVELOPMENT OR CONSTRUCTION BE PLANNED ON OR NEAR THE BOUNDARIES, THE BOUNDARIES SHOULD BE CLEARLY MARKED ON SITE.

4) ORIGIN OF LEVELS ON A.H.D. IS TAKEN FROM S.S.M. 26802 RL 183.491 A.H.D.

5) TREE SPREADS ARE DIAGRAMMATIC ONLY AND ARE NOT SYMMETRICAL.

6) UNDERGROUND (NON VISIBLE) SERVICE LINES HAVE BEEN SHOWN FROM "BEFORE YOU DIG AUSTRALIA" SERVICE AUTHORITY RECORDS & ARE DIAGRAMMATIC ONLY IN REGARD TO THEIR POSITION & WIDTH UNLESS STATED OTHERWISE.

7) BEARINGS SHOWN ARE ON MAGNETIC MERIDIAN.

INVESTIGATION OF "BEFORE YOU DIG AUSTRALIA" UNDERGROUND SERVICES HAS BEEN MADE. DETECTION OF UNDERGROUND SERVICES IS NOT AN INTEGRAL PART OF THIS SURVEY. ALL RELEVANT AUTHORITIES SHOULD BE NOTIFIED PRIOR TO ANY EXCAVATION ON OR NEAR THE SITE

DEVELOPERS & EXCAVATORS MAY BE HELD FINANCIALLY RESPONSIBLE BY THE ASSET OWNER SHOULD THEY DAMAGE UNDERGROUND NETWORKS.

CARELESS DIGGING CAN:
- CAUSE DEATH OR SERIOUS INJURY TO WORKERS AND THE GENERAL PUBLIC
- INCONVENIENCE USERS OF ELECTRICITY, GAS, WATER AND COMMUNICATIONS
- LEAD TO CRIMINAL PROSECUTION AND DAMAGES CLAIMS
- CAUSE EXPENSIVE FINANCIAL LOSSES TO BUSINESS
- CUT OFF EMERGENCY SERVICES
- DELAY PROJECT COMPLETION TIMES WHILE THE DAMAGE IS REPAIRED

MINIMISE YOUR RISK AND CHECK BEFORE YOU DIG AUSTRALIA.
WWW.BYDA.COM.AU

BEFORE YOU DIG
www.byda.com.au

Bee & Lethbridge Pty Ltd
Suite 2, 14 Starkey Street,
PO Box. 330, Forestville, NSW 2087
Phone: 9451 6757
Email: survey@beeleth.com.au
ABN: 13 003 194 447
www.beeleth.com.au
Bee & Lethbridge
Quality Surveying & Development Solutions

LEGEND

TREE 0.10ø, 5H, 4S	DENOTES APPROX. 0.10m DIAMETER OF TREE DENOTES APPROX. 5m HEIGHT OF TREE DENOTES APPROX. 4m SPREAD OF TREE
GUTTER	DENOTES TOP OF GUTTER
OVERHEAD ELECTRIC LINES	—— E —— E —— E —— E ——
BOARDS SEWER	—— S —— S —— S —— S —— S ——
WATER LINES	—— W —— W —— W —— W —— W ——
STORM WATER LINES	—— SW —— SW —— SW —— SW —— SW ——

Warren L. Bee
WARREN L. BEE
REGISTERED SURVEYOR N.S.W.
IDENTIFICATION No. SU000448

PLAN SHOWING BOUNDARIES, RELATIVE HEIGHTS & PHYSICAL FEATURES OVER LOT 21 IN D.P. 236849 KNOWN AS No. 6 LOCKHART PLACE, BELROSE.

L.G.A.: NORTHERN BEACHES

CLIENT	Mr D. & Mrs J. BLAND				REF No. 23196
PROPERTY	No. 6 LOCKHART PLACE, BELROSE				
DATUM	A.H.D.	SCALE 1:100 @ A1	DATE 17/04/2024		SHEET No. 1 of 1
SURVEYED	W.B./O.G.	DRAWN L.B.	DWG No. 23196		REV No. 00