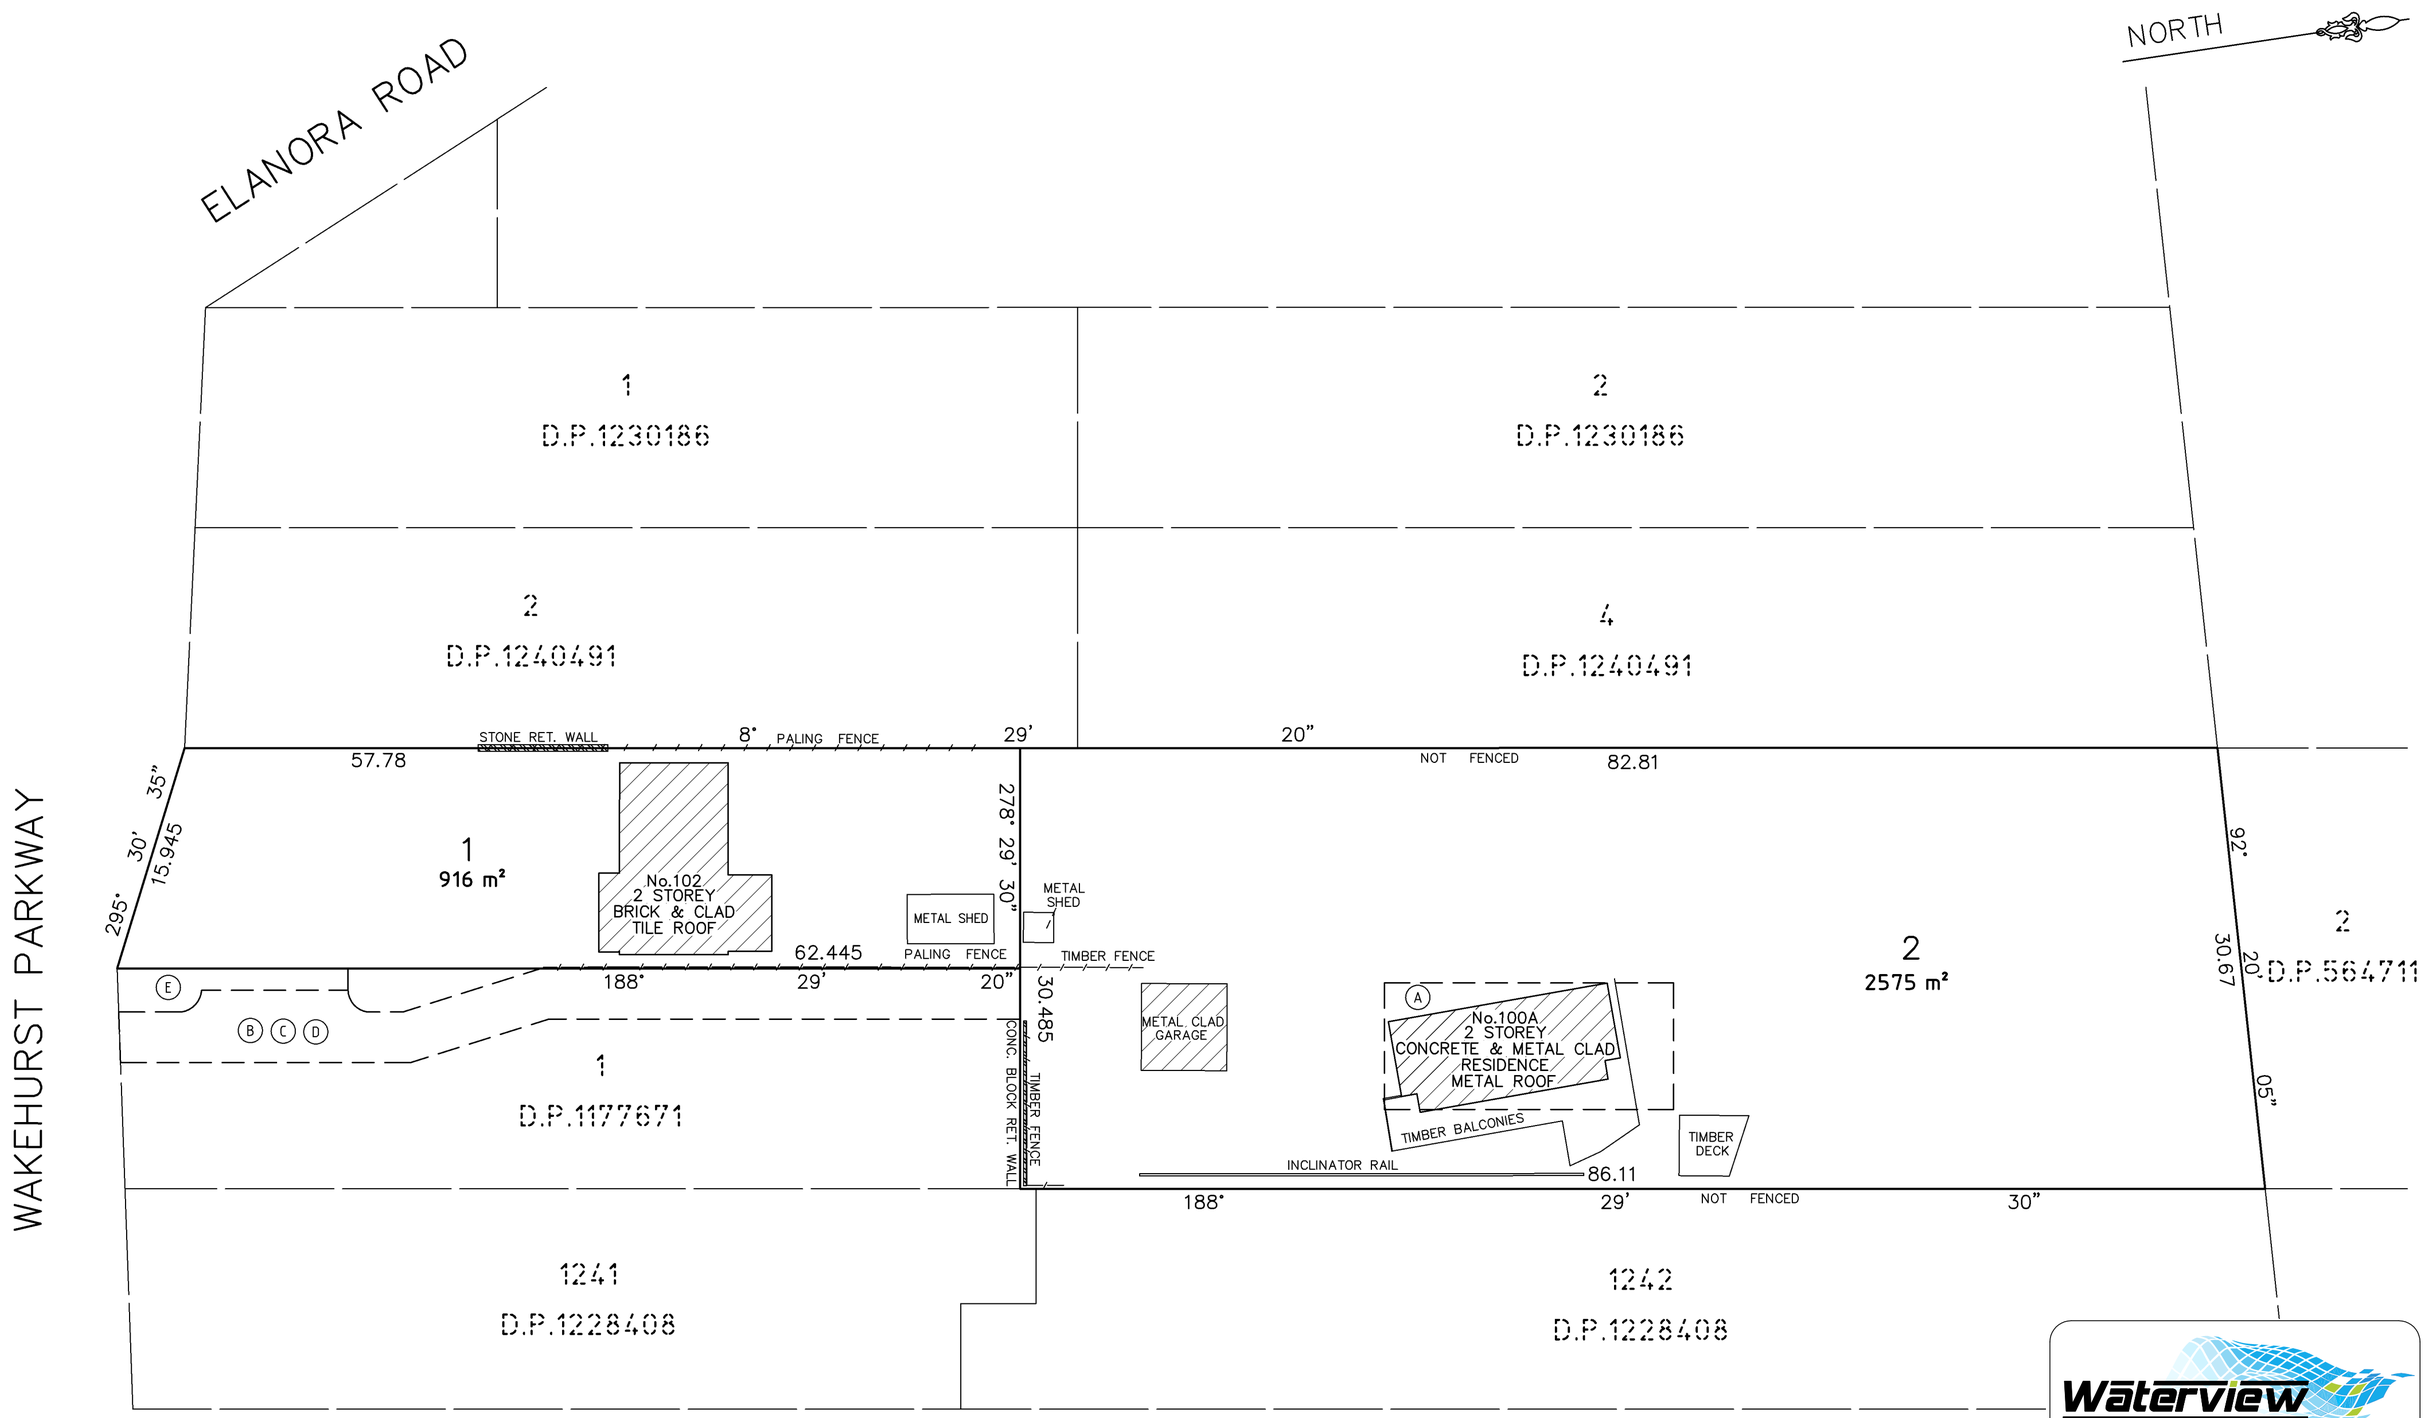

Waterview
SURVEYING SERVICES
1A Mona Street Mona Vale NSW 2103
ACN 610 583 572
michael@wvsurveying.com.au
0474 843 180

(A) RESTRICTION ON USE OF LAND (DP.1177671)

(B) RIGHT OF CARRIAGEWAY 3.5, 5 WIDE AND VARIABLE WIDTH (DP.1177671)

(C) EASEMENT FOR SERVIVES 3.5, 5 WIDE AND VARIABLE WIDTH (DP.1177671)

(D) EASEMENT TO DRAIN WATER 3.5, 5 WIDE AND VARIABLE WIDTH (DP.1177671)

(E) EASEMENT FOR SERVICES 1.5 WIDE AND VARIABLE WIDTH (DP.1177671)

SURVEYOR: Name: MICHAEL K JOYCE Date: Reference: 1736	PLAN OF PROPOSED SUBDIVISION OF LOT 12 IN DP.1014199 AND LOT 2 IN DP.1177671	LGA: NORTHERN BEACHES Locality: NORTH NARRABEEN Reduction Ratio: 1:300 Lengths are in metres	Registered	DRAFT PLAN ONLY -LOT AREAS AND DIMENSIONS ARE SUBJECT TO FINAL SURVEY, AND COUNCIL APPROVAL.