A4

NOTIFICATION PLAN

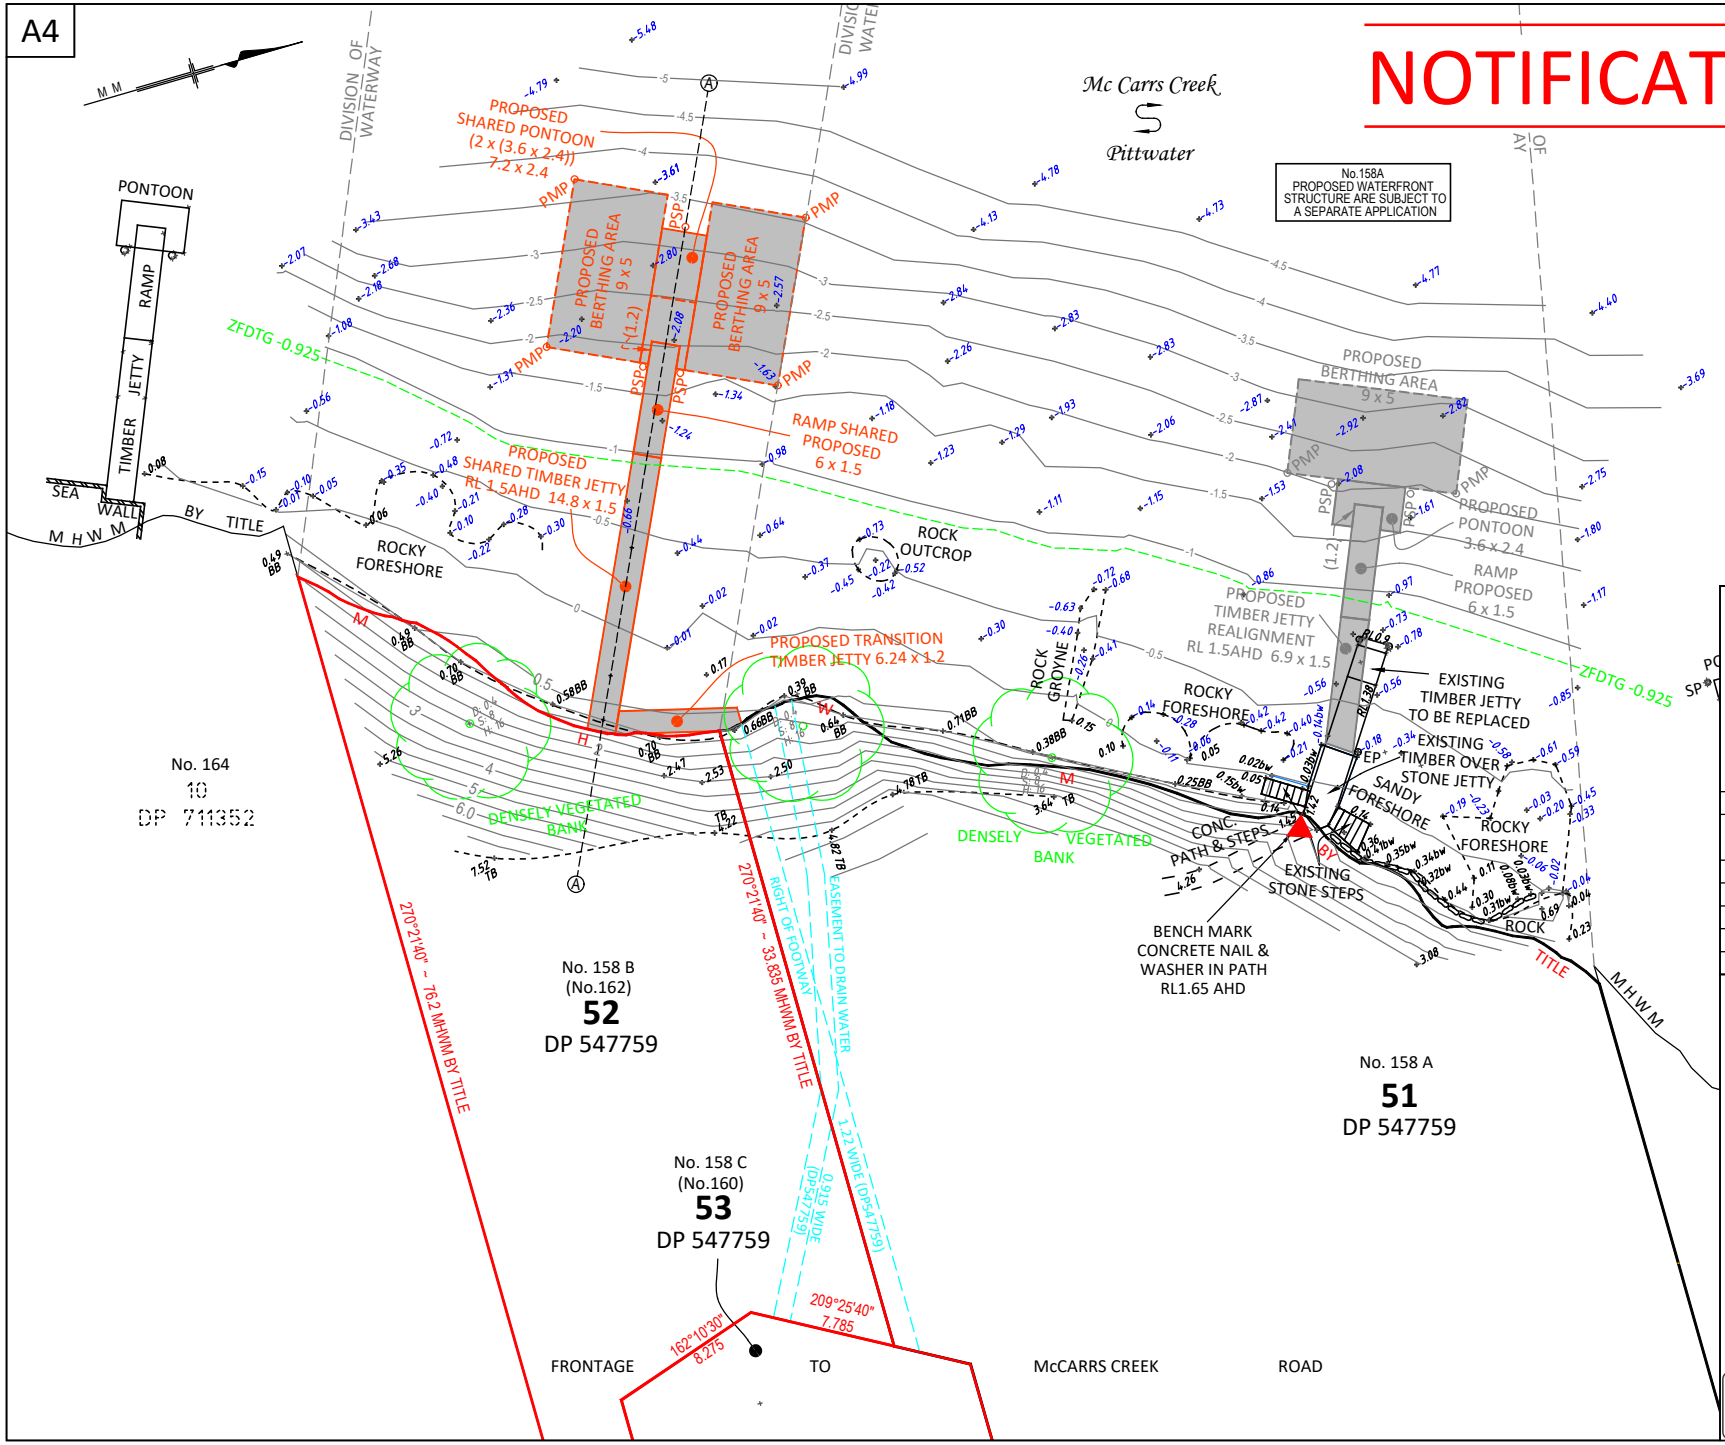

PROJECT:
PLAN SHOWING EXISTING WATERFRONT & PROPOSED WATERFRONT IMPROVEMENTS FOR LOTS 52 & 53 IN DP547759

No.158 B & 158 C McCARRS CREEK ROAD
CHURCH POINT

NOTIFICATION PLAN

CLIENT: PHILIP CORBETT	
FILE: 158 McCarrs Creek RD Church Point (8859)	
LGA: NOTHERN BEACHES	
REF: 8859	CONTOURS: 0.5m
ISSUE: B	DATUM: AHD
SURVEY DATE: 22/11/2022	AZIMUTH: M M

SDG Pty Ltd
abn 85 213 523 621
Suite 1, 3 Railway Street, Baulkham Hills NSW 2153
t: (02) 9630 7955 w: sdg.net.au
Liability limited by a scheme approved under Professional Standards Legislation

BEFORE YOU DIG www.byda.com.au

GDA2020