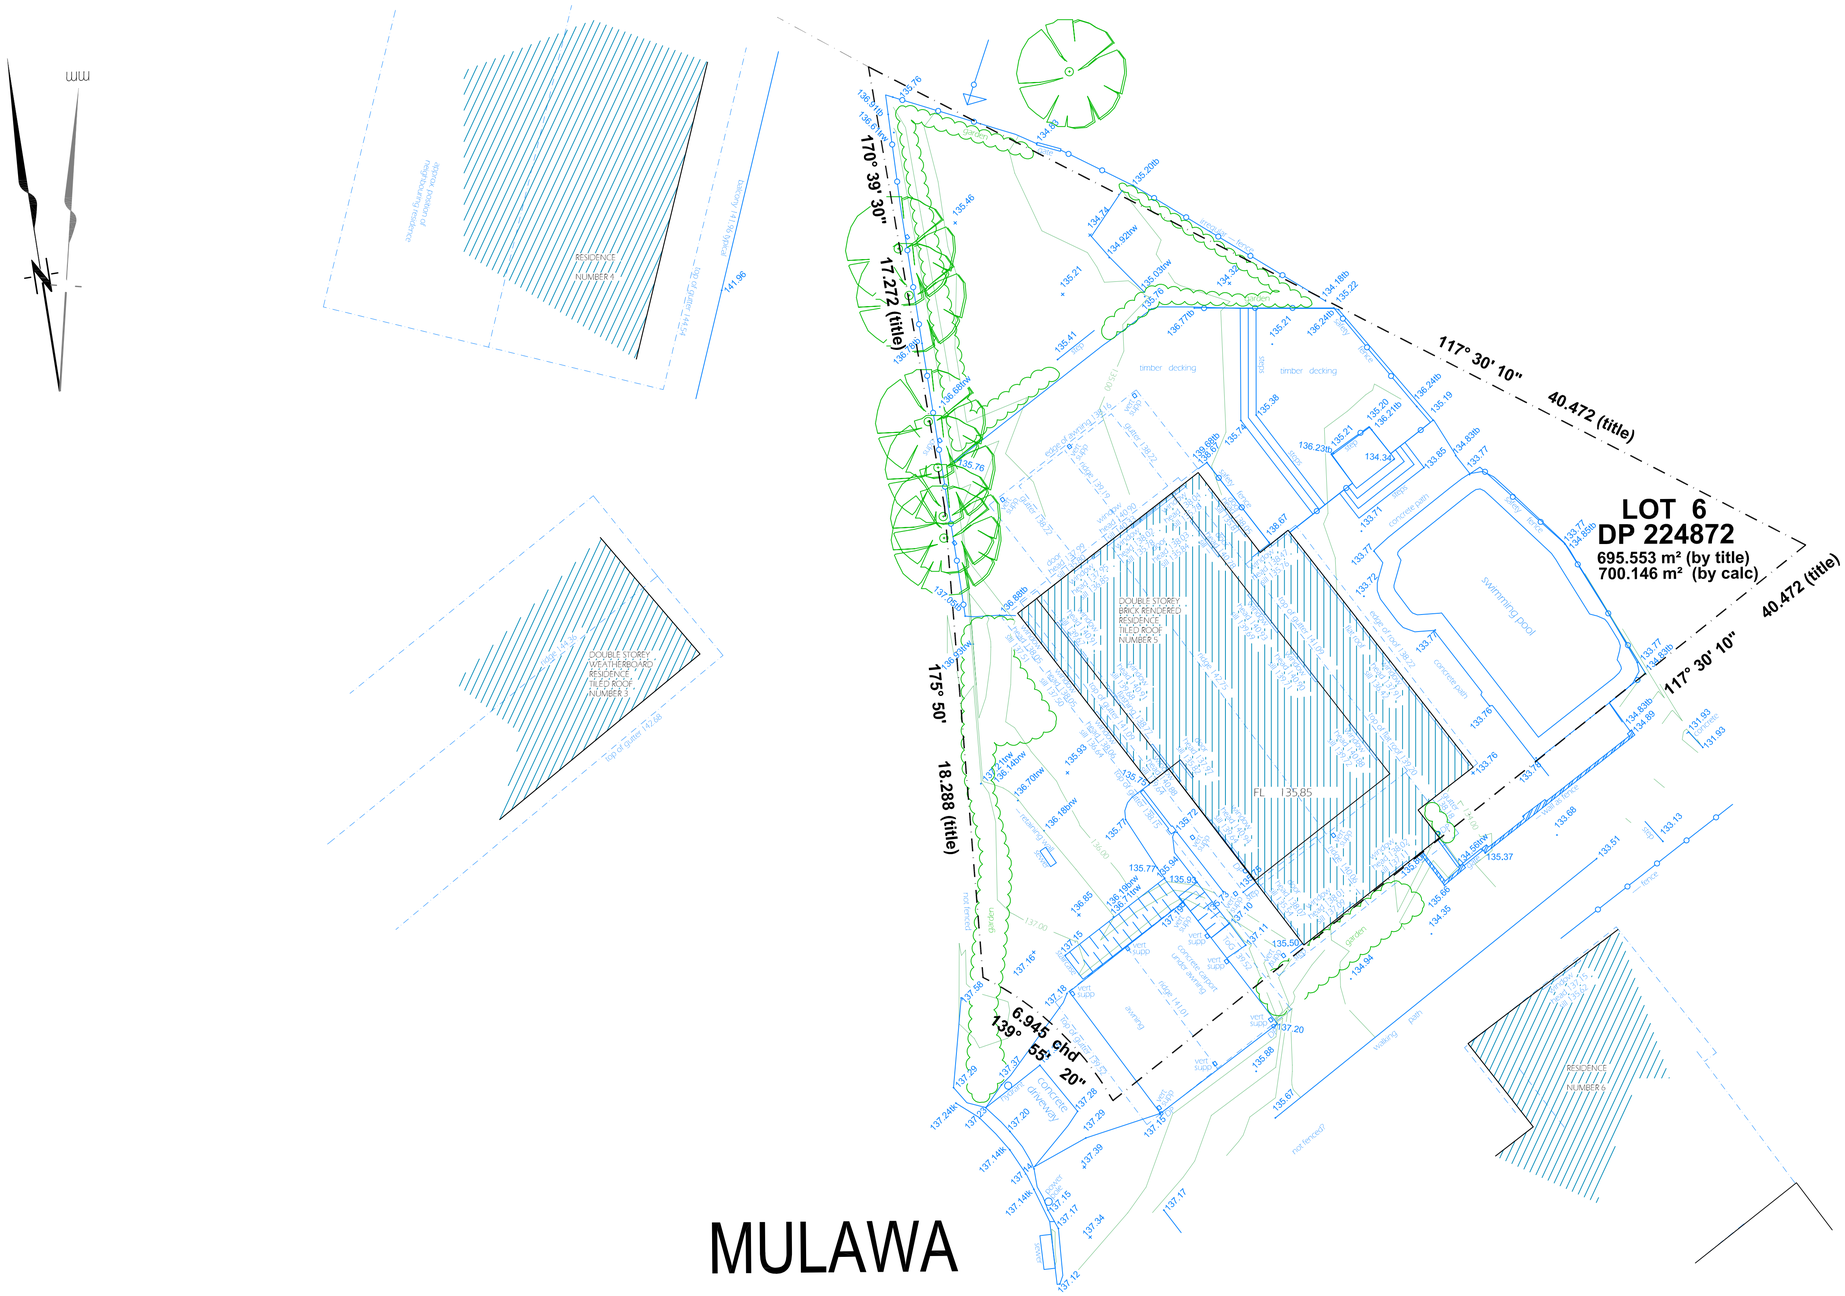

MULAWA PLACE

LAND AND PROPERTY INFORMATION NEW SOUTH WALES - TITLE SEARCH

FOLIO: 6/224872

SEARCH DATE	TIME	EDITION NO	DATE
19/5/2017	6:52 AM	11	9/4/2016

LAND

LOT 6 IN DEPOSITED PLAN 224872
AT BELROSE
LOCAL GOVERNMENT AREA NORTHERN BEACHES
PARISH OF MANLY COVE - COUNTY OF CUMBERLAND
TITLE DIAGRAM DP224872

FIRST SCHEDULE

SECOND SCHEDULE (3 NOTIFICATIONS)

1 LAND EXCLUDES MINERALS AND IS SUBJECT TO RESERVATIONS AND CONDITIONS IN FAVOUR OF THE CROWN - SEE CROWN GRANT(S)
2 EXCEPTING LAND BELOW A DEPTH FROM THE SURFACE OF 15.24 METRES
3 DP224872 RESTRICTION(S) ON THE USE OF LAND

NOTATIONS

UNREGISTERED DEALINGS: NIL

*** END OF SEARCH ***

0 5 10
scale

DRAWING SCALE: 1:100 @ A1

NOTES

* THESE NOTES FORM AN INTEGRAL PART OF THE PLANS AND MUST BE SHOWN AT ALL TIMES ON ANY FULL OR PARTIAL DISPLAY OR REPRODUCTION OF THE PLANS IN DIGITAL OR HARDCOPY FORMAT IN A LEGIBLE MANNER.
* LEVELS TO AHD, AZIMUTH IS MGA - GRID IS MGA PLANE
* NO ATTEMPT HAS BEEN MADE TO DEFINE BOUNDARIES BY TITLE.
* ALL PIPE SIZES ARE APPROXIMATE AND PIPE LOCATIONS ARE INDICATIVE.
* TREE HEIGHTS (H !!) ARE INDICATIVE.
* SCALE 1:100 @ A1,

AMENDMENTS

SHEET 1 OF 1
DRAWING NO.P451203

PROJECT:

PLAN SHOWING FEATURES AND STRUCTURES.
5 MULAWA PLACE
FRENCHS FOREST, NSW
PROJECT REFERENCE: 4512

CLIENT:

---
5 MULAWA PLACE
FRENCHS FOREST NSW

UNIT 2
27 CHILTERN ROAD
INGLESIDE, NSW, 2101
TELEPHONE 612 9956 6003
DJC SURVEYS