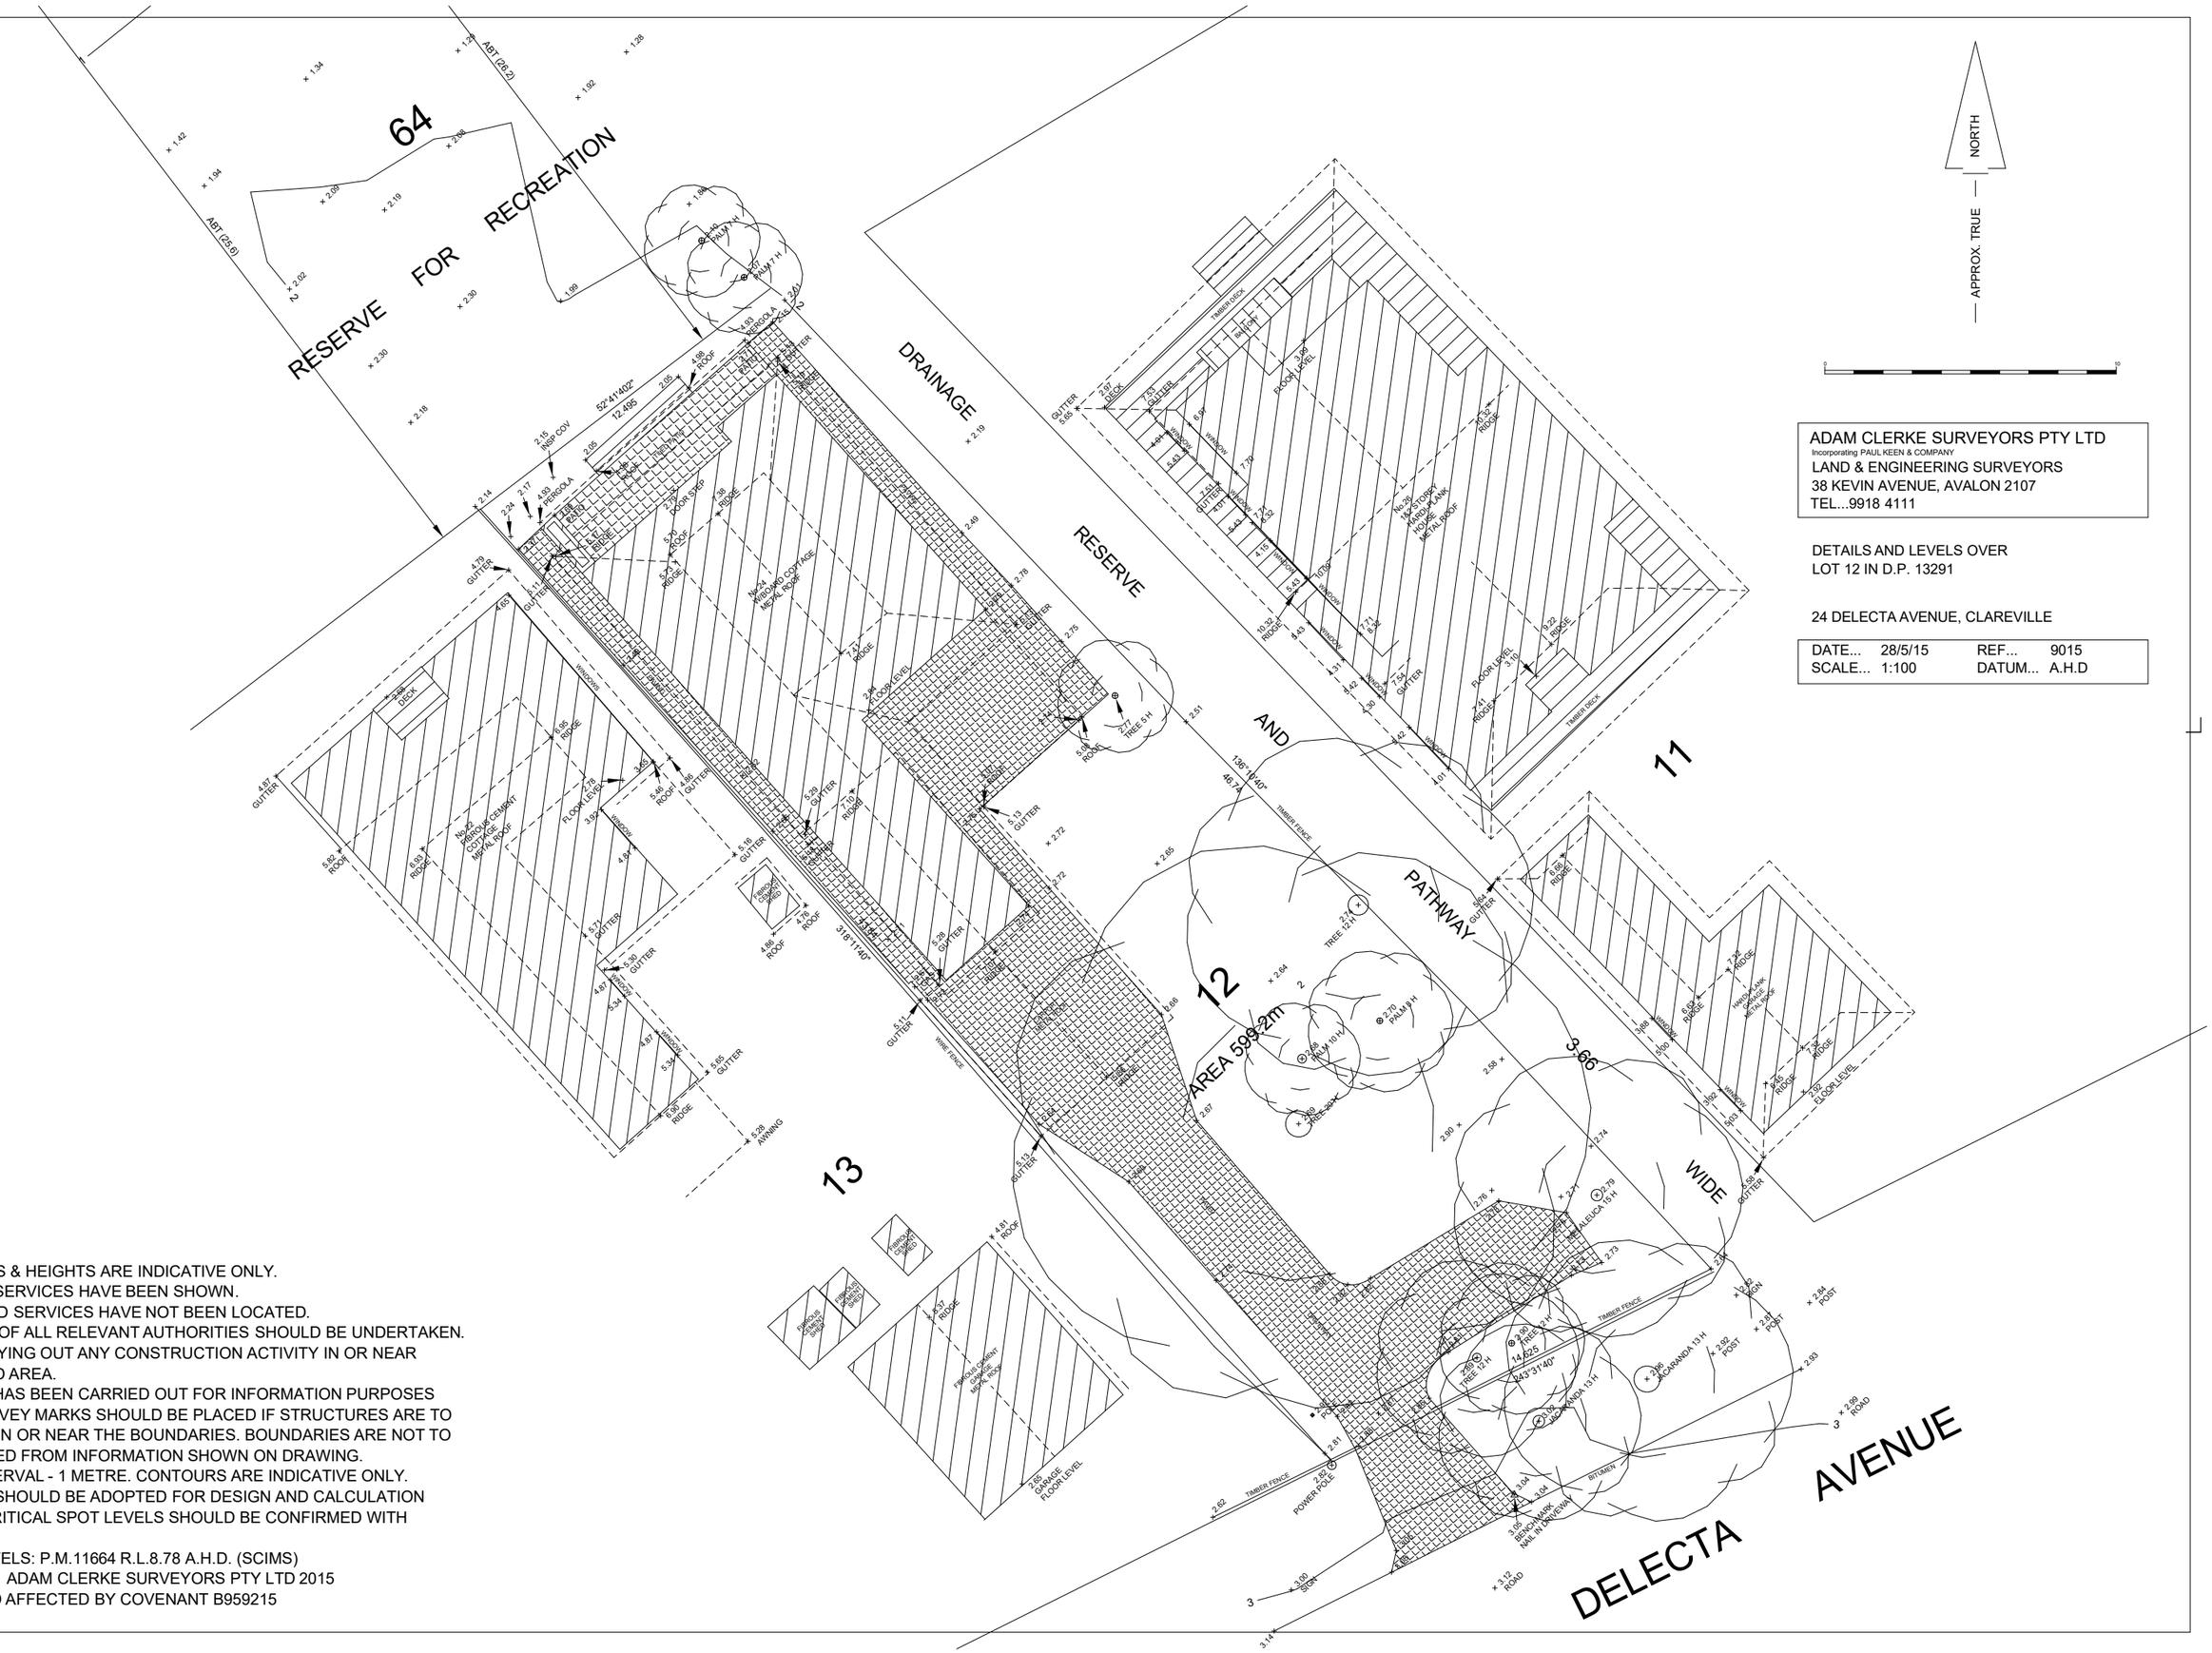

NOTES:

- TREE SPREADS & HEIGHTS ARE INDICATIVE ONLY.
- ONLY VISIBLE SERVICES HAVE BEEN SHOWN.
  UNDERGROUND SERVICES HAVE NOT BEEN LOCATED.
  NOTIFICATION OF ALL RELEVANT AUTHORITIES SHOULD BE UNDERTAKEN.
  BEFORE CARRYING OUT ANY CONSTRUCTION ACTIVITY IN OR NEAR
  THE SURVEYED AREA.
- THIS SURVEY HAS BEEN CARRIED OUT FOR INFORMATION PURPOSES
  ONLY AND SURVEY MARKS SHOULD BE PLACED IF STRUCTURES ARE TO
  BE ERECTED ON OR NEAR THE BOUNDARIES. BOUNDARIES ARE NOT TO
  BE ESTABLISHED FROM INFORMATION SHOWN ON DRAWING.
- CONTOUR INTERVAL - 1 METRE. CONTOURS ARE INDICATIVE ONLY.
  SPOT LEVELS SHOULD BE ADOPTED FOR DESIGN AND CALCULATION
  PURPOSES. CRITICAL SPOT LEVELS SHOULD BE CONFIRMED WITH
  SURVEYOR.
- ORIGIN OF LEVELS: P.M.11664 R.L.8.78 A.H.D. (SCIMS)
- COPYRIGHT Ó ADAM CLERKE SURVEYORS PTY LTD 2015
- SUBJECT LAND AFFECTED BY COVENANT B959215