


FRENCHS FOREST ACTIVE TRANSPORT NETWORK

SECTION 1A

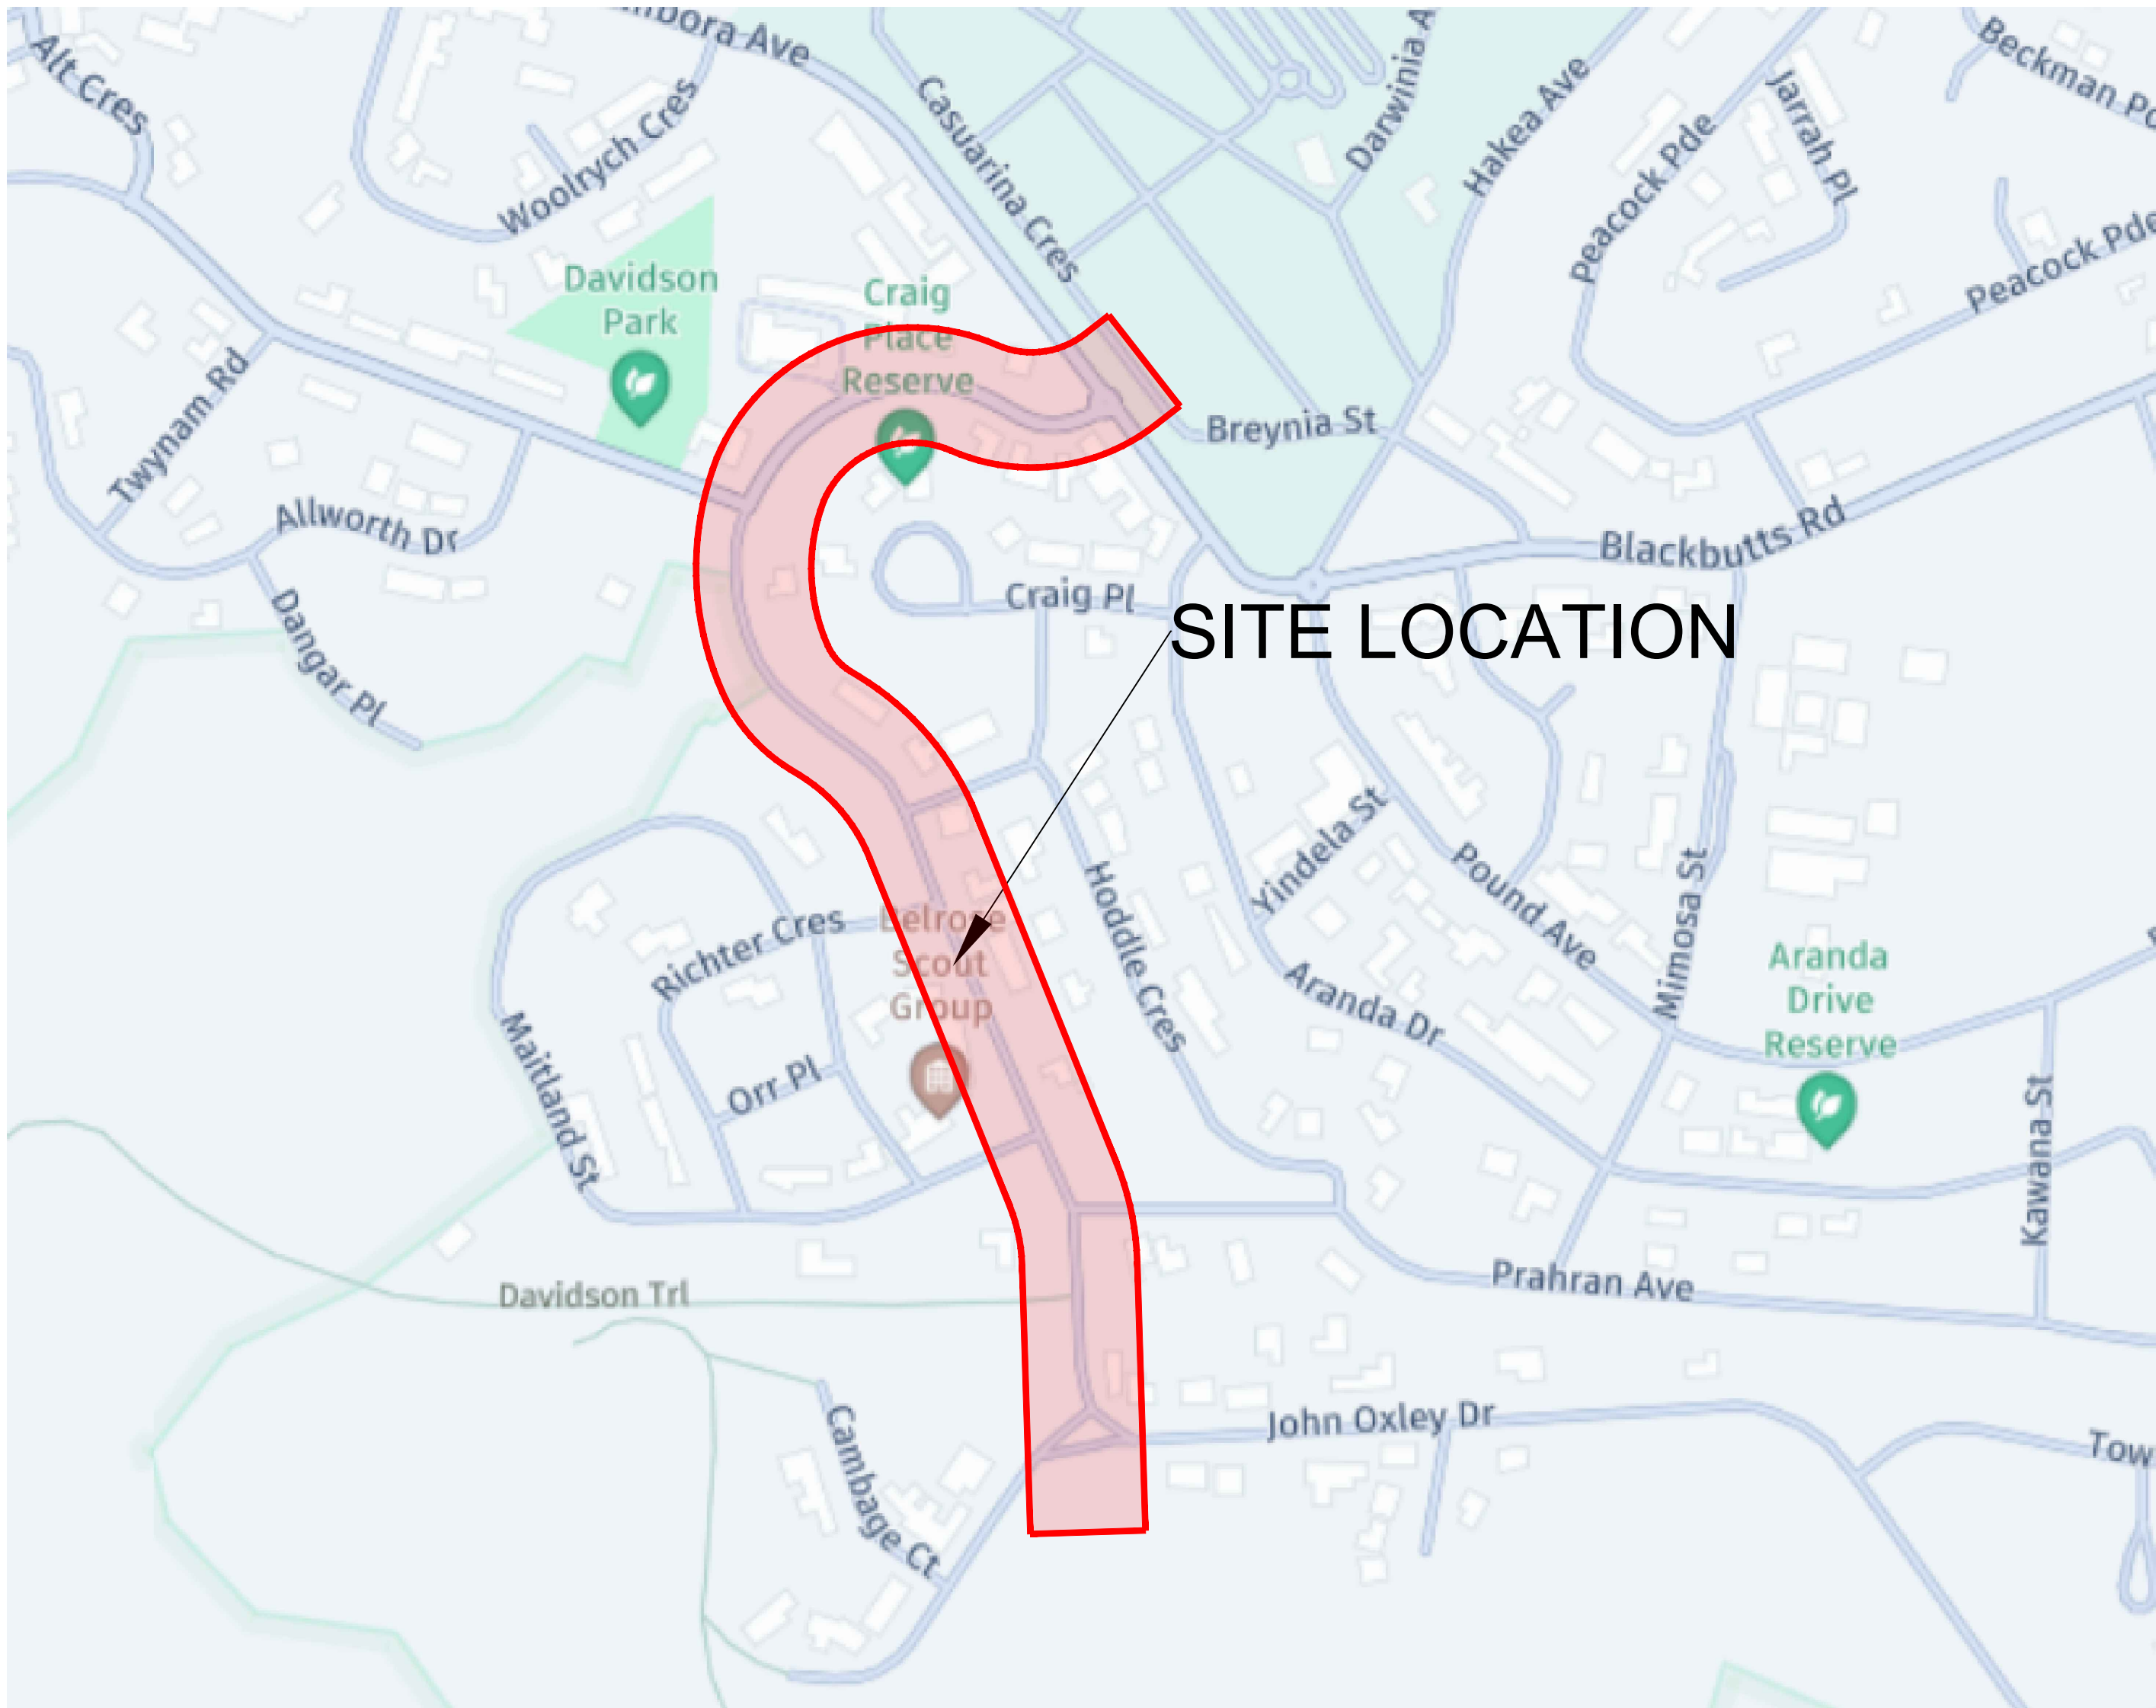

LOCALITY PLAN
NOT TO SCALE

LEGEND

- CONCRETE FOOTPATH WIDTH AS INDICATED
- CONCRETE DRIVEWAY (RESIDENTIAL)
- TURF OR LANDSCAPING AS SPECIFIED
- NEW BITUMEN PAVEMENT OR TRANSITION
- NEW TRAFFIC ISLAND
- NEW CONCRETE THRESHOLD
- NEW CONCRETE KERB AND GUTTER
- NO STOPPING LINE
- HOLD LINE

DRAWING INDEX

DRAWING NO.	DESCRIPTION
1000	COVER PAGE AND INDEX SHEET
2000	GENERAL SHEET ARRANGEMENT 1
2001	GENERAL SHEET ARRANGEMENT 2
3000	CIVIL WORKS PLAN SHEET 1
3001	CIVIL WORKS PLAN SHEET 2
3002	CIVIL WORKS PLAN SHEET 3
3003	CIVIL WORKS PLAN SHEET 4
3004	CIVIL WORKS PLAN SHEET 5
3005	CIVIL WORKS PLAN SHEET 6
3006	CIVIL WORKS PLAN SHEET 7
3007	CIVIL WORKS PLAN SHEET 8
3008	CIVIL WORKS PLAN SHEET 9



FRENCHS FOREST ATN
SECTION 1A

CONSULTATION PLAN
COVER PAGE

DRAWING NO. TCI-FRENCHS FOREST ATN-SECTION 1A-COMMUNITY PLAN-160625-1000

REVISION: 2




SHEET 1

SHEET 2

SHEET 3

GENERAL ARRANGEMENT PLAN
NOT TO SCALE

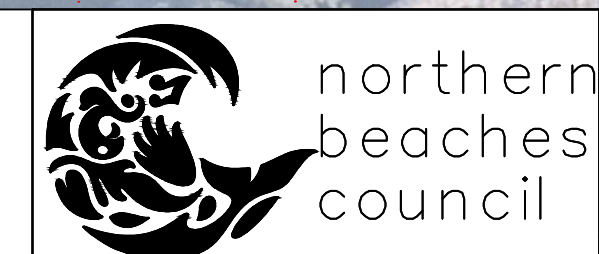


FRENCHS FOREST ATN
SECTION 1A

GENERAL ARRANGEMENT PLAN
SHEET 1

DRAWING NO. TCI-FRENCHS FOREST ATN-SECTION 1A-COMMUNITY PLAN-160625-2000

REVISION: 2

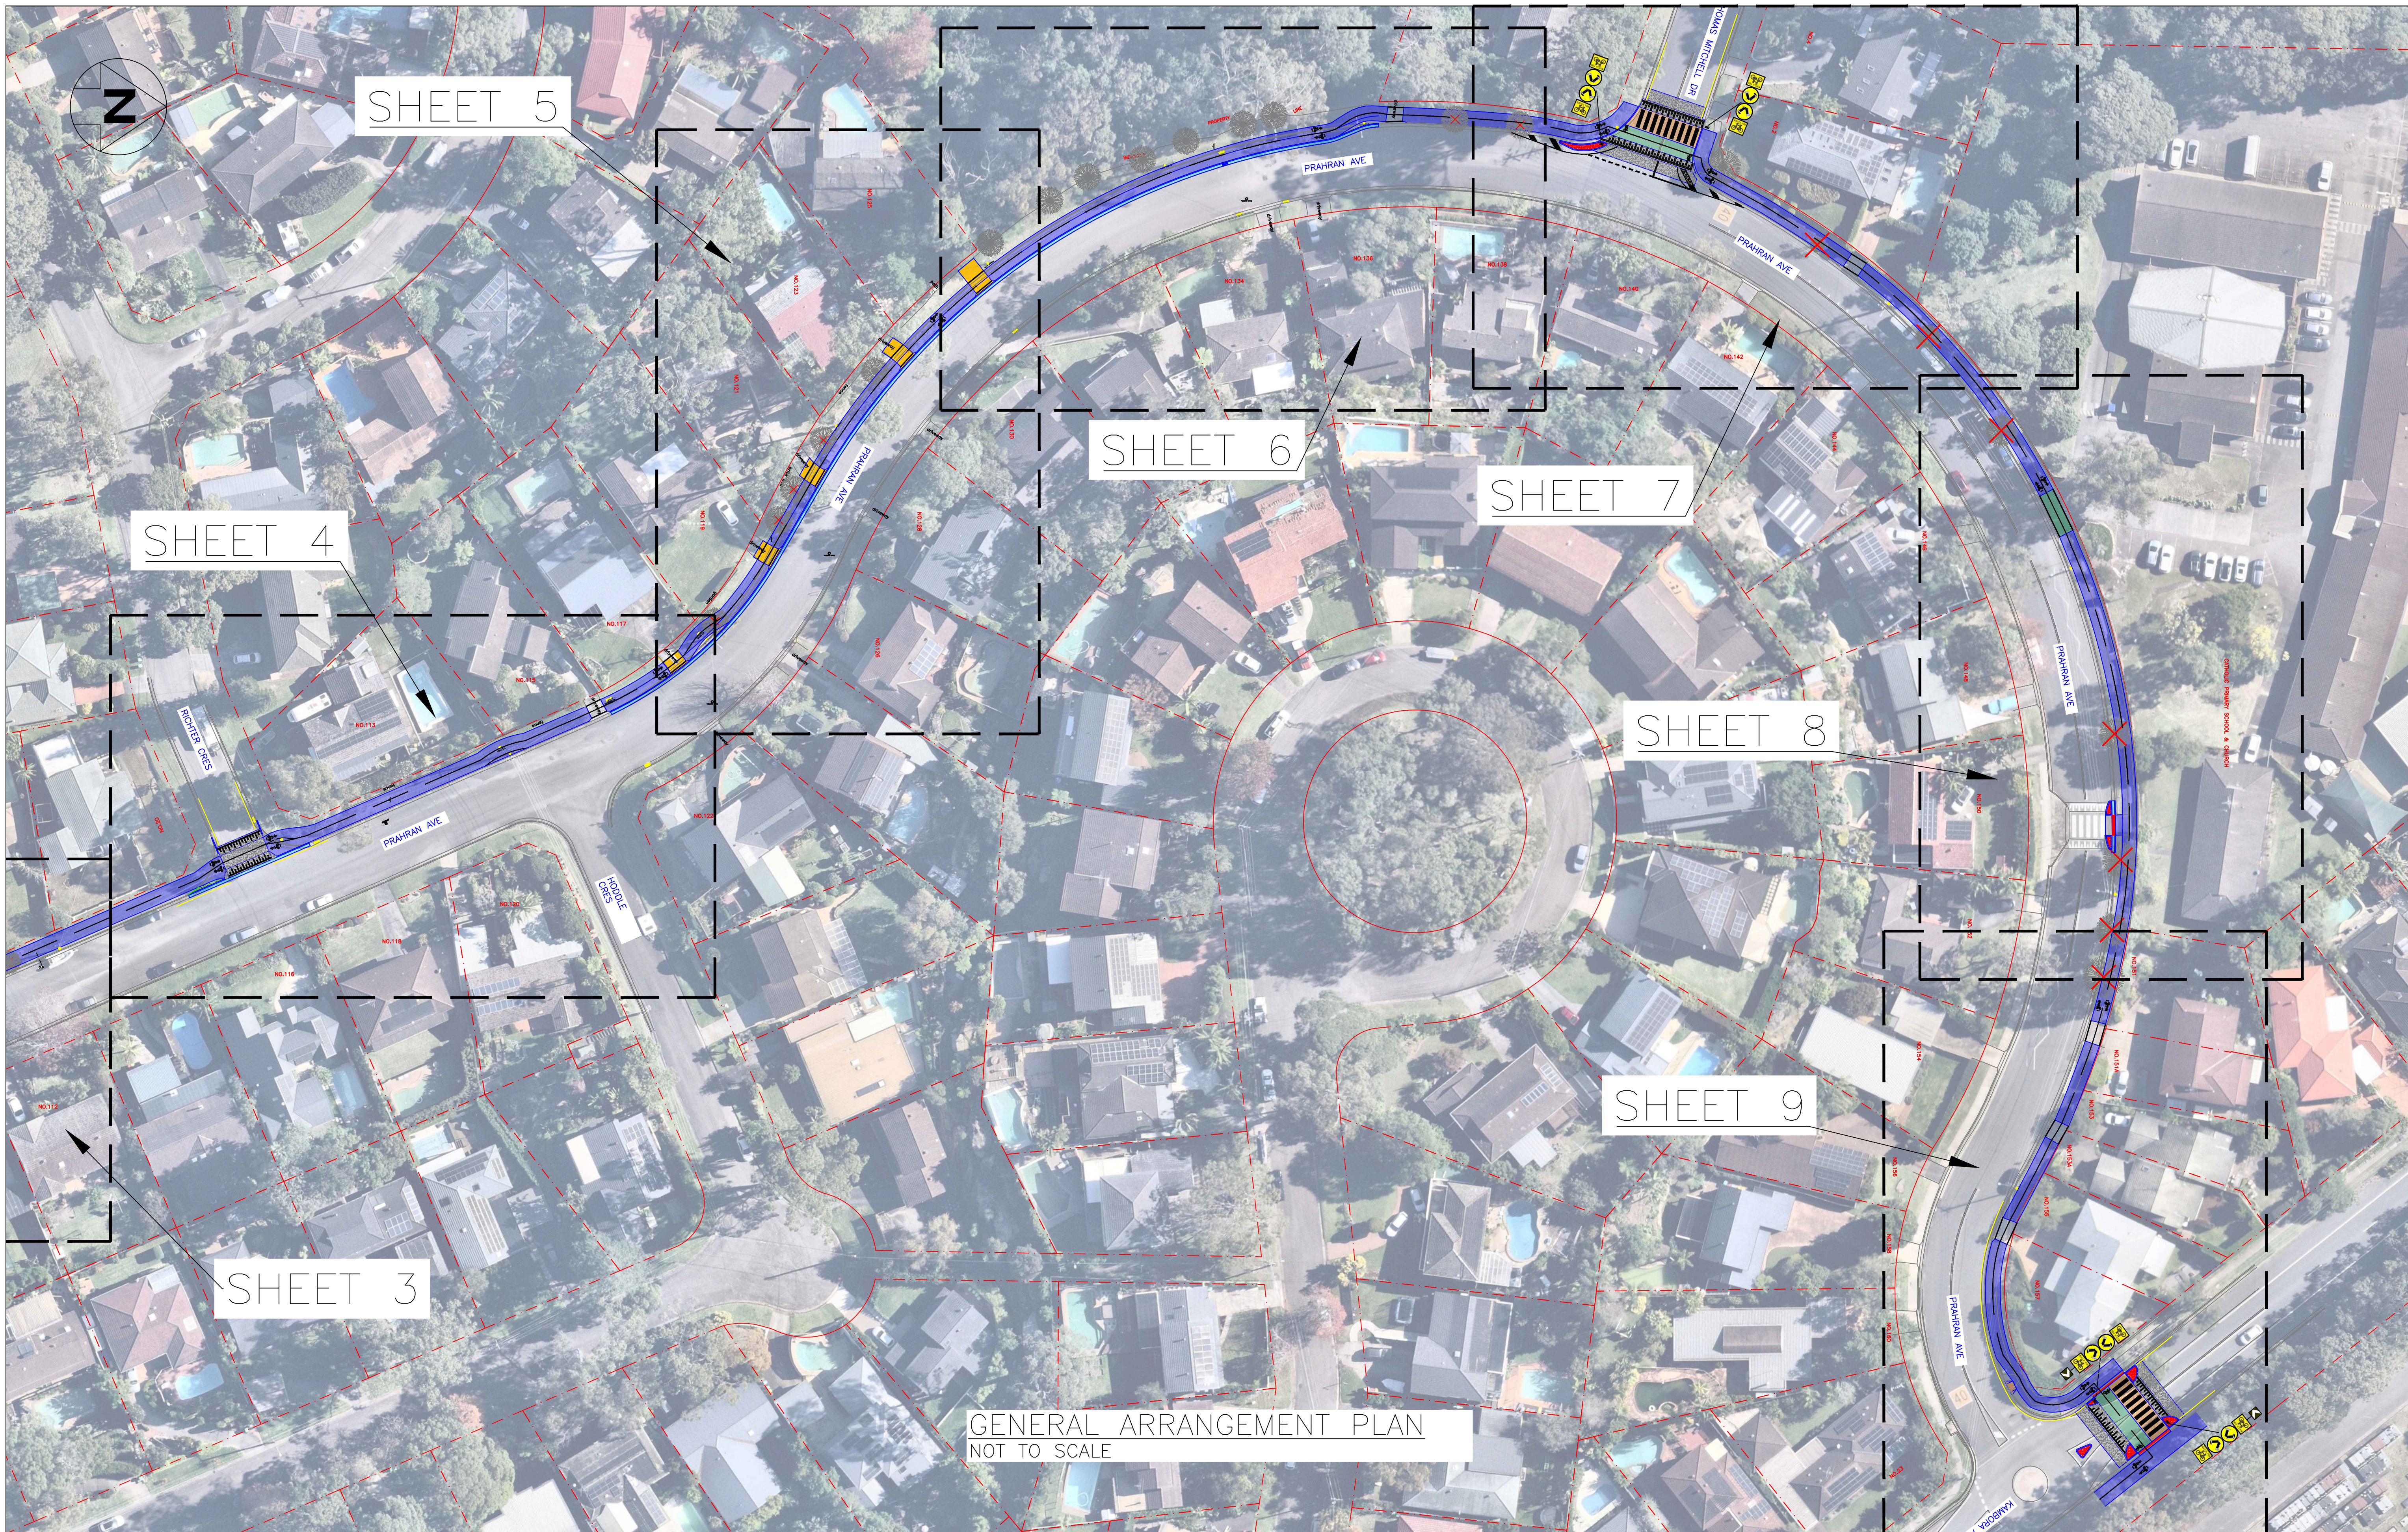

FRENCHS FOREST ATN
SECTION 1A

GENERAL ARRANGEMENT PLAN
SHEET 2

DRAWING NO. TCI-FRENCHS FOREST ATN-SECTION 1A-COMMUNITY PLAN-160625-2001

REVISION: 2



RICHARD HEALEY RESERVE

REALIGNMENT
OF
CENTRELINE

gate
driveway

guardrail

MCBRIEN
PL

KERB ACCESS
RAMPS

2.5m WIDE
SHARED-USER PATH

JOHN OXLEY DR

KERB
REALIGNMENT

proposed 1200

driveway
pit
gate

RELOCATE
LAYBACK TO
NEW KERB

NO.119B




northern
beaches
council

FRENCHS FOREST ATN
SECTION 1A

CIVIL WORKS PLAN
SHEET 1

DRAWING NO. TCI-FRENCHS FOREST ATN-SECTION 1A-COMMUNITY PLAN-160625-3000

REVISION: 2

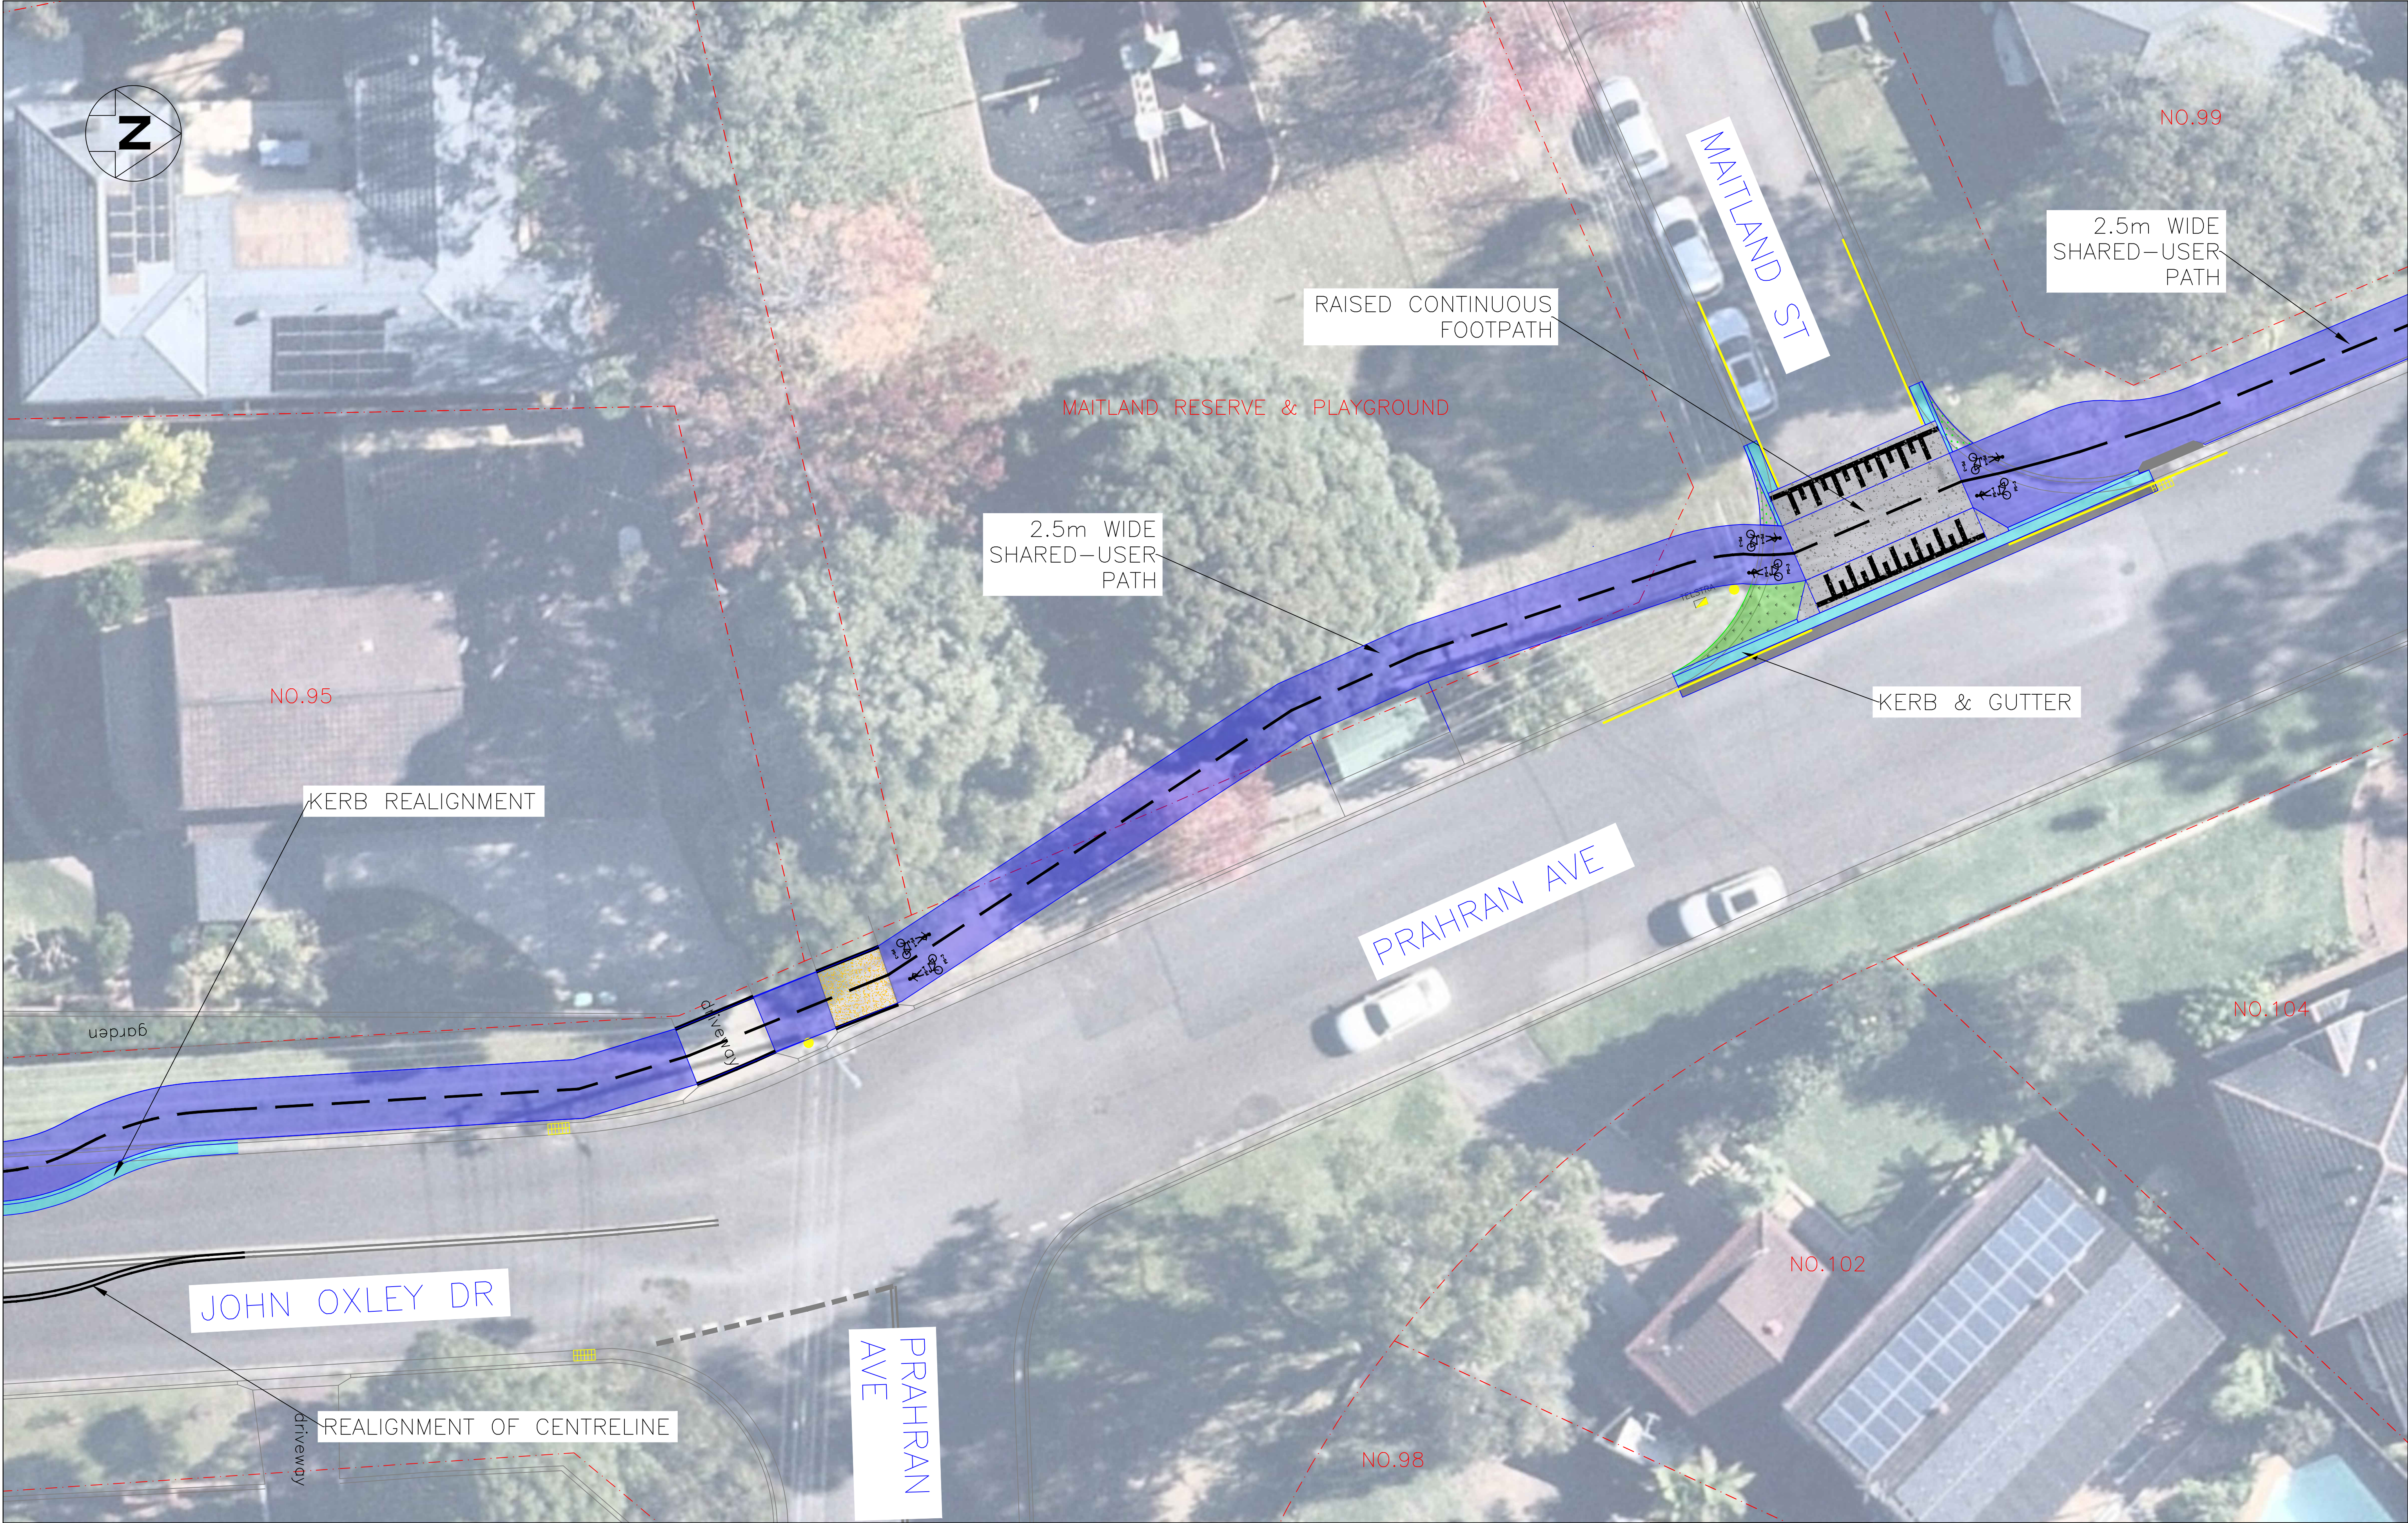

FRENCHS FOREST ATN
SECTION 1A

CIVIL WORKS PLAN
SHEET 2

DRAWING NO. TCI-FRENCHS FOREST ATN-SECTION 1A-COMMUNITY PLAN-160625-3001

REVISION: 2



FRENCHS FOREST ATN
SECTION 1A

CIVIL WORKS PLAN
SHEET 3

DRAWING NO. TCI-FRENCHS FOREST ATN-SECTION 1A-COMMUNITY PLAN-160625-3002

REVISION: 2



RICHTER CRES

2.5m WIDE
SHARED-USER PATH

2.5m WIDE
SHARED-USER
PATH

PRAHRAN AVE

KERB & GUTTER

KERB/
REALIGNMENT

EXTEND EXISTING
DRIVEWAYS

RAISED CONTINUOUS
FOOTPATH

HODDLE
CRES





northern
beaches
council

FRENCHS FOREST ATN
SECTION 1A

CIVIL WORKS PLAN
SHEET 4

DRAWING NO. TCI-FRENCHS FOREST ATN-SECTION 1A-COMMUNITY PLAN-160625-3003

REVISION: 2

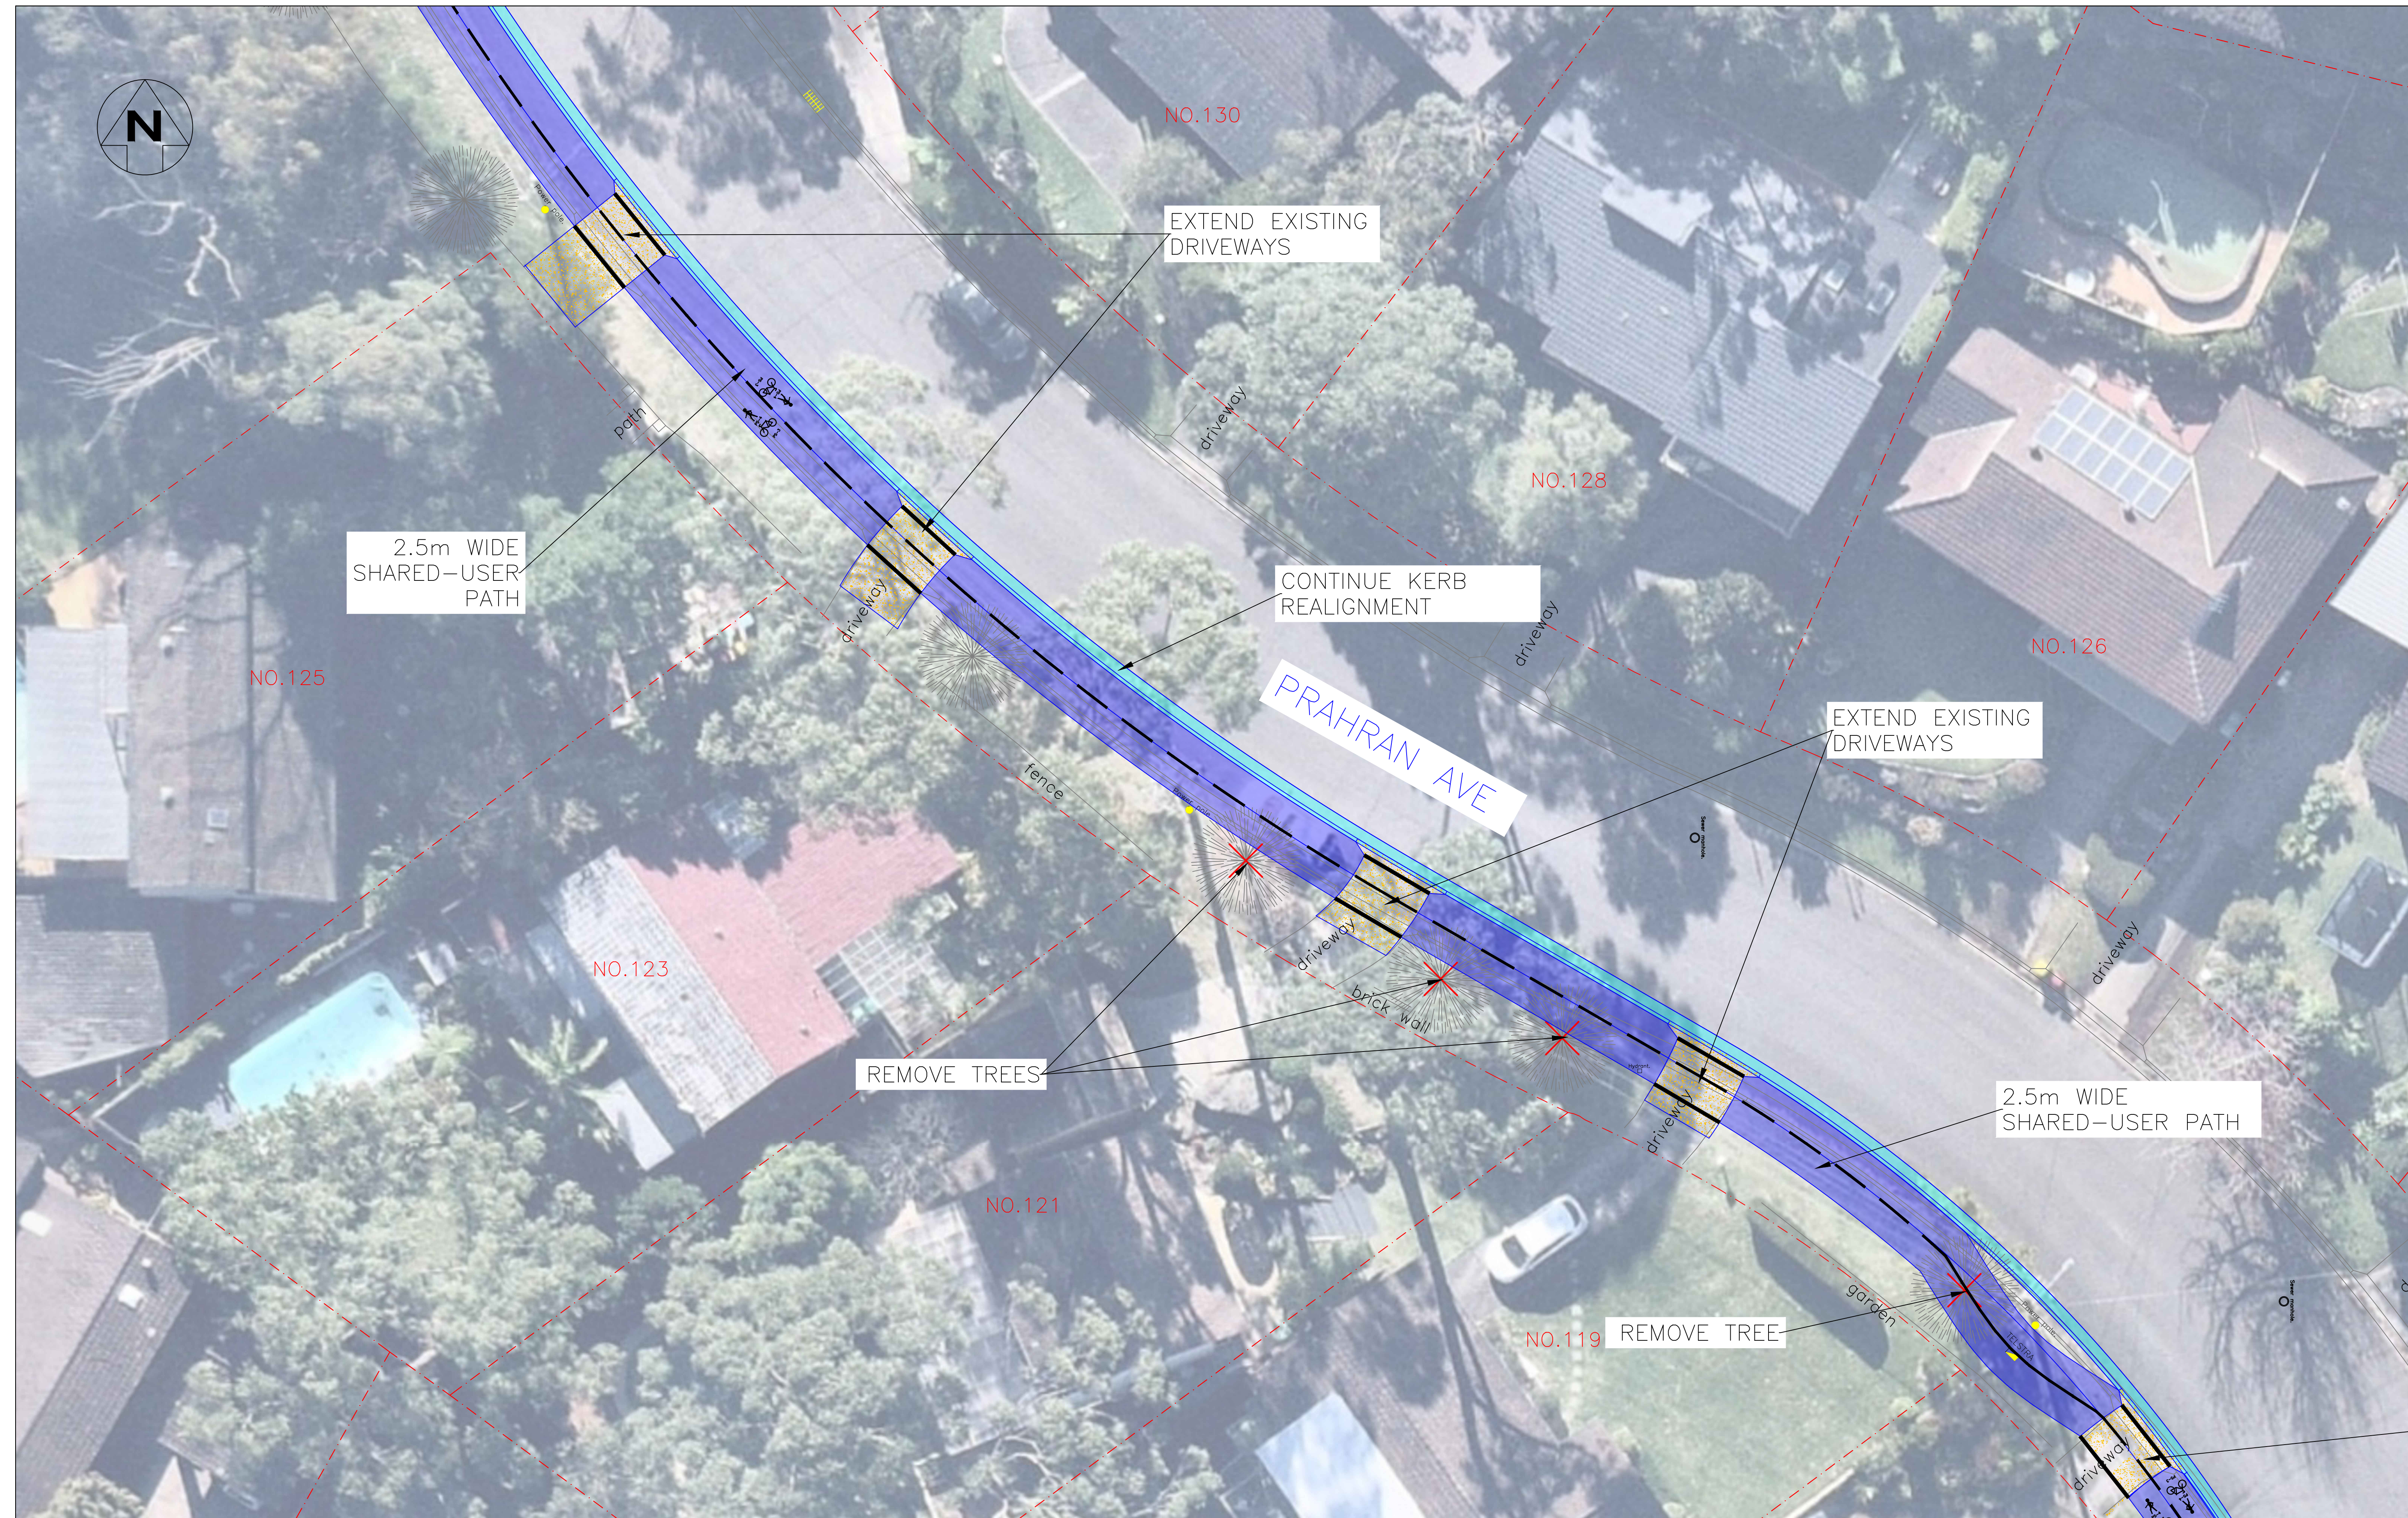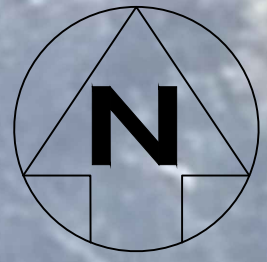


FRENCHS FOREST ATN
SECTION 1A

CIVIL WORKS PLAN
SHEET 5

DRAWING NO. TCI-FRENCHS FOREST ATN-SECTION 1A-COMMUNITY PLAN-160625-3004

REVISION: 2

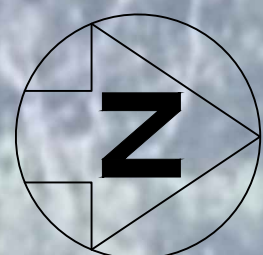

CONTINUE 2.5m
WIDE SHARED-USER
PATH

2.5m WIDE
SHARED-USER PATH

PRAHRAN AVE

CONTINUE KERB
REALIGNMENT

REMOVE TREES

NO.134

NO.136

NO.138




FRENCHS FOREST ATN
SECTION 1A

CIVIL WORKS PLAN
SHEET 6

DRAWING NO. TCI-FRENCHS FOREST ATN-SECTION 1A-COMMUNITY PLAN-160625-3005

REVISION: 2

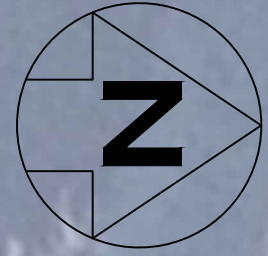

2.5m WIDE
SHARED-USER PATH



THOMAS MITCHELL DR



RAISED SHARED
USER CROSSING

2.5m WIDE
SHARED-USER
PATH

REMOVE TREES

REMOVE TREE

PRAHRAN AVE

REMOVE TREE



northern
beaches
council

FRENCHS FOREST ATN
SECTION 1A

CIVIL WORKS PLAN
SHEET 7

DRAWING NO. TCI-FRENCHS FOREST ATN-SECTION 1A-COMMUNITY PLAN-160625-3006

REVISION: 2



CATHOLIC PRIMARY SCHOOL & CHURCH

RECONSTRUCT BLISTER ISLAND AND KERB TO PROVIDE A LEVEL CROSSING.

2.5m WIDE
SHARED-USER PATH

REMOVE
TREE

CONTINUE 2.5m WIDE
SHARED-USER PATH

PRAHRAN AVE

REMOVE
TREE

NO.151

NO.150

NO.152

NO.148

NO.146




FRENCHS FOREST ATN
SECTION 1A

CIVIL WORKS PLAN
SHEET 8

DRAWING NO. TCI-FRENCHS FOREST ATN-SECTION 1A-COMMUNITY PLAN-160625-3007

REVISION: 2

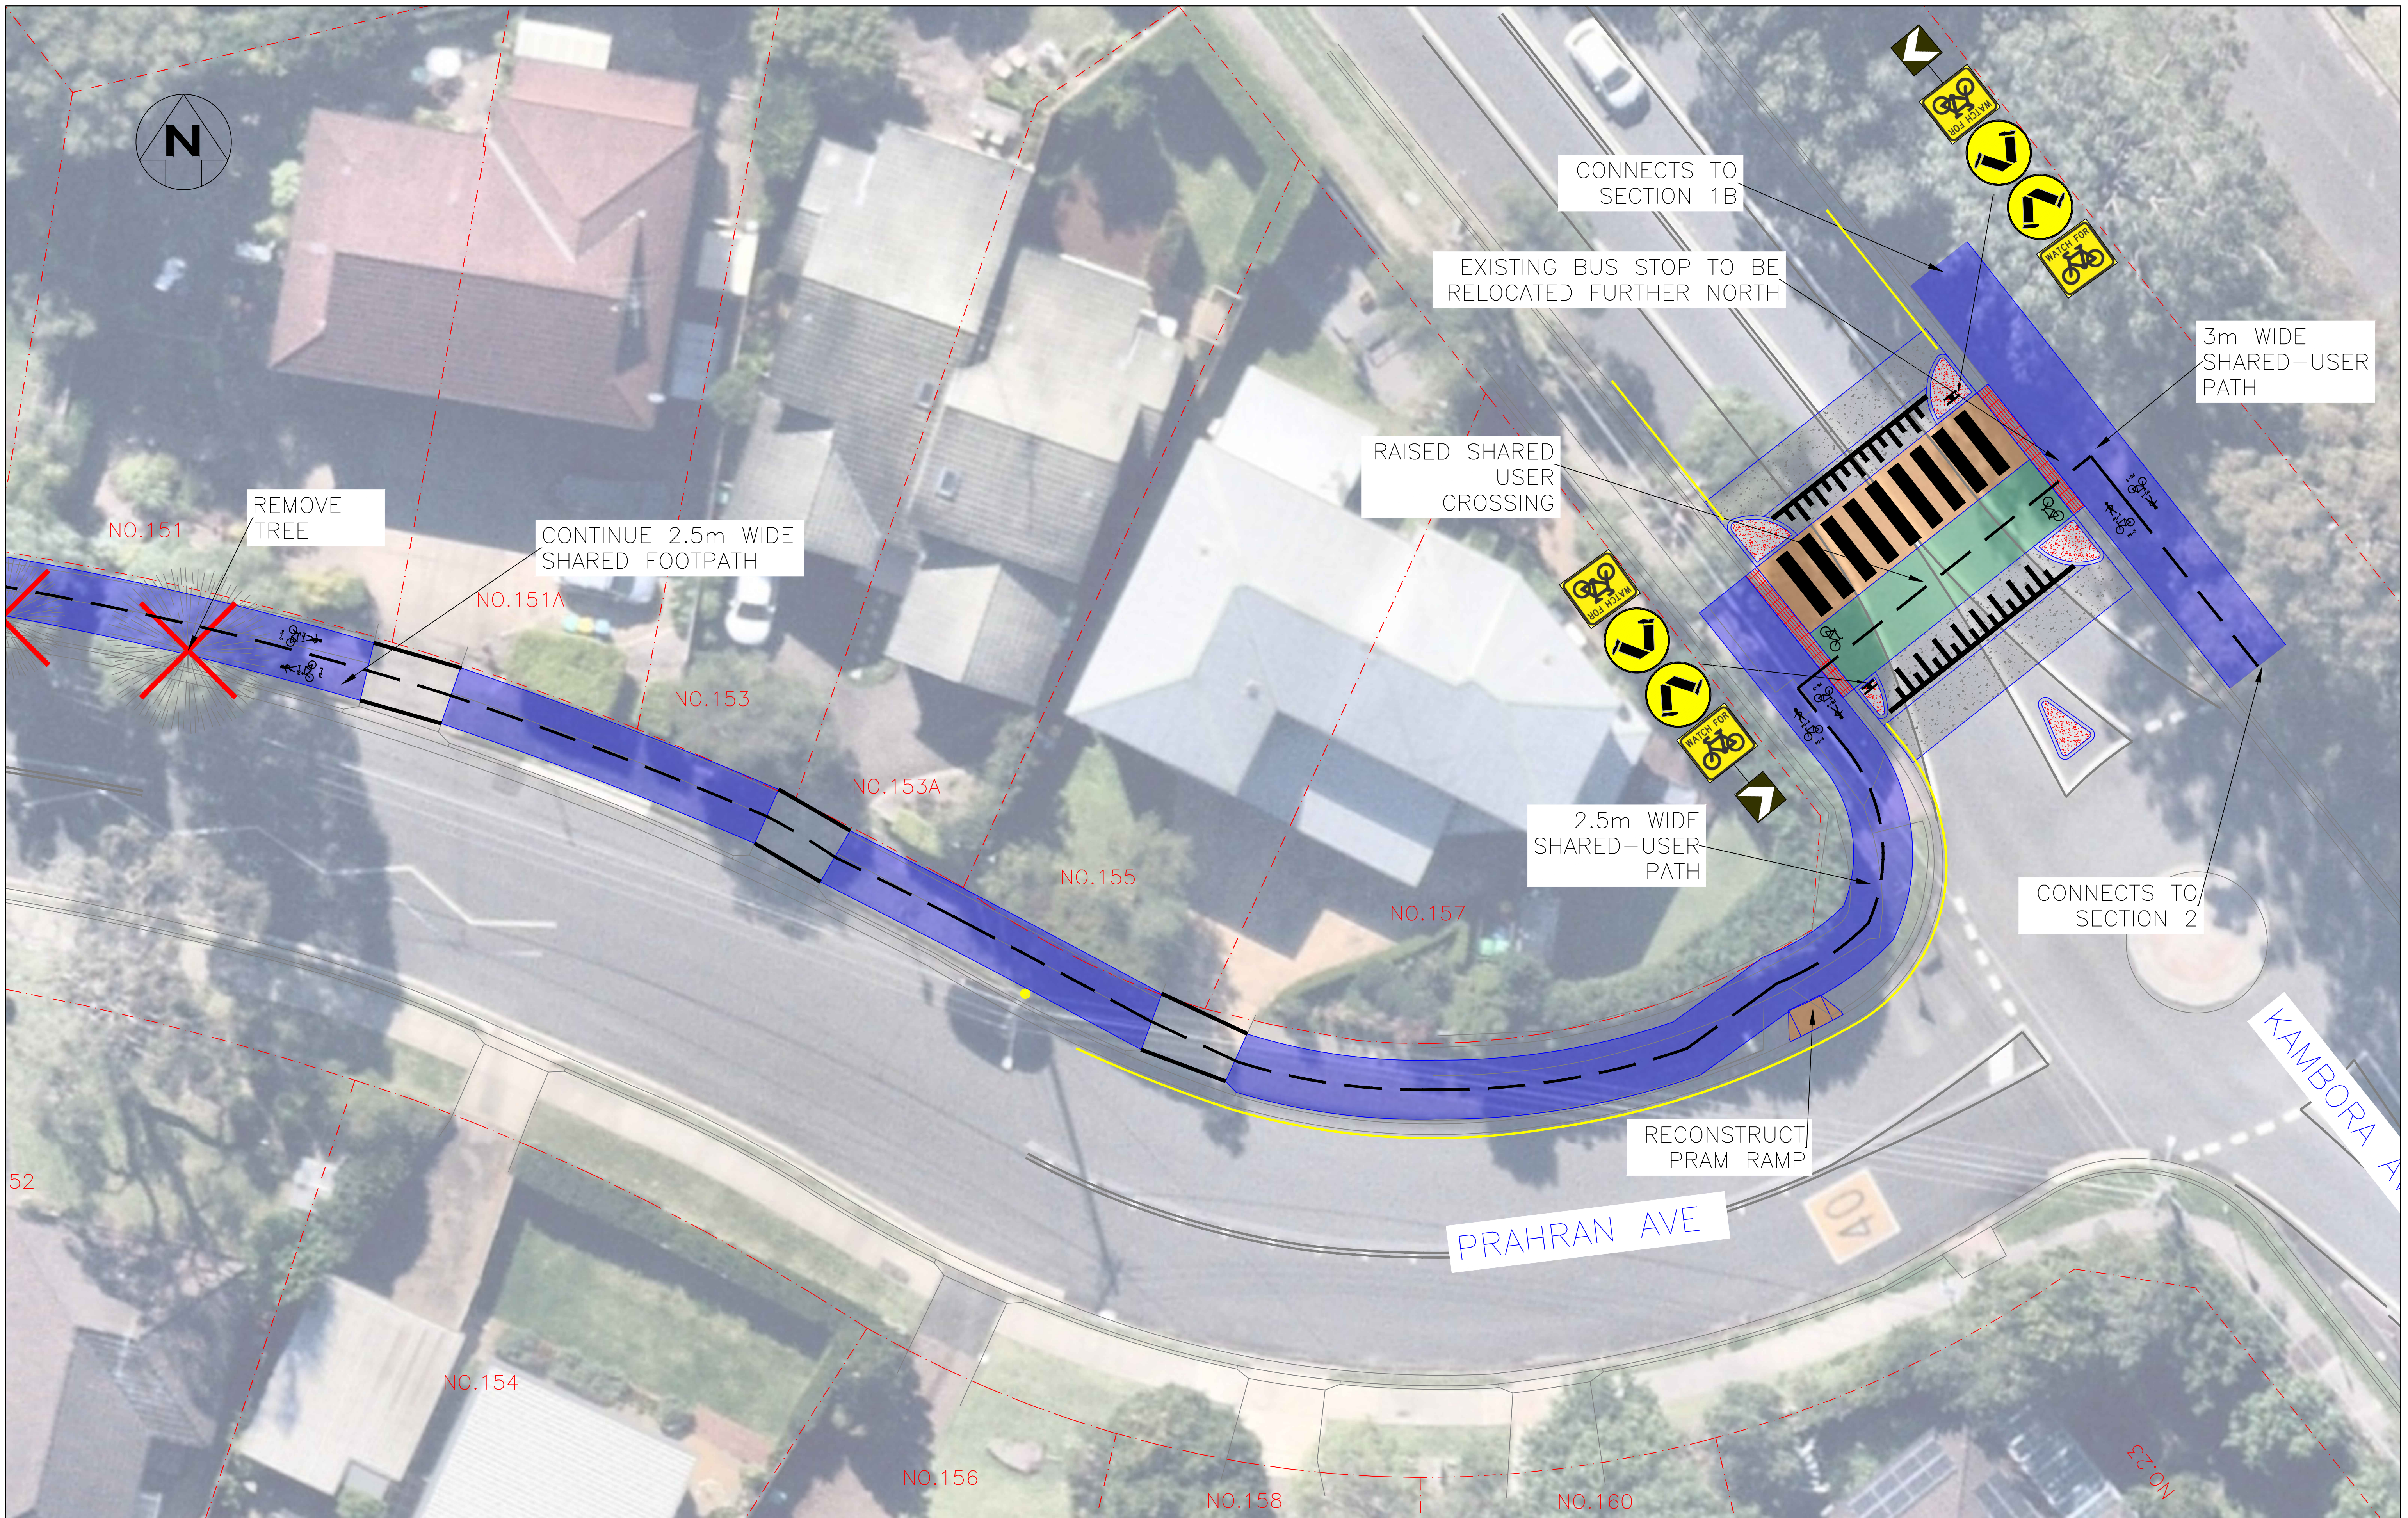

FRENCHS FOREST ATN
SECTION 1A

CIVIL WORKS PLAN
SHEET 9

DRAWING NO. TCI-FRENCHS FOREST ATN-SECTION 1A-COMMUNITY PLAN-160625-3008

REVISION: 2