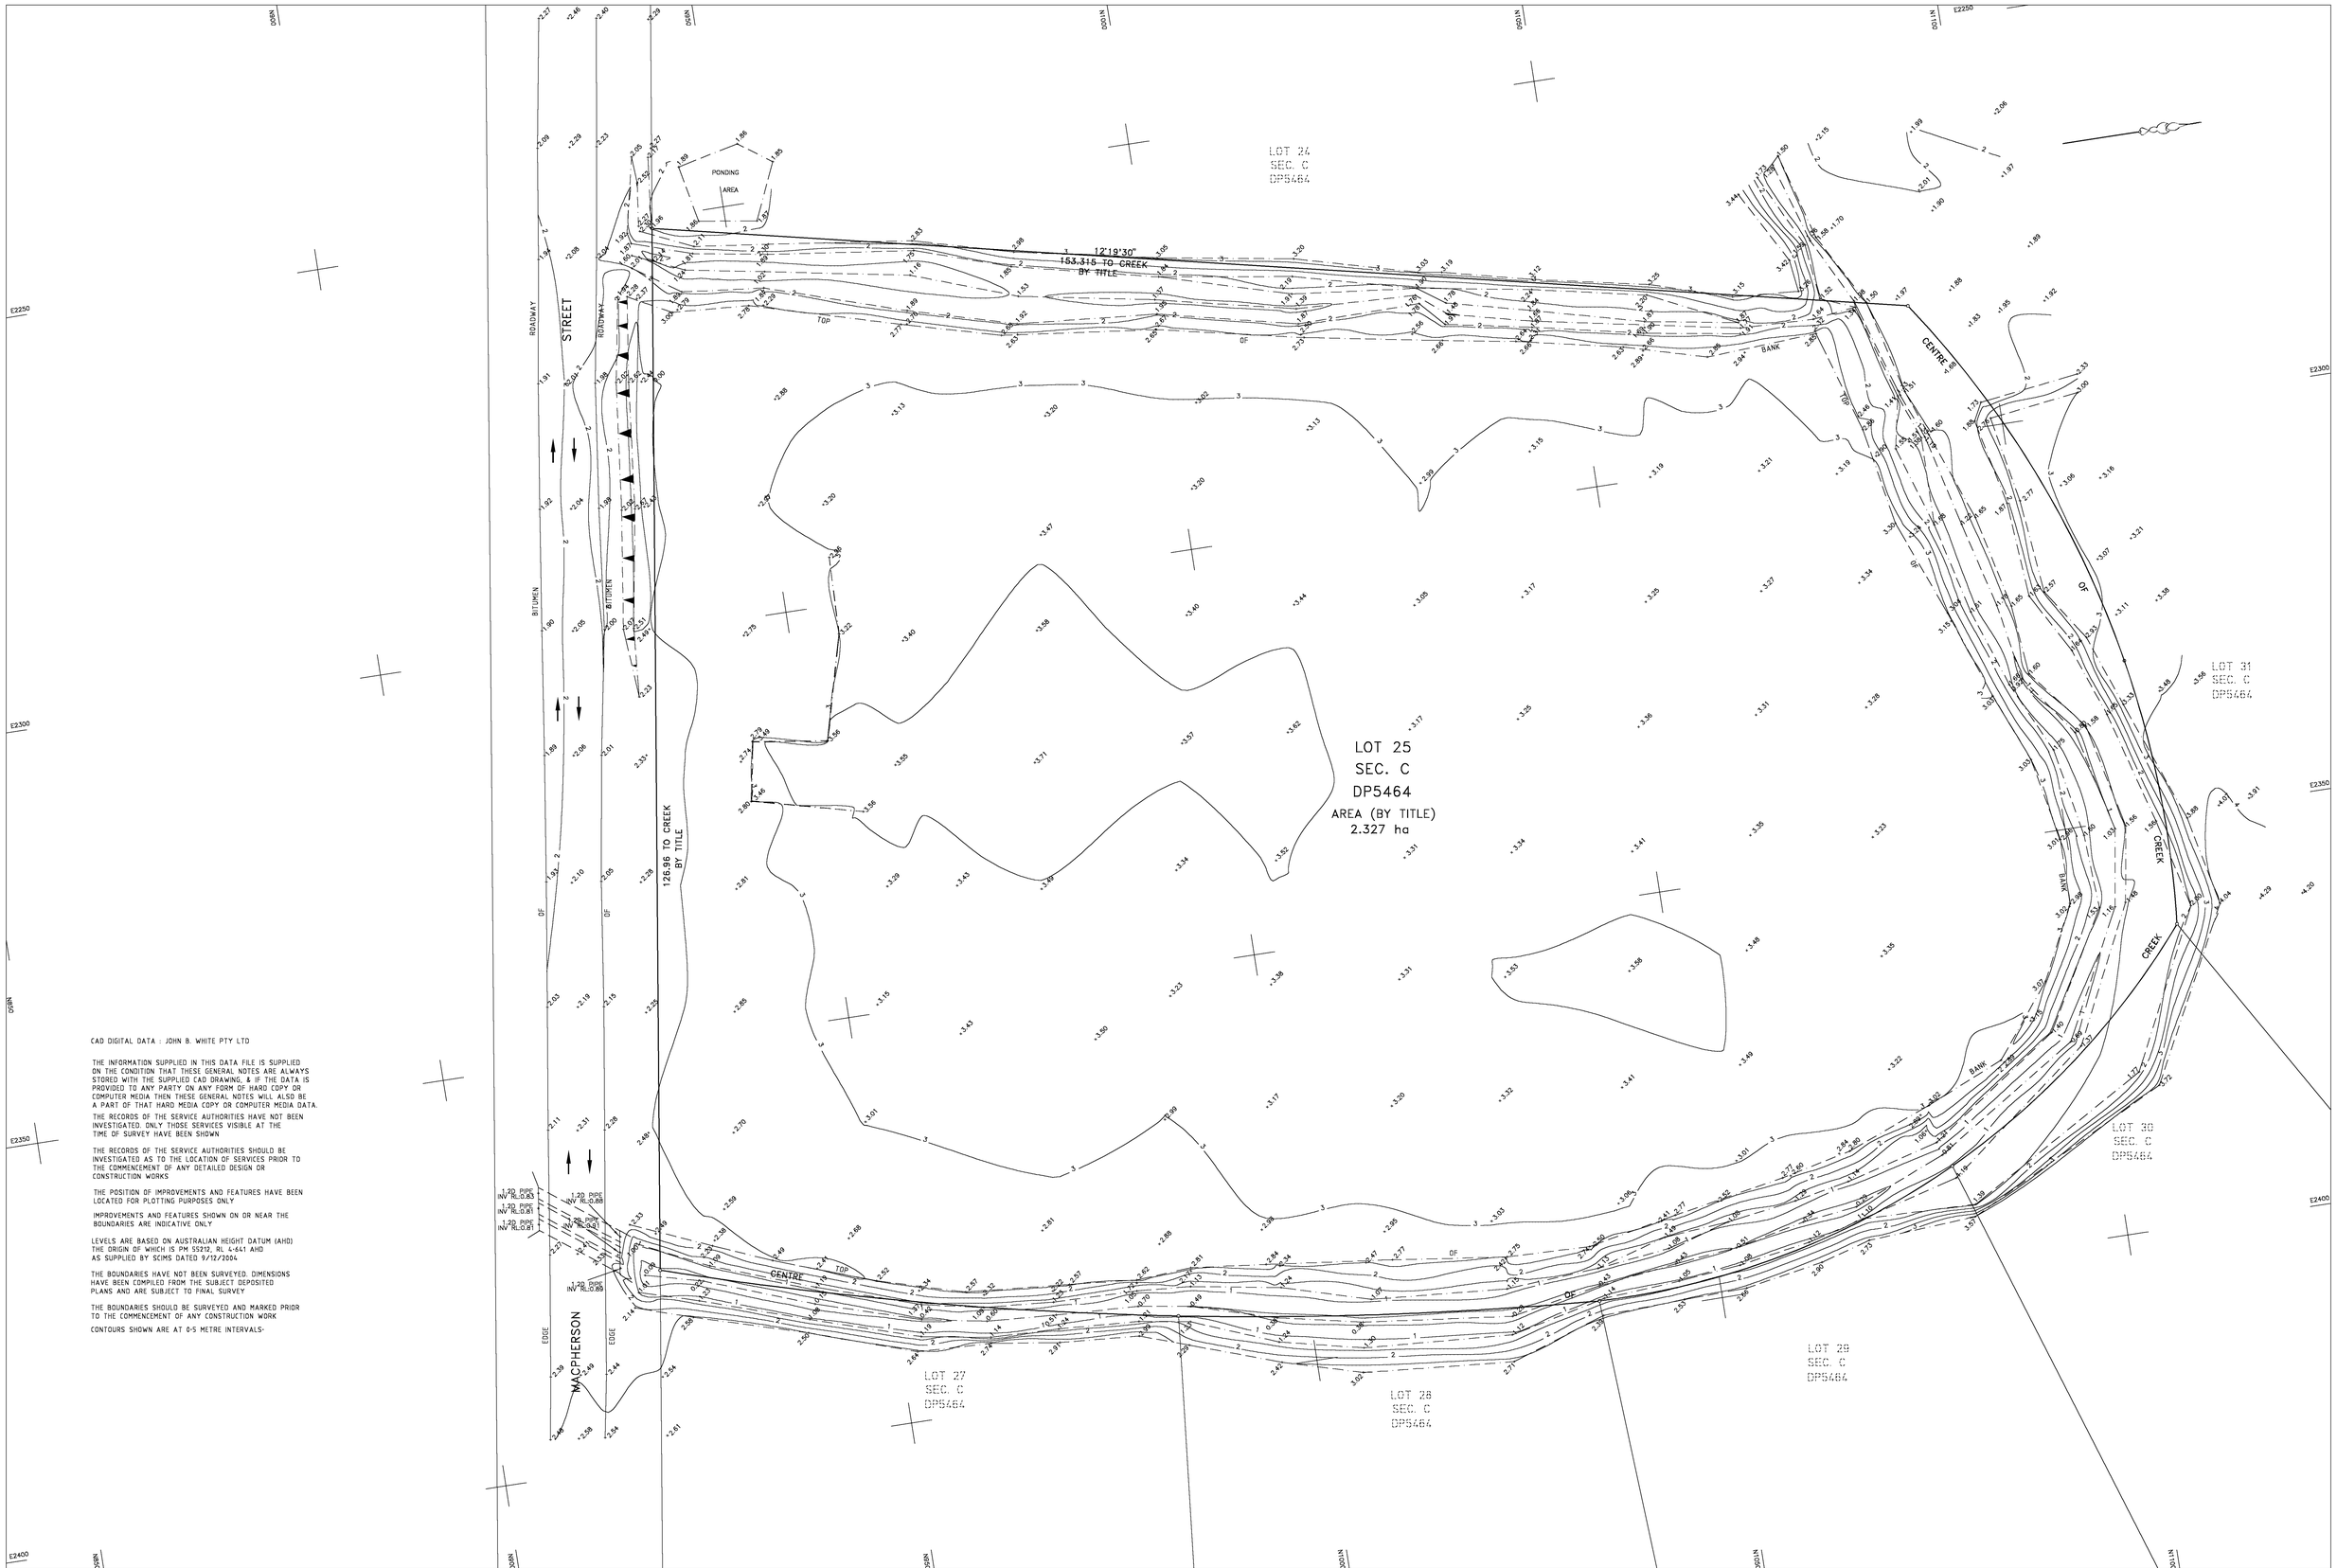

CAD DIGITAL DATA : JOHN B. WHITE PTY LTD

THE INFORMATION SUPPLIED IN THIS DATA FILE IS SUPPLIED ON THE CONDITION THAT THESE GENERAL NOTES ARE ALWAYS STORED WITH THE SUPPLIED CAD DRAWING. & IF THE DATA IS PROVIDED TO ANY PARTY ON ANY FORM OF HARD COPY OR COMPUTER MEDIA THEN THESE GENERAL NOTES WILL ALSO BE A PART OF THAT HARD MEDIA COPY OR COMPUTER MEDIA DATA.

THE RECORDS OF THE SERVICE AUTHORITIES HAVE NOT BEEN INVESTIGATED. ONLY THOSE SERVICES VISIBLE AT THE TIME OF SURVEY HAVE BEEN SHOWN

THE RECORDS OF THE SERVICE AUTHORITIES SHOULD BE INVESTIGATED AS TO THE LOCATION OF SERVICES PRIOR TO THE COMMENCEMENT OF ANY DETAILED DESIGN OR CONSTRUCTION WORKS

THE POSITION OF IMPROVEMENTS AND FEATURES HAVE BEEN LOCATED FOR PLOTTING PURPOSES ONLY

IMPROVEMENTS AND FEATURES SHOWN ON OR NEAR THE BOUNDARIES ARE INDICATIVE ONLY

LEVELS ARE BASED ON AUSTRALIAN HEIGHT DATUM (AHD) THE ORIGIN OF WHICH IS PM 55212, RL 4·641 AHD AS SUPPLIED BY SCIMS DATED 9/12/2004

THE BOUNDARIES HAVE NOT BEEN SURVEYED. DIMENSIONS HAVE BEEN COMPILED FROM THE SUBJECT DEPOSITED PLANS AND ARE SUBJECT TO FINAL SURVEY

THE BOUNDARIES SHOULD BE SURVEYED AND MARKED PRIOR TO THE COMMENCEMENT OF ANY CONSTRUCTION WORK

CONTOURS SHOWN ARE AT 0·5 METRE INTERVALS·

DATE	REVISION	AUTH.

COUNCIL REF:
SUB'D. APP.:
ENGIN. APP.:

JOHN B. WHITE PTY LTD
(A.C.N 001 149 373)
Consulting Surveyors
67–69 Kimberley Road , Hurstville,2220.
Phone:(02)9579–4067 Fax:(02)9570–6630
www.jbwhite.com.au

CLIENT
MERITON APARTMENTS

Liability limited by the Professional Surveyors Scheme, approved under the Professional Standards Act 1994 (NSW)
THIS DOCUMENT IS THE PROPERTY OF JOHN B. WHITE PTY LTD AND SHALL ONLY BE USED FOR THE PURPOSE FOR WHICH IT WAS COMMISSIONED. UNAUTHORISED USE OF THIS DOCUMENT IS PROHIBITED. ©

PLAN SHOWING SELECTED DETAIL AND LEVELS OVER LOT 25 SECTION C DP 5464 AT WARRIEWOOD

LOCALITY: WARRIEWOOD
LOCAL GOVERNMENT AREA: PITTWATER

SCALE : 1:250
DATUM : AHD
DATE : 28/07/06
AREA :

PLAN REF. 123899/D2

DESIGNED:
DRAWN : RC