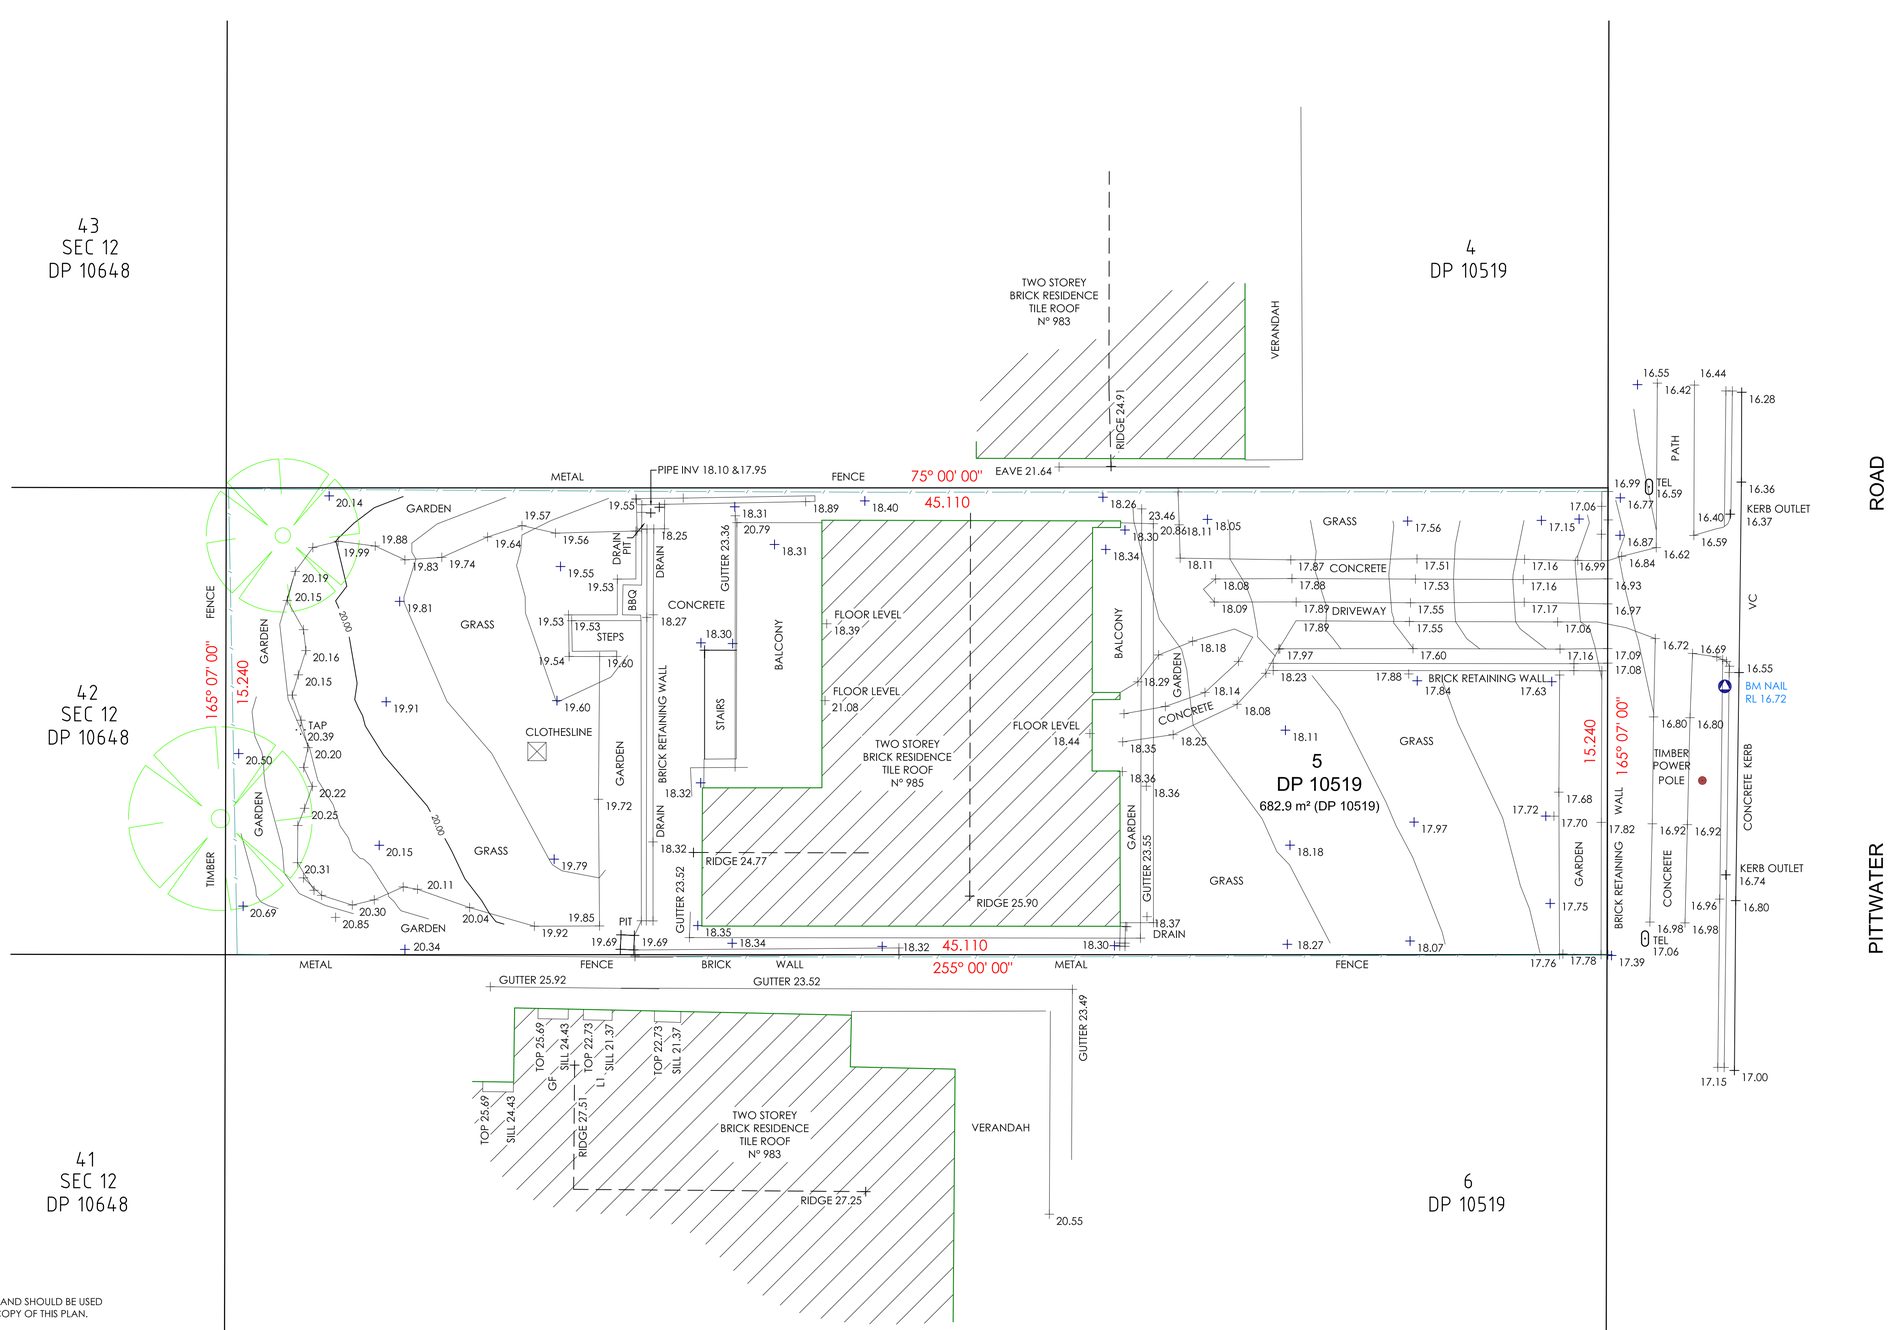

NOTES

ANY ELECTRONIC FILE IS PROVIDED WITHOUT WARRANTY AND SHOULD BE USED ONLY IN CONJUNCTION WITH THE SUPPLIED PDF/PAPER COPY OF THIS PLAN.

NO BOUNDARY SURVEY HAS BEEN UNDERTAKEN.
BEARINGS, DIMENSIONS AND AREA ARE FROM TITLE ONLY AND ARE SUBJECT TO CONFIRMATION BY BOUNDARY SURVEY.

SERVICES SHOWN ARE INDICATIVE ONLY. POSITIONS ARE BASED ON SURFACE INDICATOR(S) LOCATED DURING FIELD SURVEY. CONFIRMATION OF THE EXACT POSITION SHOULD BE MADE TO THE RELEVANT AUTHORITIES PRIOR TO ANY EXCAVATION WORK. OTHER SERVICES MAY EXIST WHICH ARE NOT SHOWN.

LEVELS ARE ON AUSTRALIAN HEIGHT DATUM USING PM 10114 WITH RL OF 11.422 m.

CONTOURS ARE AN INDICATION OF LANDFORM AND SHOULD NOT BE TAKEN IN PREFERENCE TO SPOT LEVELS SHOWN.

CONTOUR INTERVAL 0.20m.

REVISIONS

Nº	DATE	REVISION DETAILS	DRAWN	CHK	APP
A	04-02-2020	INITIAL VERSION	M.D	E.A	E.A

NOTES

www.dialbeforeyoudig.com.au
DIAL 1100 BEFORE YOU DIG

© LAND STRATA SURVEYS 2019
REPRODUCTION WITHOUT WRITTEN APPROVAL IS STRICTLY PROHIBITED

COORDINATES:
DATUM: AHD
ORIGIN:
ORIGIN: PM 10114 (RL 11.422)
HORIZ. SCALE: 1:100
VERT. SCALE:
2 1 0 2 4 6 Metres

LAND STRATA SURVEYS Pty Ltd
ABN 74 636 920 119
Evan Akar , B. Surv. MIS
Director / Registered Surveyor
Phone: 1300 711 388
Email: admin@landstratasurveys.com.au
www.landstratasurveys.com.au

CLIENT: STEVE FILLETTI

SURVEY:	E.AKAR	DATE OF SURVEY:	18/12/2019
DRAWN:	MAVERICK DRAFTING	DATE OF PLAN:	04/01/2020
CHECKED:	E.AKAR	DATE CHECKED:	04/01/2020
APPROVED:	E.AKAR	DATE APPROVED:	04/01/2020

TITLE

DETAIL SURVEY OF LOT 5 DP 10519 Nº 985 PITTWATER ROAD COLLAROY

DRAWING Nº
CAD FILE: 191213

JOB Nº 191213
ISSUE A
SHEET 1 OF 1 SHEETS
SHEET SIZE A1