


NORTH BALGOWLAH - SAFER NEIGHBOURHOODS PROGRAM EXHIBITION PLAN

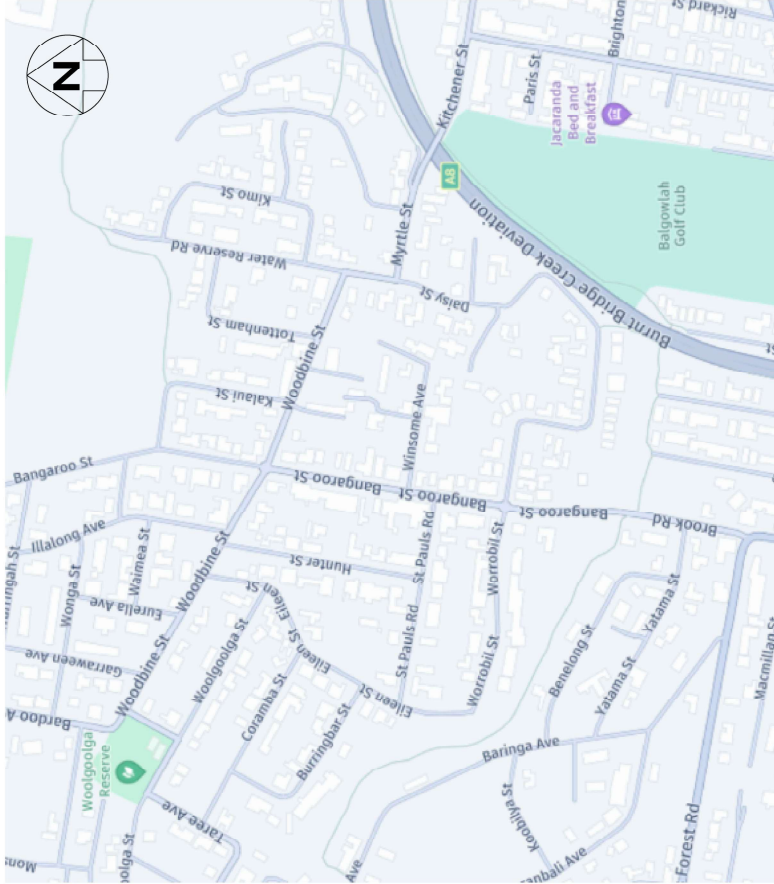


LOCALITY PLAN
NOT TO SCALE

PAVEMENT LEGEND

	CONCRETE FOOTPATH ***mm WIDE VIN. 25MPa COMPRESSIVE STRENGTH BROOM FINISHED
	CONCRETE FOOTPATH 2500+mm WIDE VIN. 25MPa COMPRESSIVE STRENGTH 130 THICK SL22 MESH PLACED CENTRALLY DOVE FINISH
	CONCRETE DRIVEWAY (RESIDENTIAL) VIN. 25MPa COMPRESSIVE STRENGTH 150mm THICK WITH SL22 FABRIC 30mm TOP COVER DOVE FINISH
	CONCRETE DRIVEWAY (MULTI-RESIDENTIAL) VIN. 25MPa COMPRESSIVE STRENGTH 150mm THICK SL22 FABRIC 30 TOP COVER DOVE FINISH
	CONCRETE DRIVEWAY (COMMERCIAL) VIN. 25MPa COMPRESSIVE STRENGTH 180mm THICK SL22 FABRIC 30 TOP COVER DOVE FINISH
	ASPHALT ADJUSTMENT, TRANSITION OR RE-SHEET COURSE (AC10, AC14) PAVEMENT COMPOSITION TO BE SPECIFIED
	TURF (BUFFALO OR EQUIVALENT) OR LANDSCAPING AS SPECIFIED
	EXISTING CONCRETE, PAVERS OR BITUMEN PAVEMENT TO BE DEMOLISHED/REMOVED
	NEW BITUMEN PAVEMENT OR TRANSITION ASPHALT TYPE (AC10, AC14) 50mm THICK ON 150mm THICK DB820 OR DEEPUIT
	BATTERS TURF OR LANDSCAPING AS SPECIFIED, GRAVEL OR FINE CRUSHED ROCK IN MIN. LAYERS OF 100mm

DRAWING INDEX

DRAWING NO.	DESCRIPTION
1000	COVER PAGE AND INDEX SHEET
2000	GENERAL SHEET ARRANGEMENT 1
2001	GENERAL SHEET ARRANGEMENT 2
3000	PLAN OF CIVIL WORKS 1
3001	PLAN OF CIVIL WORKS 2
3002	PLAN OF CIVIL WORKS 3
3003	PLAN OF CIVIL WORKS 4
3004	PLAN OF CIVIL WORKS 5
3005	PLAN OF CIVIL WORKS 6
3006	PLAN OF CIVIL WORKS 7
3007	PLAN OF CIVIL WORKS 8
3008	PLAN OF CIVIL WORKS 9
3009	PLAN OF CIVIL WORKS 10
3010	PLAN OF CIVIL WORKS 11
3011	PLAN OF CIVIL WORKS 12
3012	PLAN OF CIVIL WORKS 13
3013	PLAN OF CIVIL WORKS 14
3014	PLAN OF CIVIL WORKS 15
3015	PLAN OF CIVIL WORKS 16
3016	PLAN OF CIVIL WORKS 17
3017	PLAN OF CIVIL WORKS 18
3018	PLAN OF CIVIL WORKS 19
3019	PLAN OF CIVIL WORKS 20
3020	PLAN OF CIVIL WORKS 21

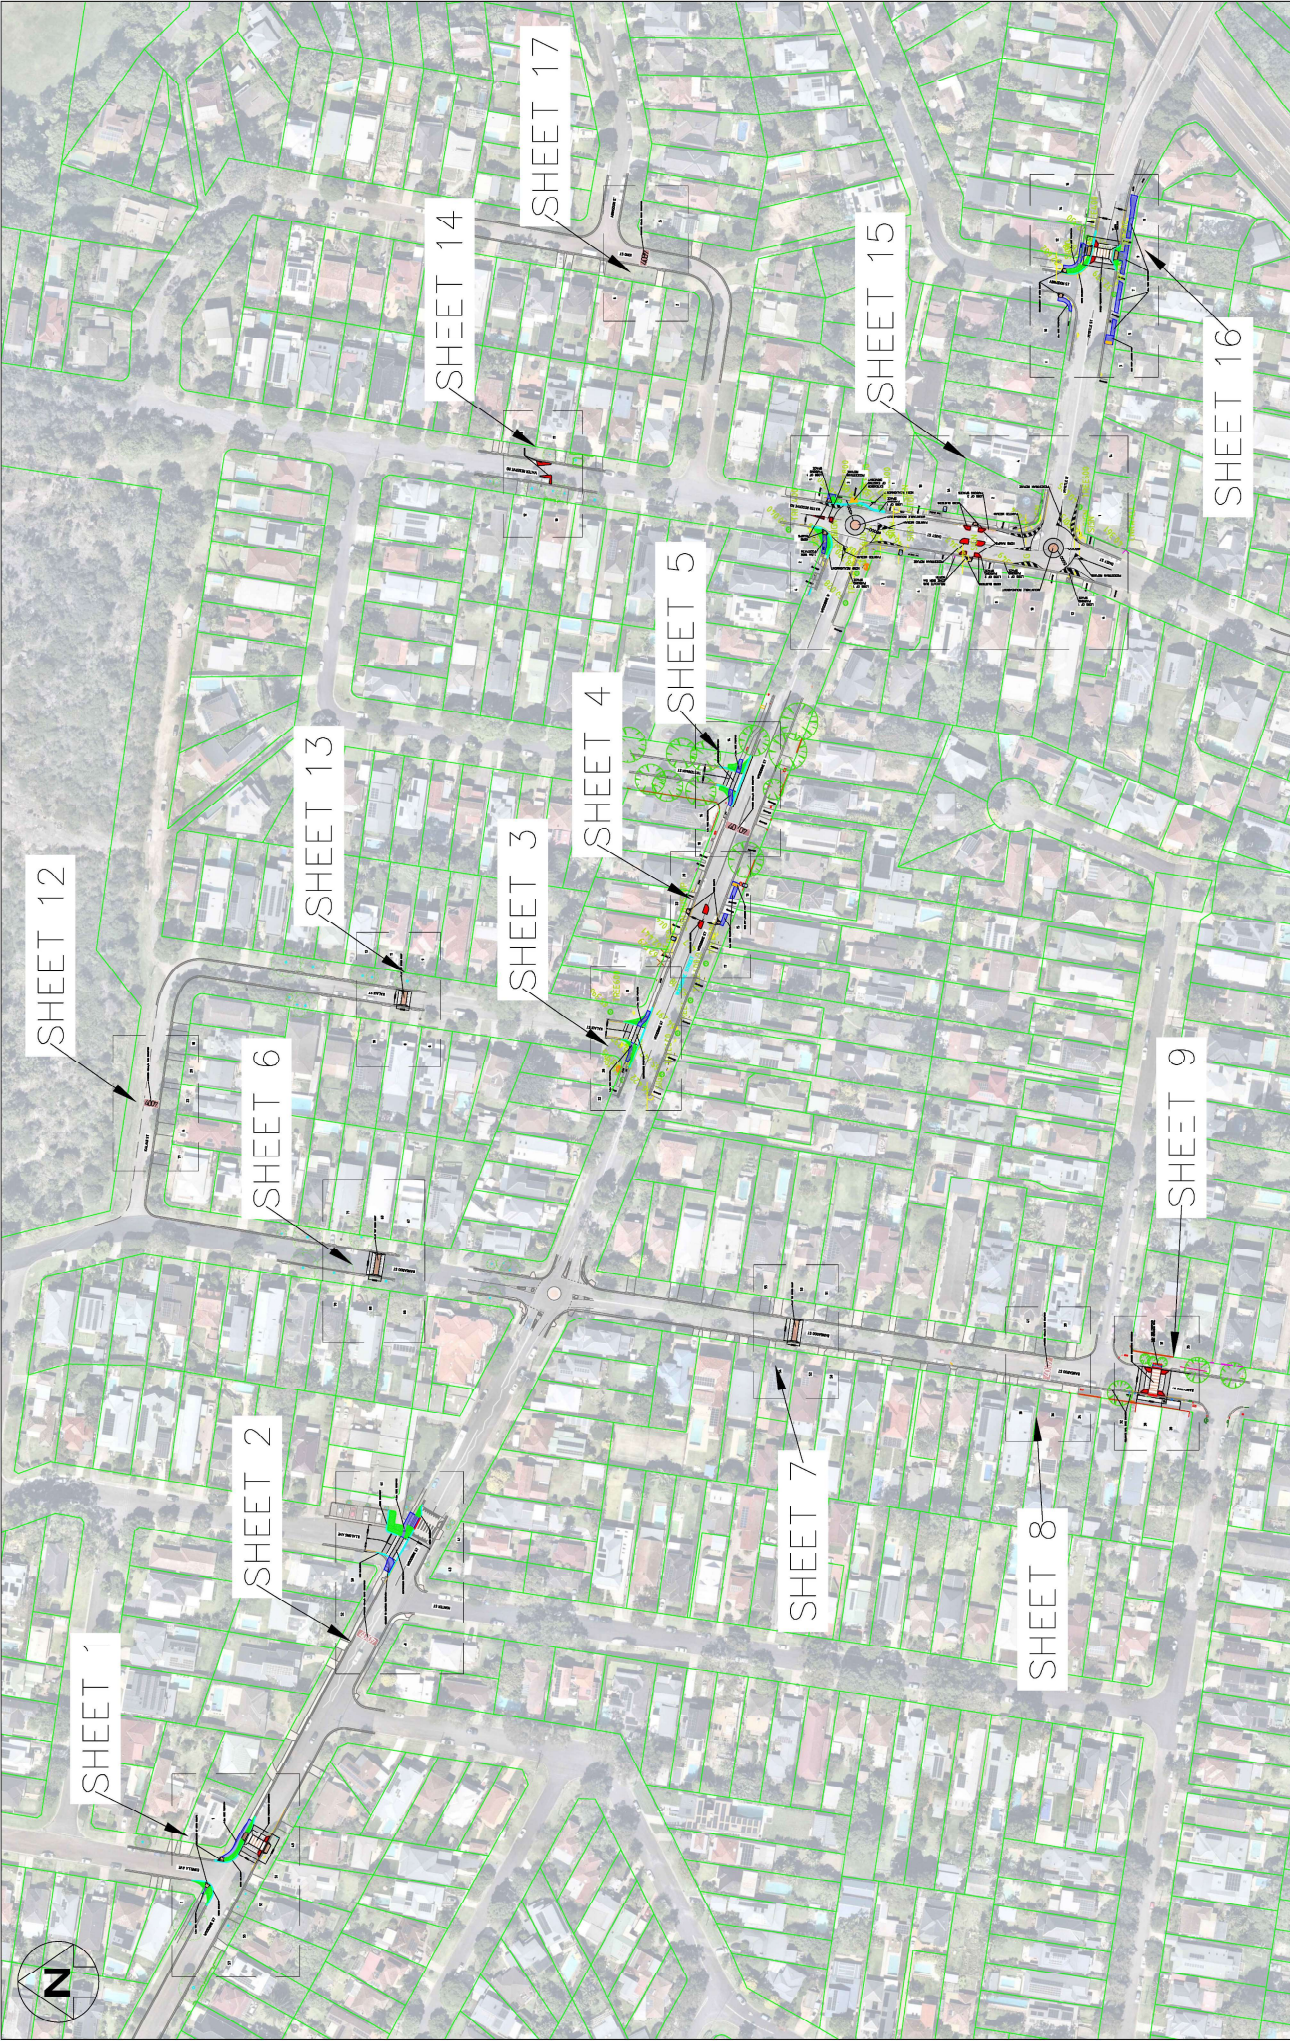

SAFER NEIGHBOURHOODS PROGRAM		NORTH BALGOWLAH	
GENERAL SHEET ARRANGEMENT		SHEET 1	
DRAWING NO. TD-NORTH BALGOWLAH-SNP-EXHIBITION-2000		REVISION: 1	
DESIGNED BY: NICHOLAS MURACE		APPROVED BY: PHIL DEVON	
DATED: 20/03/2025		(MANAGER TRANSPORT)	
INITIATED BY: JACQUELINE SHAMHO		APPROVED FOR CONSTRUCTION	
(TRAFFIC ENGINEER)		PROJ. MGR: N.A.	
DATE: **/**/****		DATE: **/**/****	
LEVEL DATUM: AHD		FOLDER:	
CO-ORD. SYSTEM: AHA		PLOT DATE:	
SURVEYED: N.A.		DESIGN APPROVED	
WORK AS EXECUTED		DRAWN BY: NICHOLAS MURACE	
DATE: **/**/****		DATED: 25/03/2025	
INITIALS	AMENDMENTS	APPROVED BY: PHIL DEVON	
NO. DATE		(MANAGER TRANSPORT)	



1.5m WIDE FOOTPATH

WOODBINE ST

KERB BUILDOUT →

KERR BUILDOUT ✓

1.5m WIDE FOOTPATH

RAISED PEDESTRIAN CROSSING


67

53


55

57

[illegible]

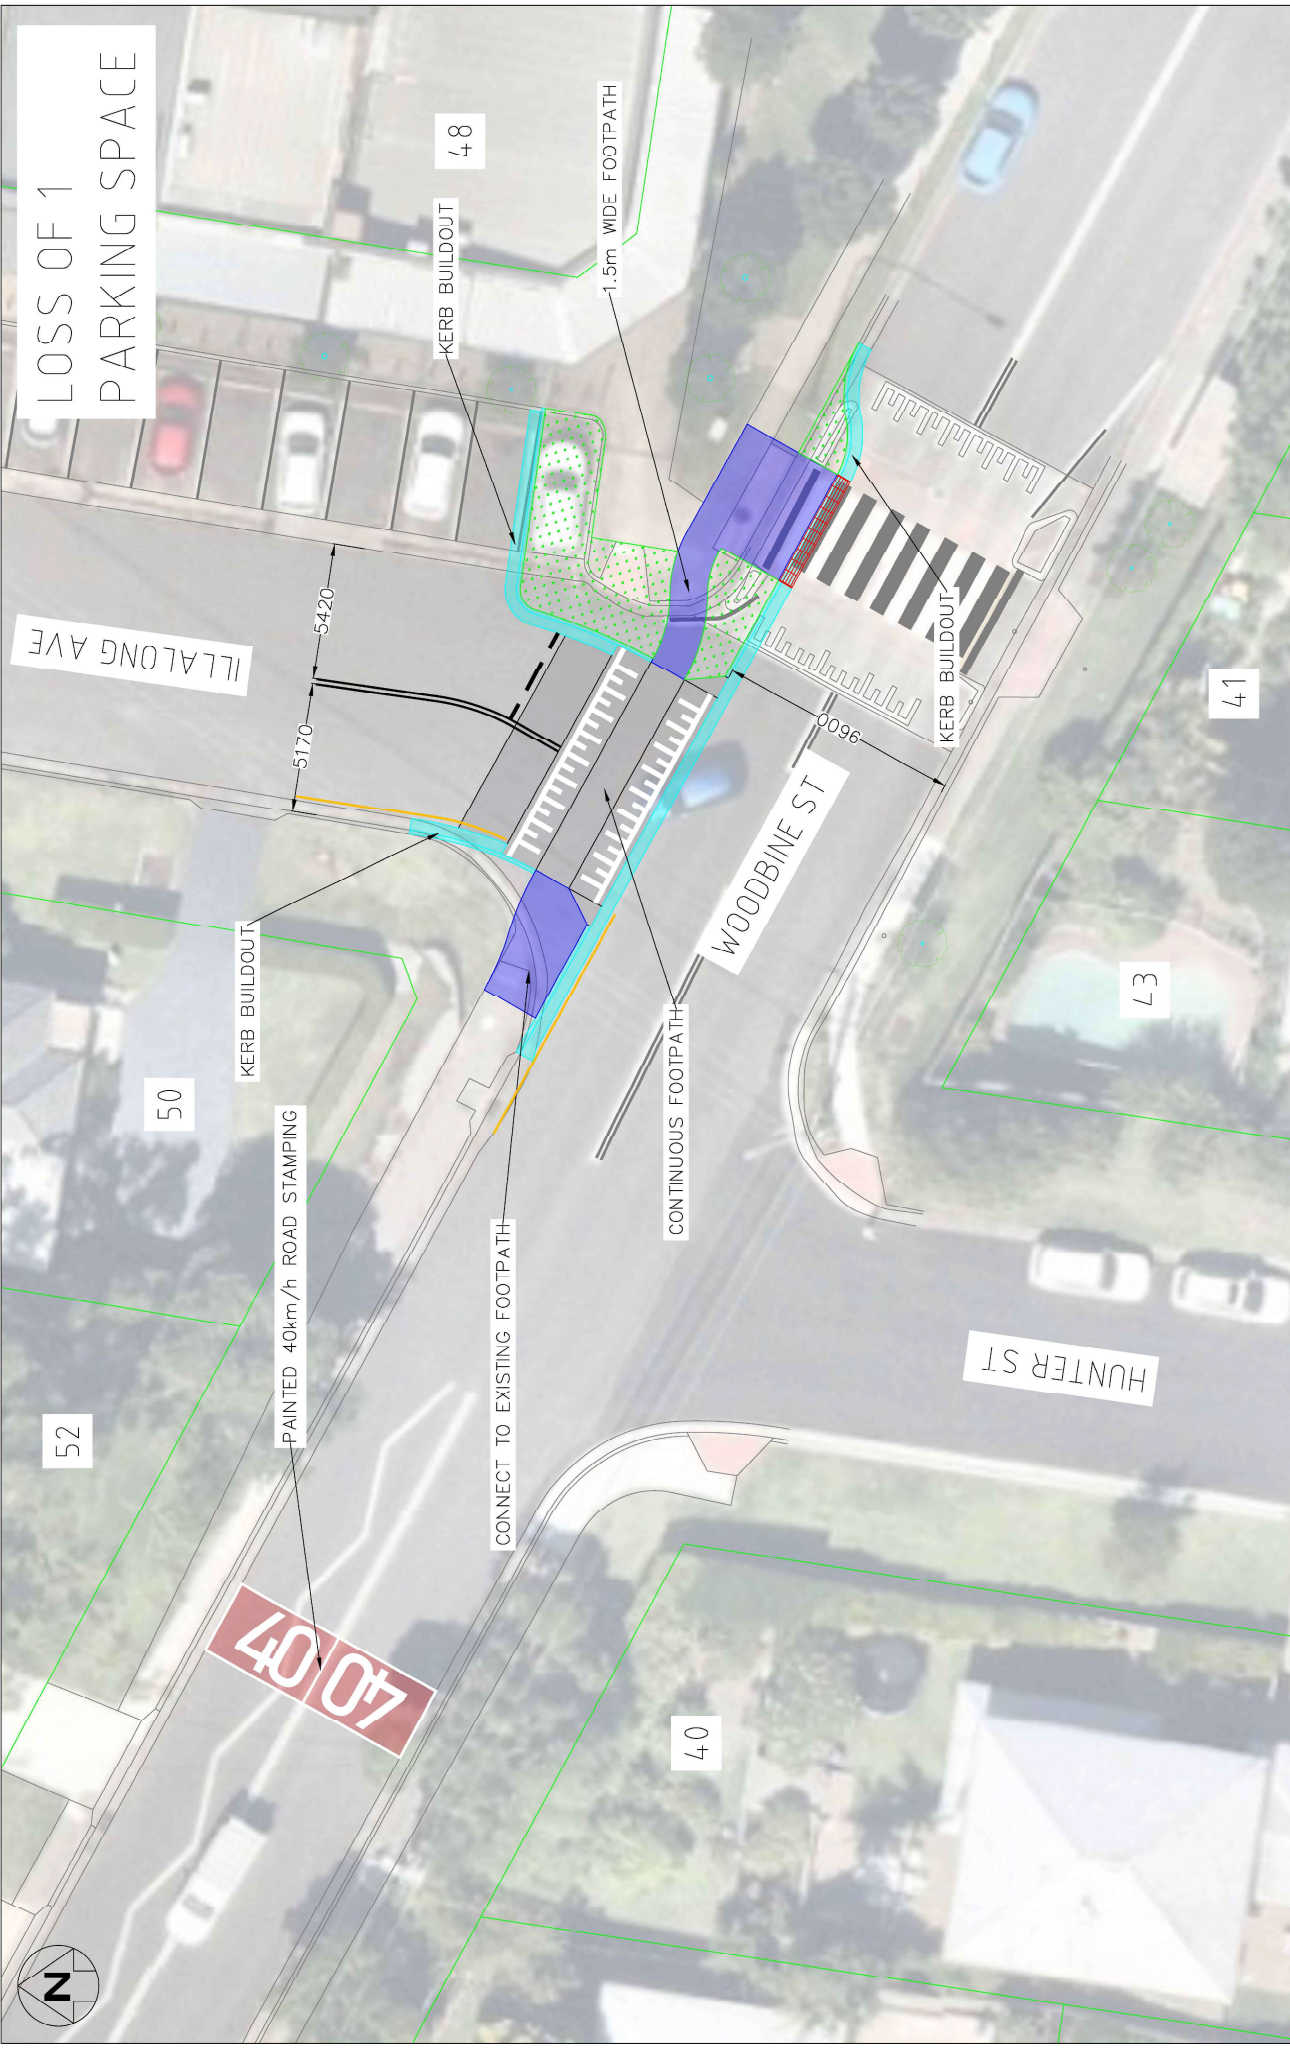

LEVEL DATUM: AHD		PLOT DATE:		FOLDER:		DESIGN APPROVED		APPROVED FOR CONSTRUCTION		SAFER NEIGHBOURHOODS PROGRAM	
CO-ORD SYSTEM: IGA		PRELIMINARY		DRAWN BY: NICHOLAS MURACE		DESIGNED BY: NICHOLAS MURACE		PROJ MGR: N.A.		NORTH BALGOWLAH	
SURVEYED: N.A.		DATED: 20/03/2025		INITIATED BY: JACQUELINE SHAWHO		DATED: 25/03/2025		DATE: **/**/****		PLAN OF CIVIL WORKS	

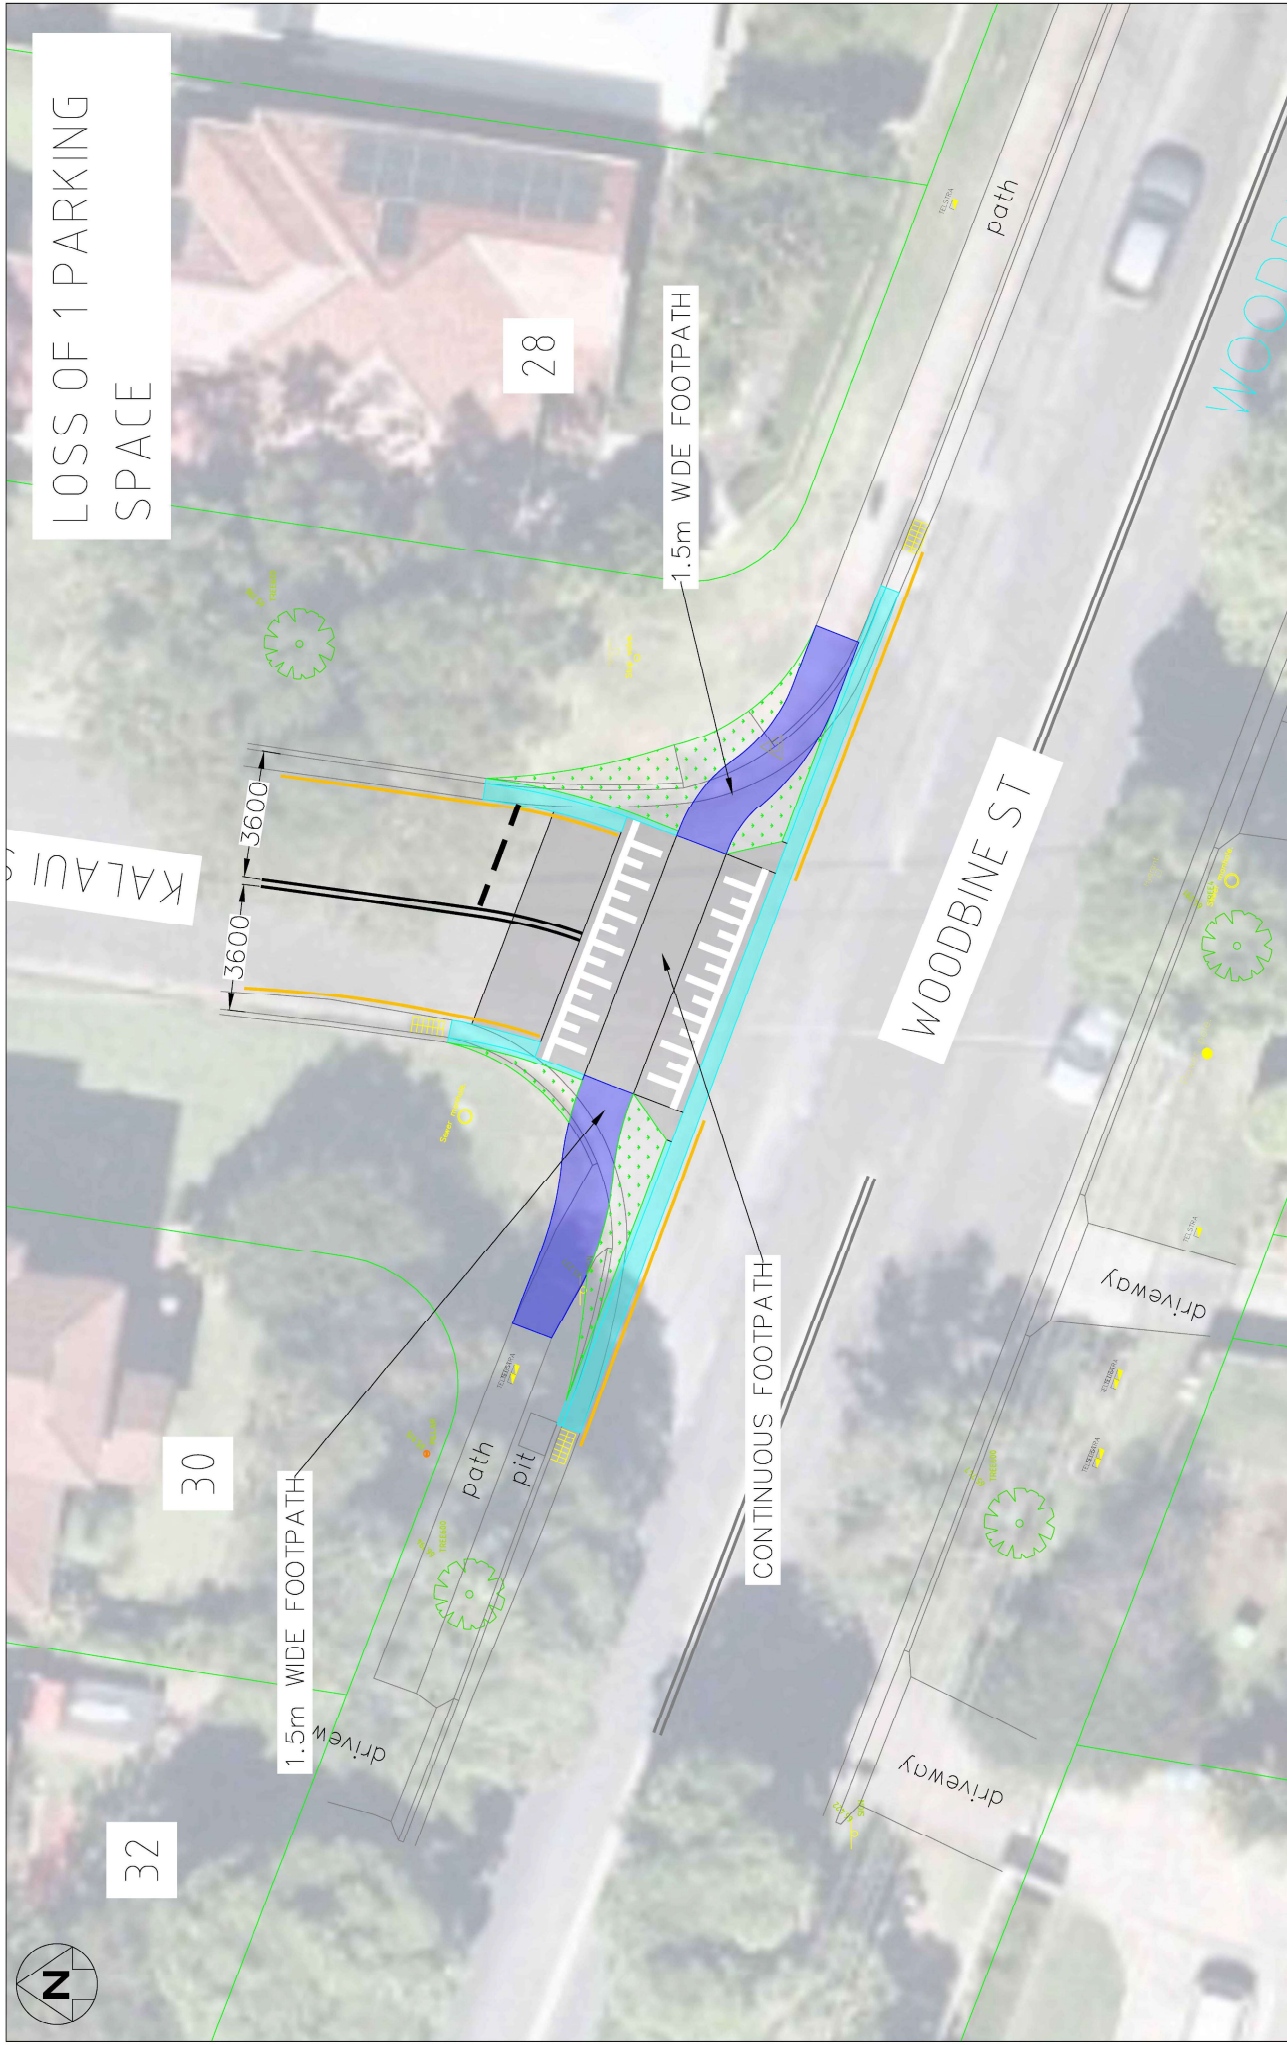

28

-1.5m WDE FOOTPATH

WOODBINE ST


CONTINUOUS FOOTPATH

30

1.5m WIDE FOOTPATH

32

		northern beaches council SAFER NEIGHBOURHOODS PROGRAM NORTH BALGOWLAH PLAN OF CIVIL WORKS SHEET 3		DRAWING NO. TQ1-NORTH BALGOWLAH-SNP-EXHIBITION-3002 REVISION: 1	
LEVEL DATUM: AHS CO-ORD SYSTEM: MGA SURVEYED: N.A. WORK-AS-EXECUTED BY: N.A. DATE: <i>day / mo / year</i>		PLOT DATE: DESIGNED BY: NICHOLAS MURACE DRAWN BY: NICHOLAS MURACE DATED: 20/03/2025 APPROVED BY: PHIL DEVON (TRAFFIC ENGINEER) APPROVED BY: PHIL DEVON (MANAGER TRANSPORT)		FOLDER: DESIGN APPROVED APPROVED FOR CONSTRUCTION PROJ. MGR. N.A. DATE: <i>day / mo / year</i>	
INITIALS DATE		AMENDMENTS AMENDMENTS		NO. DATE	
1. 20/03/25		INITIALS		NO. DATE	

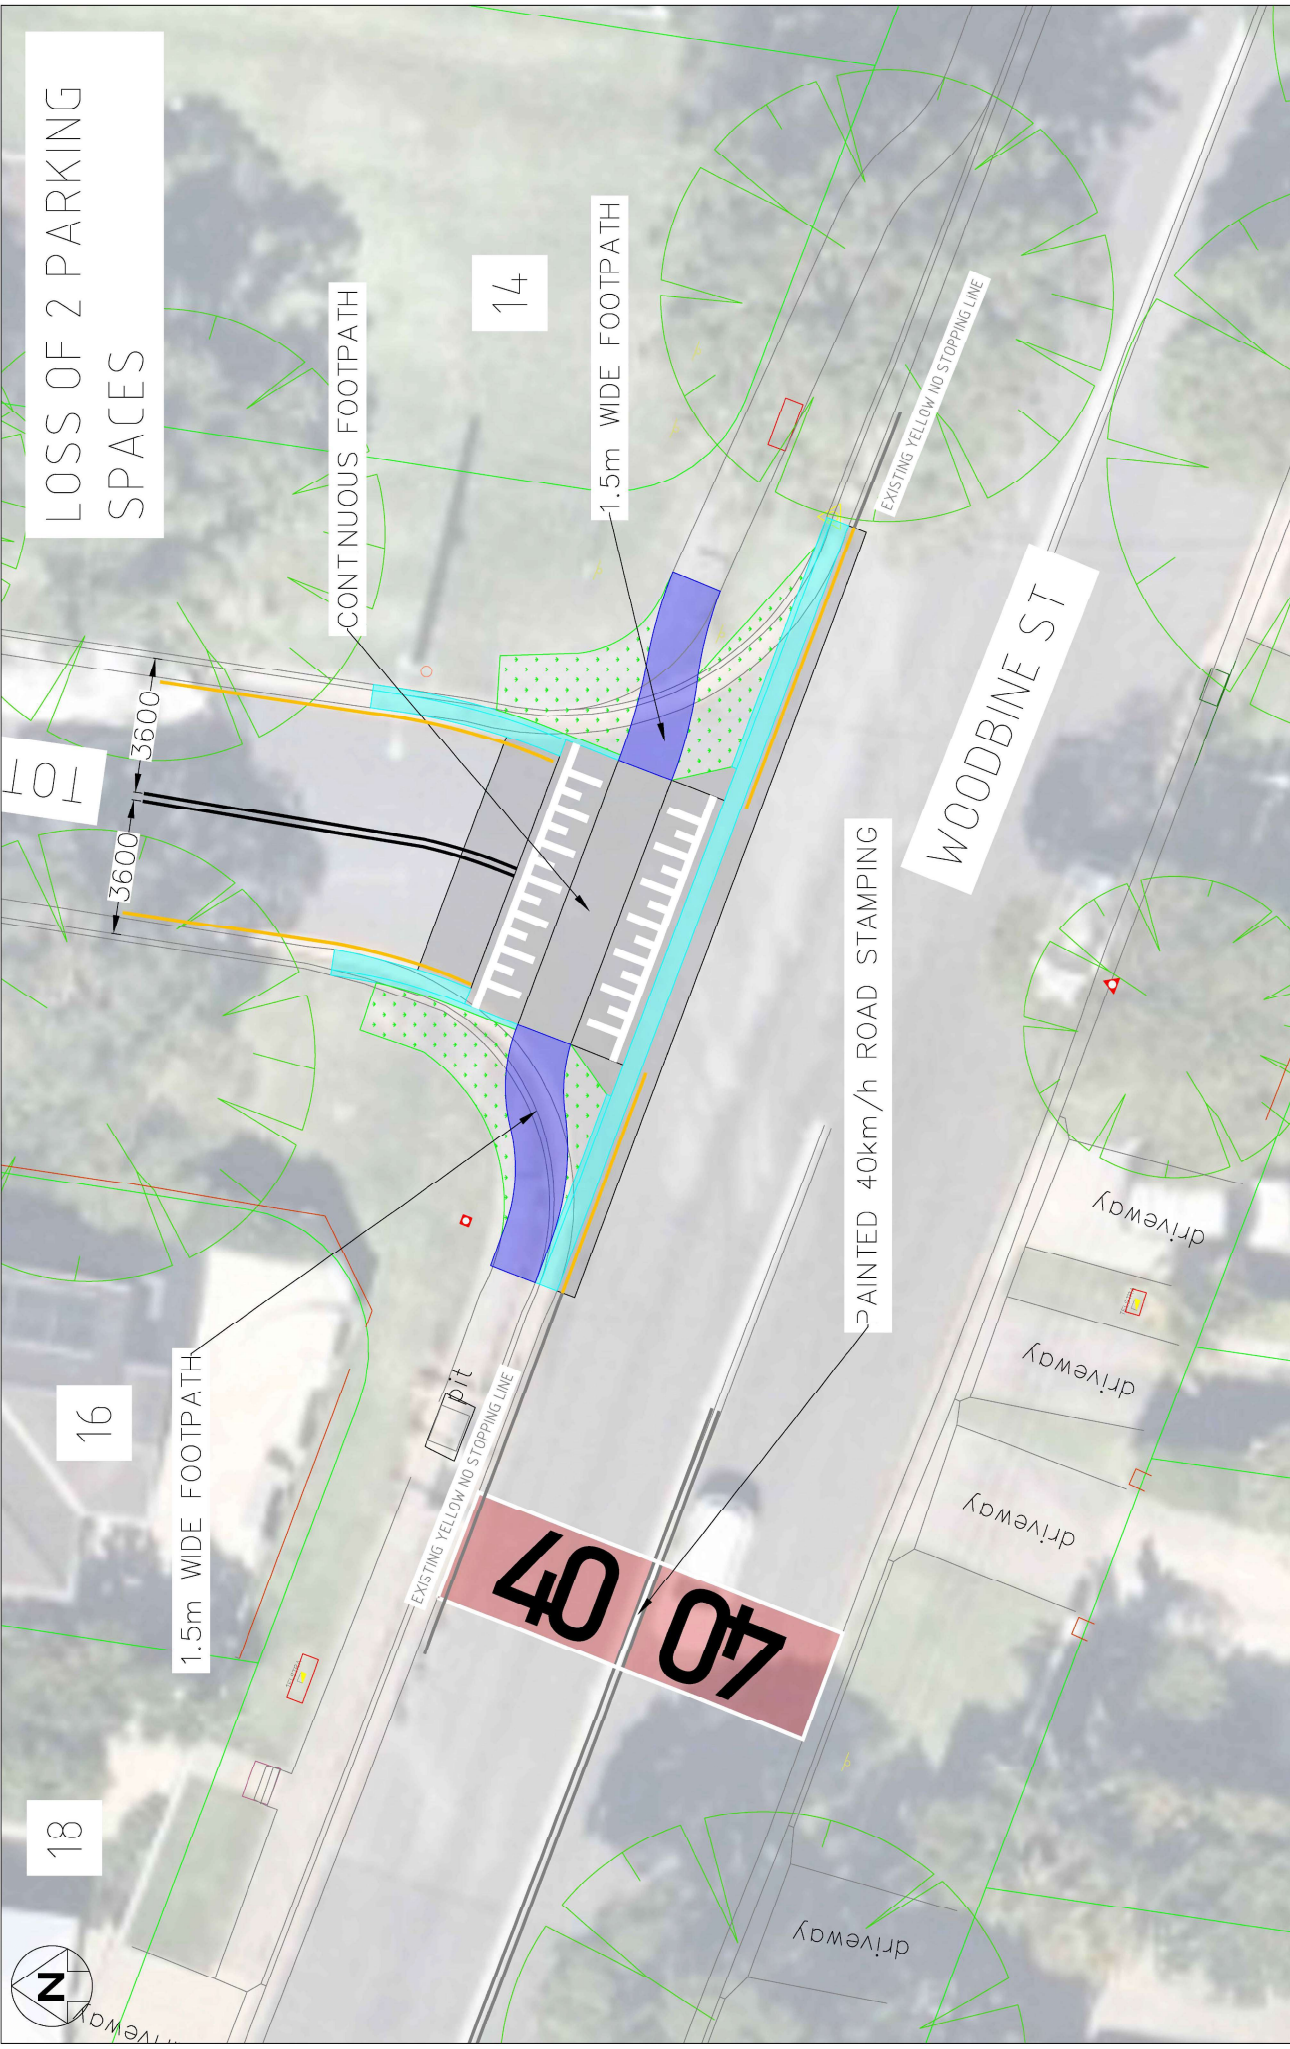

LEVEL DATUM: AHD		PLOT DATE:		FOLDER:	
CO-ORD SYSTEM: NGA	PRELIMINARY	DESIGN APPROVED	DESIGNED BY: NICHOLAS MURACE	APPROVED FOR CONSTRUCTION	PROJ. MGR: N.A.
SURVEYED: N.A.	DRAWN BY: NICHOLAS MURACE	DESIGNED BY: NICHOLAS MURACE	DATE: 25/03/2025	DATE: 25/03/2025	DATE: 25/03/2025
WORK AS EXECUTED	INITIATED BY: JACQUELINE SHAWHO	APPROVED BY: PHIL DEVON	(MANAGER TRANSPORT)	APPROVED BY: PHIL DEVON	(MANAGER TRANSPORT)
LEVEL DATUM: AHD		PLOT DATE:		FOLDER:		APPROVED FOR CONSTRUCTION		SAFER NEIGHBOURHOODS PROGRAM	
CO-ORD SYSTEM: IGA		PRELIMINARY		DESIGN APPROVED		PROJ MGR: N.A.		NORTH BALGOWLAH	
SURVEYED: N.A.		DRAWN BY: NICHOLAS MURACE		DESIGNED BY: NICHOLAS MURACE		DATE: **/**/****		COUNCIL	
WORK AS EXECUTED		DATED: 20/03/2025		DATED: 25/03/2025		APPROVED BY: PHIL DEVON		PLAN OF CIVIL WORKS	
DATE: **/**/****		INITIATED BY: JACQUELINE SHAWHO		(TRAFFIC ENGINEER)		(MANAGER TRANSPORT)		SHEET 6	
INITIALS		INITIALS		INITIALS		INITIALS		DRAWING NO. TD-NORTH BALGOWLAH-SNP-EXHIBITION-5005	
AMENDMENTS		AMENDMENTS		AMENDMENTS		AMENDMENTS		REVISION: 1	
No		DATE		DATE		DATE		DATE	



55



15

75

52

50

FLAT TOP SPEED HUMP

BANGAROO ST

8800

5000

[illegible]



--	--	



LOSS OF 4
PARKING SPACES

RELOCATE MAIL ZONE SIGANCE

RAISED PEDESTRIAN CROSSING

1.5m WIDE FOOTPATH
WITH RETAINING WALL

BANGAROO ST

--	--	





13


FLAT TOP
SPEED HUMP

0008

5000

0 ST 1S

[illegible]

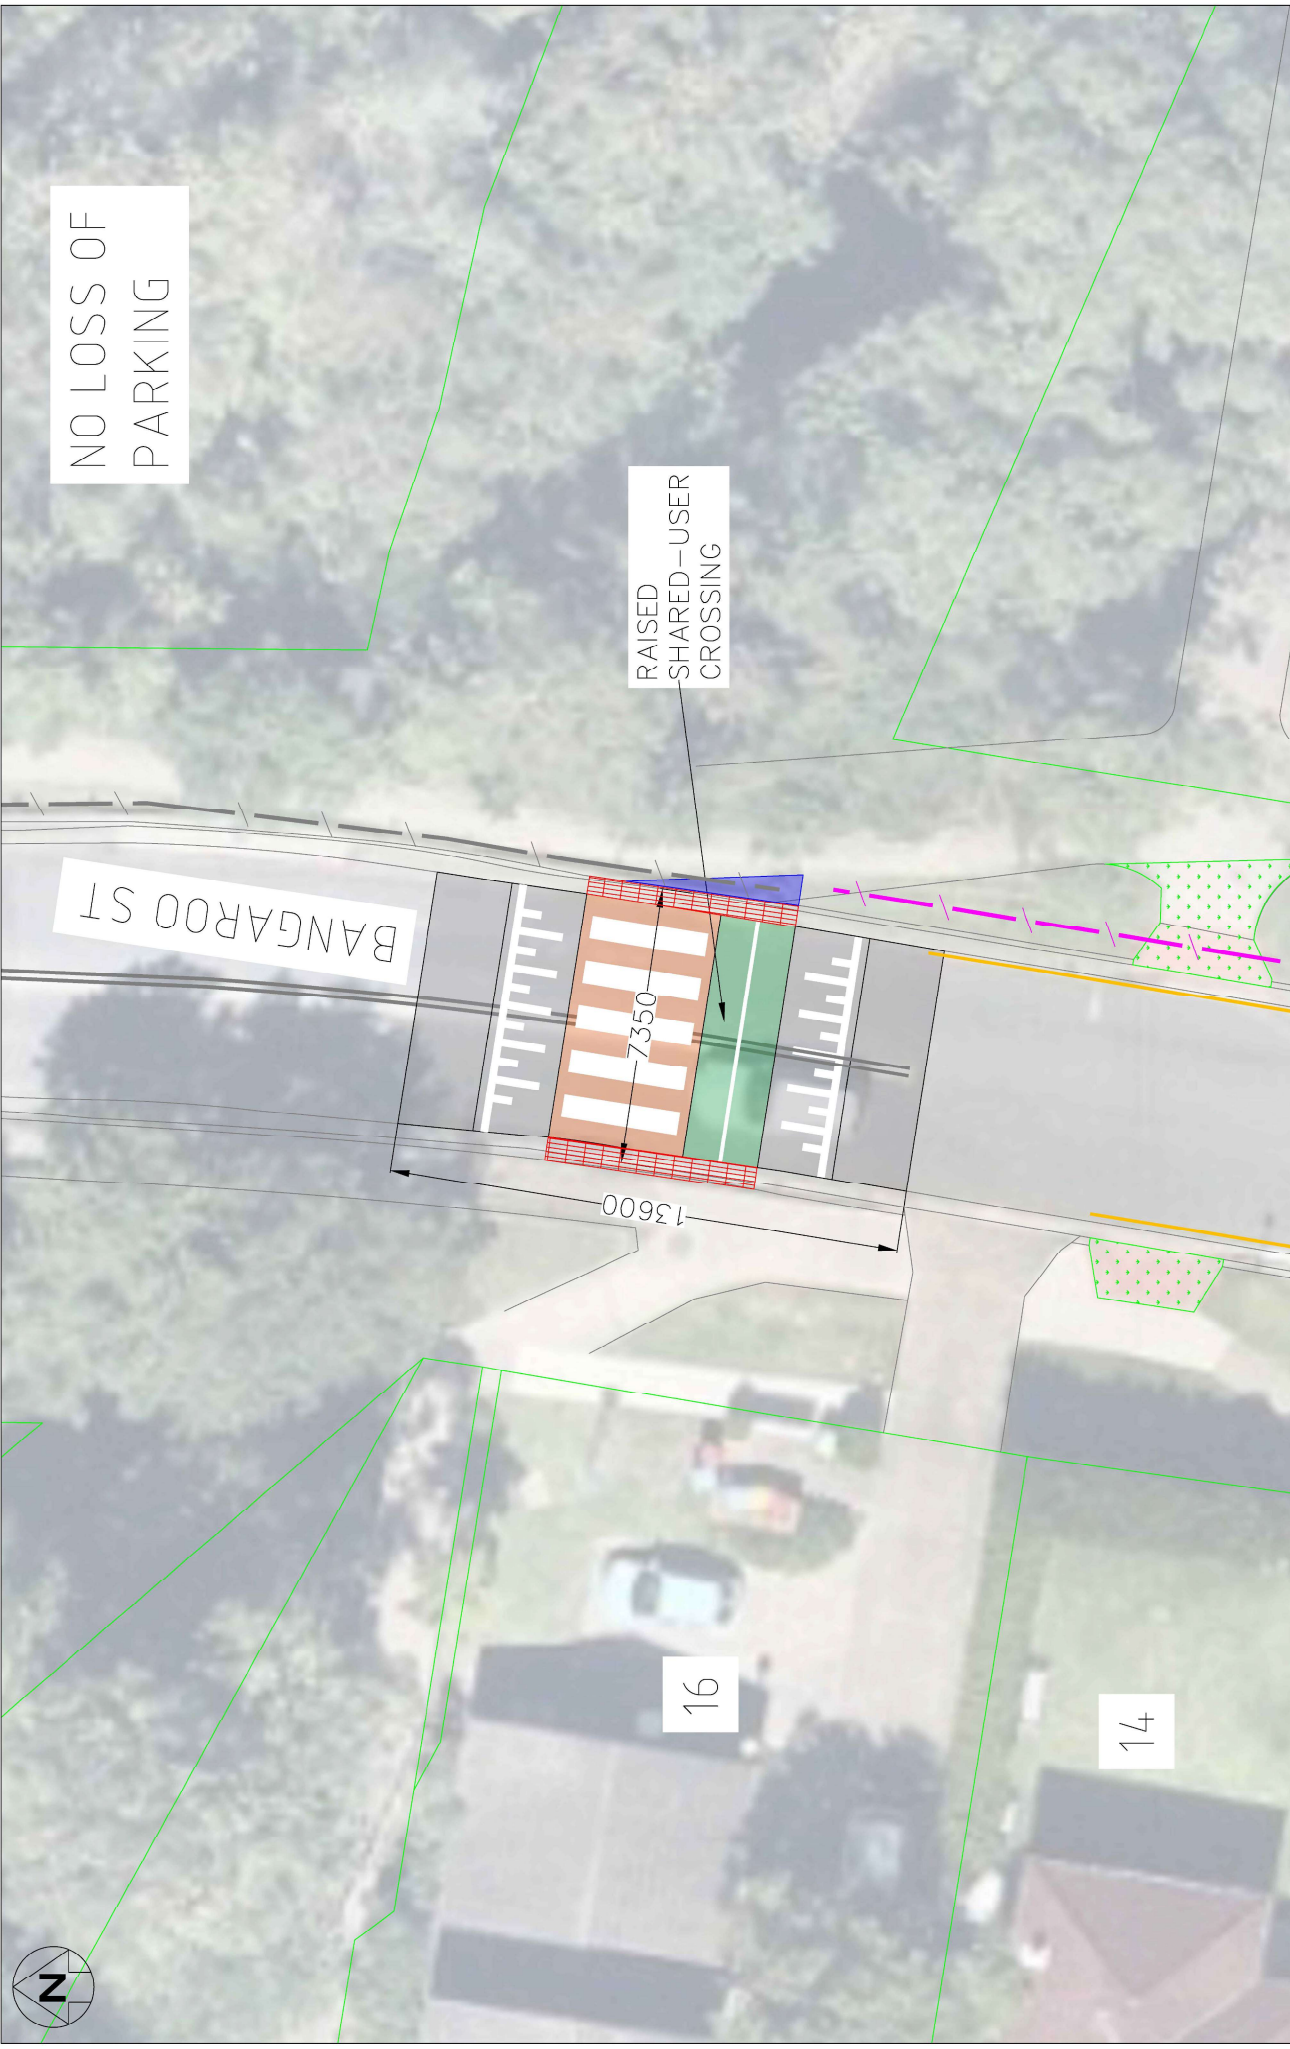

NO LOSS OF
PARKING

RAISED
SHARED-USER
CROSSING

BANGAROO ST


7350
13600

16

14

LEVEL DATUM: AHD		PLOT DATE:		FOLDER:		APPROVED FOR CONSTRUCTION		SAFER NEIGHBOURHOODS PROGRAM	
CO-ORD SYSTEM: IGA		PRELIMINARY		DESIGNED BY: NICHOLAS MURACE		PROJ. MGR: N.A.		NORTH BALGOWLAH	
SURVEYED: N.A.		DRAWN BY: NICHOLAS MURACE		DATED: 25/03/2025		DATE: **/**/****		PLAN OF CIVIL WORKS	
WORK AS-EXECUTED		INITIATED BY: JACQUELINE SHAWHO		(TRAFFIC ENGINEER)		APPROVED BY: PHIL DEVON		SHEET 11	
DATE: **/**/****		INITIALS		AMENDMENTS		INITIALS		DRAWING NO. TD-NORTH BALGOWLAH-SNP-EXHIBITION-5010	
T: 20/03/24		INITIATE DRAWINGS						REVISION: 1	
No. DATE									



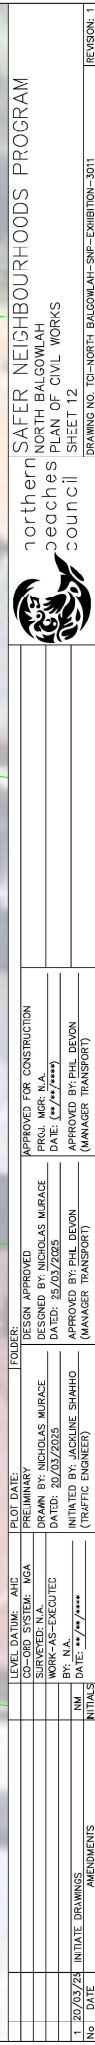




No		DATE	INITIALS	AMENDMENTS
T		20/03/24	INITIALS	
WORK AS EXECUTED		DATE: **/**/****	INITIALS	
DESIGNED BY: NICHOLAS MURACE		DRAWN BY: NICHOLAS MURACE	DATE: 20/03/2025	
DESIGNED BY: PHIL DEVON		APPROVED BY: PHIL DEVON	(MANAGER TRANSPORT)	
APPROVED FOR CONSTRUCTION		PROJ. MGR: N.A.	DATE: **/**/****	
APPROVED BY: PHIL DEVON		(MANAGER TRANSPORT)		
SAFER NEIGHBOURHOODS PROGRAM				
NORTH BALGOWLAH				
PLAN OF CIVIL WORKS				
REVISION: 1				



01

[illegible]

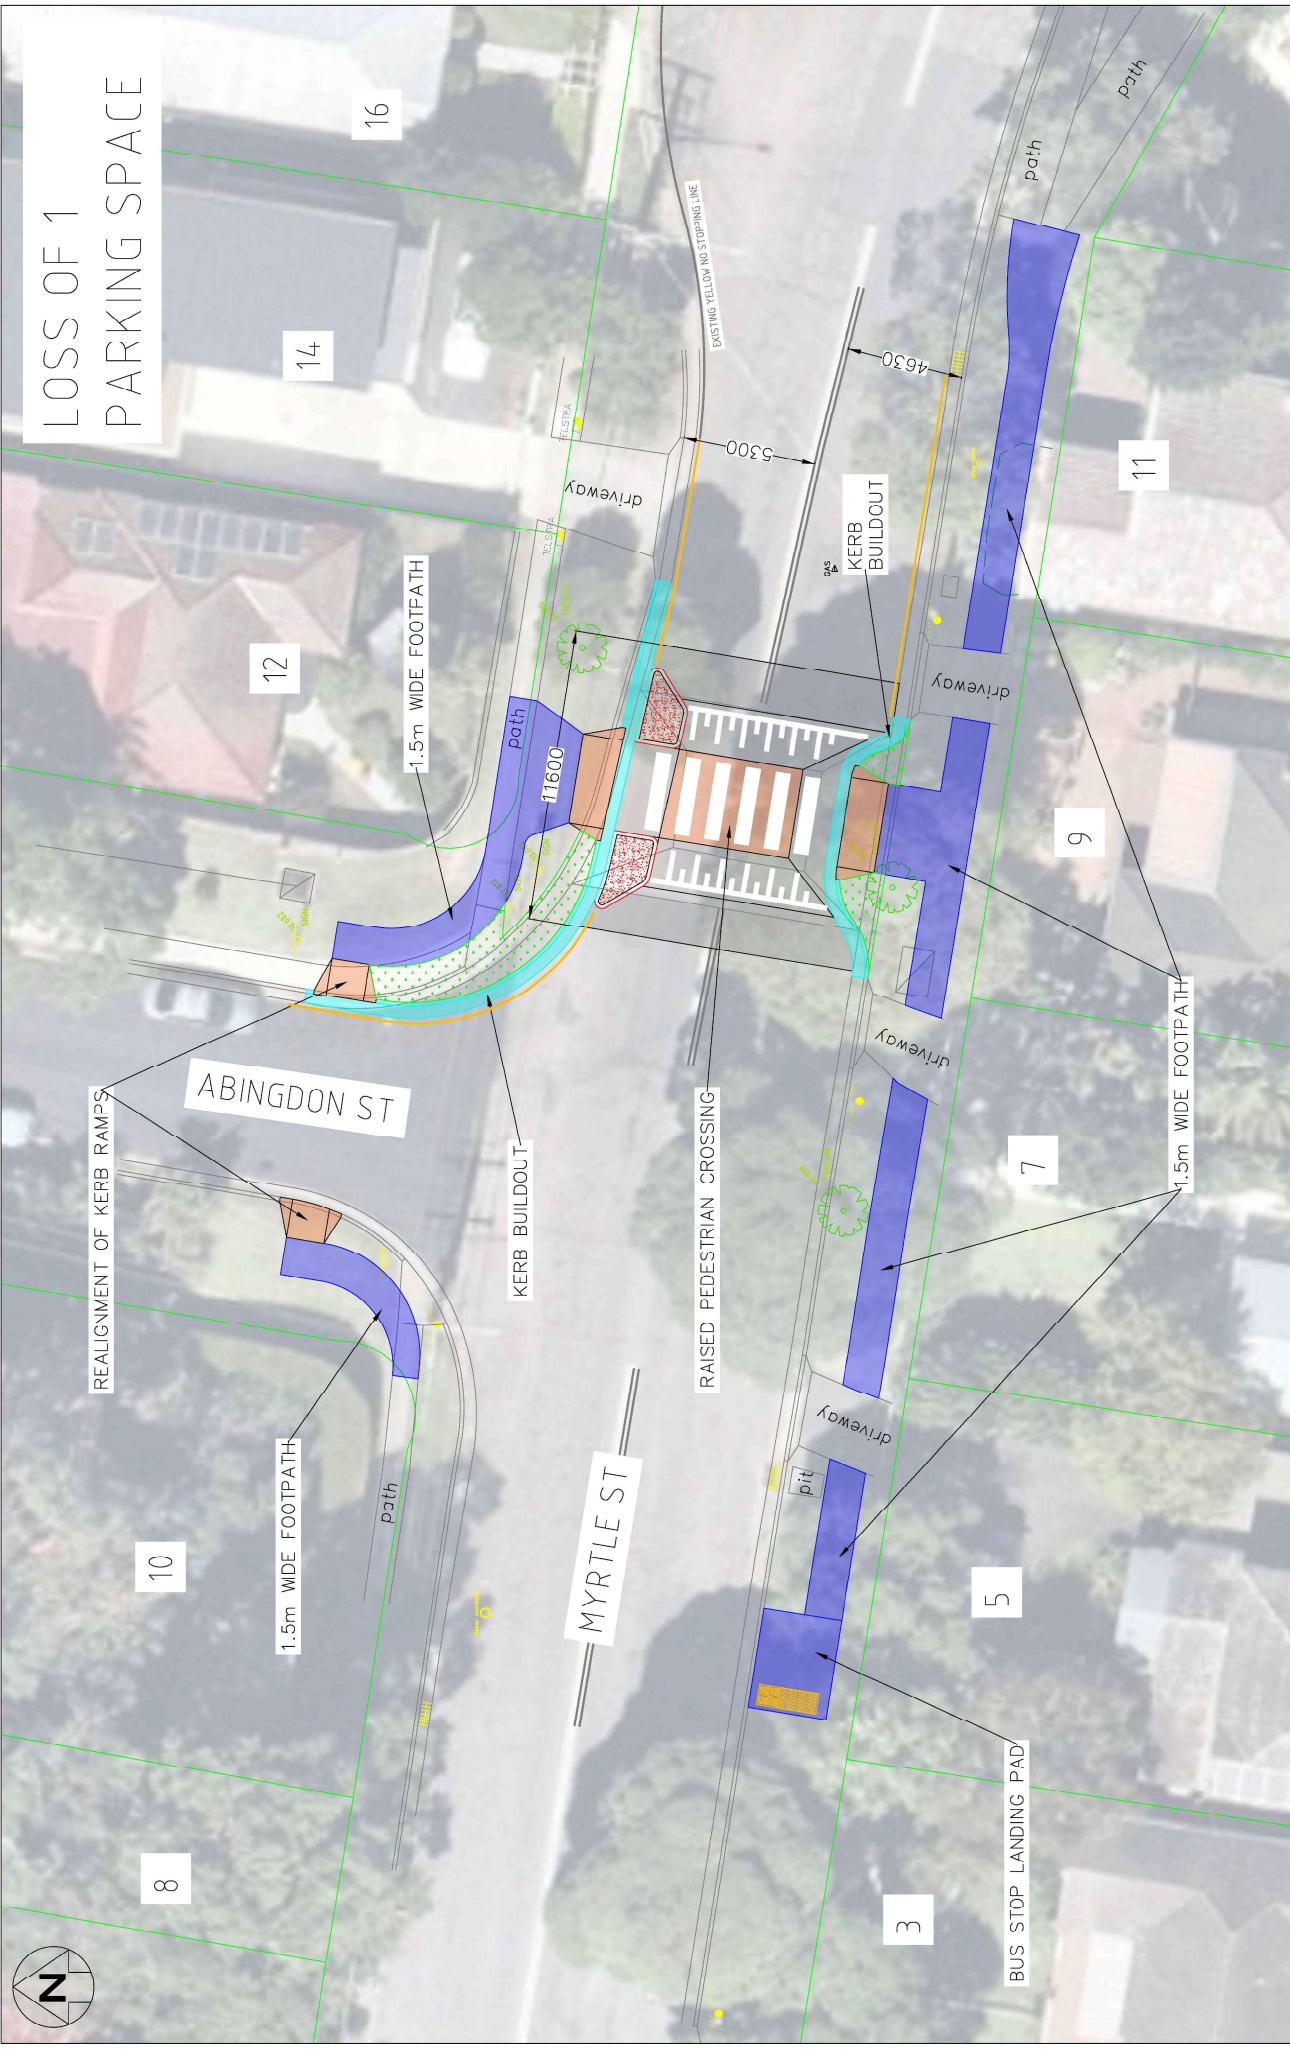

No		DATE	INITIALS	AMENDMENTS
1	20/03/24	INITIAL DRAWINGS	NM	
FOLDER:				
LEVEL DATUM: AHD		DESIGN DATE:	DESIGN APPROVED	
CO-ORD SYSTEM: IGA		PRELIMINARY	DESIGNED BY: NICHOLAS MURACE	
SURVEYED: N.A.		DRAWN BY: NICHOLAS MURACE	DATE: 25/03/2025	
WORK AS EXECUTED		DATED: 20/03/2025	APPROVED BY: PHIL DEVON	
DATE: **/**/****		INITIATED BY: JACQUELINE SHAMHO	(MANAGER TRANSPORT)	
PLOT DATE:		APPROVED FOR CONSTRUCTION	PROJ. MGR: N.A.	
DATE: **/**/****		DATE: 25/03/2025	APPROVED BY: PHIL DEVON	
INITIALS		(MANAGER TRANSPORT)	DRAWING NO. TD-NORTH BALGOWLAH-SNP-EXHIBITION-5015	
REVISION: 1			SHEET 16	
			PLAN OF CIVIL WORKS	
			NORTH BALGOWLAH	
			SAFER NEIGHBOURHOODS PROGRAM	
			northern beaches council	

[illegible]



SERPENTINE CRES

1

No		DATE		INITIALS		AMENDMENTS		1. 20/03/25 INITIATE DRAWINGS		NM DATE: <u>22 Feb 2025</u>		BY: <u>N.A.</u> WORK-AS-EXECUTED SURVEYED: <u>N.A.</u> DRAWN BY: <u>NICHOLAS MURACE</u> PRELIMINARY PLOT DATE: _____ FOLDER: _____ DESIGN APPROVED _____ DESIGNED BY: <u>NICHOLAS MURACE</u> PROJ. NGR: <u>N.A.</u> DATE: <u>25/03/2025</u> APPROVED BY: <u>PHIL DEVON</u> (MANAGER TRANSPORT)		 northern beaches Council SAFER NEIGHBOURHOODS PROGRAM NORTH BALGOWLAH PLAN OF CIVIL WORKS SHEET 18		DRAWING NO. TD-NORTH BALGOWLAH-SNP-EXHIBITION-3017		REVISION: 1	
----	--	------	--	----------	--	------------	--	----------------------------------	--	--------------------------------	--	--	--	--	--	--	--	-------------	--



LEVEL DATUM: AHD		PLOT DATE:		FOUNDER:		APPROVED FOR CONSTRUCTION	
CO-ORD SYSTEM: IGA		PRELIMINARY		DESIGN APPROVED		PROJ MGR: N.A.	
SURVEYED: N.A.		DRAWN BY: NICHOLAS MURACE		DESIGNED BY: NICHOLAS MURACE		DATE: **/**/****	
WORK AS-EXECUTED		DATED: 20/03/2025		DATED: 25/03/2025		APPROVED BY: PHIL DEVON	
DATE: **/**/****		INITIATED BY: JACQUELINE SHAWHO		(TRAFFIC ENGINEER)		(MANAGER TRANSPORT)	



PAINTED 40km/h ROAD STAMPING

25A

[illegible]



No		DATE	INITIALS	AMENDMENTS
1		20/03/24	INITIALS	
2				
3				
