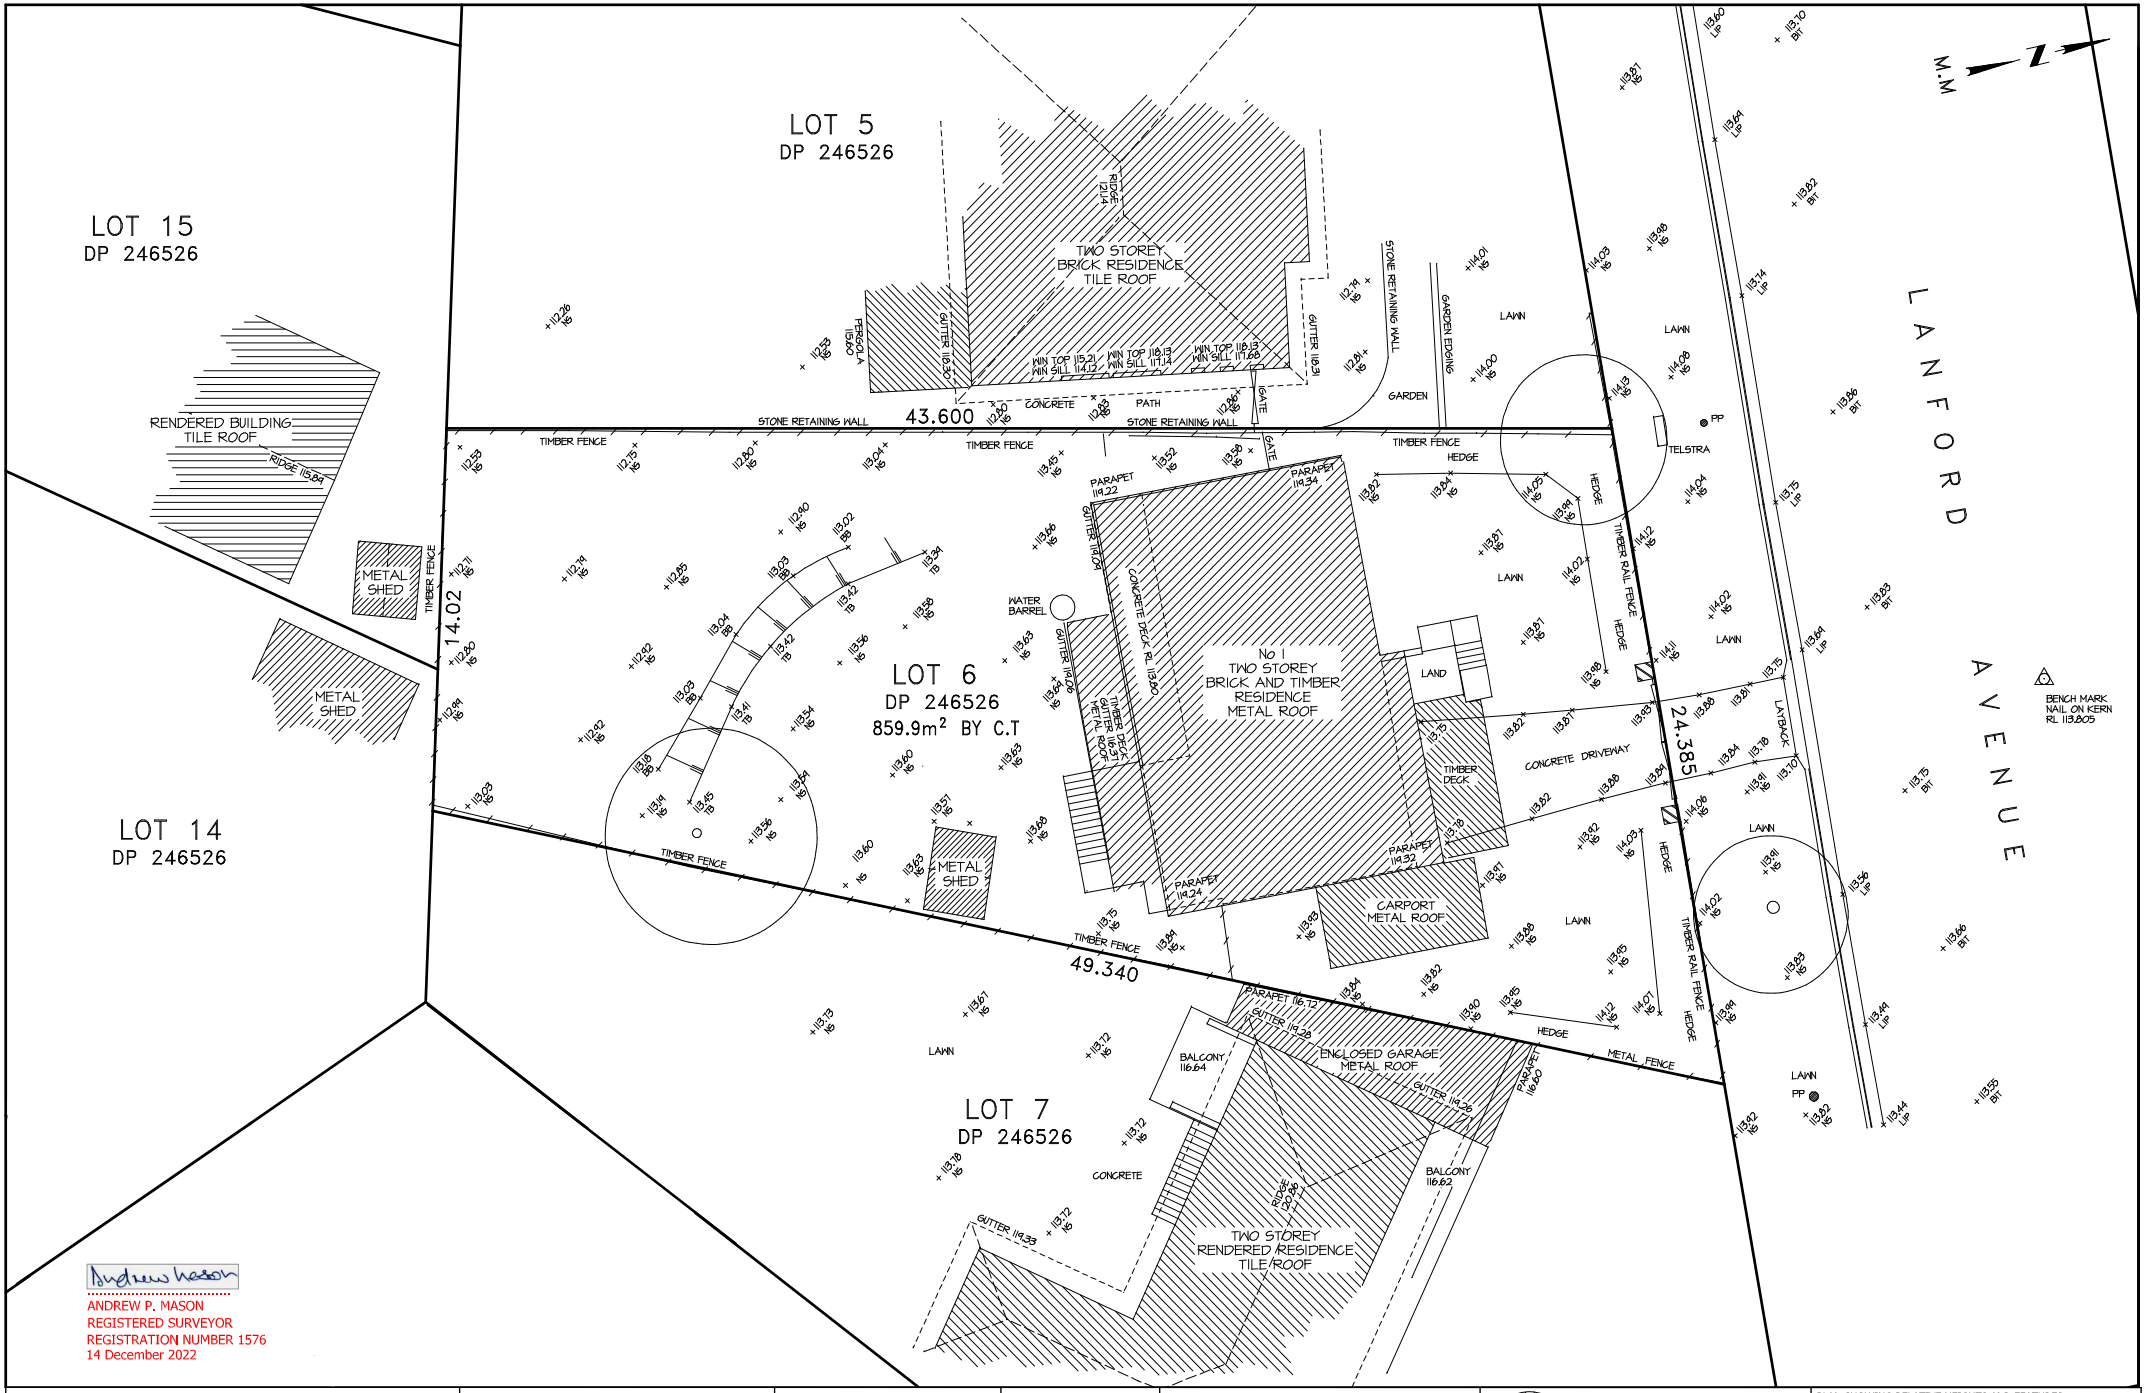

ANDREW P. MASON
REGISTERED SURVEYOR
REGISTRATION NUMBER 1576
14 December 2022

NOTES:
1. NO INVESTIGATION HAS BEEN MADE OF UNDERGROUND SERVICES
2. ANY DEVELOPMENT CONSTRUCTION ON OR NEAR THE BOUNDARIES THE CORNERS OF THE SUBJECT LAND SHOULD BE MARKED BY A REGISTERED SURVEYOR
3. PM 8353 ADOPTED AS 113.069 (BY scimms 04/05/2022)
4. DATE OF BOUNDARY SURVEY 14.12.2022

www.1100.com.au
DIAL 1100 BEFORE YOU DIG
TM DIAL BEFORE YOU DIG SHOULD BE CONTACTED PRIOR TO ANY EXCAVATION ON SITE
The trade mark of Association of Australian Dial Before You Dig Services Ltd, used under licence.

0 2 4 6 8 10 20

COPYRIGHT
THIS DRAWING HAS BEEN PROCESSED ELECTRONICALLY. NEITHER THE PAPER REPRESENTATION NOR THE ELECTRONIC FILE MAY BE COPIED IN PART OR WHOLE WITHOUT THE WRITTEN APPROVAL OF FRANK M MASON & CO. PTY LTD

FRANK M MASON & CO. PTY LTD
LAND AND ENGINEERING SURVEYORS
CONSULTANTS IN LAND DEVELOPMENT
UNIT 402 LEVEL 4 156-158 PACIFIC HIGHWAY
GREENWICH NSW 2065
EMAIL
info@mason.net.au
Tel 02 9929 6233
02 9955 5385
Fax 02 9929 7727

PLAN SHOWING RELATIVE HEIGHTS AND FEATURES
OVER LOT 6 DP246526 BEING LAND AT KILLARNEY HEIGHTS
IN THE LGA OF NORTHERN BEACHES

Drawn	SW	Surveyor	SW	Datum	AHD	Date	14.12.2022
Reduction Ratio		Size		Drawing Name		Sheet	
1:100		A1		33598-03			