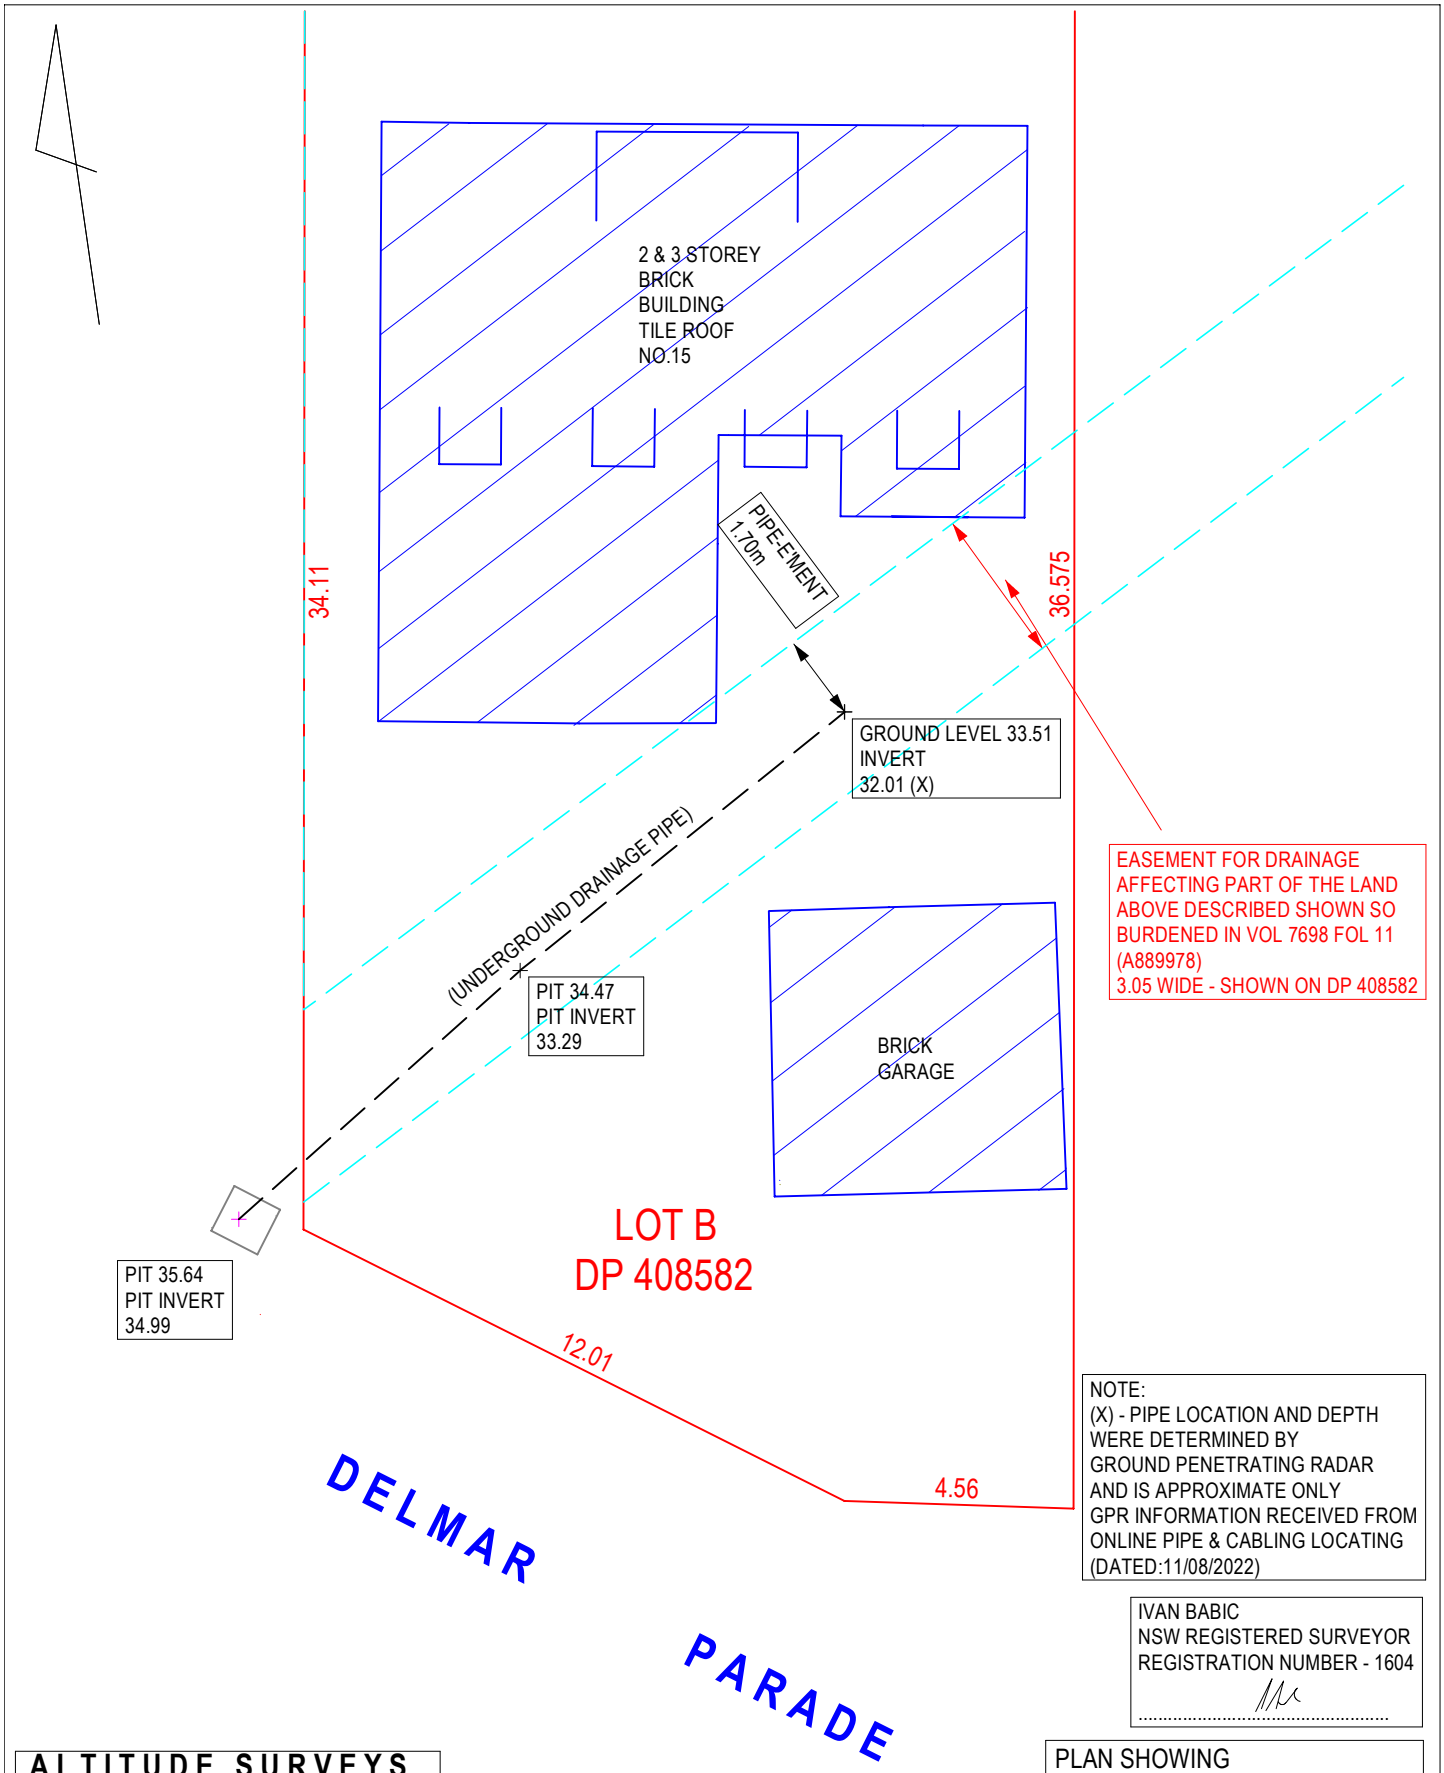

NOTE:
(X) - PIPE LOCATION AND DEPTH WERE DETERMINED BY GROUND PENETRATING RADAR AND IS APPROXIMATE ONLY
GPR INFORMATION RECEIVED FROM ONLINE PIPE & CABLING LOCATING (DATED:11/08/2022)

IVAN BABIC
NSW REGISTERED SURVEYOR
REGISTRATION NUMBER - 1604

.....

ALTITUDE SURVEYS

PRECISION FROM THE GROUND UP

ABN: 50 624 984 747

PHONE: 0450 85 85 00

EMAIL: ADMIN@ALTITUDESURVEYS.COM.AU

INTERNET: WWW.ALTITUDESURVEYS.COM.AU

PLAN SHOWING
UNDERGROUND PIPE LOCATION
OVER LOT B IN DP 408582
AT NO.15 DELMAR PDE,
DEE WHY
CLIENT - CAPE COD AUST.
DATUM - A.H.D.
DATE - 16/08/2022
JOB REF - 22058