TREE SCHEDULE (APPROX)			
NO.	DIAMETER	SPREAD	HEIGHT
T1	0.4	4	8
T2	0.4	4	8
T3	0.2	4	8
T4	0.2	4	6
T5	0.4	6	4
T6	0.6	6	8
T7	0.2	3	4
T8	0.2	3	4
T9	0.2	3	4
T10	0.2	3	4
T11	0.2	3	4
T12	0.4	4	6
T13	0.4	4	6
T14	0.4	4	6
T15	0.4	6	4

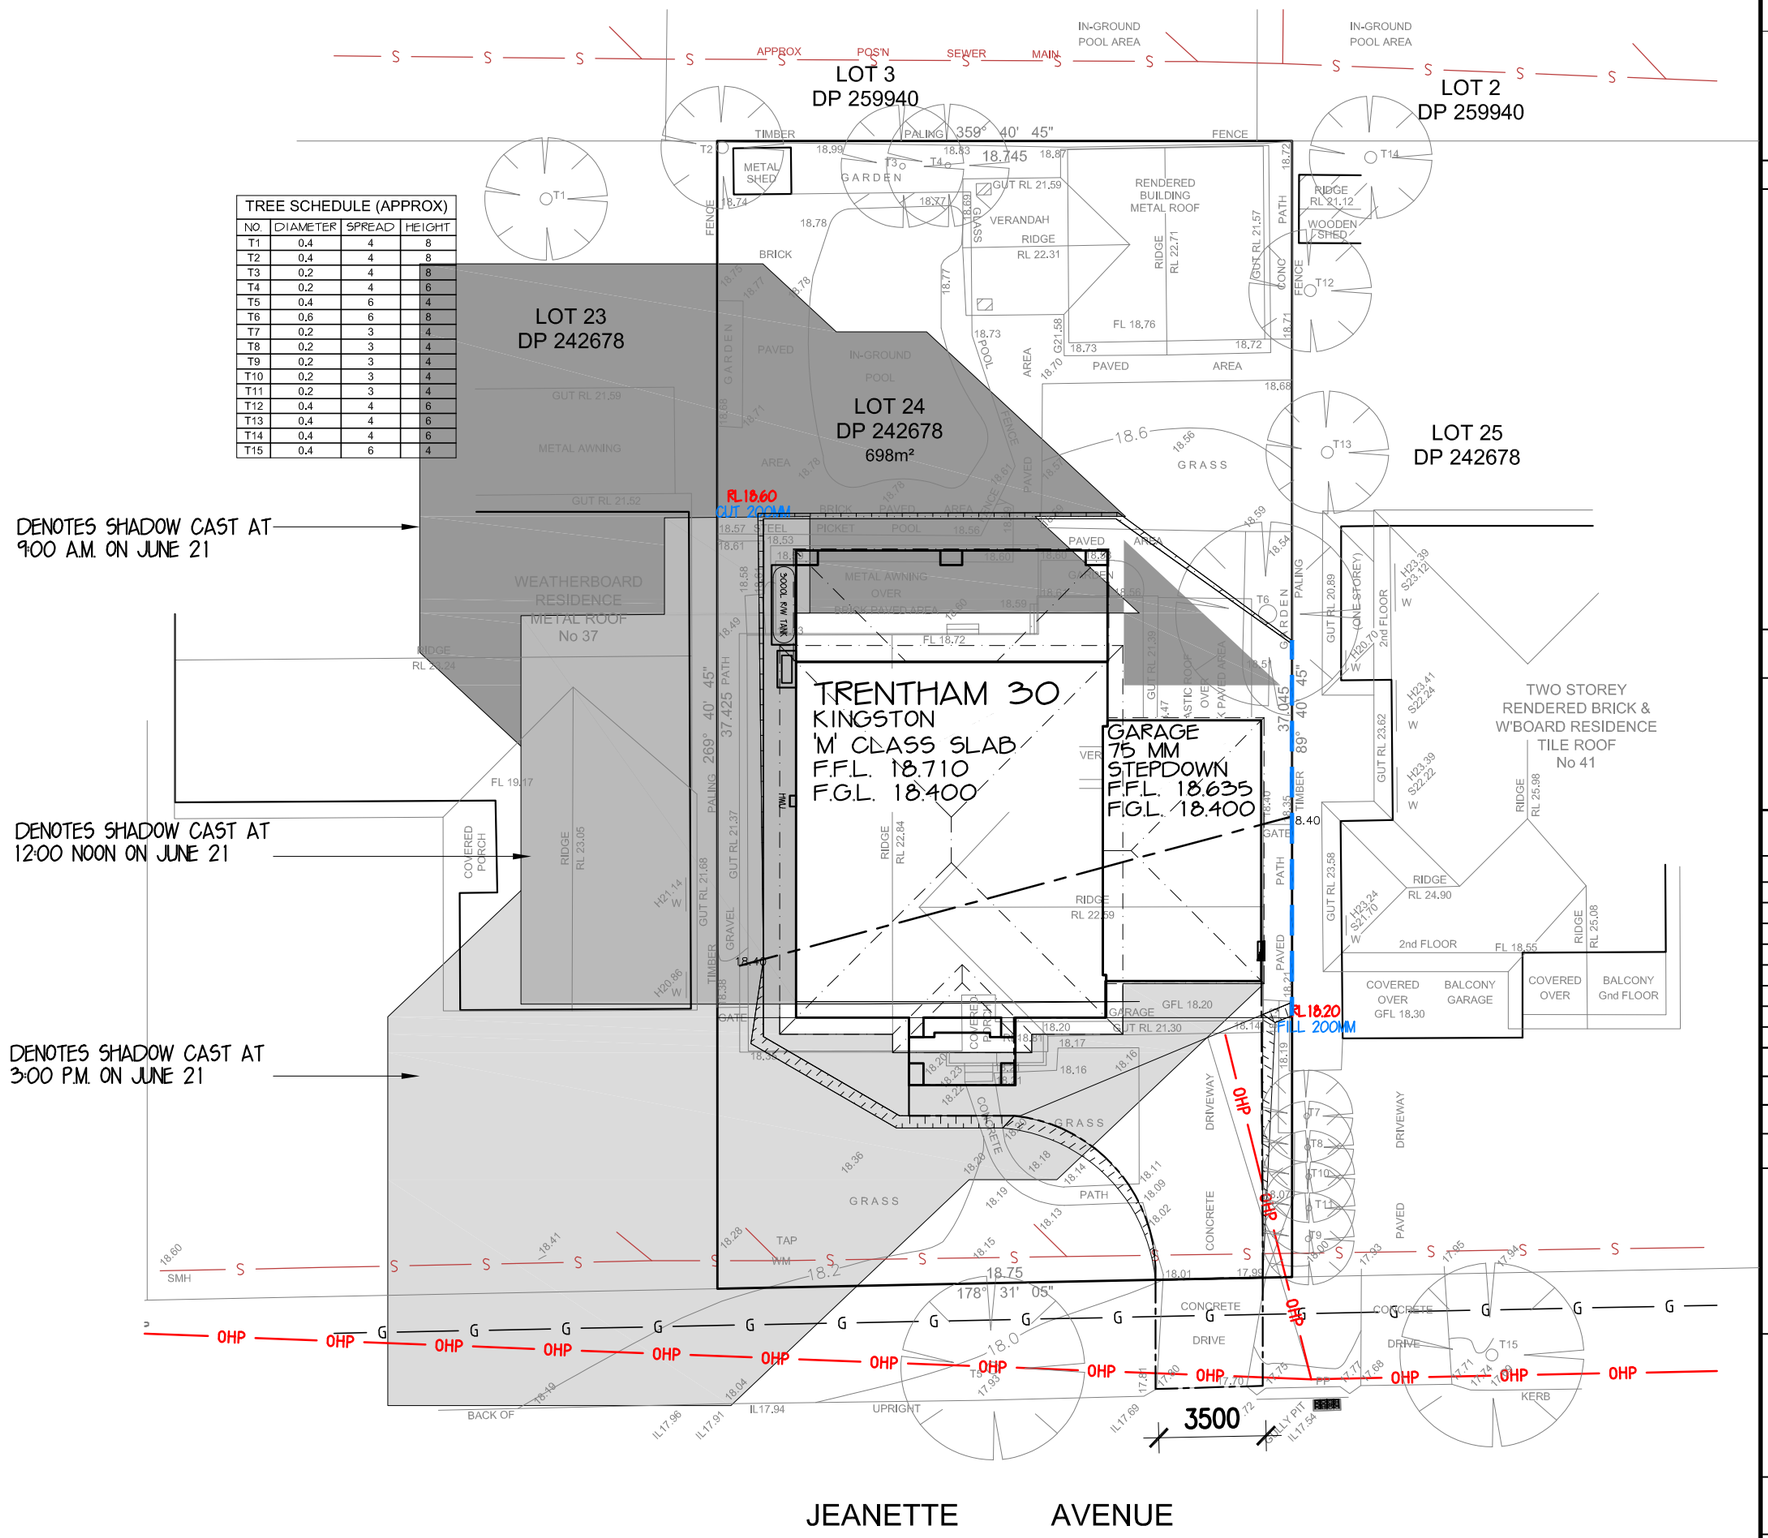

NORTH

MGA

LOT NO:	LOT 24.
DEPOSITED PLAN:	DP 242678
COUNCIL / LGA:	NORTHERN BEACHES
SLAB CLASS:	M
WIND SPEED:	N1

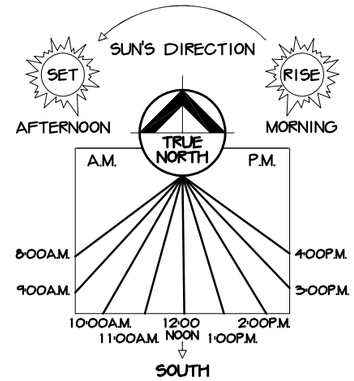

NOTE: PICTORIAL REPRESENTATION ONLY. NOT TO BE USED AS TRUE NORTH POINT FOR THIS JOB

SHADOW LOCATION — **TIME OF DAY**

- 9:00 A.M. JUNE 21
- 12:00 NOON JUNE 21
- 3:00 P.M. JUNE 21

TIME	SHADOW LENGTH RATIO (METRES)	ALTITUDE (DEGREES)	AZIMUTH (DEGREES)
8:00 AM	5.82	9.76	53.12
9:00 AM	2.91	18.96	42.59
10:00 AM	2.02	26.33	30.01
11:00 AM	1.66	31.14	15.3
12:00 PM	1.56	32.72	359.19
1:00 PM	1.68	30.8	343.16
2:00 PM	2.08	25.7	328.65
3:00 PM	3.06	18.11	316.28
4:00 PM	6.48	8.77	305.94

INTRAX SURVEY DATE: 08.09.21

CONTOUR INTERVALS: 200MM

LEVELS TO: A.H.D.

SHADOW DIAGRAM @ JUNE 21

metricon

Build E, Level 4, 32 Lexington Dr, Baulkham Hills NSW 2153
P.O. Box 7510, Norwest Business Park NSW 2153
Tel: 02 8887 9000 Fax: 02 8079 5901
Contractor Licence No: 174 699
A.C.N. 005 108 752 www.metricon.com.au

© COPYRIGHT The ideas and the concepts contained within all drawings and documents is the sole property of Metricon Homes

MR. & MRS. DEVITT

LOT 24, NO. 39 JEANETTE AVE

MONA VALE

JOB No: 730002

DATE: 14.03.22	DRAWN: JCF
SCALE: 1:200	SHEET: 1C OF 11
UBD REF: SYD XX XX	