



PERSPECTIVE - CORNER CROSS AND GREEN STREETS

Artist Perspective
First Stage Retail Extension & Associated Carparking
WARRINGAH MALL

NOTES:
REFER TO LATEST PROJECT
DOCUMENTATION FOR EXISTING
PLANS, SECTIONS, ELEVATIONS, R/L'S,
SURVEY AND DETAILS



Westfield
Westfield Design & Construction Pty Ltd
Phone (02) 9358 7000
Facsimile (02) 9028 8500
GPO Box 4004 Sydney NSW 2001
85 Castlereagh Street,
Sydney NSW 2000
ABN 000 267 285

1:1 @ A1 NF, TS, RH, RJ 29/04/2014
Drawn Date


Scheme 28d 11752
Project No

5500 External Perspectives

Artist Perspective

DA 01.5501 Rev
C

RENDERING: JAUPODIO-BRANDY/PAER-RENDERING

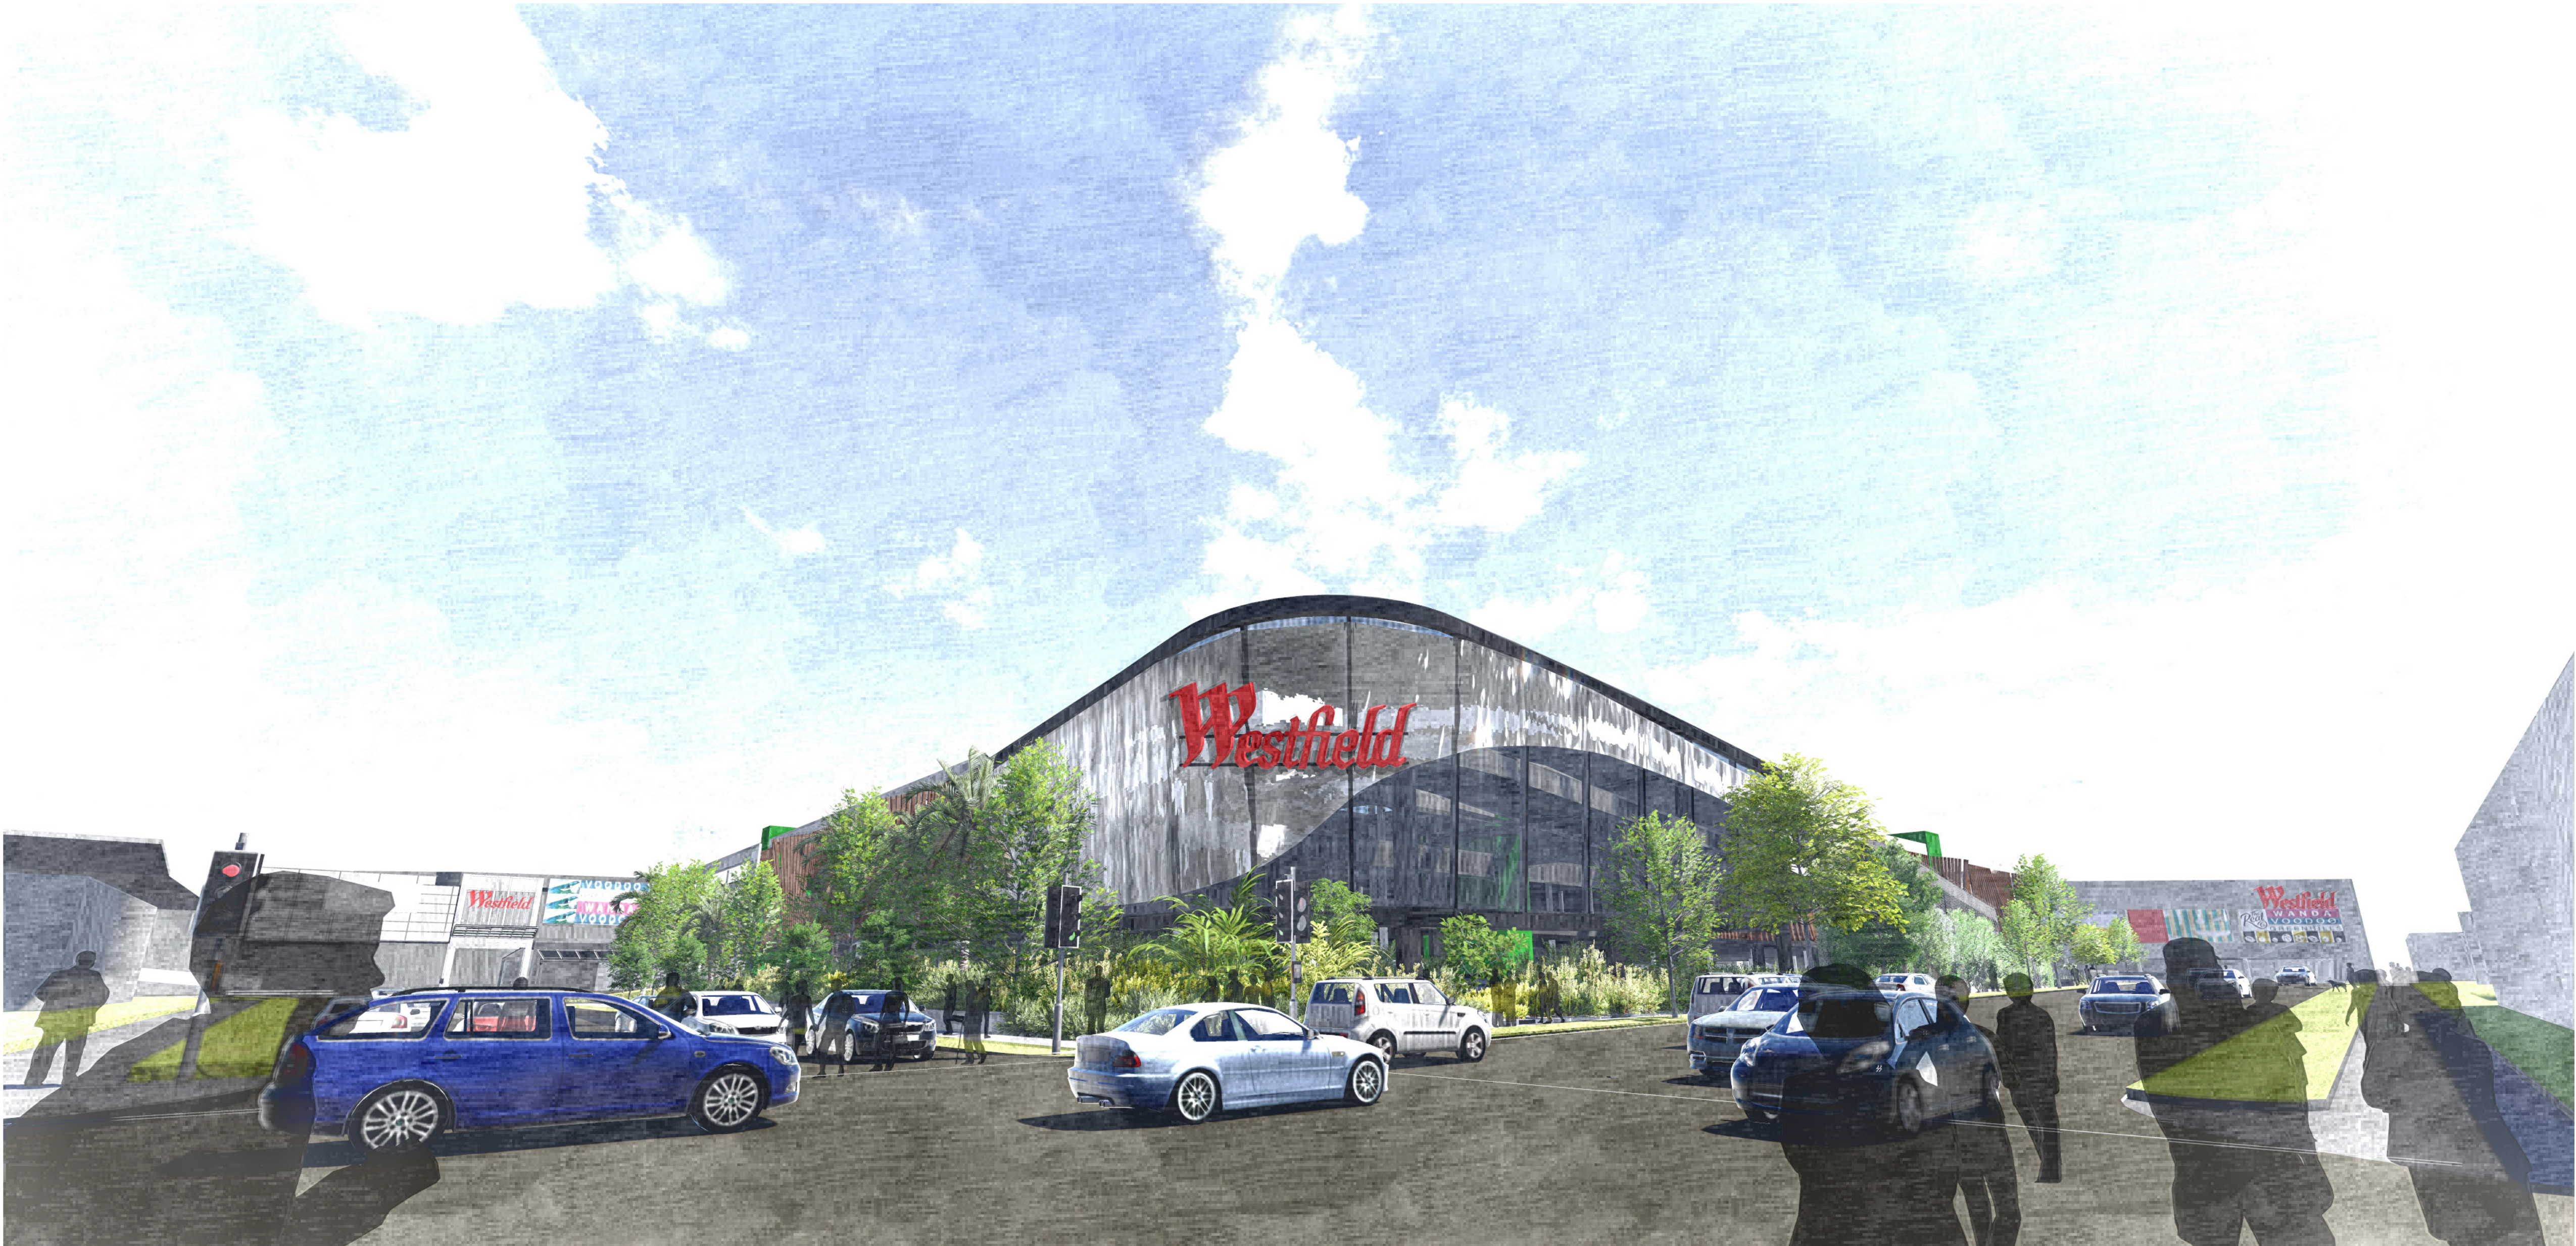

PERSPECTIVE - CORNER CROSS AND GREEN STREETS

Artist Perspective
First Stage Retail Extension & Associated Carparking
WARRINGAH MALL

NOTES:
REFER TO LATEST PROJECT
DOCUMENTATION FOR EXISTING
PLANS, SECTIONS, ELEVATIONS, RL'S,
SURVEY AND DETAILS




Westfield Design & Construction Pty Ltd
Phone (02) 9358 7000
Facsimile (02) 9028 8500
GPO Box 4004 Sydney NSW 2001
85 Castlereagh Street
Sydney NSW 2000
ABN 000 267 285

1:1 @ A1	NF, TS, RH, RJ	29/04/2014
Drawn		Date




Scheme 28d	11752
5500 External Perspectives	Project No

Artist Perspective

DA 01.5502	Rev
	C

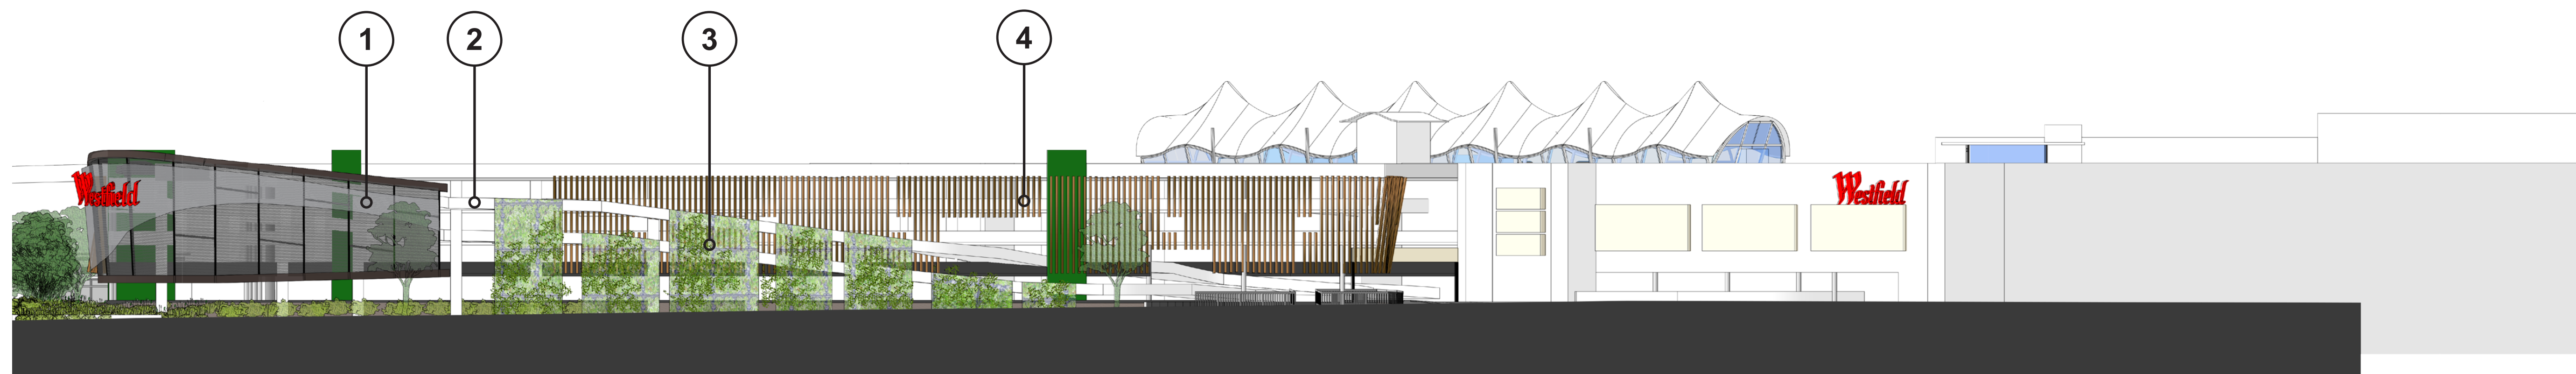

PROPOSED FINISHES & MATERIALS IMAGE BOARD

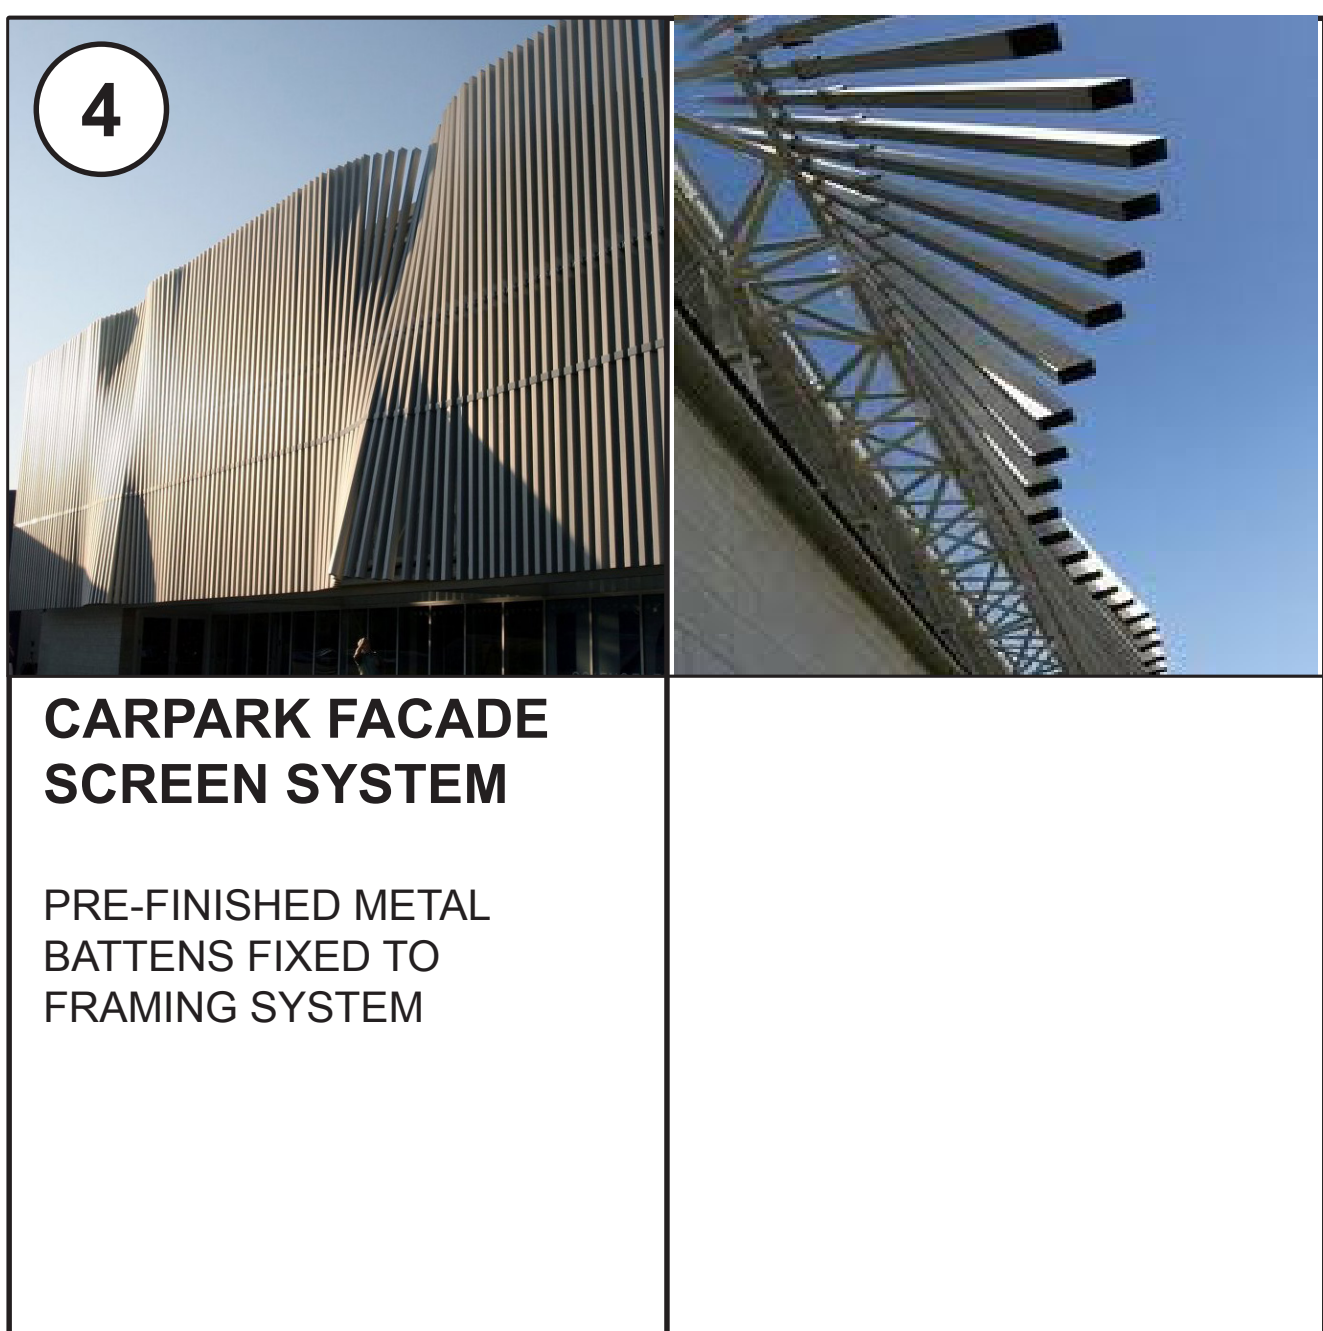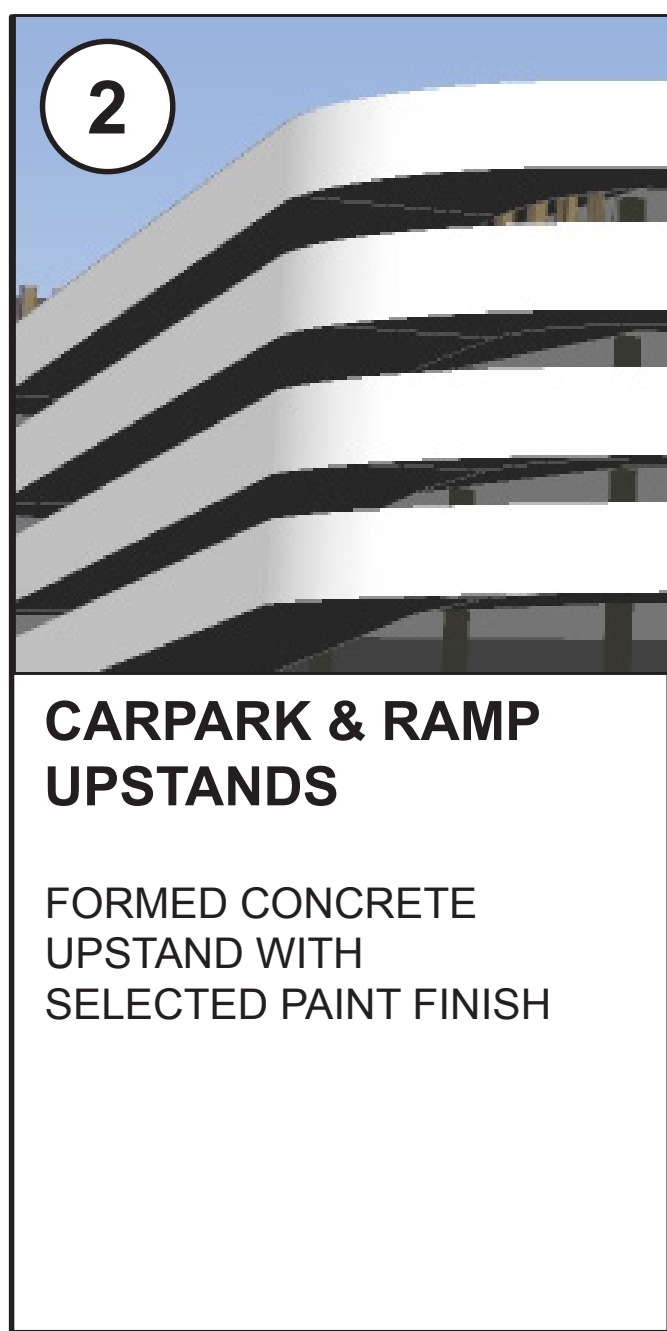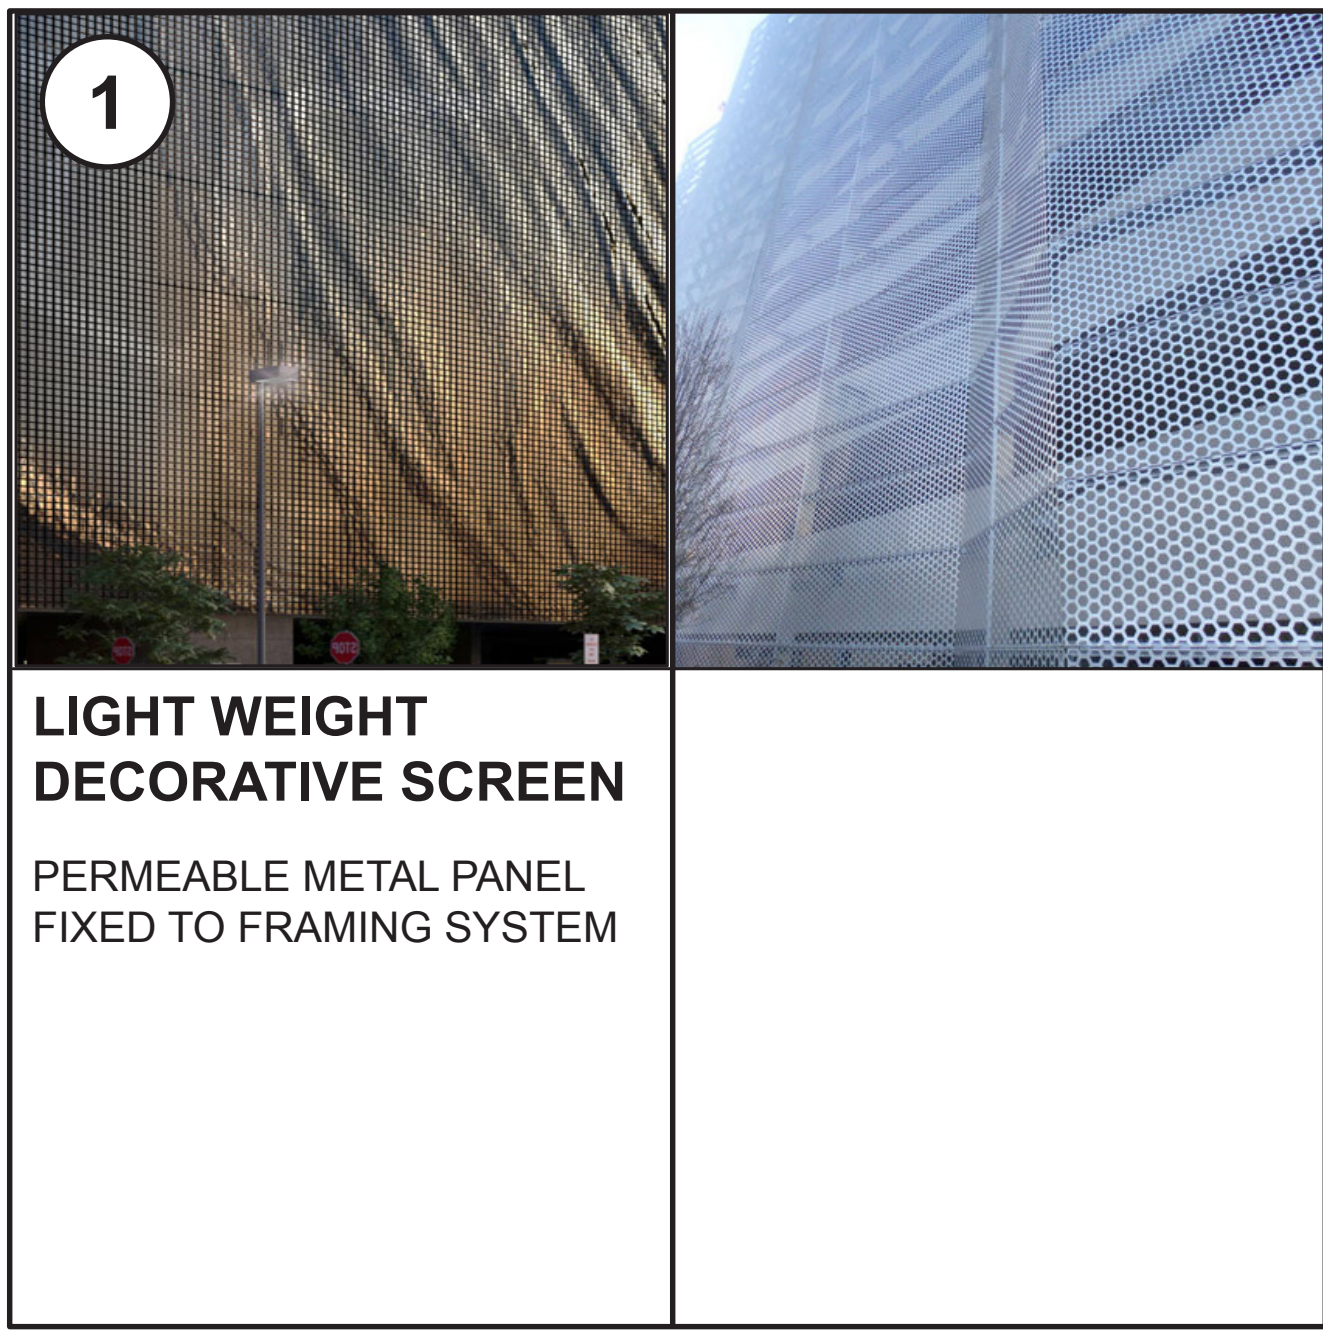

Proposed Finishes & Materials Image Board

First Stage Retail Extension & Associated Carparking

WARRINGAH MALL

NOTES:
REFER TO LATEST PROJECT
DOCUMENTATION FOR EXISTING
PLANS, SECTIONS, ELEVATIONS, RL'S,
SURVEY AND DETAILS



Westfield Design & Construction Pty Ltd
Phone (02) 9358 7000
Facsimile (02) 9028 8500
GPO Box 4004 Sydney NSW 2001
85 Castlereagh Street.
Sydney NSW 2000
ABN 000 267 285

1:1 @ A1	NF, TS, RH, RJ Drawn	29/04/2014 Date
----------	-------------------------	--------------------

Scheme 28d

Proposed Finishes & Materials Image Board

DA 01.5701

DRAWING REGISTER


DA 01.5201 Proposed Ground Level
DA 01.5202 Proposed Ground Level Mezzanine
DA 01.5203 Proposed Level 01
DA 01.5204 Proposed Level 01 Mezzanine
DA 01.5205 Proposed Level 02
DA 01.5206 Proposed Roof Plan
DA 01.5251 Demolition Plan- Ground Level
DA 01.5252 Demolition Plan- Ground Level Mezzanine
DA 01.5253 Demolition Plan- Level 01
DA 01.5254 Demolition Plan- Level 01 Mezzanine
DA 01.5255 Demolition Plan- Level 02
DA 01.5301 Elevations
DA 01.5302 Signage
DA 01.5303 West Elevation
DA 01.5401 Cross Sections
DA 01.5402 Long Sections
DA 01.5501 Artist Perspective
DA 01.5502 Artist Perspective
DA 01.5701 Proposed Finishes & Materials Image Board



Westfield

Westfield
RETAIL TRUST


AMP capital
INVESTORS

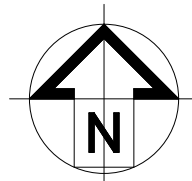

- # WARRINGAH MALL

DA 01.5201	Rev C
------------	----------

1 Ground Level
1:1000

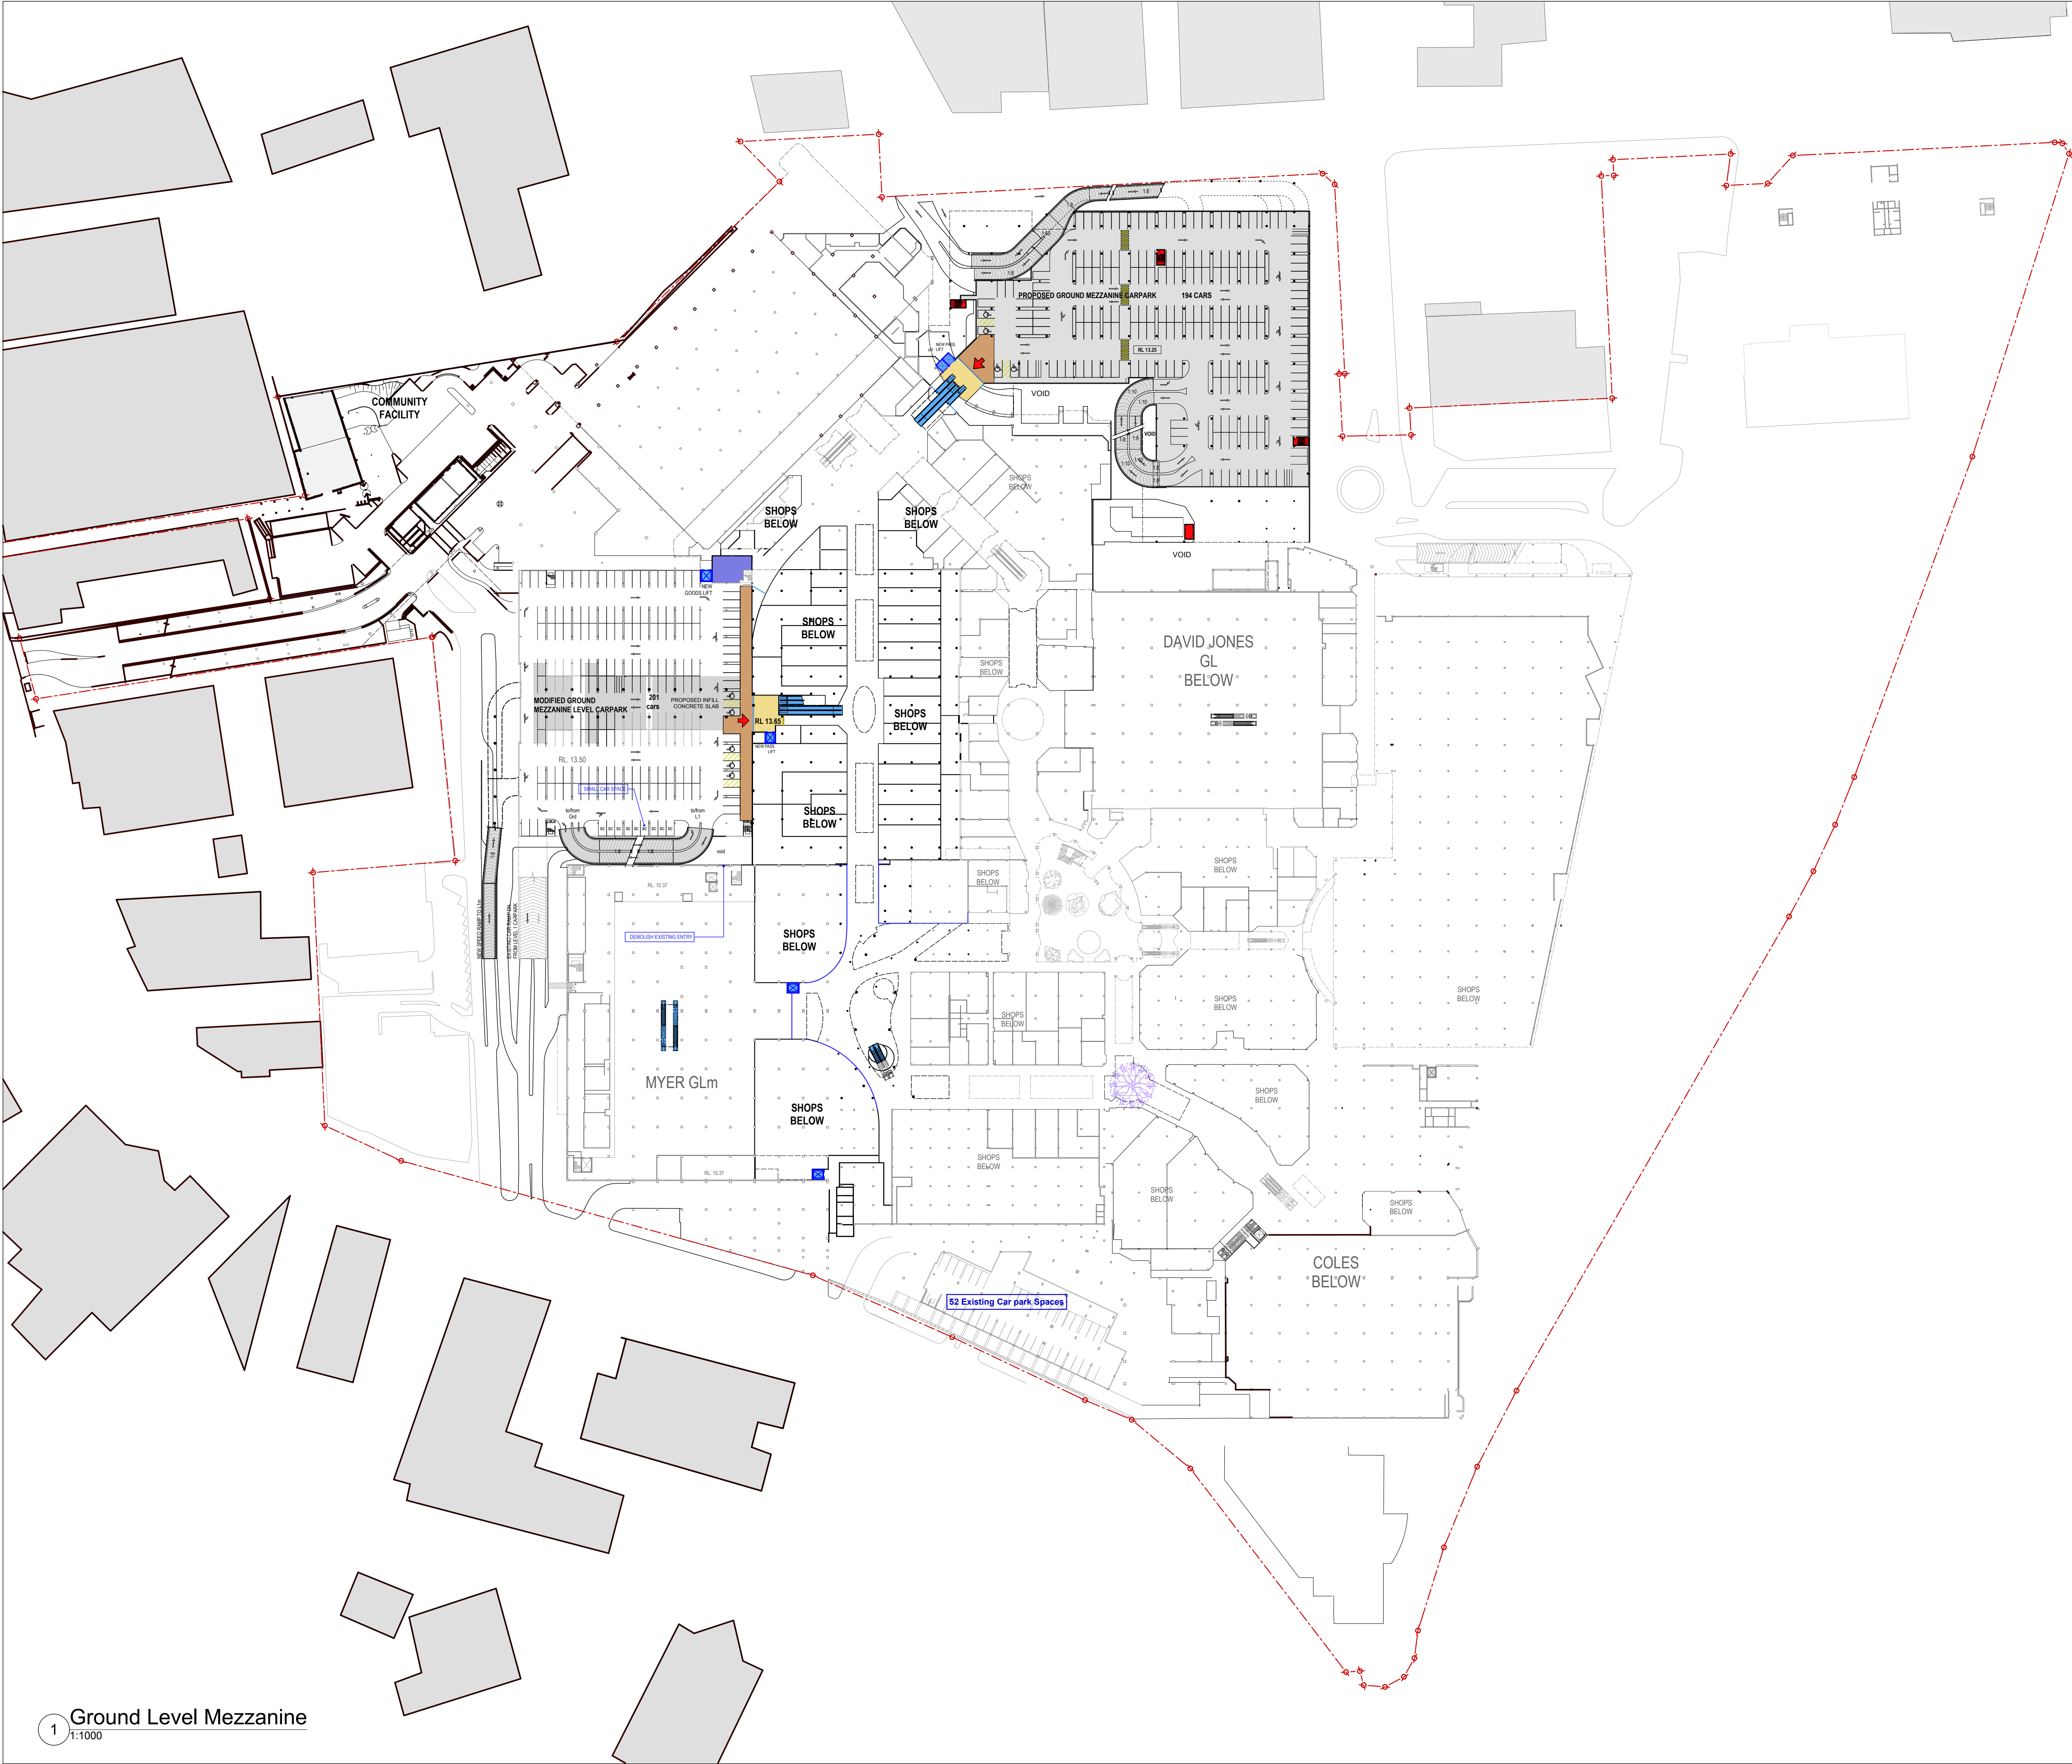

- LEGEND: Area Types
- PROPOSED SPECIALTY SHOPS
 - PROPOSED MINOR MAJOR
 - PROPOSED MAJOR
 - PROPOSED FOOD SHOP/ RESTAURANT
 - PROPOSED KIOSKS
 - PROPOSED MALL
 - PROPOSED CARPARK
 - PROPOSED AMENITIES/ STORAGE
 - PROPOSED SERVICES
 - PROPOSED PAVING
 - PROPOSED LANDSCAPING

Proposed Ground Level Mezzanine
First Stage Retail Extension & Associated Carparking
WARRINGAH MALL

NOTES:
REFER TO LATEST PROJECT
DOCUMENTATION FOR EXISTING
PLANS, SECTIONS, ELEVATIONS, RL'S,
SURVEY AND DETAILS



Westfield


Westfield Design & Construction Pty Ltd
Phone (02) 9358 7000
Facsimile (02) 9028 8800
GPO Box 4004 Sydney NSW 2001
85 Castlereagh Street,
Sydney NSW 2000
ABN 000 267 285


1:1000 @ NF, TS, RH, RJ 29/04/2014
A1 Drawn Date

Scheme 28d 11752
5200 Proposed Plans Project No

**Proposed Ground Level
Mezzanine**

DA 01.5202 Rev
C

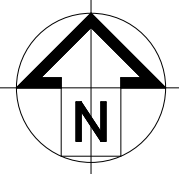

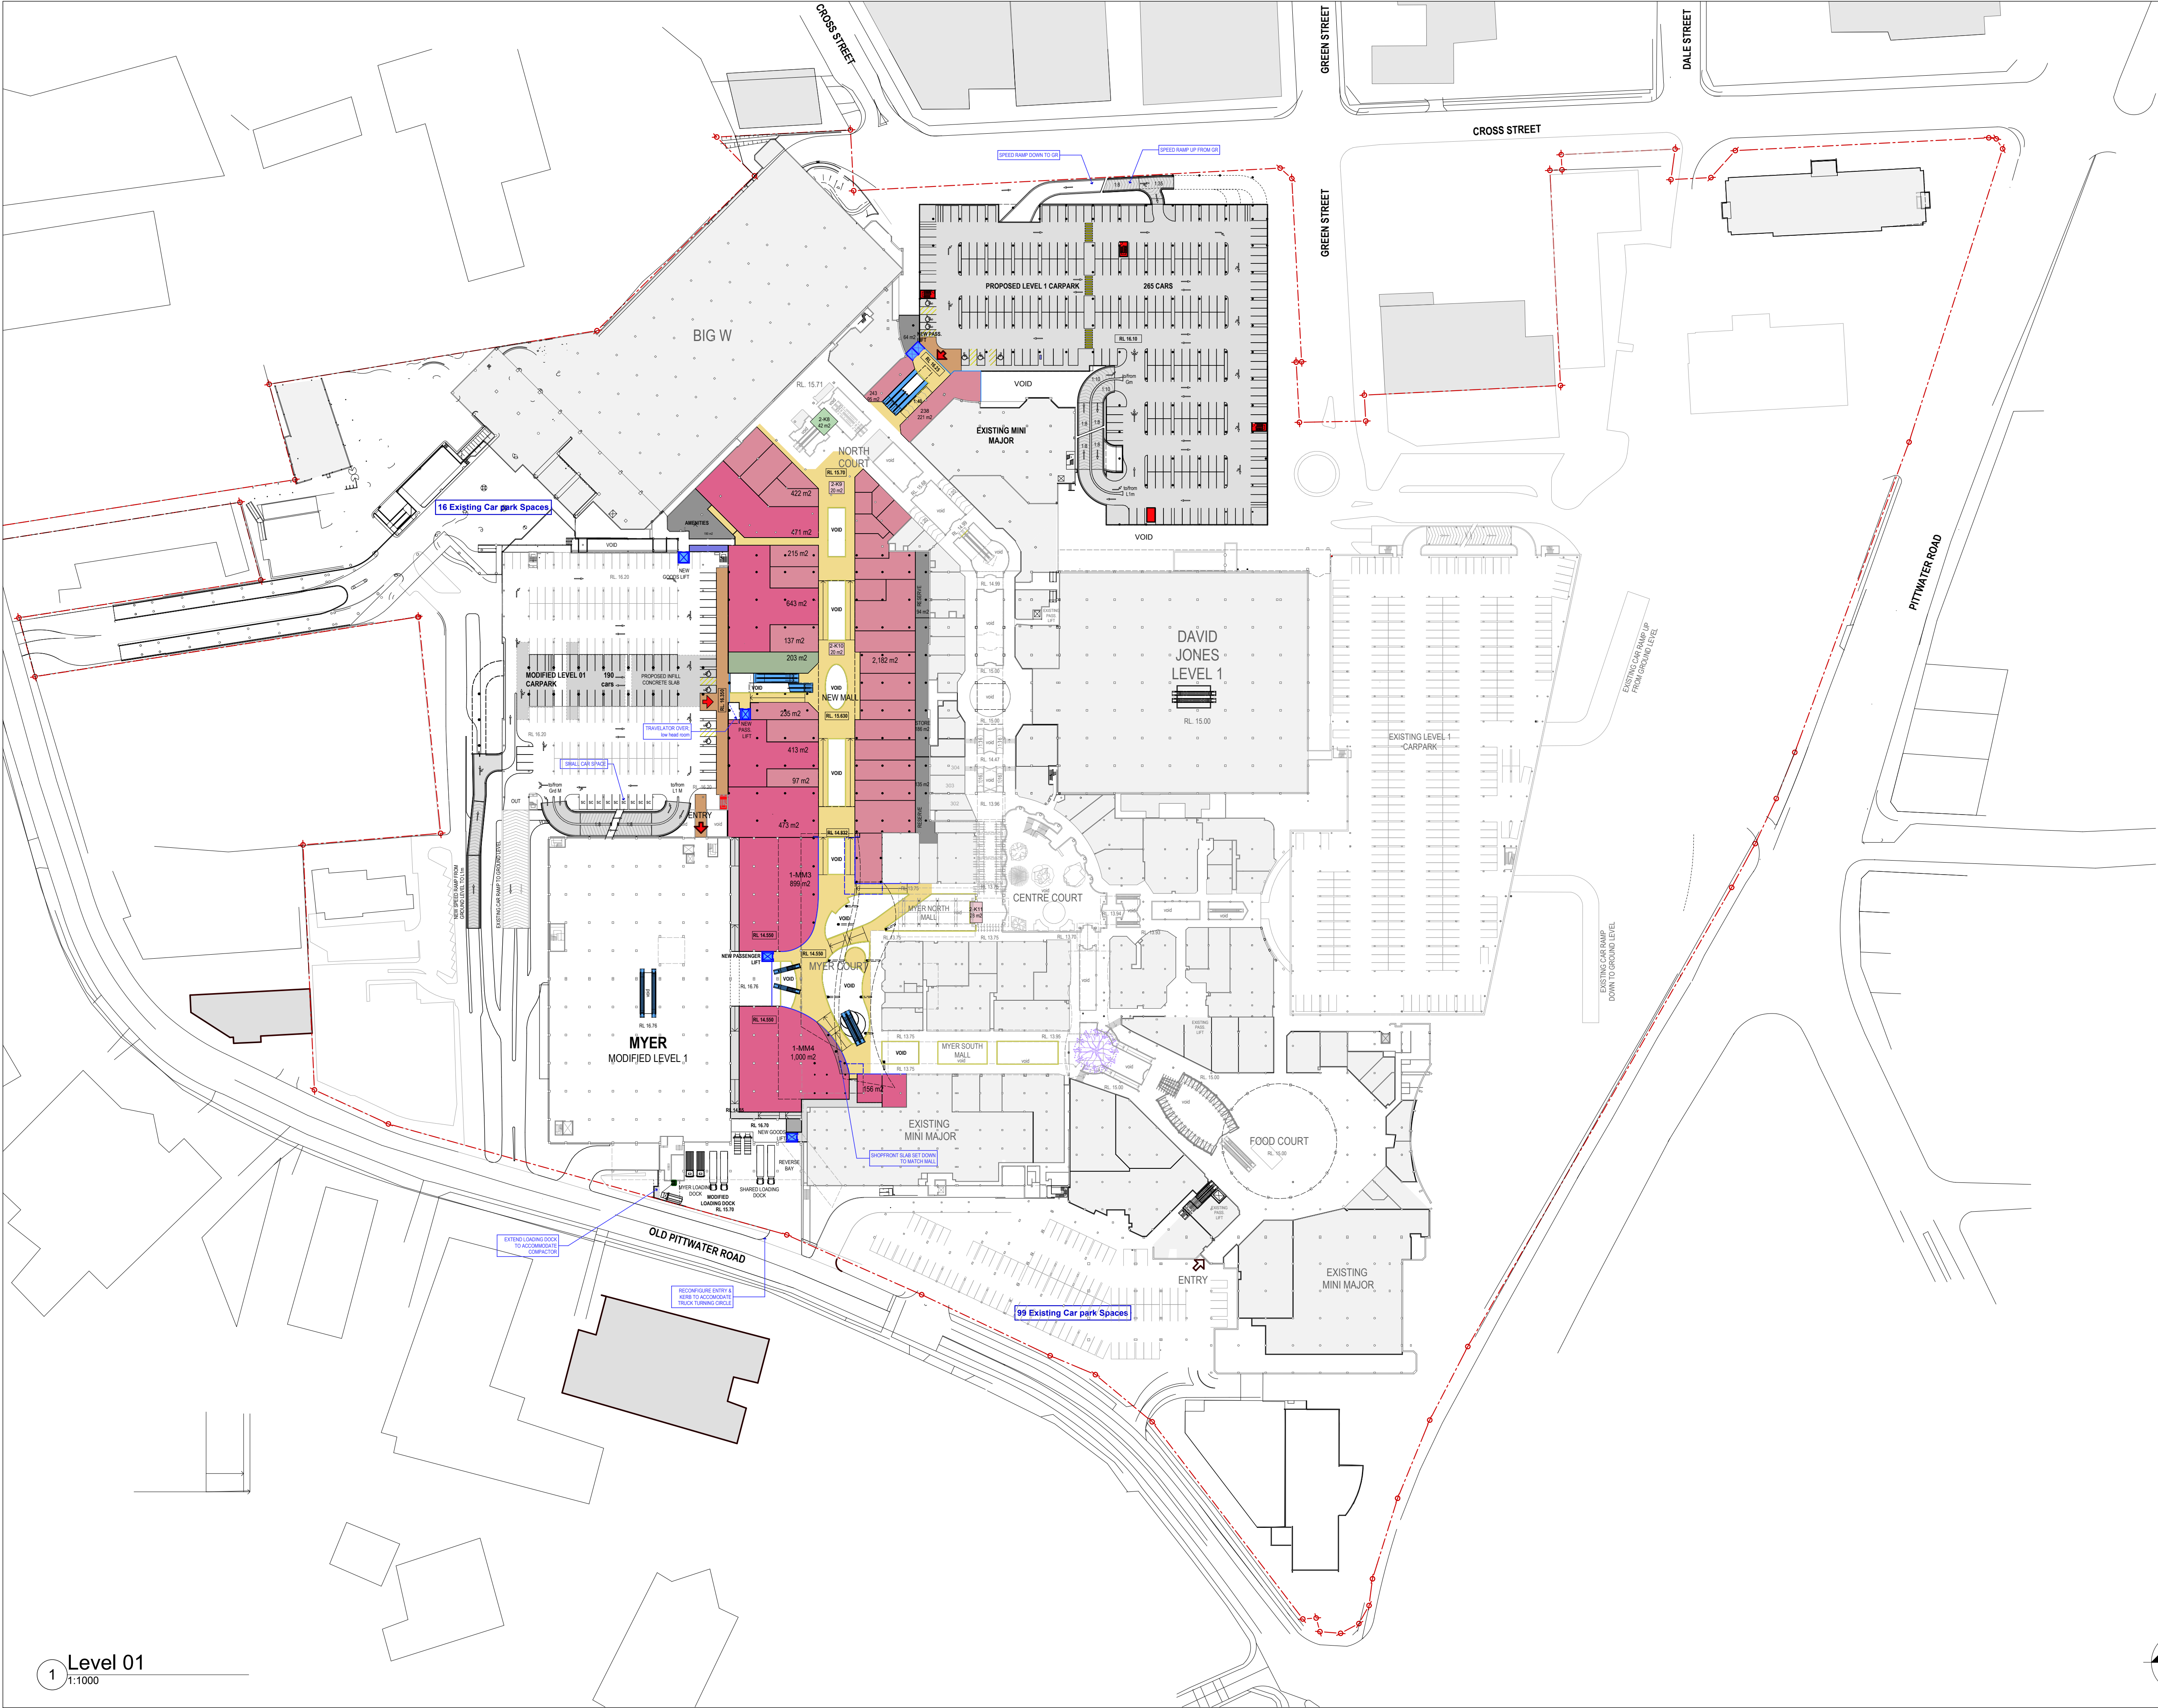

- LEGEND: Area Types
- PROPOSED SPECIALTY SHOPS
 - PROPOSED MINI MAJOR
 - PROPOSED MAJOR
 - PROPOSED FOOD SHOP/ RESTAURANT
 - PROPOSED KIOSKS
 - PROPOSED MALL
 - PROPOSED CARPARK
 - PROPOSED AMENITIES/ STORAGE
 - PROPOSED SERVICES
 - PROPOSED PAVING
 - PROPOSED LANDSCAPING

Proposed Level 01
First Stage Retail Extension & Associated Carparking
WARRINGAH MALL

NOTES:
REFER TO LATEST PROJECT
DOCUMENTATION FOR EXISTING
PLANS, SECTIONS, ELEVATIONS, RL'S,
SURVEY AND DETAILS



Westfield
Westfield Design & Construction Pty Ltd
Phone (02) 9358 7000
Facsimile (02) 9028 8800
GPO Box 4004 Sydney NSW 2001
85 Castlereagh Street,
Sydney NSW 2000
ABN 000 267 285


1:1000 @ NF, TS, RH, RJ 29/04/2014
A1 Drawn Date

Scheme 28d 11752
5200 Proposed Plans Project No

Proposed Level 01

DA 01.5203 Rev
C

1 Level 01
1:1000

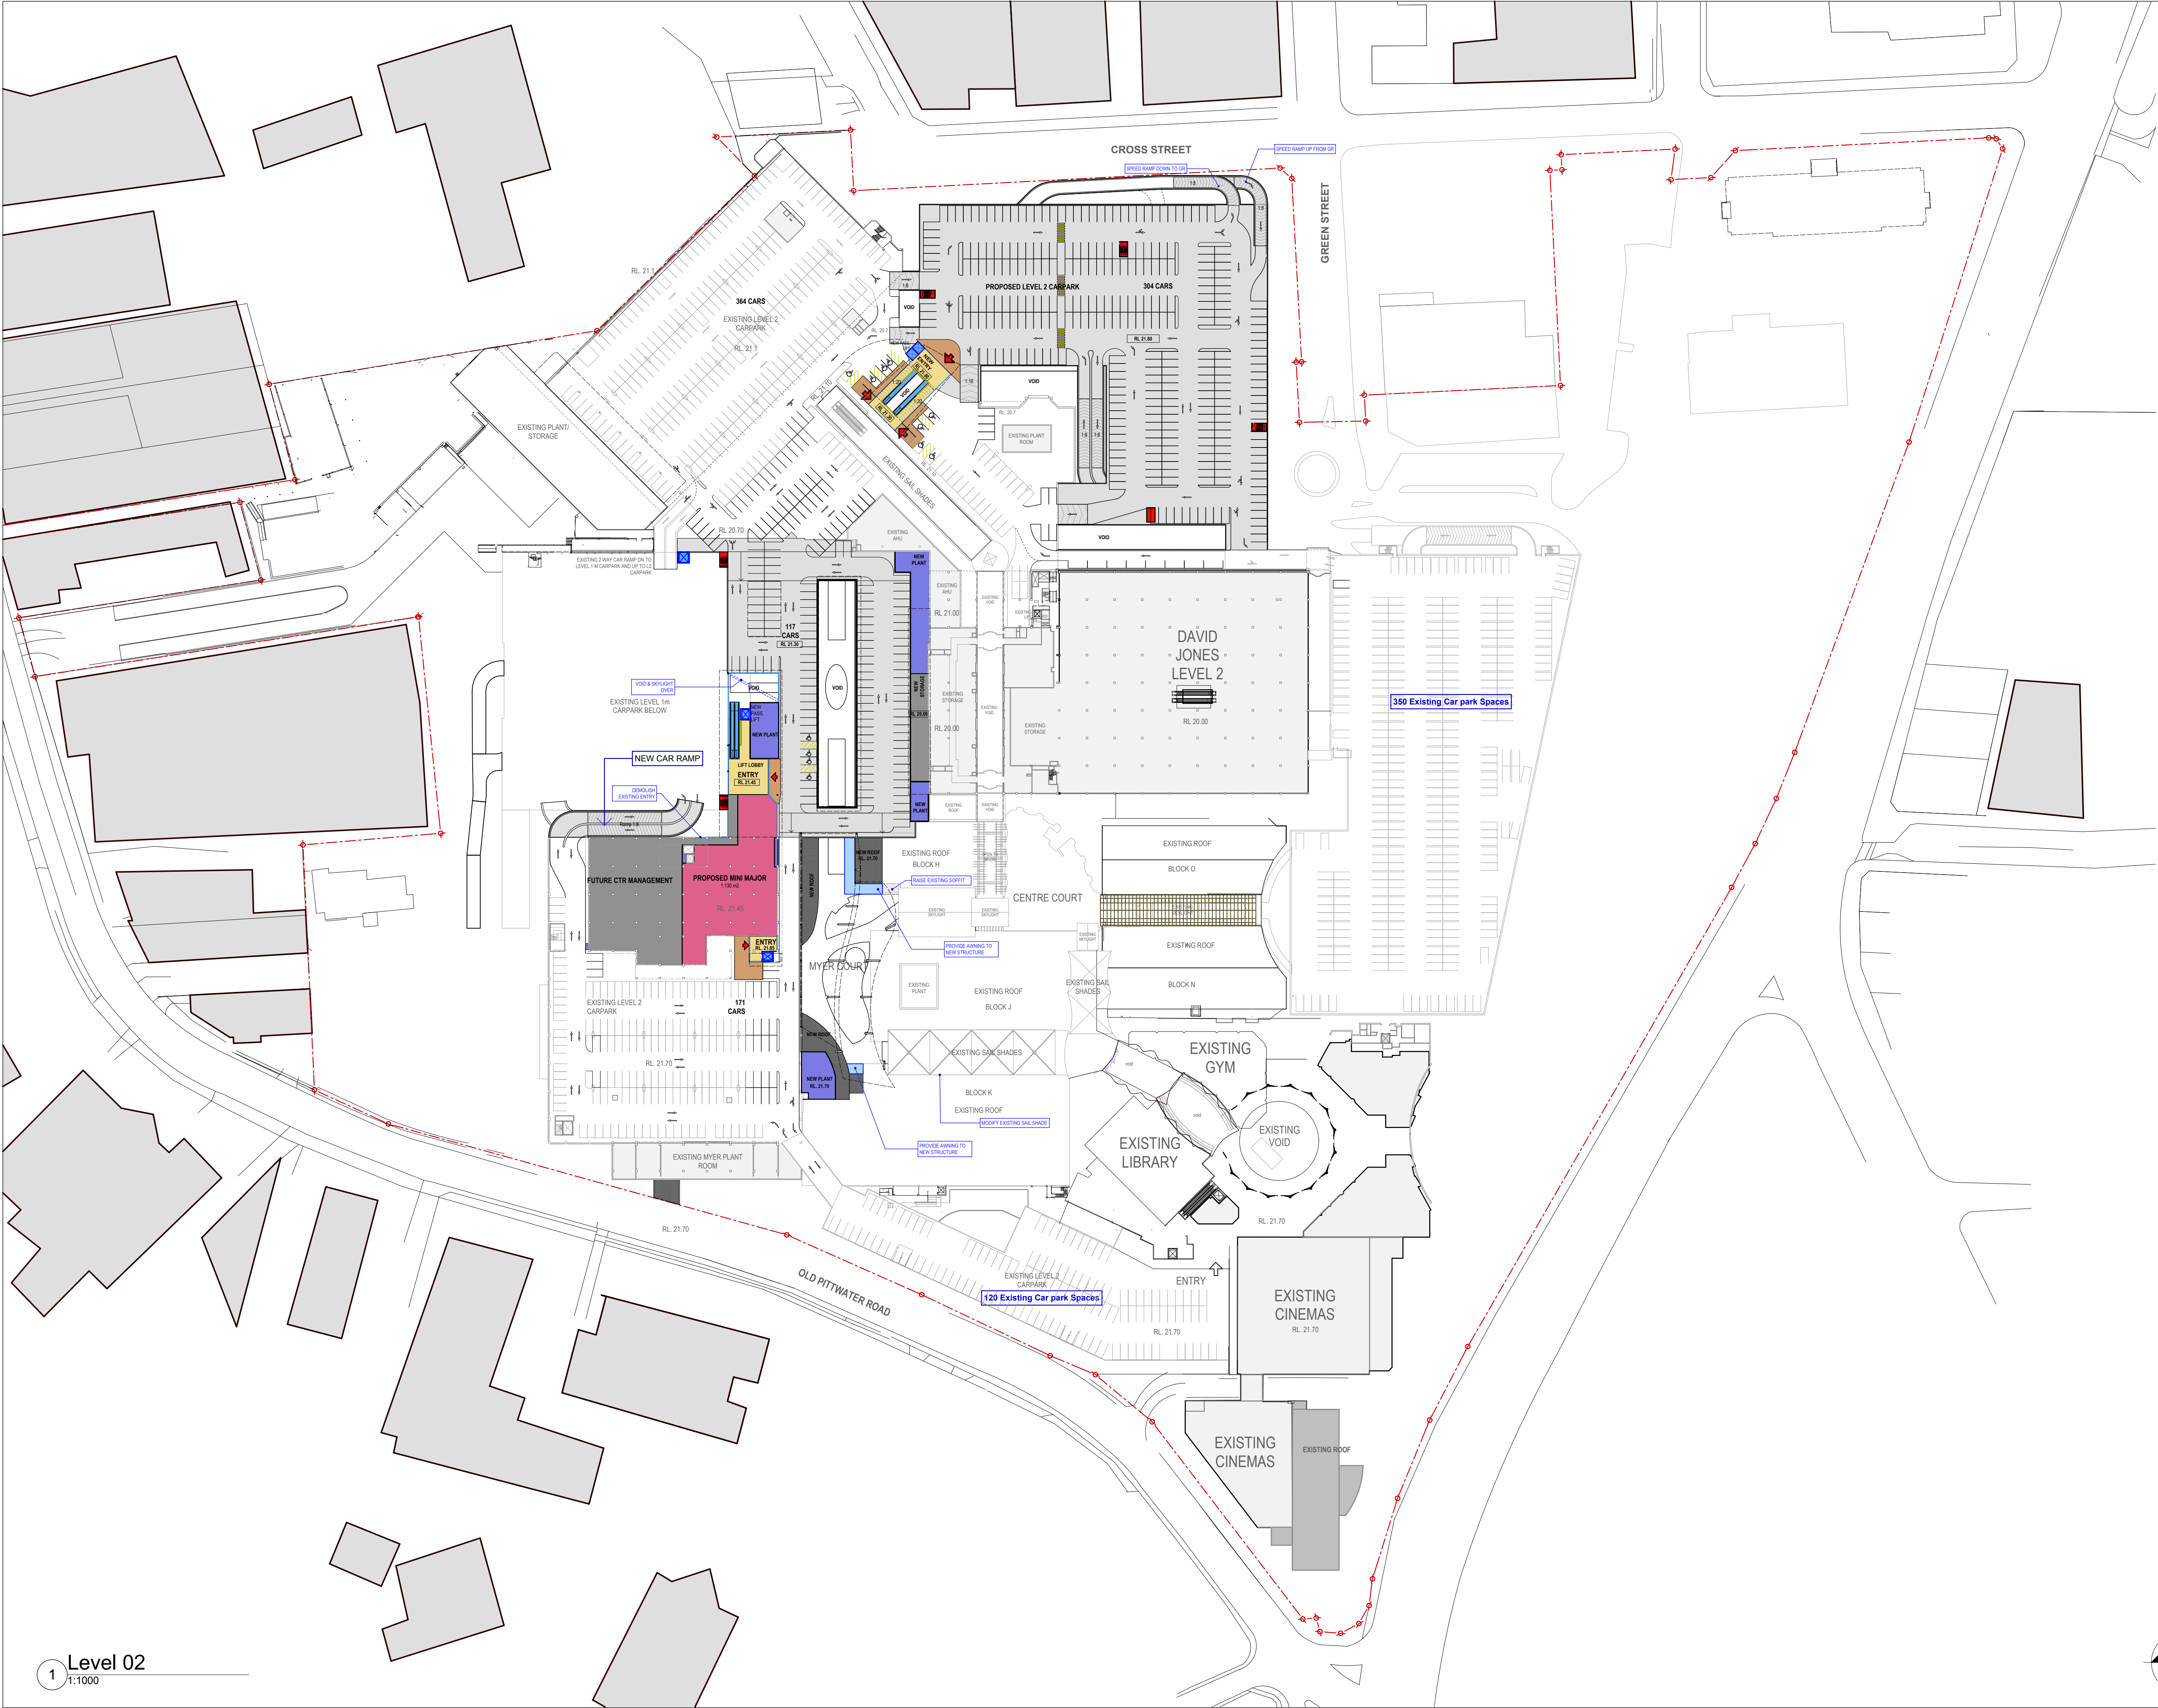

- LEGEND: Area Types
- PROPOSED SPECIALTY SHOPS
 - PROPOSED MINI MAJOR
 - PROPOSED MAJOR
 - PROPOSED FOOD SHOP/ RESTAURANT
 - PROPOSED KIOSKS
 - PROPOSED MALL
 - PROPOSED CARPARK
 - PROPOSED AMENITIES/ STORAGE
 - PROPOSED SERVICES
 - PROPOSED PAVING
 - PROPOSED LANDSCAPING

Proposed Level 02
First Stage Retail Extension & Associated Carparking
WARRINGAH MALL


NOTES:
REFER TO LATEST PROJECT
DOCUMENTATION FOR EXISTING
PLANS, SECTIONS, ELEVATIONS, RL'S,
SURVEY AND DETAILS




Westfield
Westfield Design & Construction Pty Ltd
Phone (02) 9358 7000
Facsimile (02) 9028 8500
GPO Box 4004 Sydney NSW 2001
85 Castlereagh Street,
Sydney NSW 2000
ABN 000 267 285

1:1000 @ NF, TS, RH, RJ 29/04/2014
A1 Drawn Date
Scheme 28d 11752 Project No
5200 Proposed Plans
Proposed Level 02

DA 01.5205 Rev
C

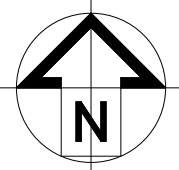

1 Level 02
1:1000

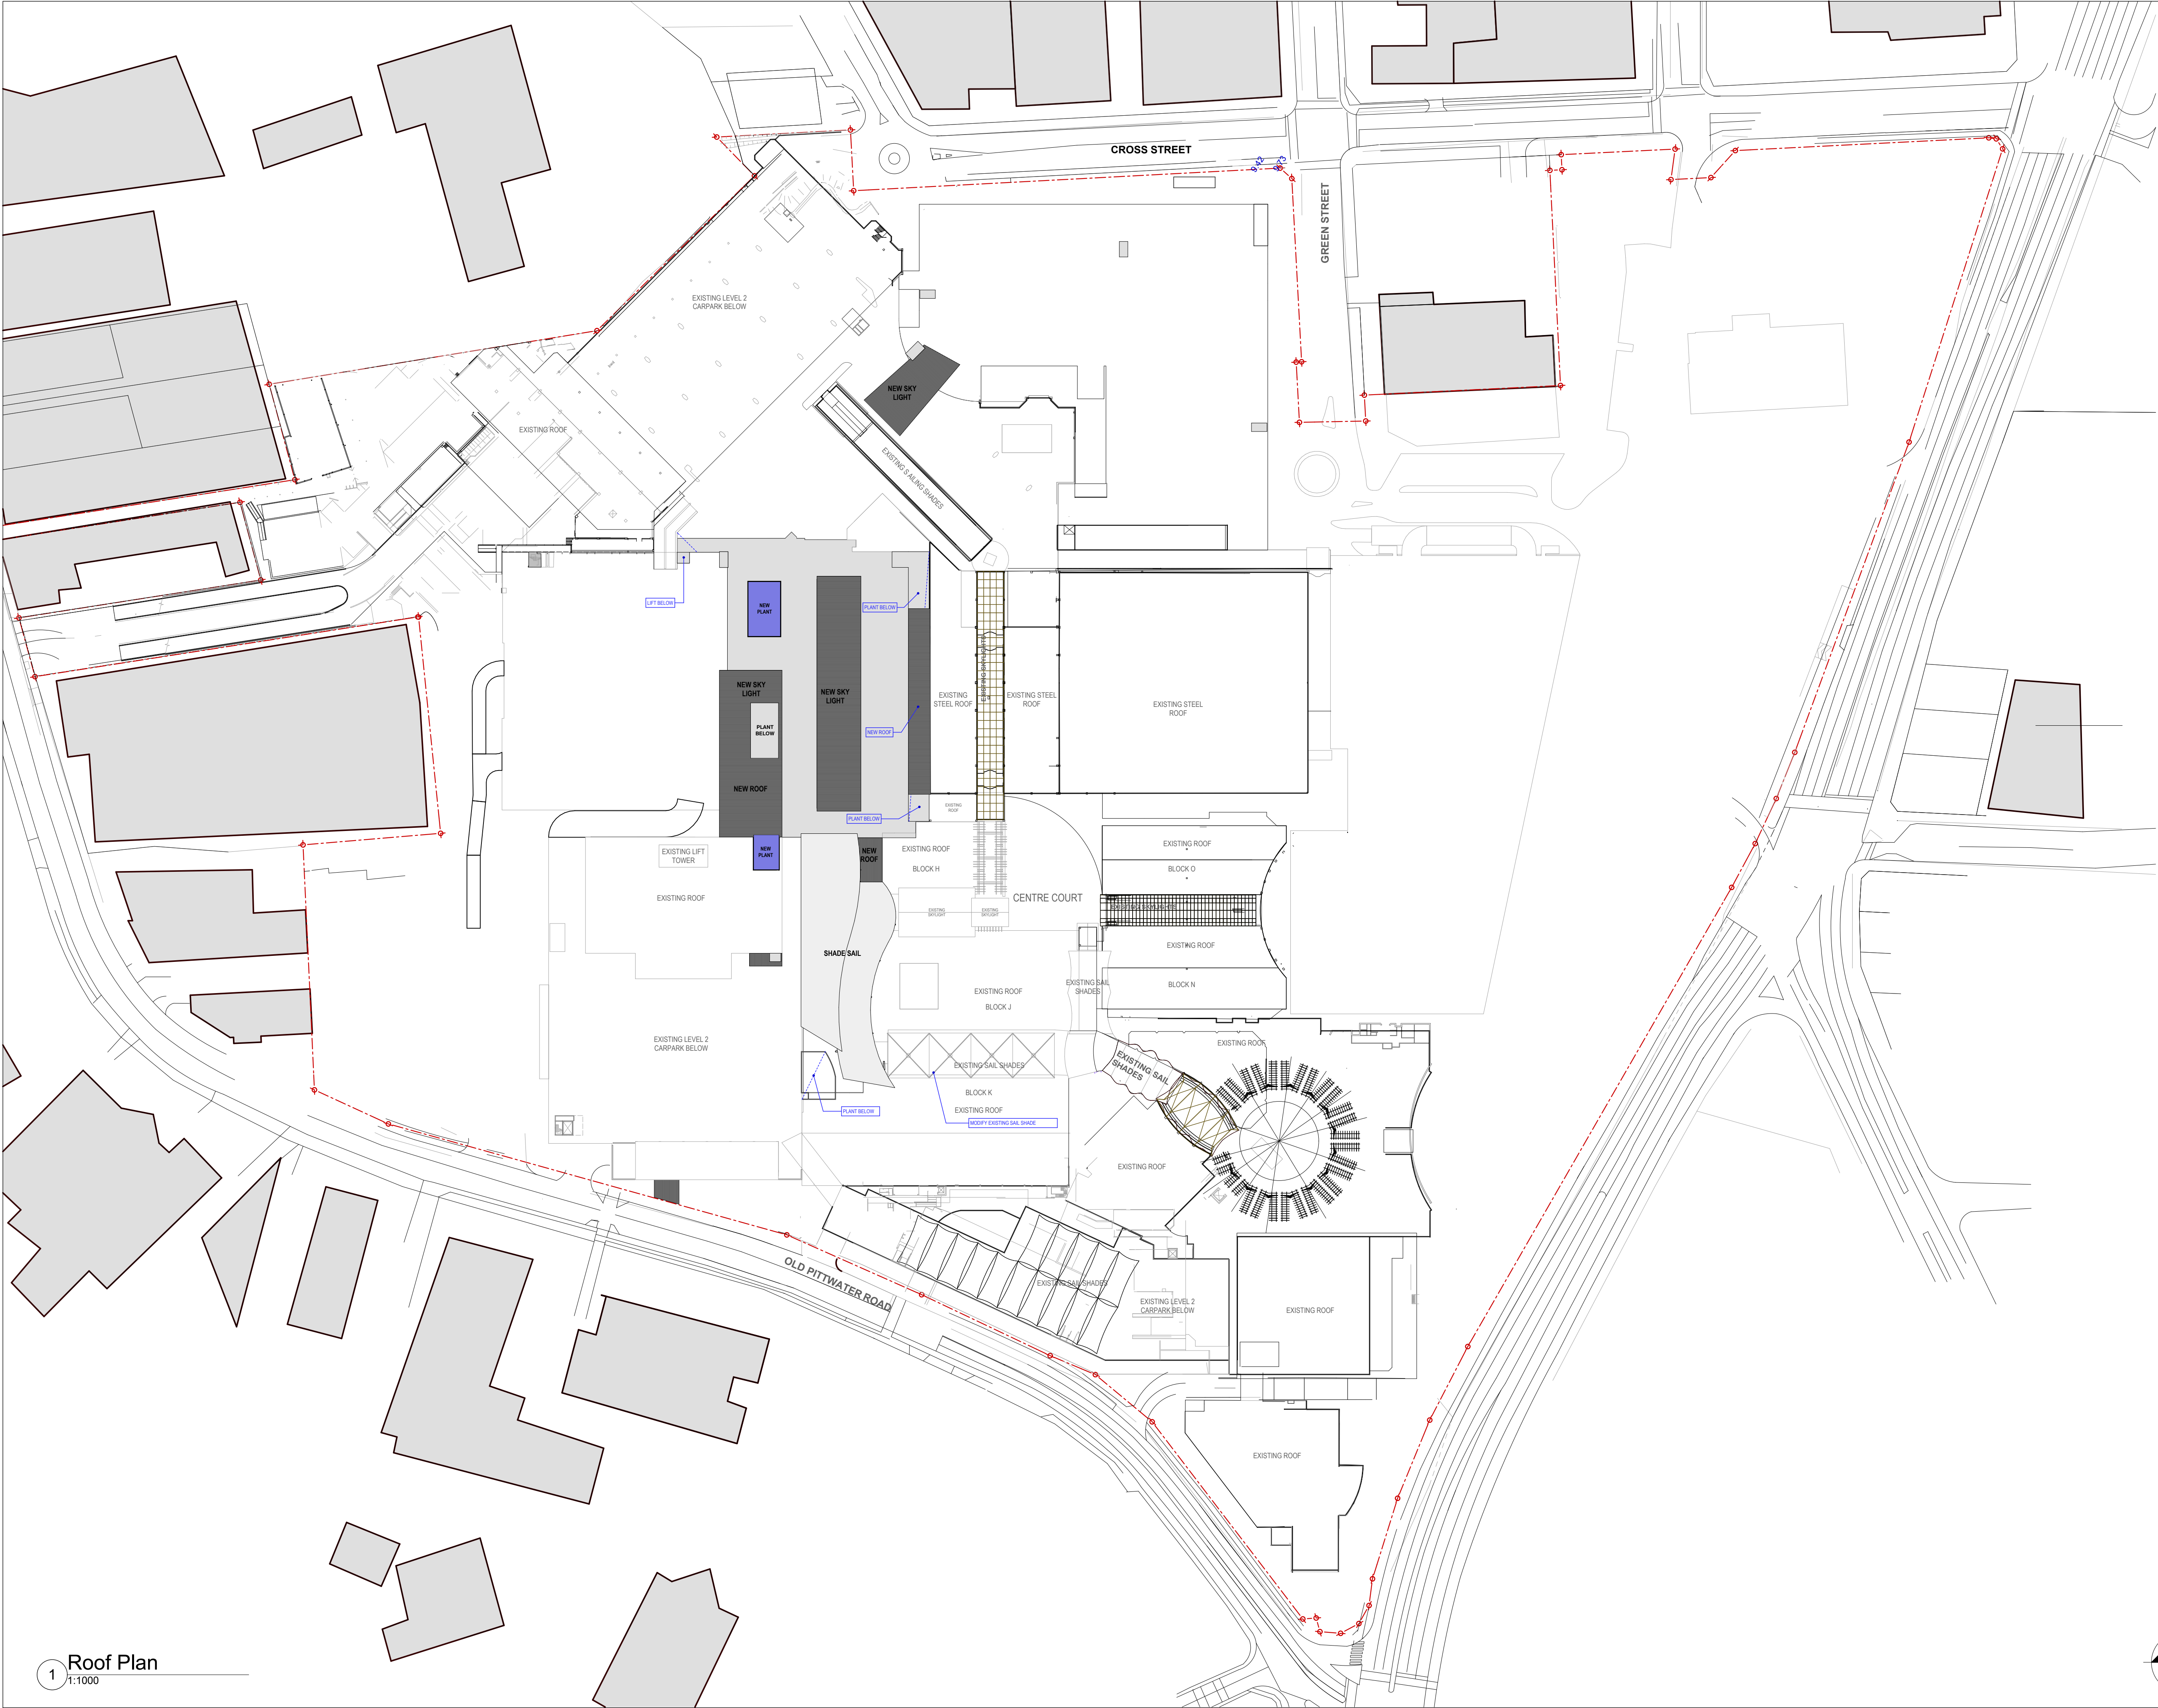

- LEGEND: Area Types
- PROPOSED SPECIALTY SHOPS
 - PROPOSED MINOR MAJOR
 - PROPOSED MAJOR
 - PROPOSED FOOD SHOP/ RESTAURANT
 - PROPOSED KIOSKS
 - PROPOSED MALL
 - PROPOSED CARPARK
 - PROPOSED AMENITIES/ STORAGE
 - PROPOSED SERVICES
 - PROPOSED PAVING
 - PROPOSED LANDSCAPING

Proposed Roof Plan
First Stage Retail Extension & Associated Carparking
WARRINGAH MALL

NOTES:
REFER TO LATEST PROJECT
DOCUMENTATION FOR EXISTING
PLANS, SECTIONS, ELEVATIONS, R/L'S,
SURVEY AND DETAILS



Westfield


Westfield Design & Construction Pty Ltd
Phone (02) 9358 7000
Facsimile (02) 9028 8500
GPO Box 4004 Sydney NSW 2001
85 Castlereagh Street,
Sydney NSW 2000
ABN 000 267 285

1:1000 @ NF, TS, RH, RJ 29/04/2014
A1 Drawn Date


Scheme 28d 11752
5200 Proposed Plans Project No

Proposed Roof Plan

DA 01.5206 Rev
C

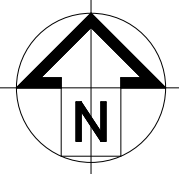

1 Roof Plan
1:1000

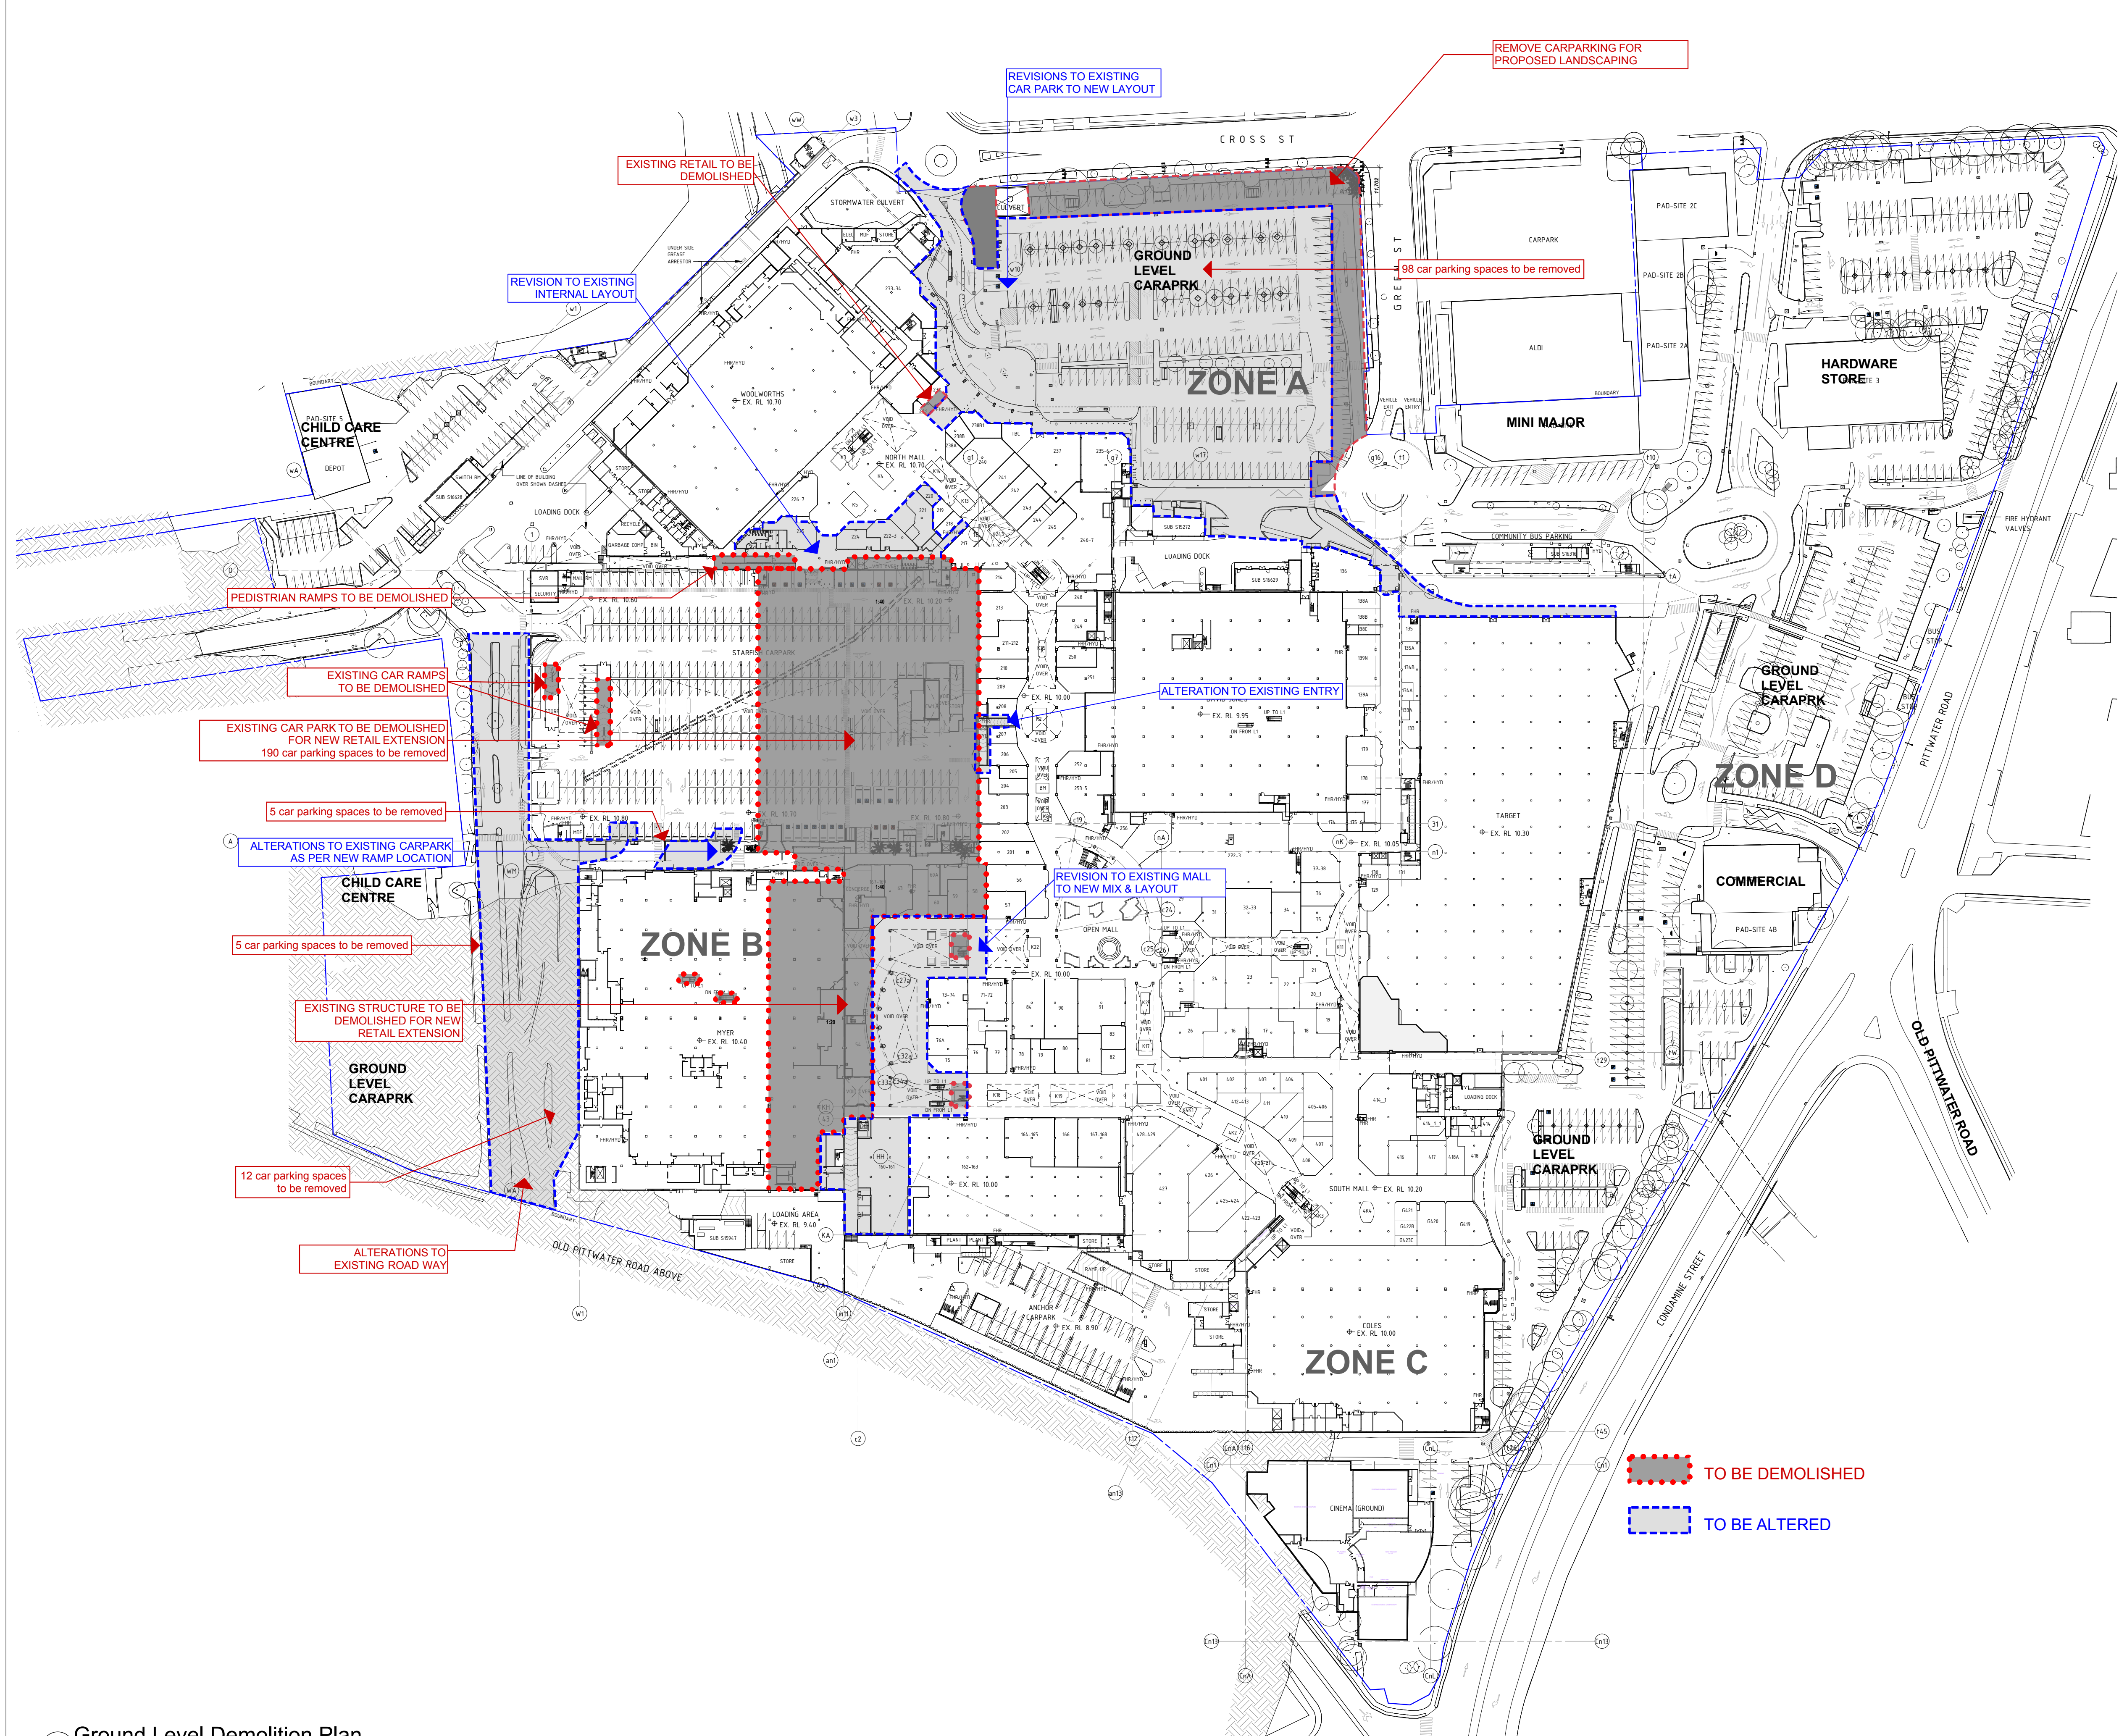

- LEGEND: Area Types
- PROPOSED SPECIALTY SHOPS
 - PROPOSED MINI MAJOR
 - PROPOSED MAJOR
 - PROPOSED FOOD SHOP/ RESTAURANT
 - PROPOSED KIOSKS
 - PROPOSED MALL
 - PROPOSED CARPARK
 - PROPOSED AMENITIES/ STORAGE
 - PROPOSED SERVICES
 - PROPOSED PAVING
 - PROPOSED LANDSCAPING

Demolition Plan- Ground Level
First Stage Retail Extension & Associated Carparking
WARRINGAH MALL

NOTES:
REFER TO LATEST PROJECT
DOCUMENTATION FOR EXISTING
PLANS, SECTIONS, ELEVATIONS, RL'S,
SURVEY AND DETAILS





Westfield
Westfield Design & Construction Pty Ltd
Phone (02) 9358 7000
Facsimile (02) 9028 8800
GPO Box 4004 Sydney NSW 2001
85 Castlereagh Street,
Sydney NSW 2000
ABN 000 267 285

1:1000 @ NF, TS, RH, RJ 29/04/2014
A1 Drawn Date
Scheme 28d 11752 Project No
6250 Demolition Plans

Demolition Plan- Ground Level

DA 01.5251 Rev C

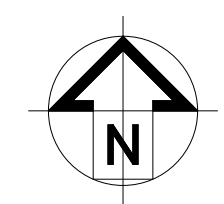

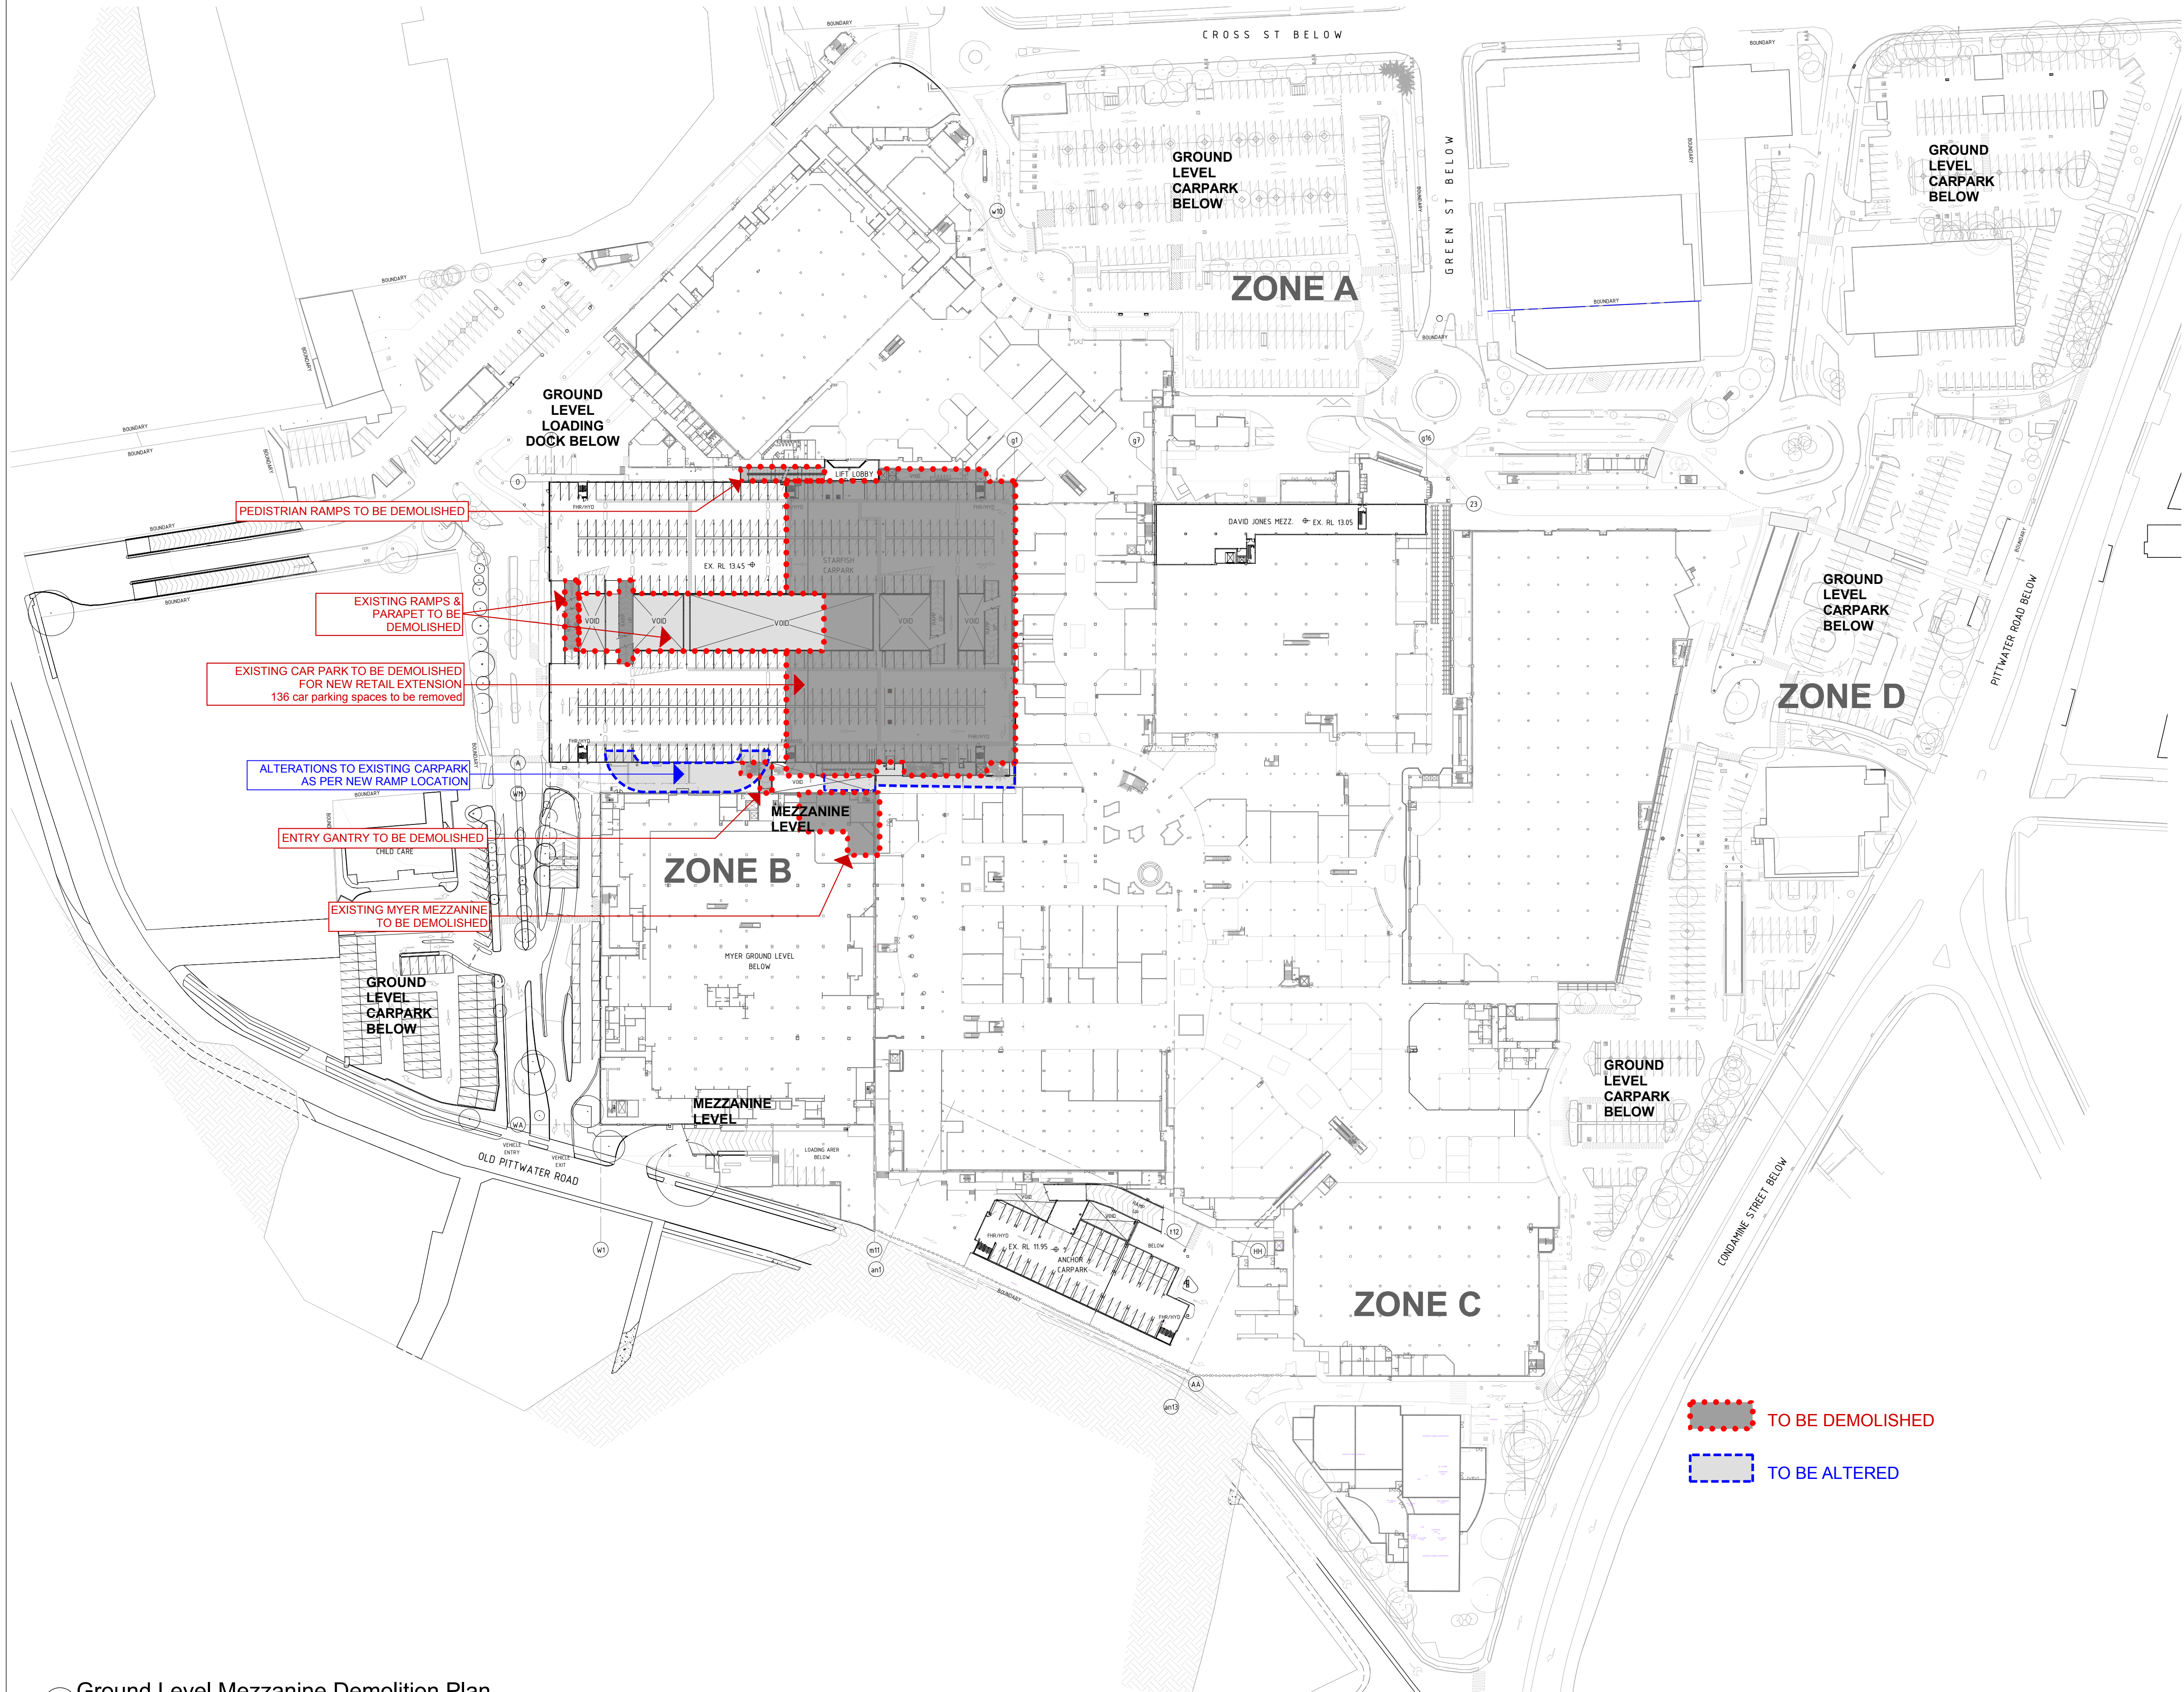

Demolition Plan- Ground Level Mezzanine

First Stage Retail Extension & Associated Carparking

WARRINGAH MALL

NOTES:
REFER TO LATEST PROJECT
DOCUMENTATION FOR EXISTING
PLANS, SECTIONS, ELEVATIONS, RL'S,
SURVEY AND DETAILS



Westfield
Westfield Design & Construction Pty Ltd
Phone (02) 9358 7000
Facsimile (02) 9028 8800
GPO Box 4004 Sydney NSW 2001
85 Castlereagh Street,
Sydney NSW 2000
ABN 000 267 285


1:1000 @ NF, TS, RH, RJ 29/04/2014
A1 Drawn Date


Scheme 28d 11752 Project No

5250 Demolition Plans

**Demolition Plan- Ground
Level Mezzanine**

DA 01.5252 Rev
C

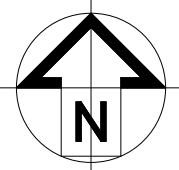

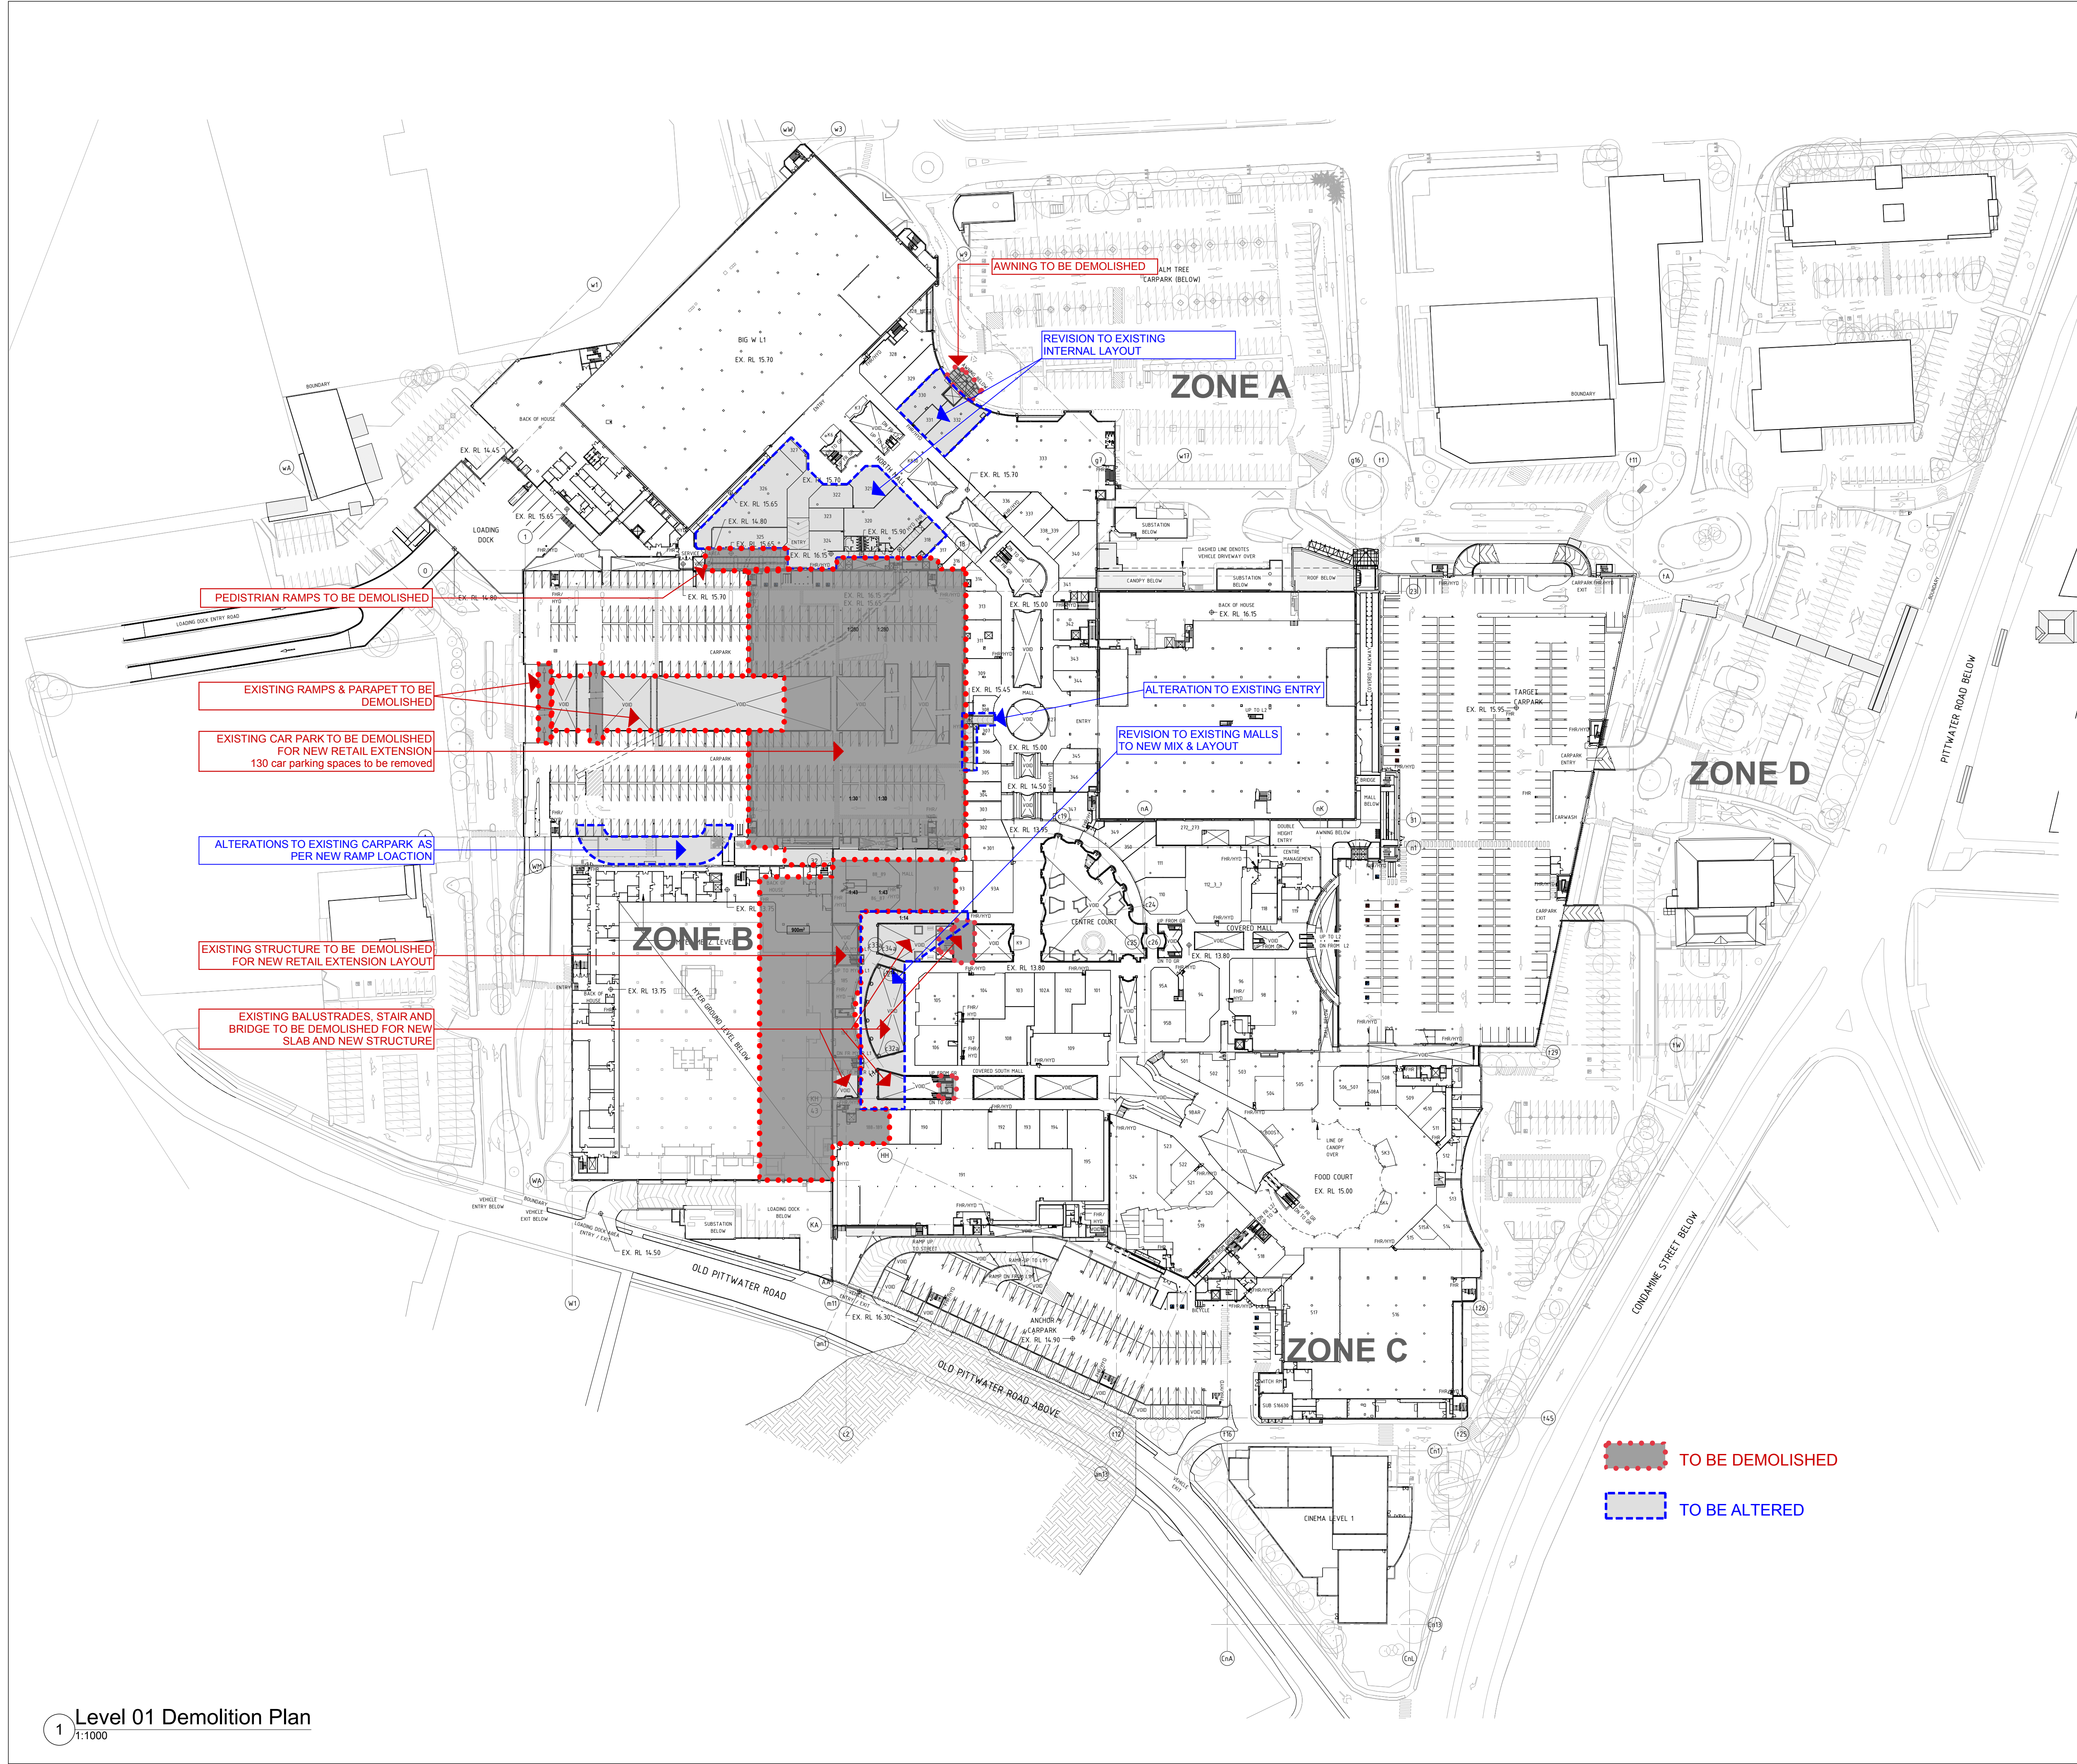

- LEGEND: Area Types
- PROPOSED SPECIALTY SHOPS
 - PROPOSED MINOR MAJOR
 - PROPOSED MAJOR
 - PROPOSED FOOD SHOP/RESTAURANT
 - PROPOSED KIOSKS
 - PROPOSED MALL
 - PROPOSED CARPARK
 - PROPOSED AMENITIES/STORAGE
 - PROPOSED SERVICES
 - PROPOSED PAVING
 - PROPOSED LANDSCAPING

Demolition Plan- Level 01
First Stage Retail Extension & Associated Carparking
WARRINGAH MALL

NOTES:
REFER TO LATEST PROJECT
DOCUMENTATION FOR EXISTING
PLANS, SECTIONS, ELEVATIONS, RL'S,
SURVEY AND DETAILS





Westfield
Westfield Design & Construction Pty Ltd
Phone (02) 9358 7000
Facsimile (02) 9028 8800
GPO Box 4004 Sydney NSW 2001
85 Castlereagh Street
Sydney NSW 2000
ABN 000 267 285

1:1000 @ NF, TS, RH, RJ 29/04/2014
A1 Drawn Date
Scheme 28d 11752 Project No
6250 Demolition Plans

Demolition Plan- Level 01

DA 01.5253 Rev
C

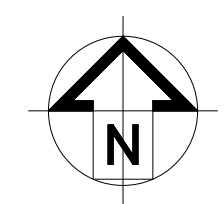

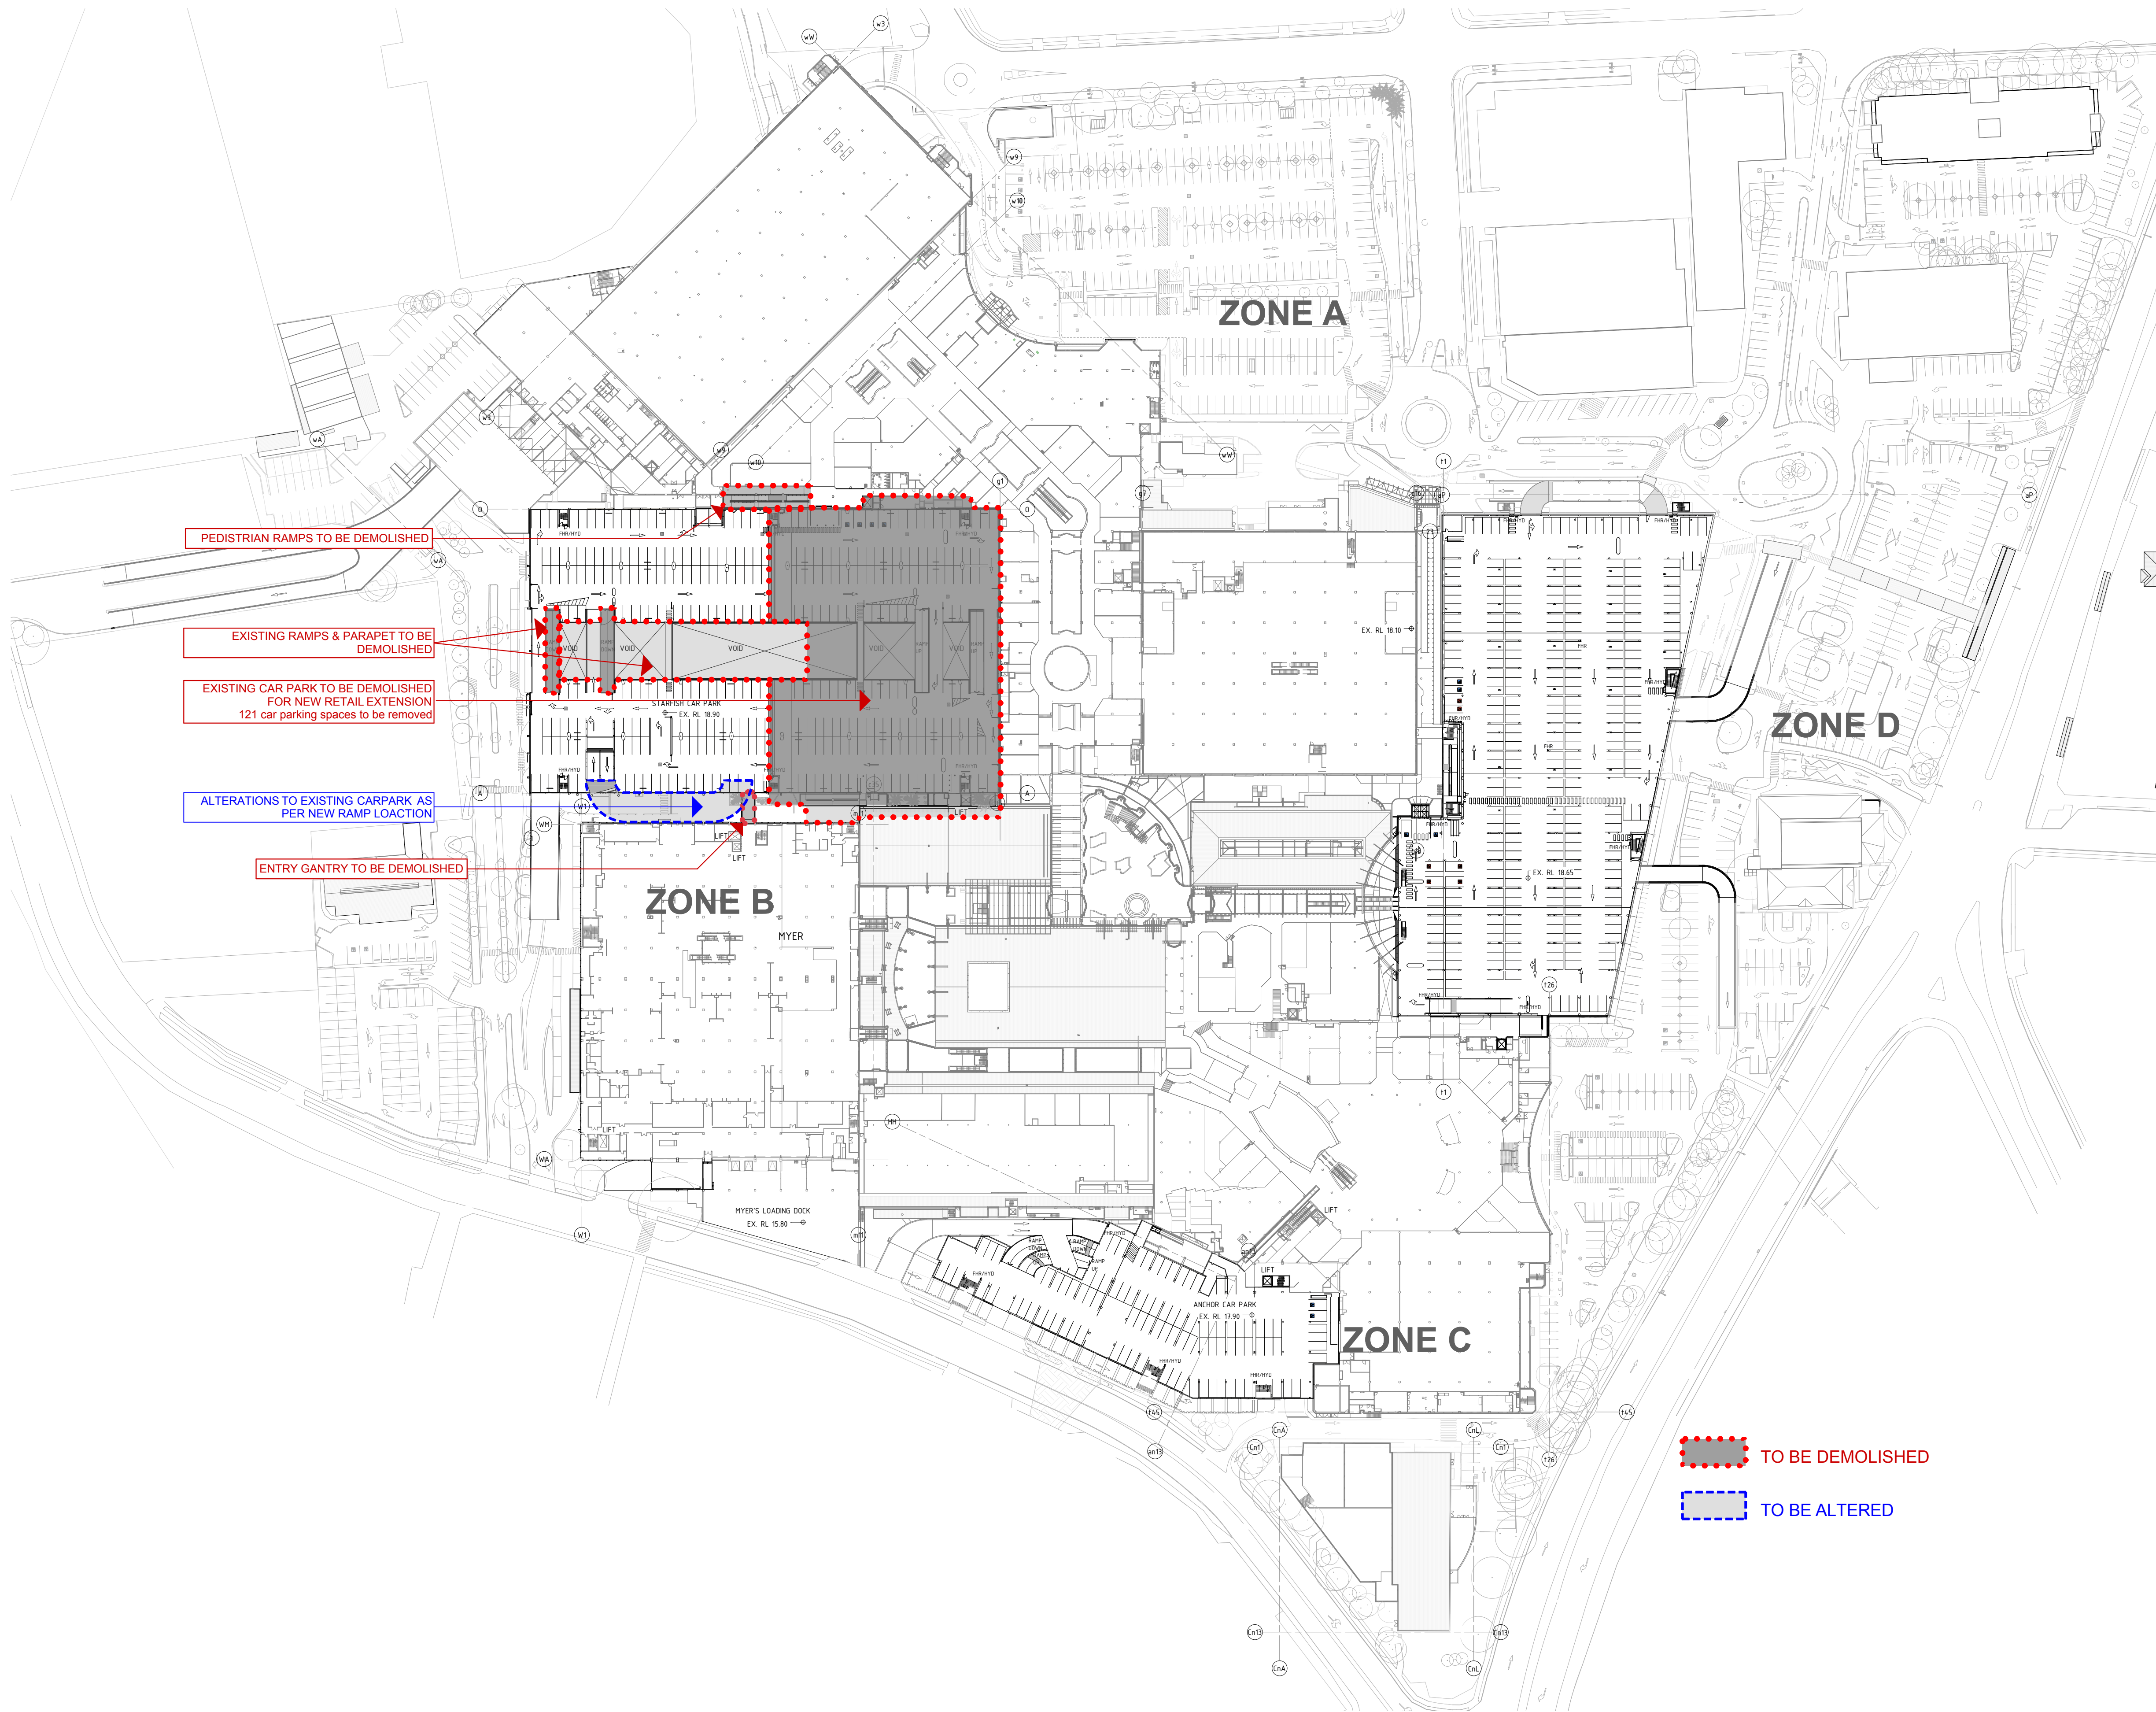

- LEGEND: Area Types
- PROPOSED SPECIALTY SHOPS
 - PROPOSED MIN MAJOR
 - PROPOSED MAJOR
 - PROPOSED FOOD SHOP/ RESTAURANT
 - PROPOSED KIOSKS
 - PROPOSED MALL
 - PROPOSED CARPARK
 - PROPOSED AMENITIES/ STORAGE
 - PROPOSED SERVICES
 - PROPOSED PAVING
 - PROPOSED LANDSCAPING

Demolition Plan- Level 01 Mezzanine
First Stage Retail Extension & Associated Carparking
WARRINGAH MALL

NOTES:
REFER TO LATEST PROJECT
DOCUMENTATION FOR EXISTING
PLANS, SECTIONS, ELEVATIONS, R.L.S,
SURVEY AND DETAILS




Westfield
Westfield Design & Construction Pty Ltd
Phone (02) 9358 7000
Facsimile (02) 9028 8800
GPO Box 4004 Sydney NSW 2001
85 Castlereagh Street,
Sydney NSW 2000
ABN 000 267 285


1:1000 @ NF, TS, RH, RJ 29/04/2014
A1 Drawn Date


Scheme 28d 11752
6250 Demolition Plans Project No

Demolition Plan- Level 01 Mezzanine


DA 01.5254 Rev
C

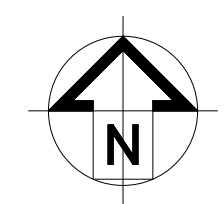

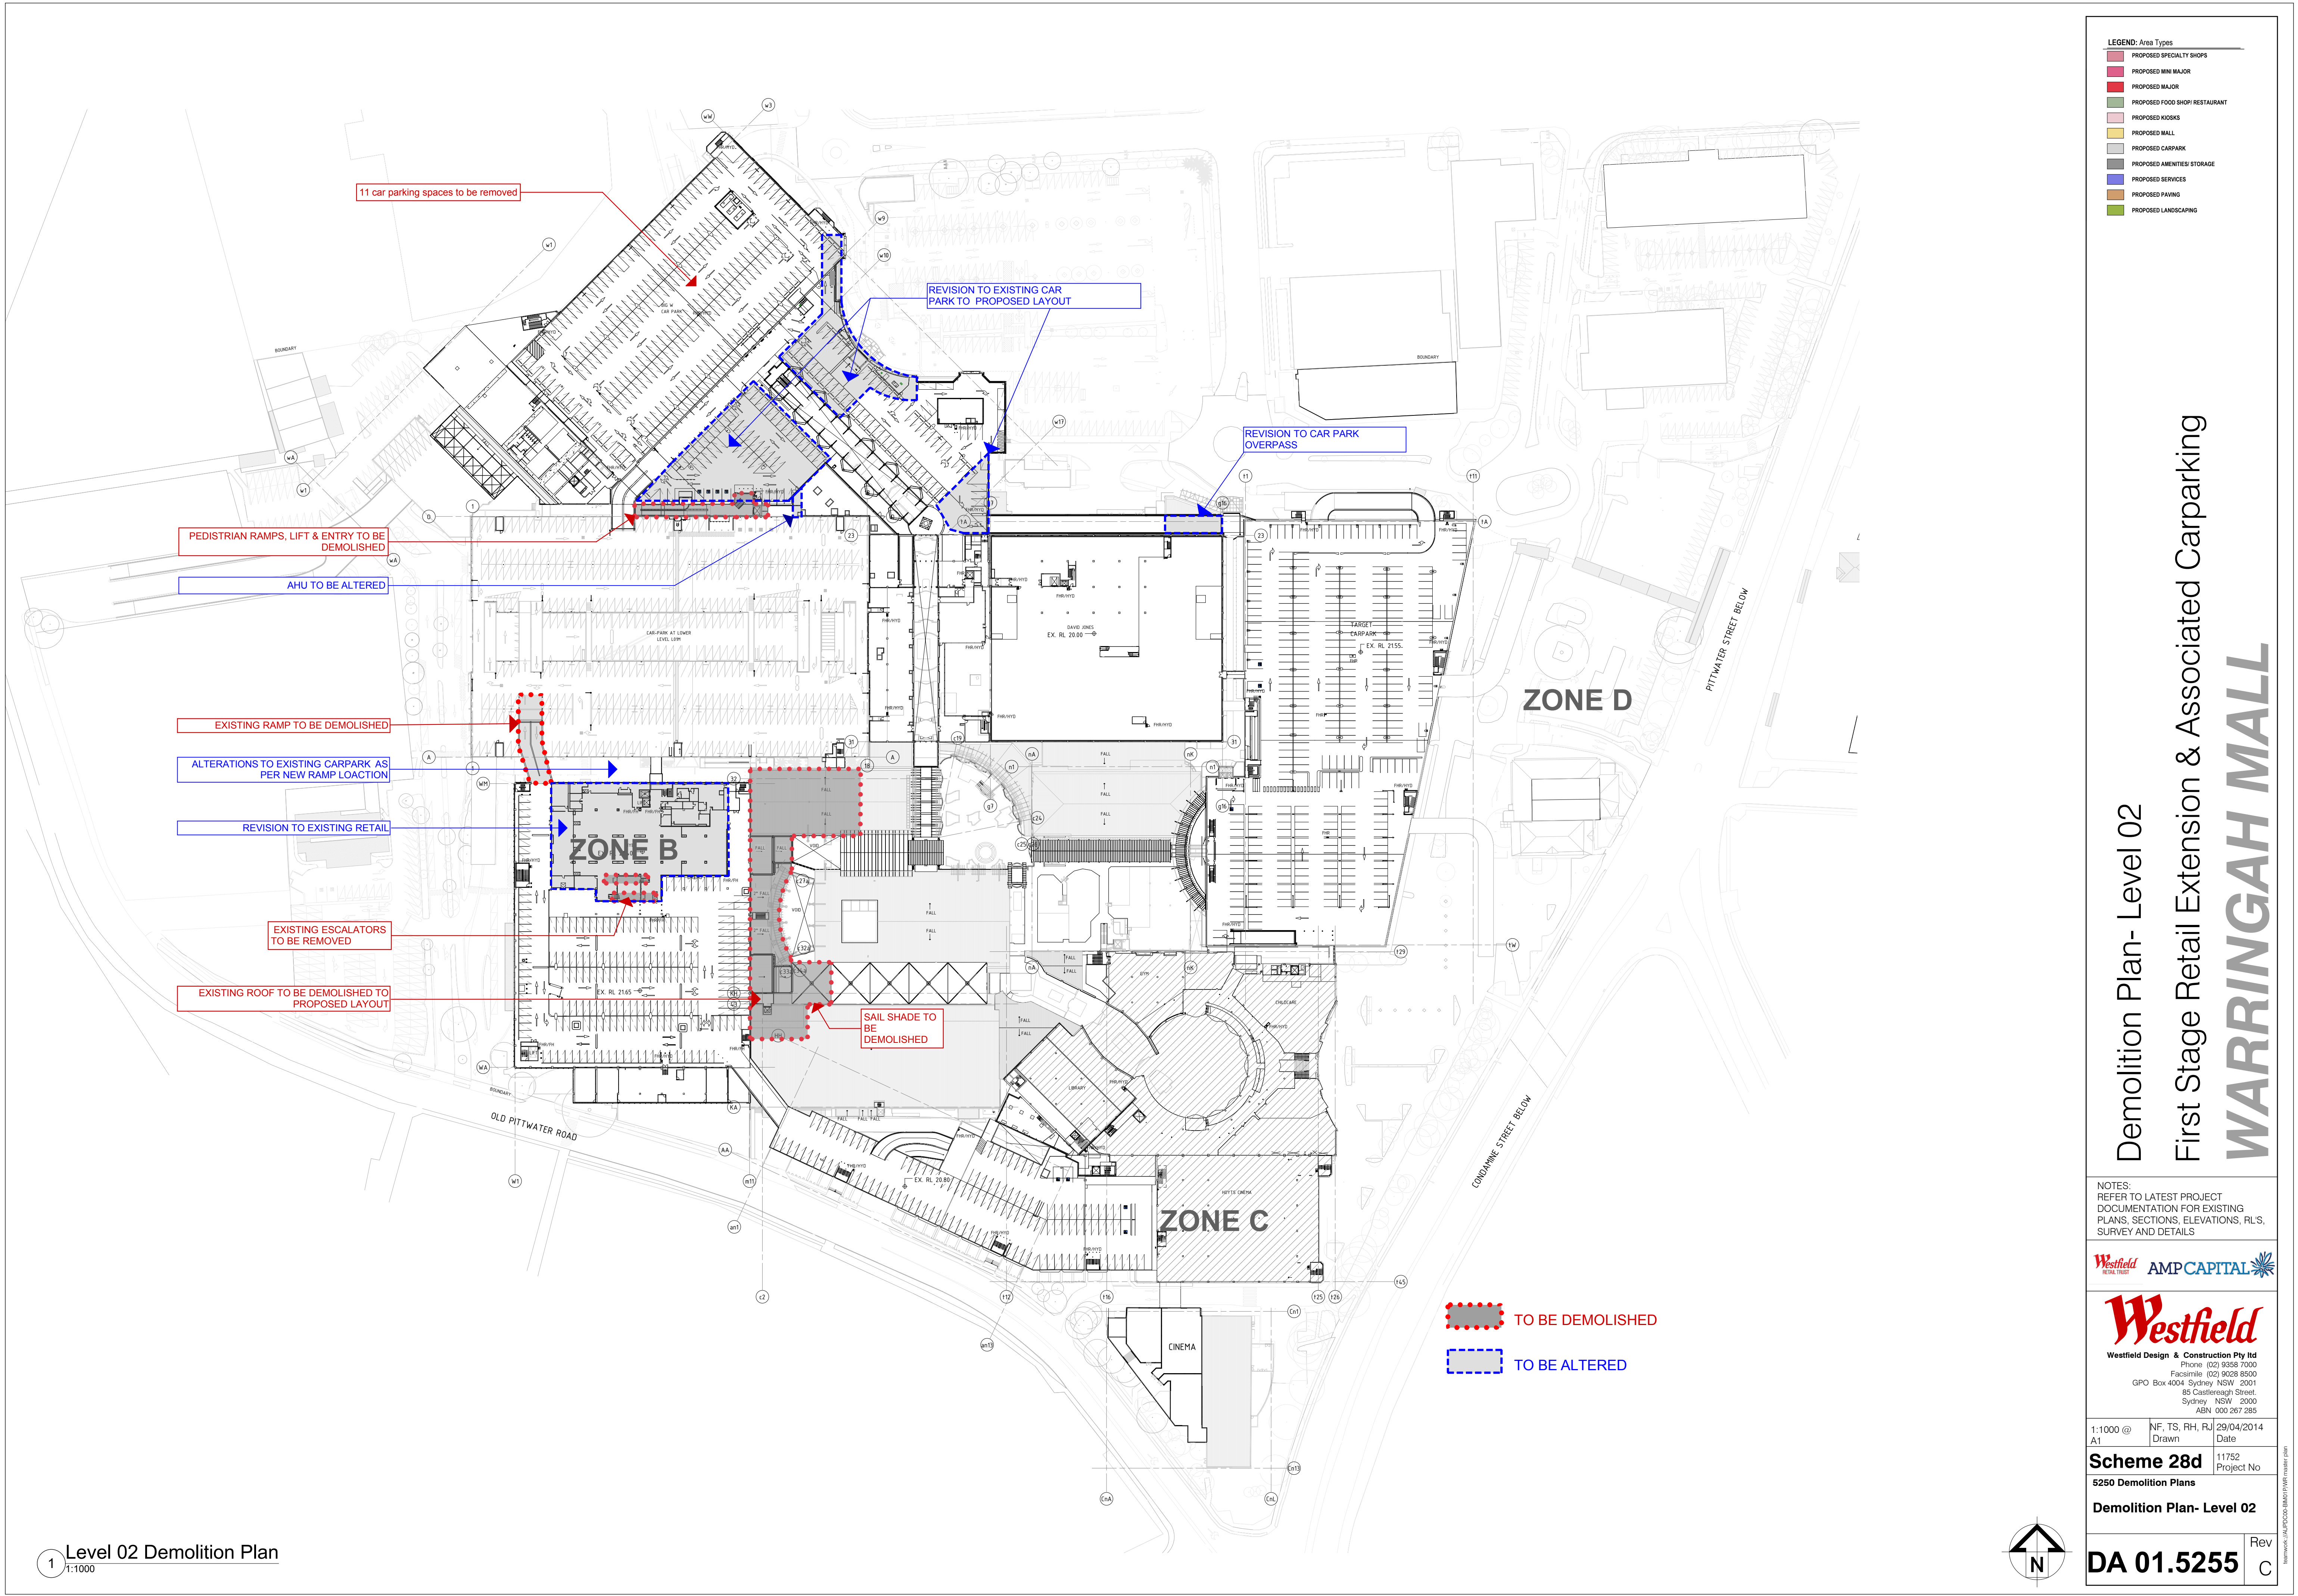

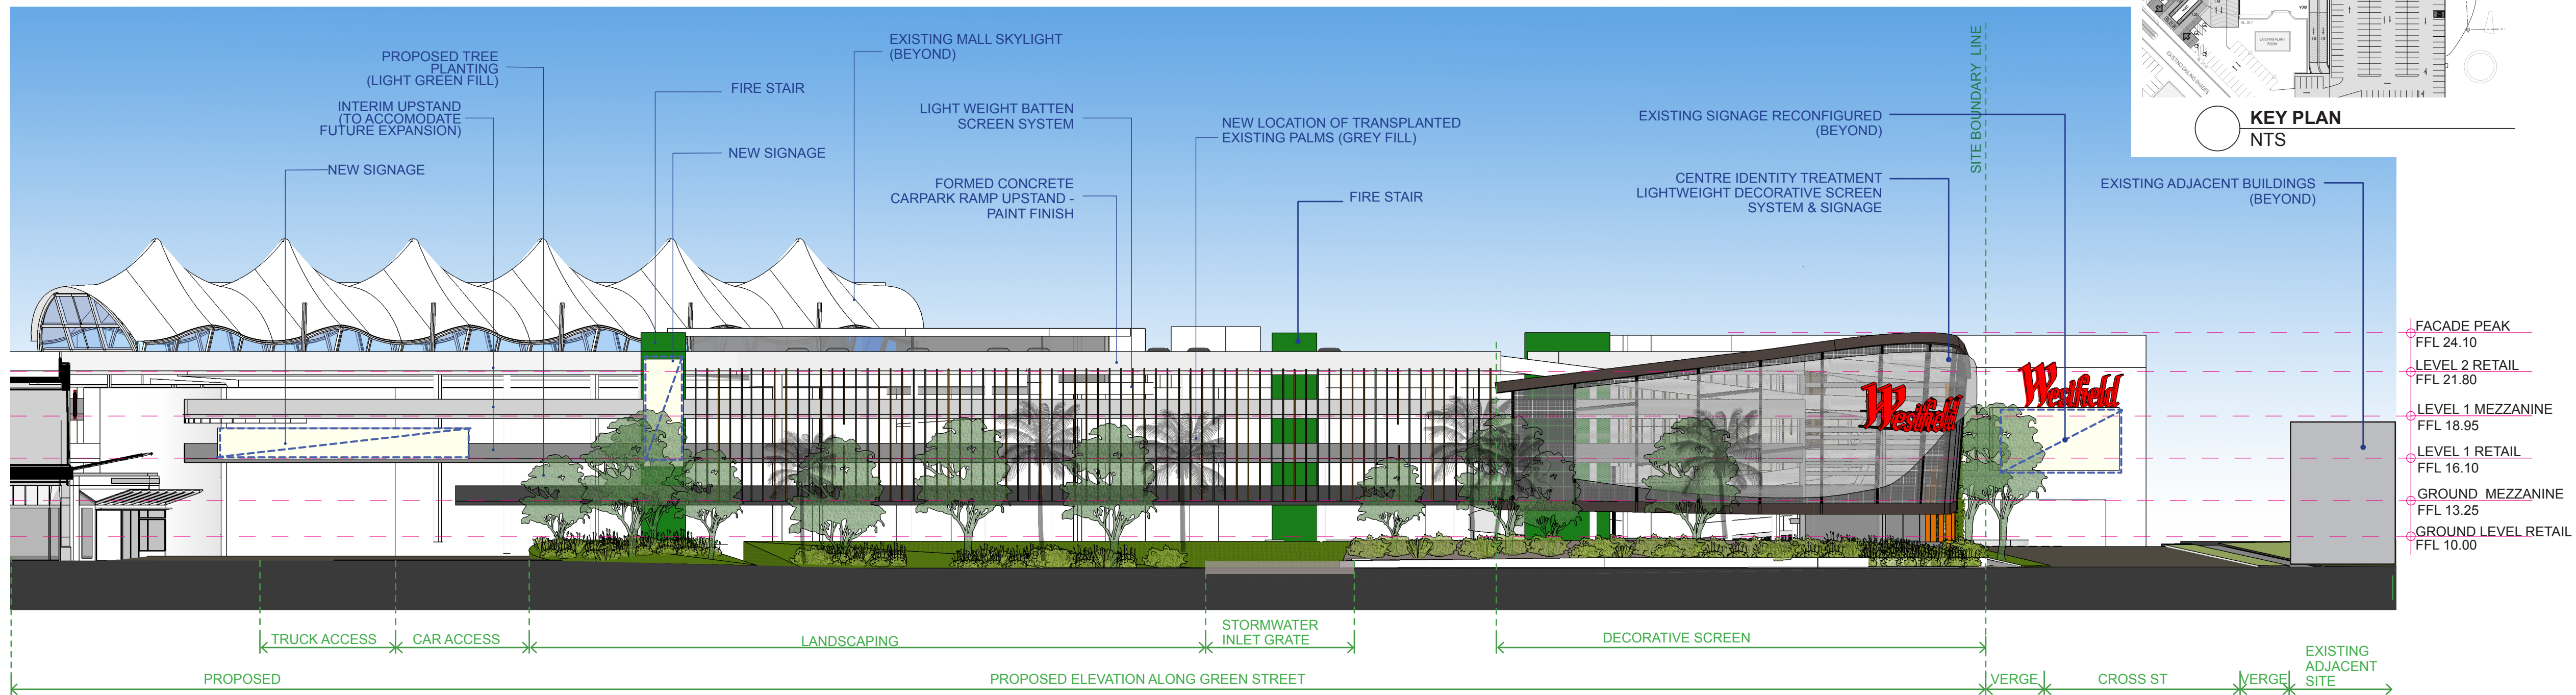

01 EAST ELEVATION - GREEN STREET
1:250

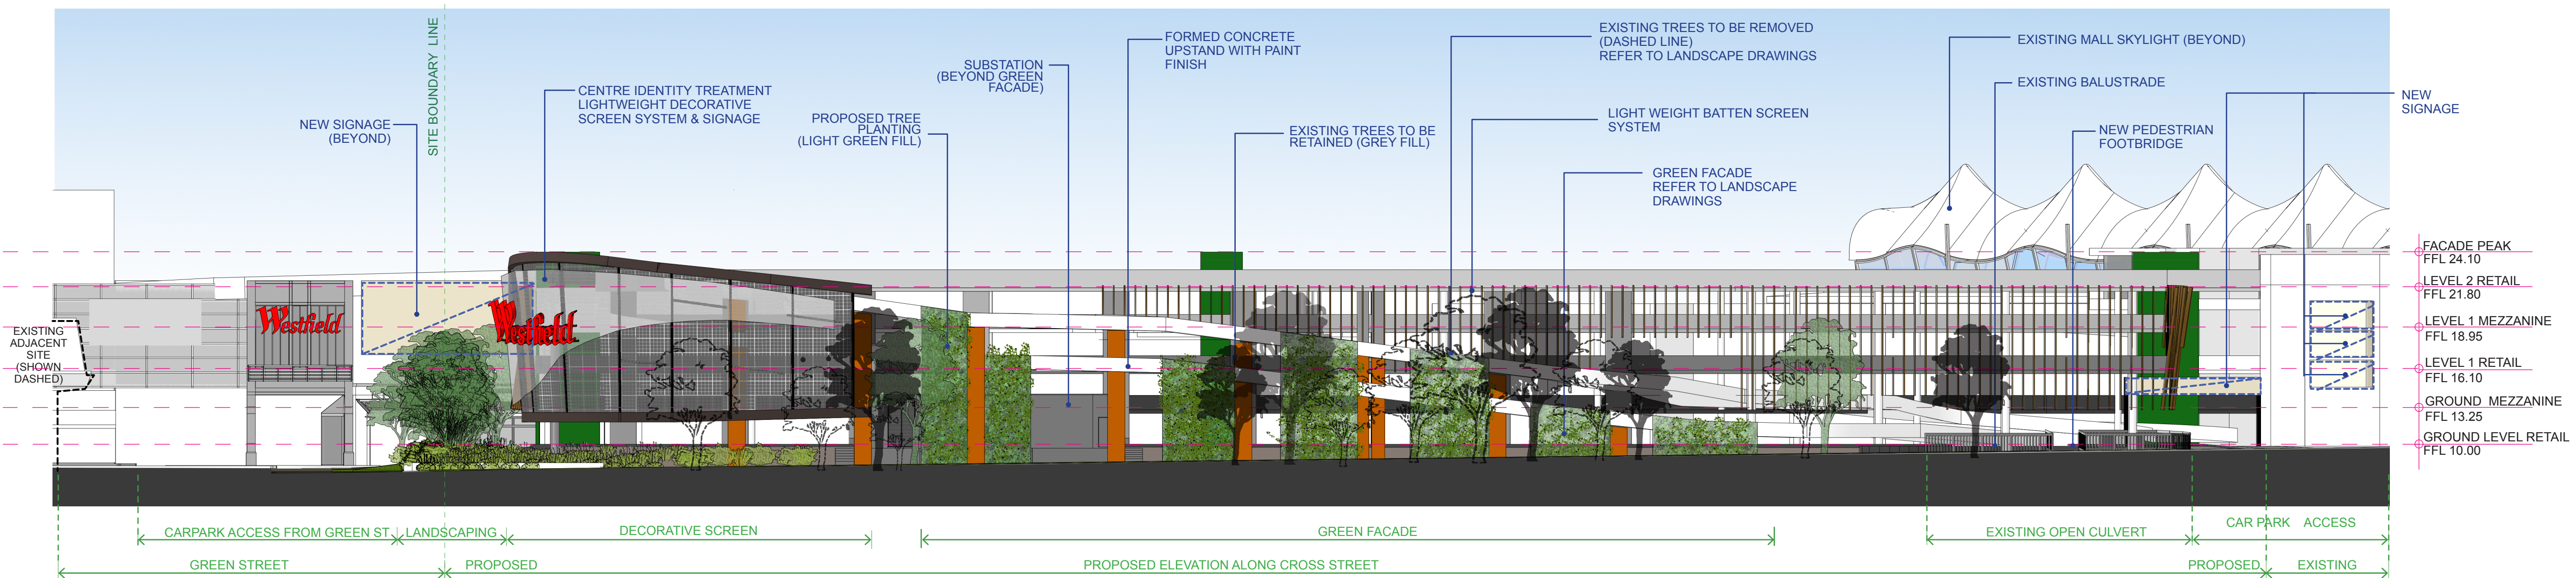

02 NORTH ELEVATION - CROSS STREET
1:250

Elevations

First Stage Retail Extension & Associated Carparking

WARRINGAH MALL

NOTES:
REFER TO LATEST PROJECT
DOCUMENTATION FOR EXISTING
PLANS, SECTIONS, ELEVATIONS, RL'S,
SURVEY AND DETAILS

Westfield **AMP CAPITAL**

Westfield

Westfield Design & Construction Pty Ltd
Phone (02) 9358 7000
Facsimile (02) 9028 8500
GPO Box 4004 Sydney NSW 2001
85 Castlereagh Street,
Sydney NSW 2000
ABN 000 267 285


1:1 @ A1 NF, TS, RH, RJ 29/04/2014
Drawn Date

Scheme 28d 11752
5300 Elevations Project No


Elevations

DA 01.5301 Rev
C

REVISIONS: 1:1 @ A1 NF, TS, RH, RJ 29/04/2014

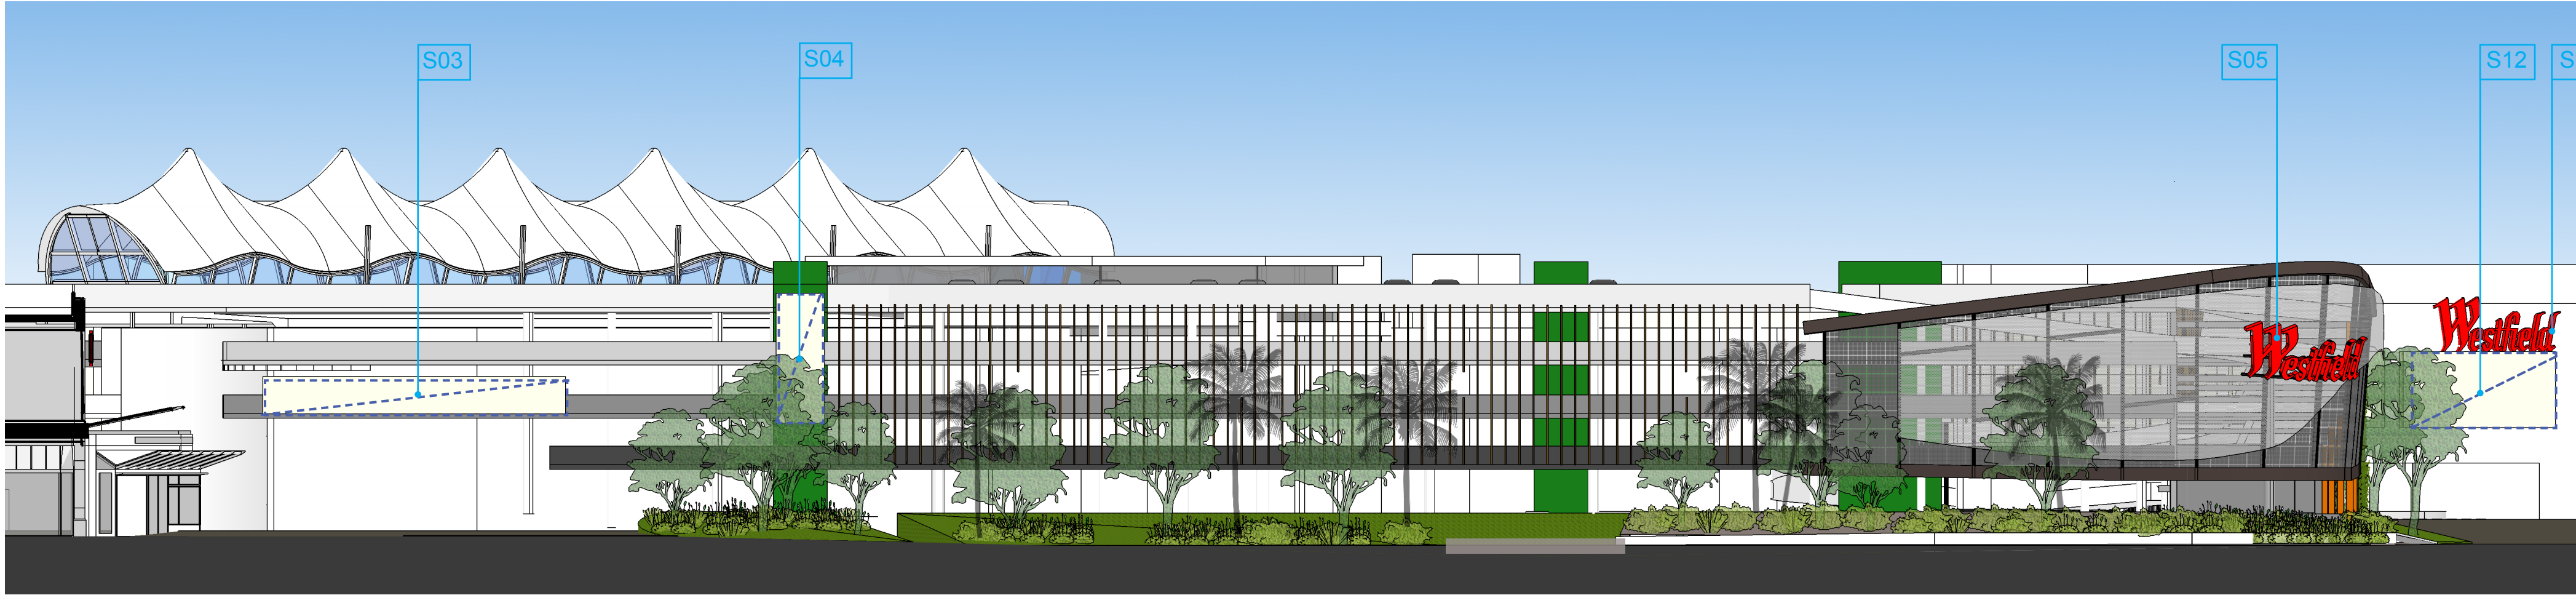

01 EAST ELEVATION - GREEN STREET
1:250

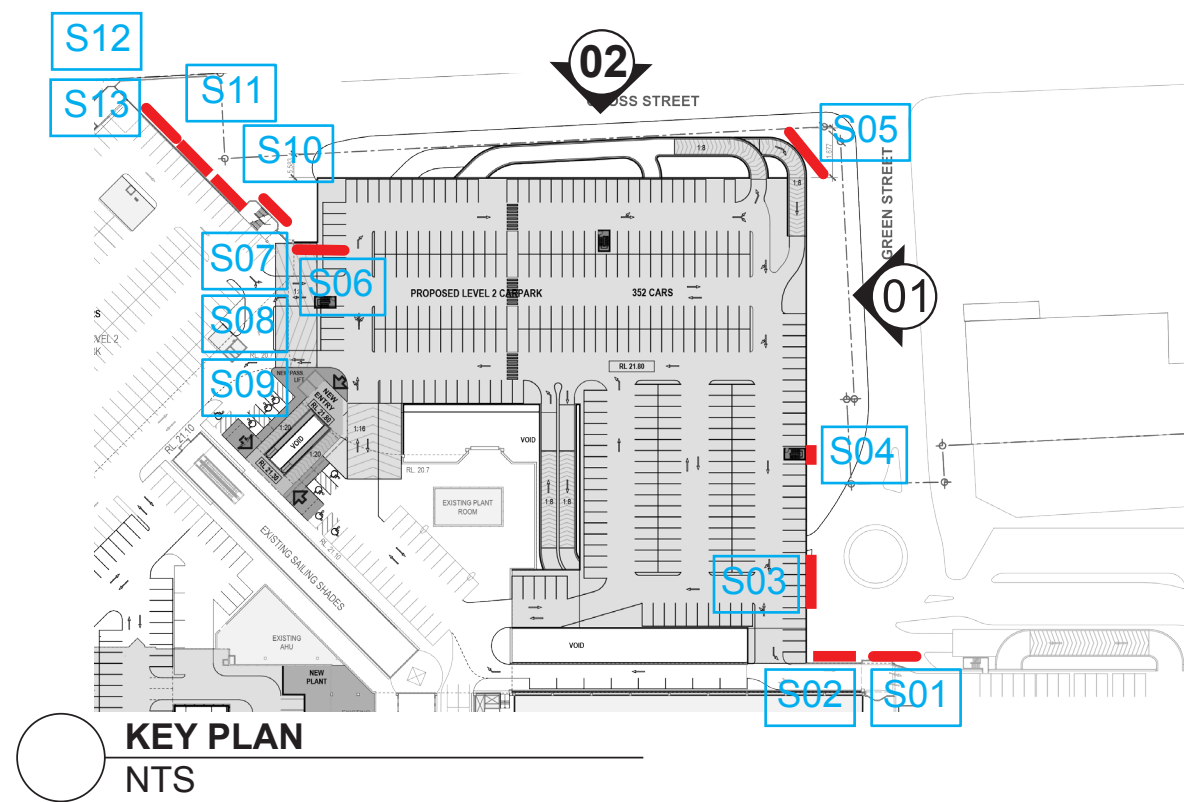

02 NORTH ELEVATION - CROSS STREET
1:250

Sign No.	Sign Type	Overall Dimensions	Description
SD-01	External Identity Sign	7.3m x 2.4m high	Westfield Logo: Internally illuminated aluminium channel letters / signcase, 2pak paint finish, opal acrylic front face with translucent self adhesive vinyl. Signs to be mechanically fixed with hidden fixings to structure behind.
SD-02	Tenant Signage	12.0m x 5.0m high	Tenant Signage: Internally illuminated aluminium channel letters / signcases, 2pak paint finish, opal acrylic front face with translucent self adhesive vinyl. Signs to be mechanically fixed with hidden fixings to structure behind. Graphics to tenant corporate signage guidelines
SD-03	Tenant Signage	18.0m x 2.0m high	Tenant Signage: Internally illuminated aluminium channel letters / signcases, 2pak paint finish, opal acrylic front face with translucent self adhesive vinyl. Signs to be mechanically fixed with hidden fixings to structure behind. Graphics to tenant corporate signage guidelines
SD-04	Tenant Signage	2.5m x 7.0m high	Tenant Signage: Internally illuminated aluminium channel letters / signcases, 2pak paint finish, opal acrylic front face with translucent self adhesive vinyl. Signs to be mechanically fixed with hidden fixings to structure behind. Graphics to tenant corporate signage guidelines
SD-05	External Identity Sign	9.0m x 3.0m high	Westfield Logo: Internally illuminated aluminium channel letters / signcase, 2pak paint finish, opal acrylic front face with translucent self adhesive vinyl. Signs to be mechanically fixed with hidden fixings to structure behind.
SD-06	Tenant Signage	9.4m x 1.2m high	Tenant Signage: Internally illuminated aluminium channel letters / signcases, 2pak paint finish, opal acrylic front face with translucent self adhesive vinyl. Signs to be mechanically fixed with hidden fixings to structure behind. Graphics to tenant corporate signage guidelines
SD-07	Tenant Signage	4.5m x 1.2m high	Tenant Signage: Internally illuminated aluminium channel letters / signcases, 2pak paint finish, opal acrylic front face with translucent self adhesive vinyl. Signs to be mechanically fixed with hidden fixings to structure behind. Graphics to tenant corporate signage guidelines

SD-08	Tenant Signage	4.5m x 1.2m high	Tenant Signage: Internally illuminated aluminium channel letters / signcases, 2pak paint finish, opal acrylic front face with translucent self adhesive vinyl. Signs to be mechanically fixed with hidden fixings to structure behind. Graphics to tenant corporate signage guidelines
SD-09	Tenant Signage	4.5m x 1.2m high	Tenant Signage: Internally illuminated aluminium channel letters / signcases, 2pak paint finish, opal acrylic front face with translucent self adhesive vinyl. Signs to be mechanically fixed with hidden fixings to structure behind. Graphics to tenant corporate signage guidelines
SD-10	Tenant Signage (existing reconfigured)	11.0m x 4.0m high	Tenant Signage: Internally illuminated aluminium channel letters / signcases, 2pak paint finish, opal acrylic front face with translucent self adhesive vinyl. Signs to be mechanically fixed with hidden fixings to structure behind. Graphics to tenant corporate signage guidelines
SD-11	Tenant Signage (existing reconfigured)	11.0m x 4.0m high	Tenant Signage: Internally illuminated aluminium channel letters / signcases, 2pak paint finish, opal acrylic front face with translucent self adhesive vinyl. Signs to be mechanically fixed with hidden fixings to structure behind. Graphics to tenant corporate signage guidelines
SD-12	Tenant Signage (existing reconfigured)	11.0m x 4.0m high	Tenant Signage: Internally illuminated aluminium channel letters / signcases, 2pak paint finish, opal acrylic front face with translucent self adhesive vinyl. Signs to be mechanically fixed with hidden fixings to structure behind. Graphics to tenant corporate signage guidelines
SD-13	External Identity Sign	9.4m x 2.8m high	Westfield Logo: Internally illuminated aluminium channel letters / signcase, 2pak paint finish, opal acrylic front face with translucent self adhesive vinyl. Signs to be mechanically fixed with hidden fixings to structure behind.

Signage

First Stage Retail Extension & Associated Carparking

WARRINGAH MALL

NOTES:
REFER TO LATEST PROJECT
DOCUMENTATION FOR EXISTING
PLANS, SECTIONS, ELEVATIONS, RL'S,
SURVEY AND DETAILS



Westfield Design & Construction Pty Ltd
Phone (02) 9358 7000
Facsimile (02) 9028 8800
GPO Box 4004 Sydney NSW 2001
85 Castlereagh Street,
Sydney NSW 2000
ABN 000 267 285


1:1 @ A1 NF, TS, RH, RJ 29/04/2014
Drawn Date

Scheme 28d 11752
Project No

5300 Elevations

Signage


DA 01.5302 Rev
C

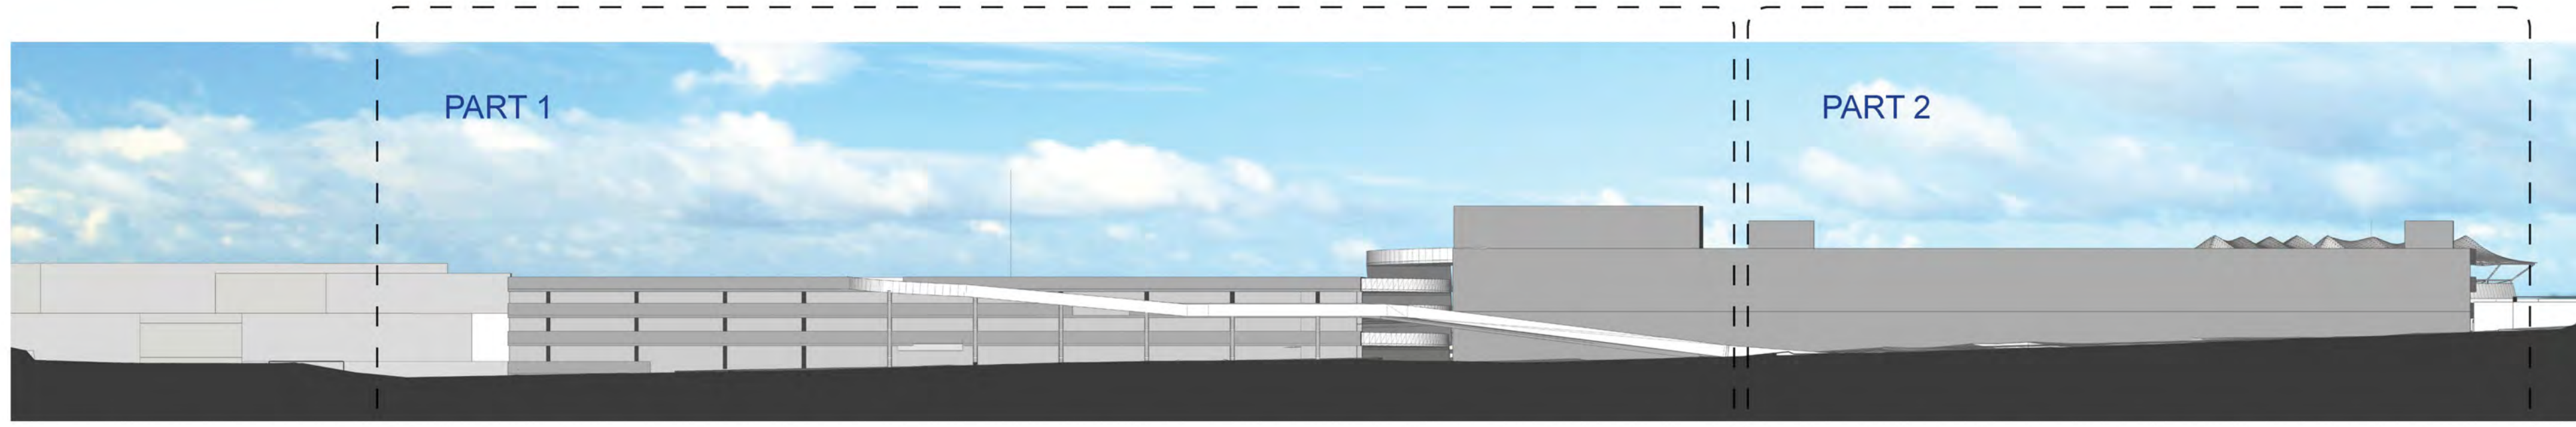

WEST ELEVATION
1:500



KEY PLAN
NTS

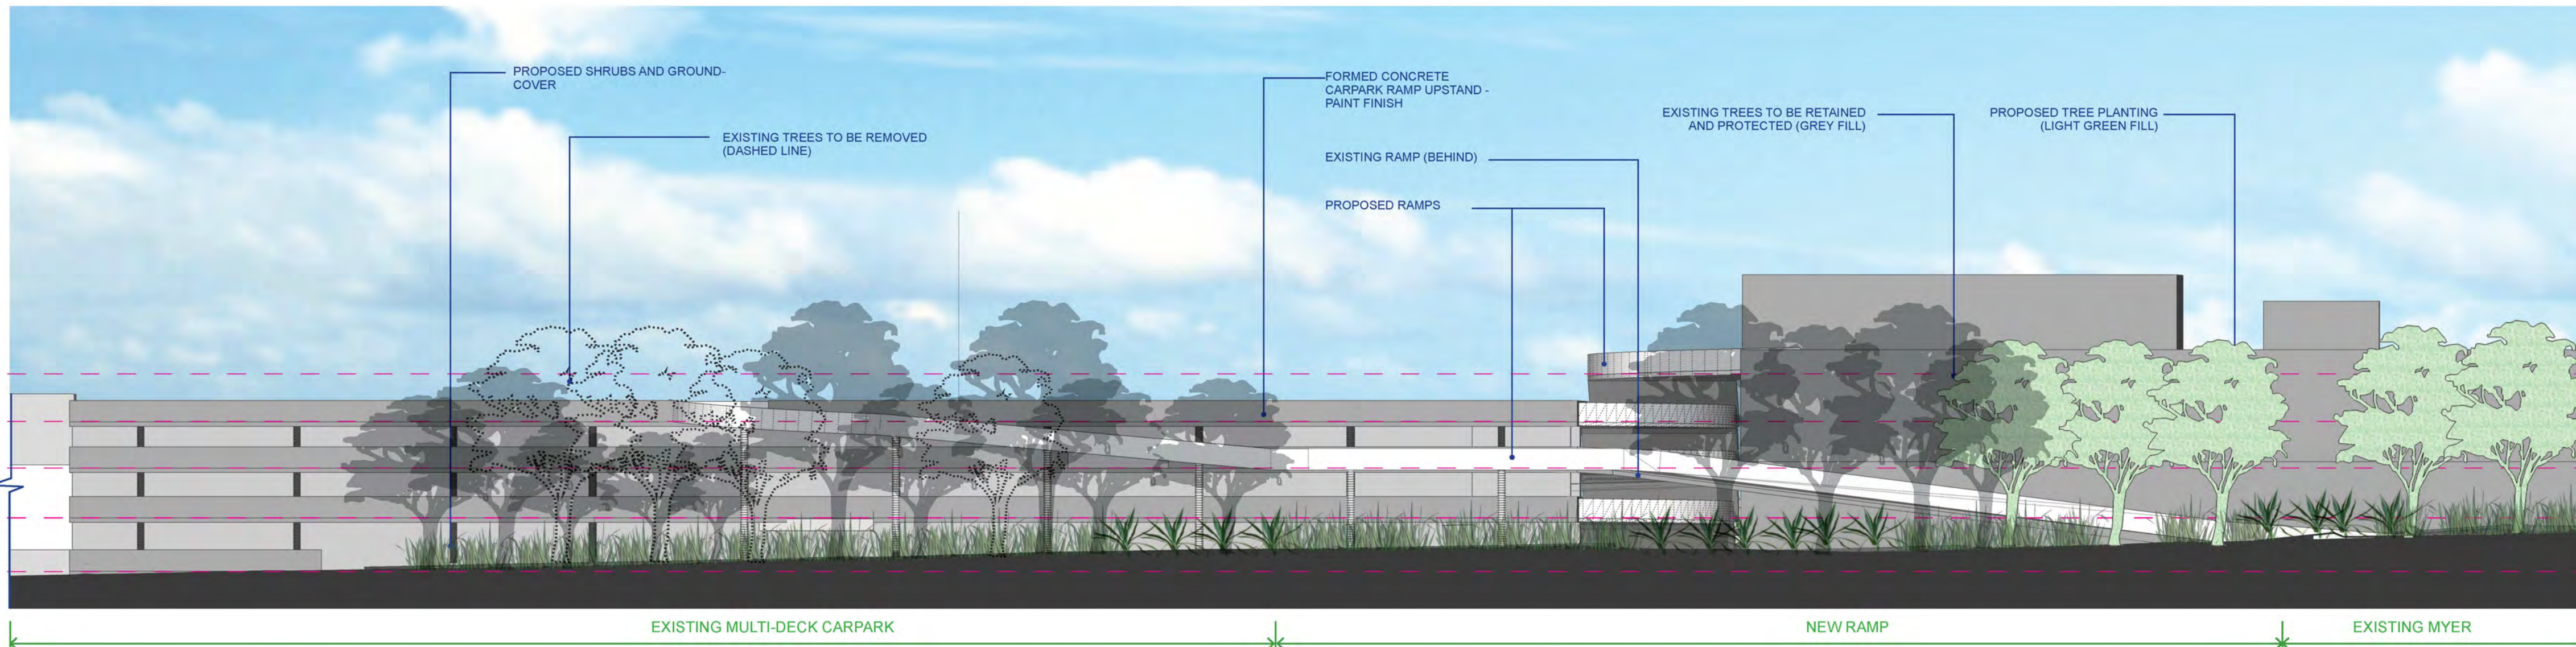

03 WEST ELEVATION - PART 1
1:250

LEVEL 2 RETAIL
FFL 21.60
LEVEL 1 MEZZANINE
FFL 18.90
LEVEL 1 RETAIL
FFL 16.30
GROUND MEZZANINE
FFL 13.50
GROUND LEVEL RETAIL
FFL 10.80



03 WEST ELEVATION - PART 2
1:250

LEVEL 2 RETAIL
FFL 21.60
LEVEL 1 MEZZANINE
FFL 18.90
LEVEL 1 RETAIL
FFL 16.30
GROUND MEZZANINE
FFL 13.50
GROUND LEVEL RETAIL
FFL 10.80

West Elevation
First Stage Retail Extension & Associated Carparking
WARRINGGAH MALL

NOTES:
REFER TO LATEST PROJECT
DOCUMENTATION FOR EXISTING
PLANS, SECTIONS, ELEVATIONS, RL'S,
SURVEY AND DETAILS

Westfield AMP CAPITAL

Westfield
Westfield Design & Construction Pty Ltd
Phone (02) 9358 7000
Facsimile (02) 9028 8500
GPO Box 4004 Sydney NSW 2001
85 Castlereagh Street,
Sydney NSW 2000
ABN 000 267 285

1:1 @ A1 NF, TS, RH, RJ 29/04/2014
Drawn Date

Scheme 28d 11752
5300 Elevations Project No

West Elevation

DA 01.5303 Rev
C



WARRINGAH MALL

DA 01.5401

[illegible]

