


FRENCHS FOREST ACTIVE TRANSPORT NETWORK

SECTION 1B

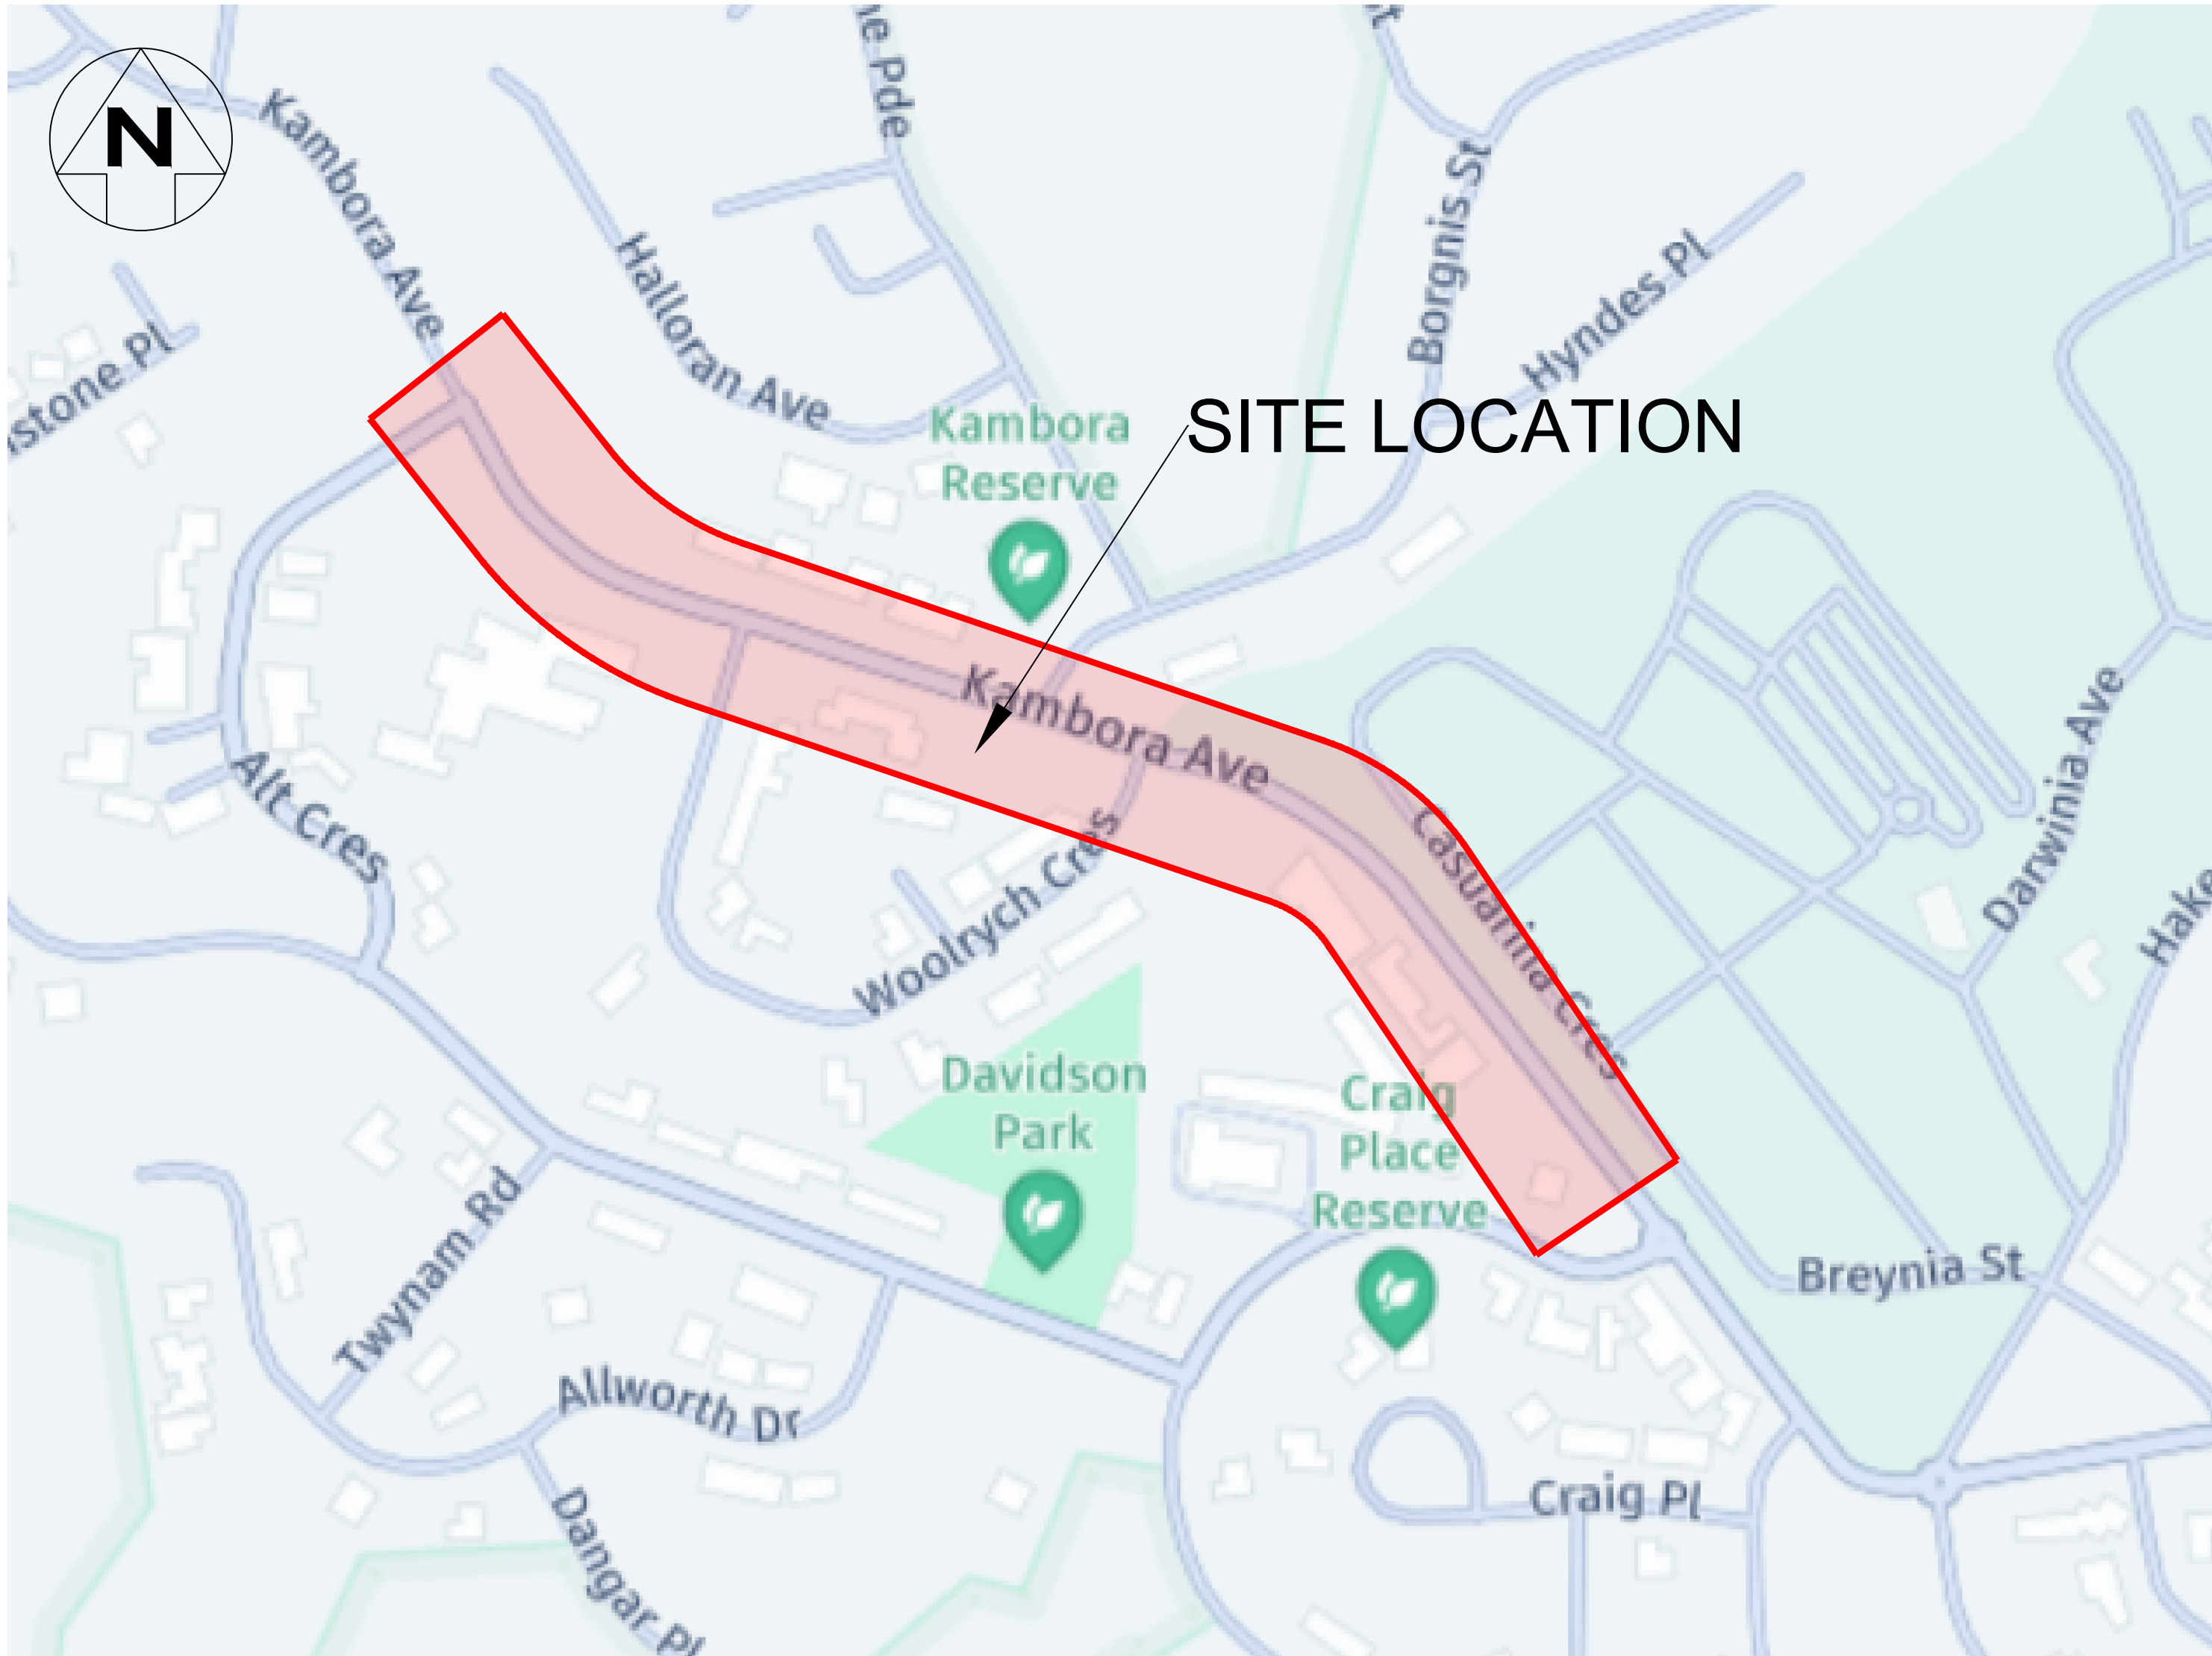


LOCALITY PLAN
NOT TO SCALE

LEGEND

- CONCRETE FOOTPATH WIDTH AS INDICATED
- CONCRETE DRIVEWAY (RESIDENTIAL)
- TURF OR LANDSCAPING AS SPECIFIED
- NEW BITUMEN PAVEMENT OR TRANSITION
- NEW TRAFFIC ISLAND
- NEW CONCRETE THRESHOLD
- NEW CONCRETE KERB AND GUTTER
- NO STOPPING LINE
- HOLD LINE

DRAWING INDEX


DRAWING NO.	DESCRIPTION
1000	COVER PAGE AND INDEX SHEET
2000	GENERAL SHEET ARRANGEMENT 1
3000	PLAN OF CIVIL WORKS 1
3001	PLAN OF CIVIL WORKS 2
3002	PLAN OF CIVIL WORKS 3
3003	PLAN OF CIVIL WORKS 4
3004	PLAN OF CIVIL WORKS 5
3005	PLAN OF CIVIL WORKS 6

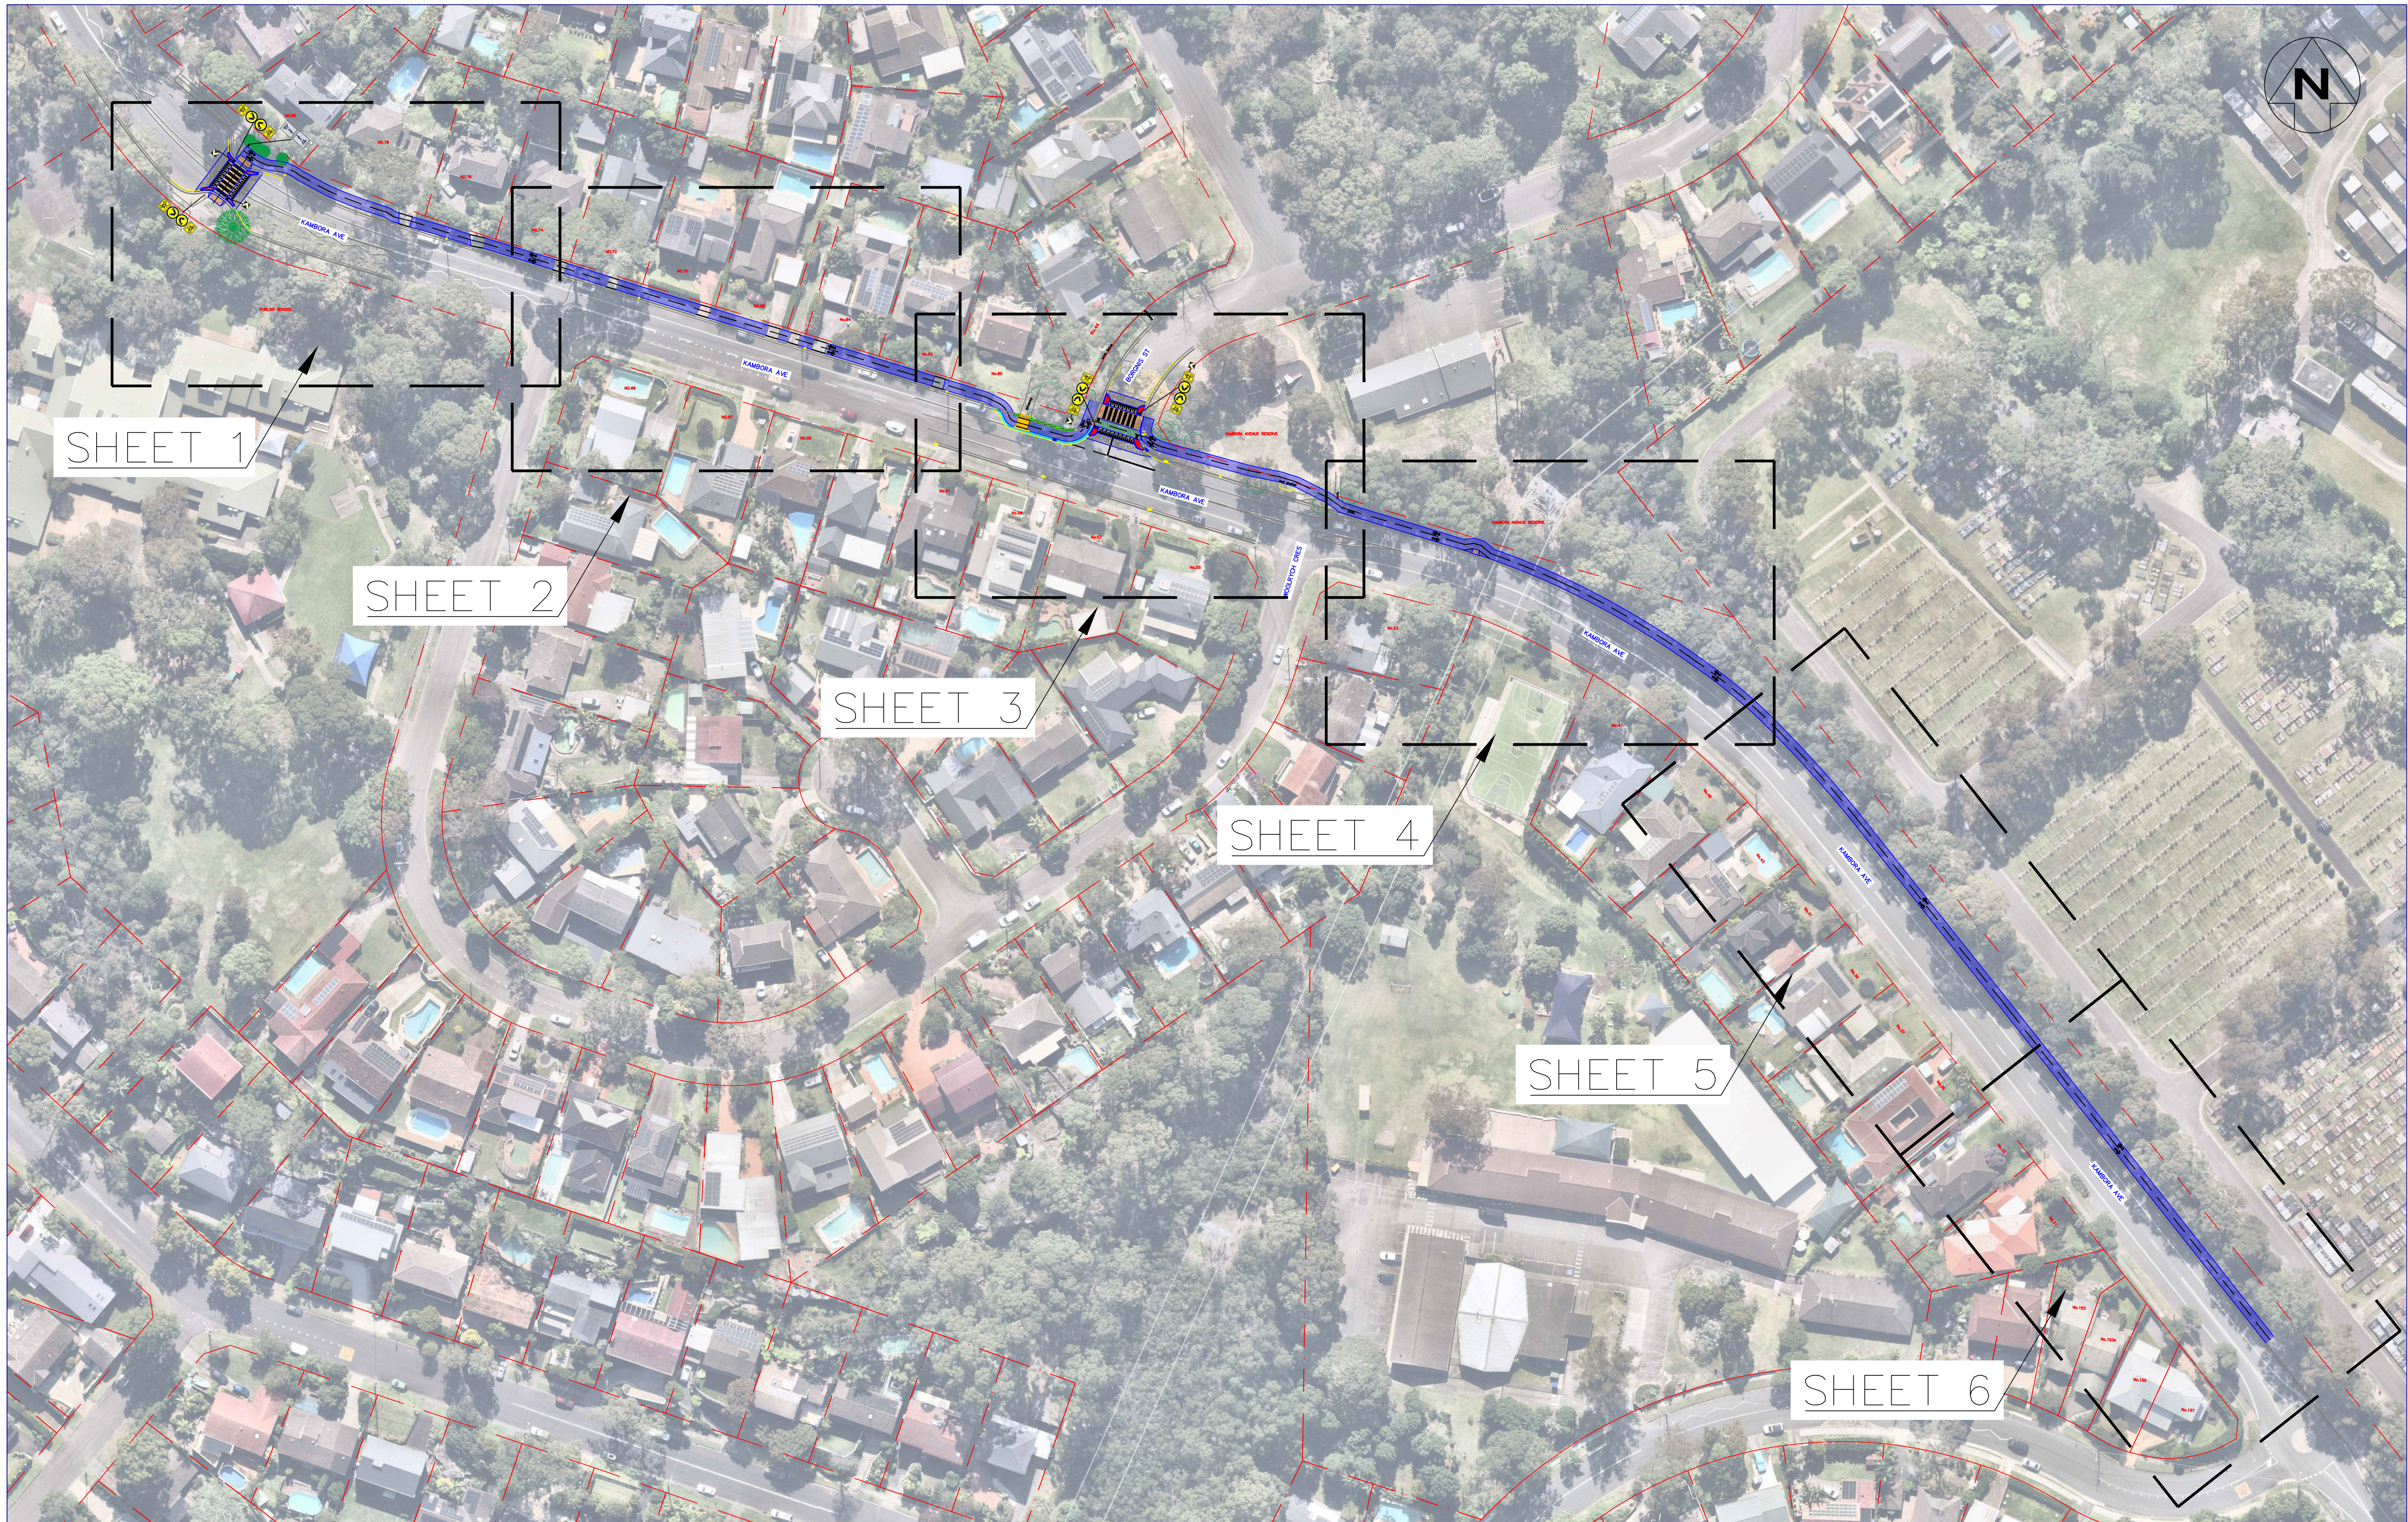


FRENCHS FOREST ATN
SECTION 1B
FRENCHS FOREST
GENERAL SHEET ARRANGEMENT
SHEET 1

DRAWING NO. TCI-FRENCHS FOREST ATN-SECTION 1B-CONCEPT-2000

REVISION: 1

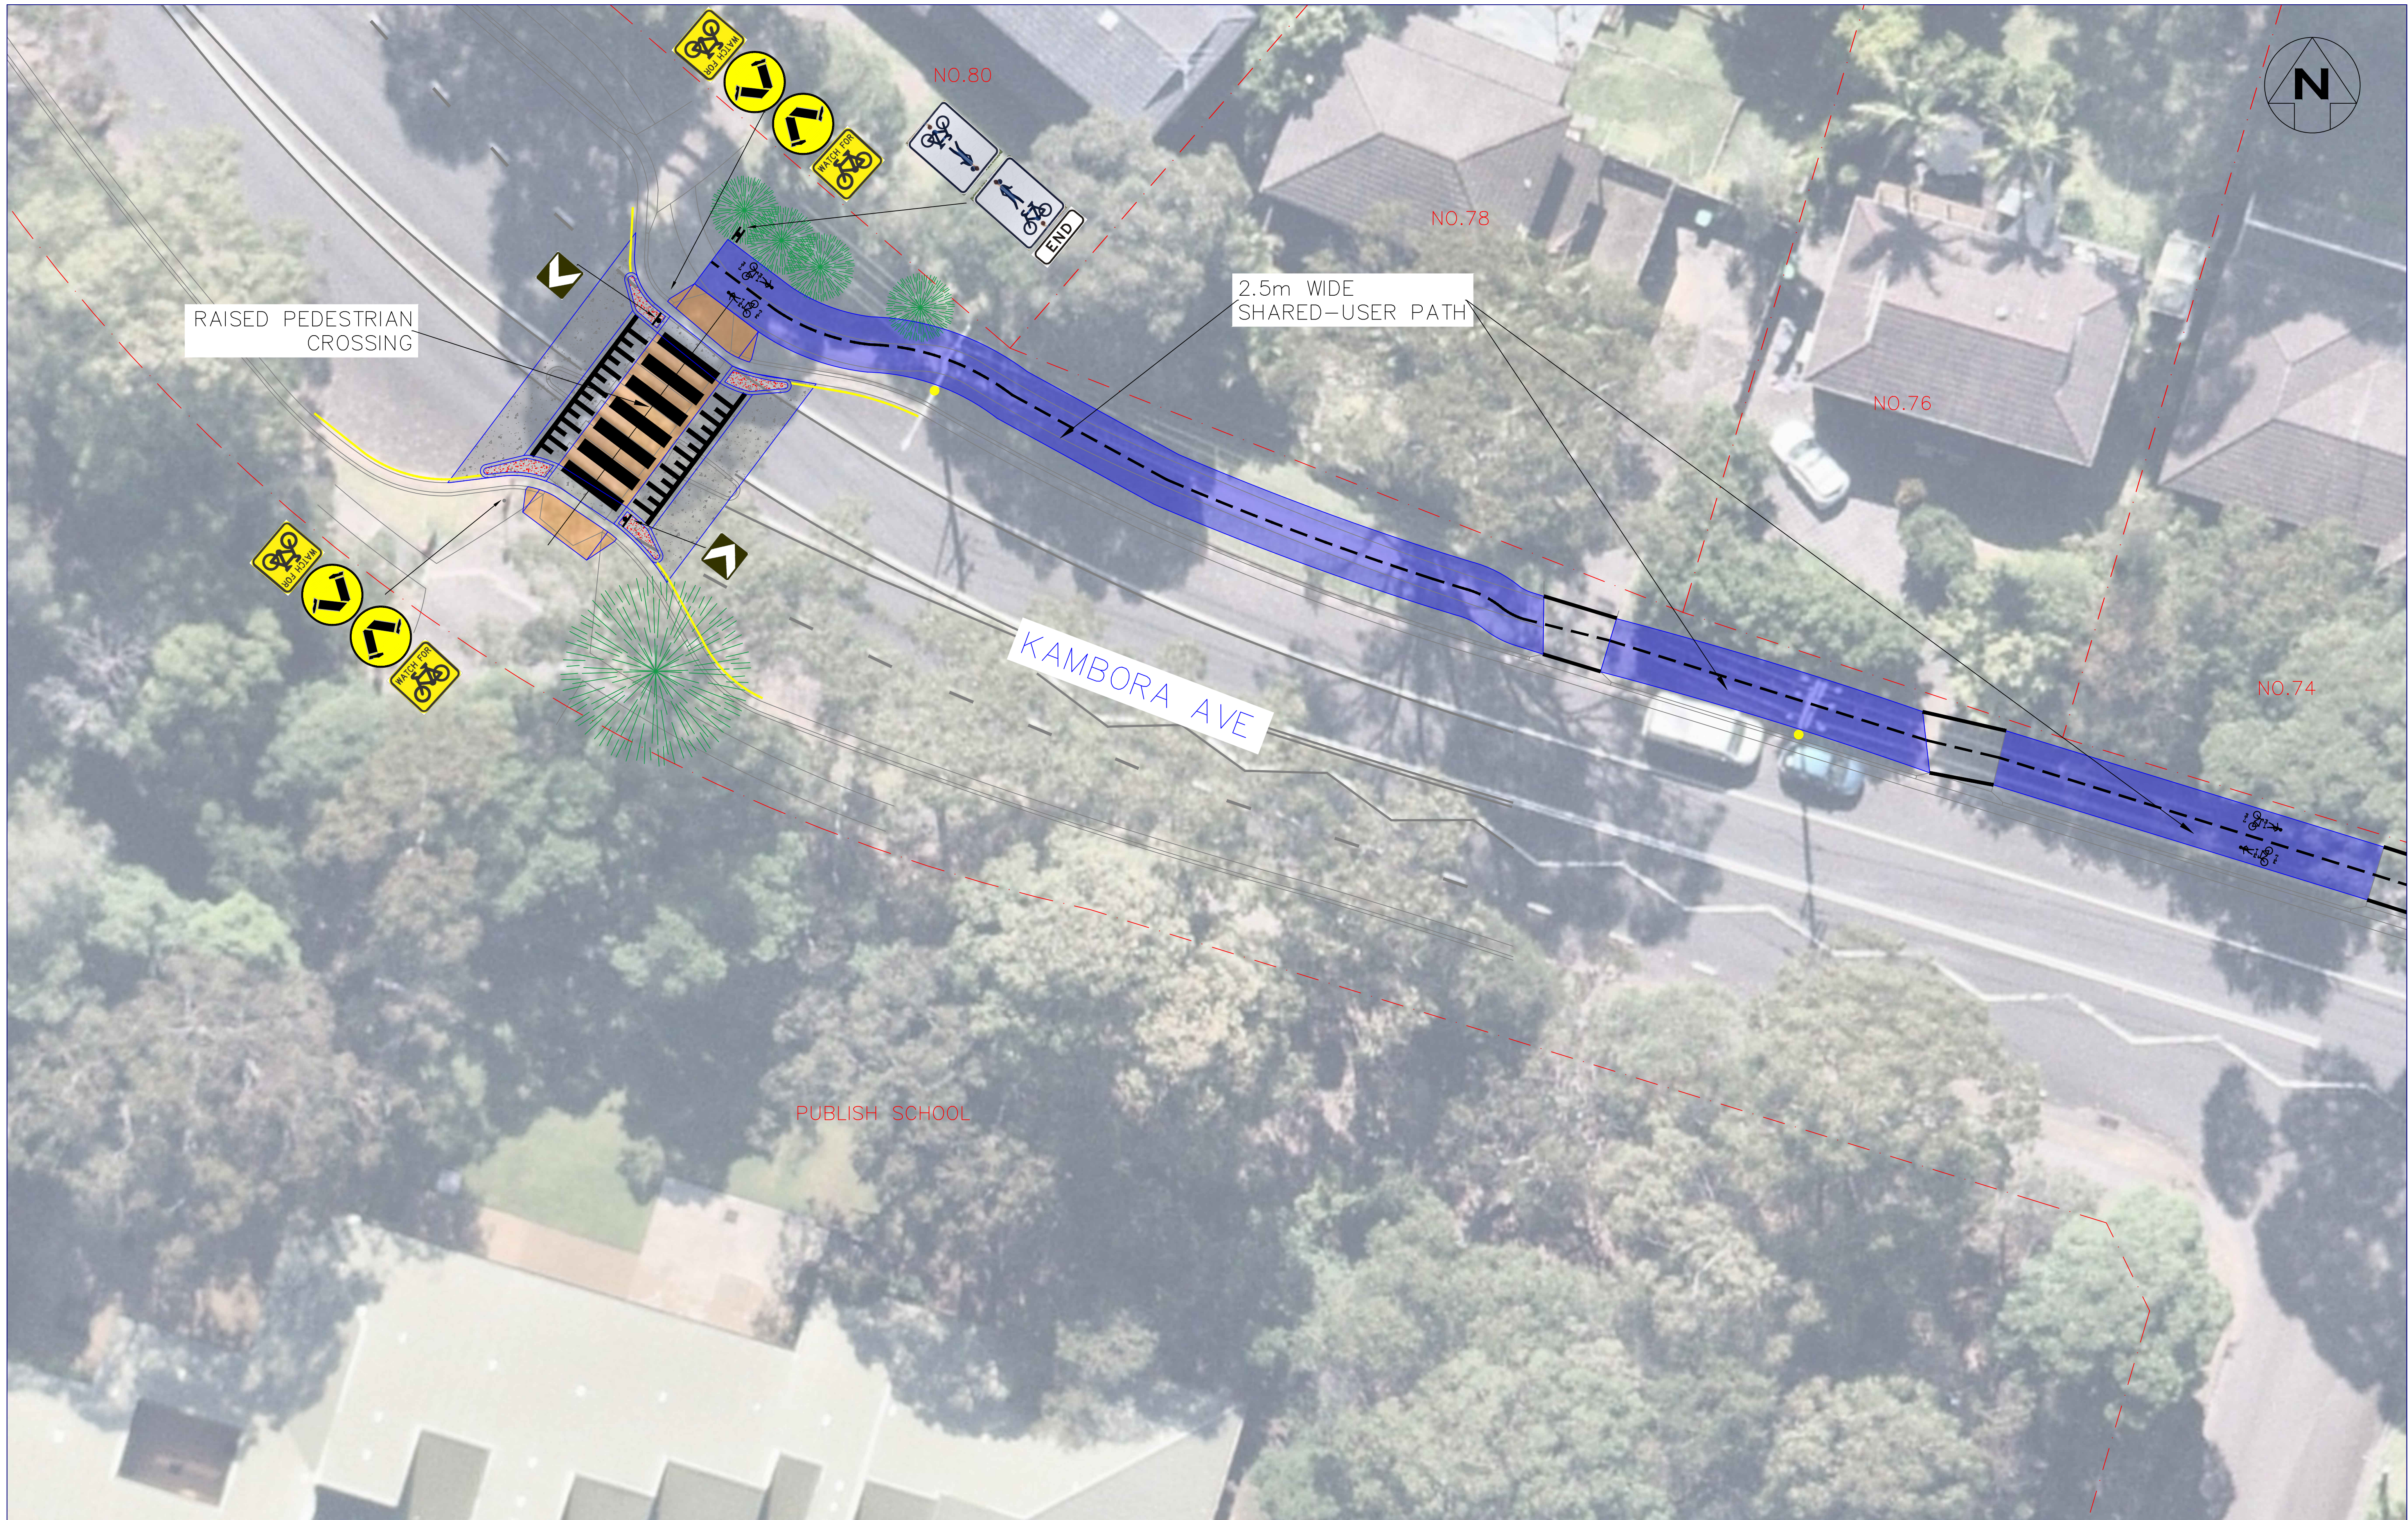

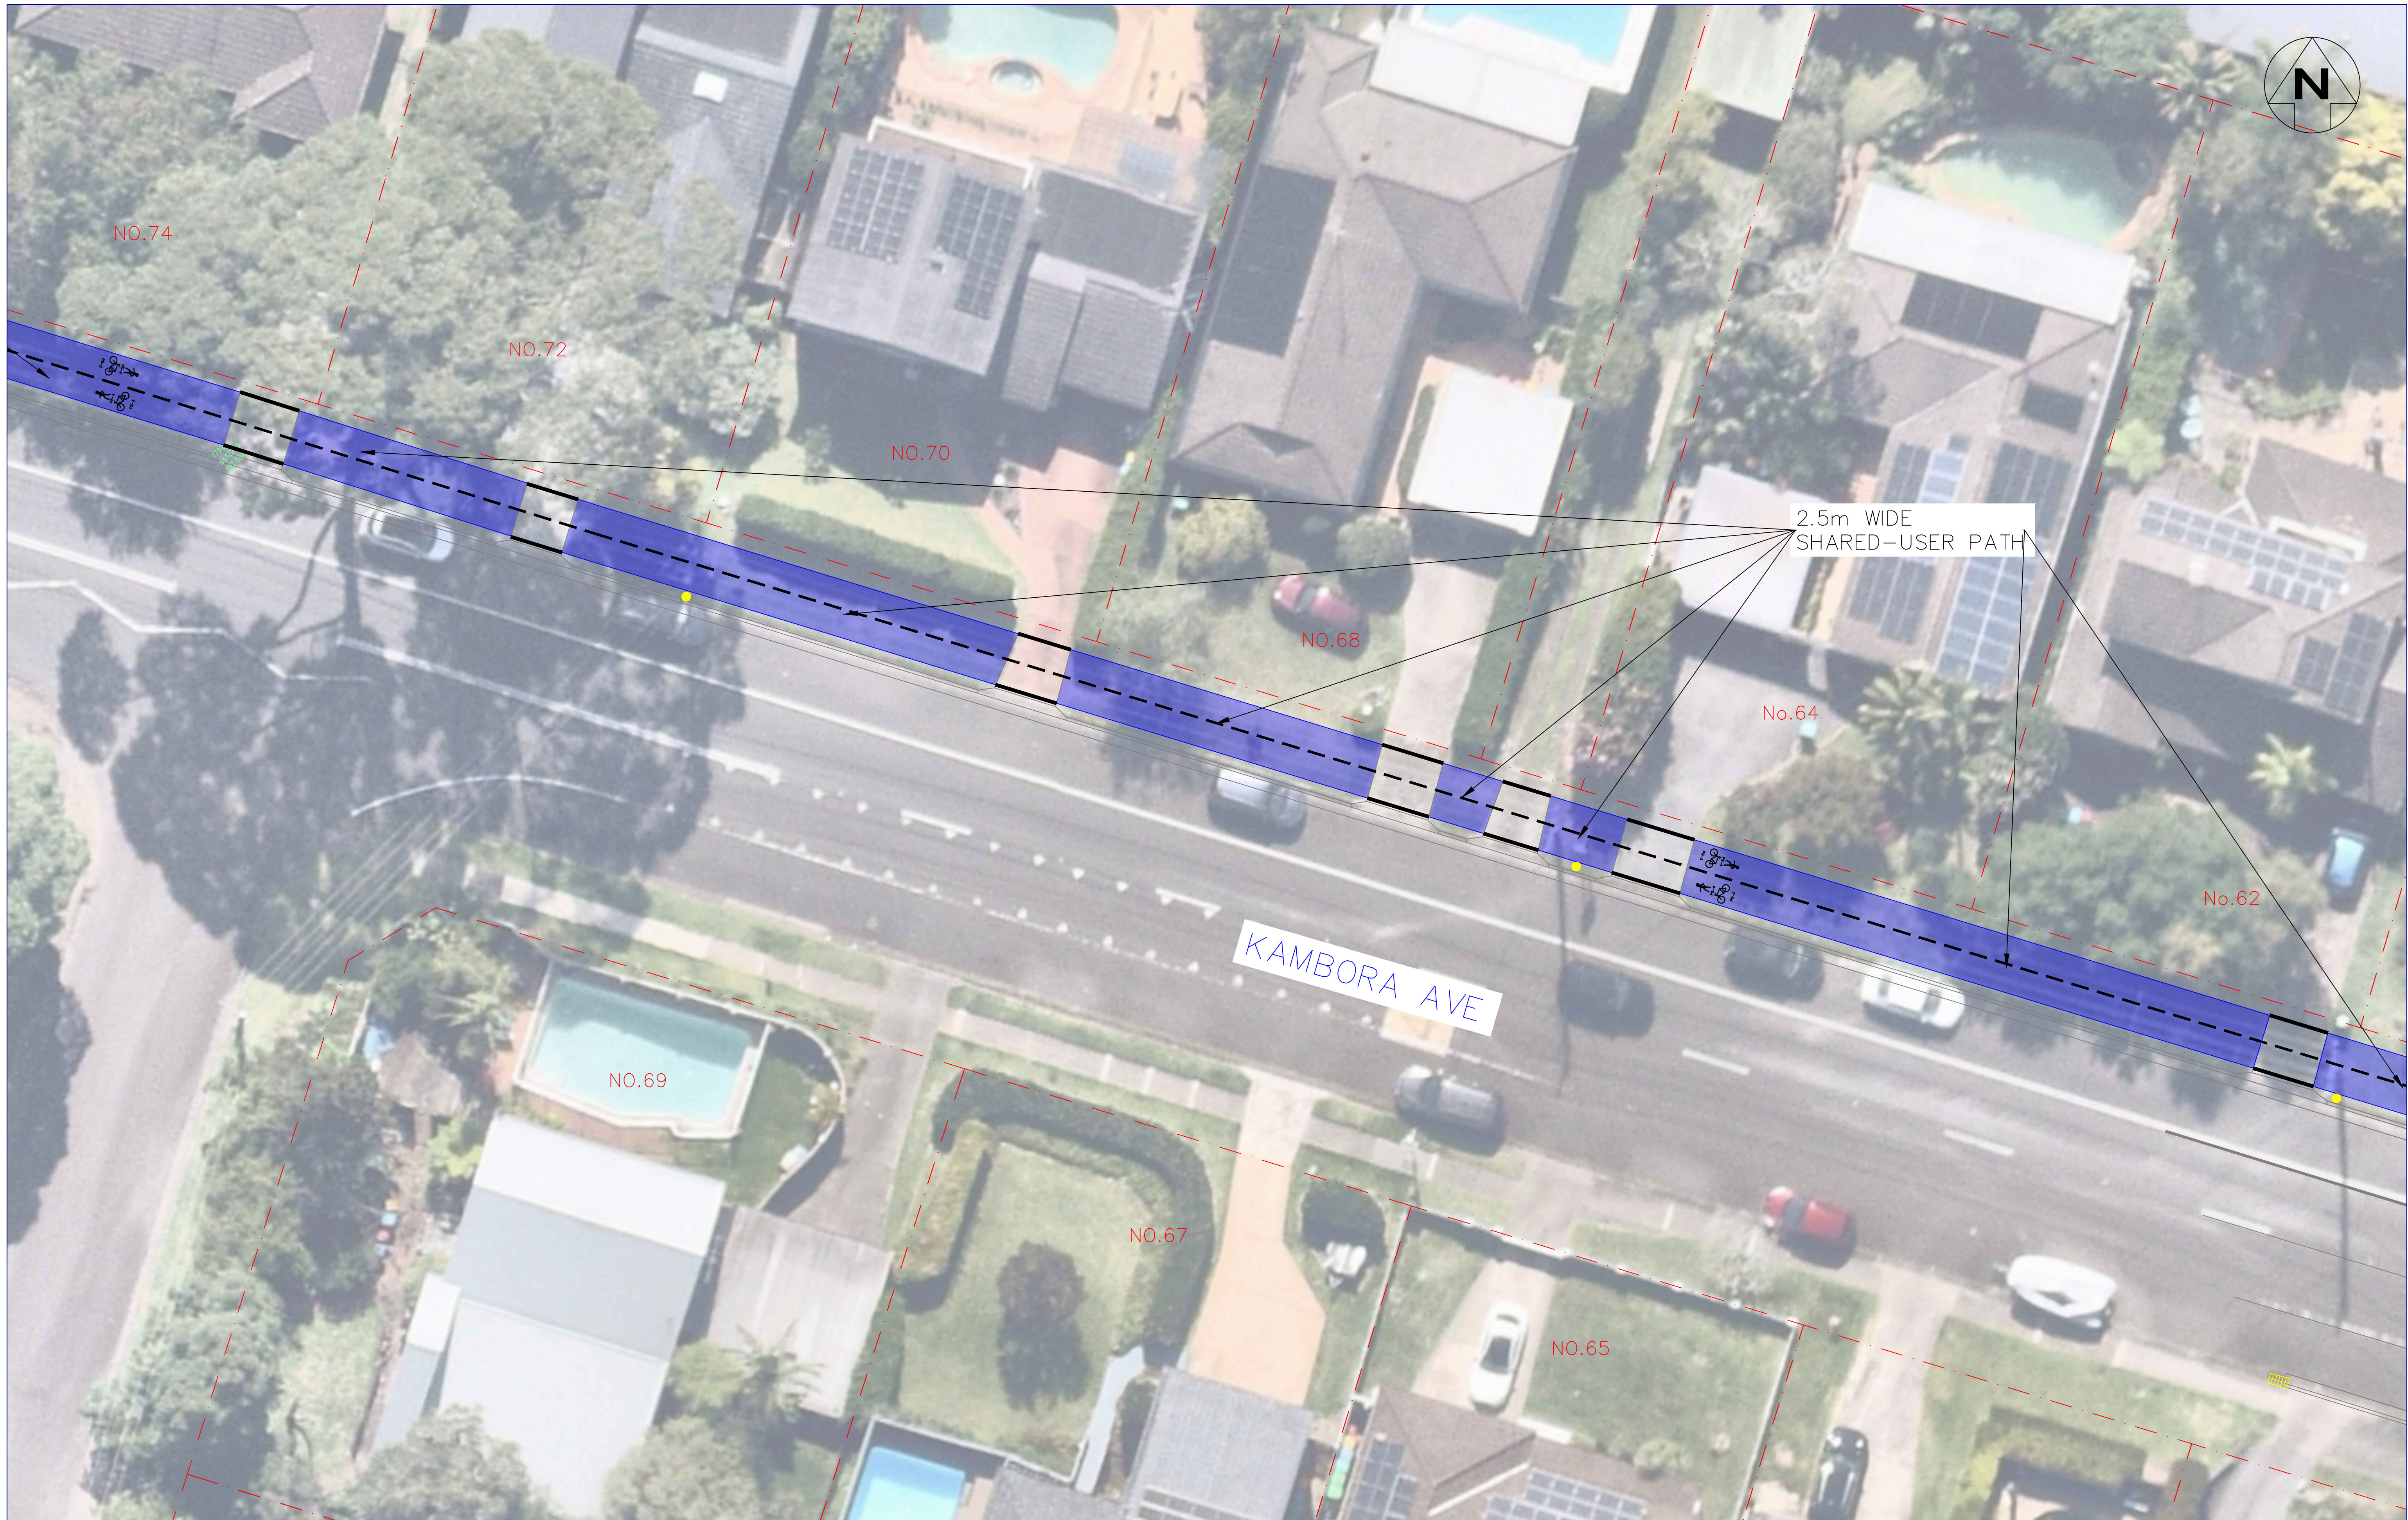

KAMBORA AVE

2.5m WIDE
SHARED-USER PATH




northern
beaches
council


FRENCHS FOREST ATN
SECTION 1B
FRENCHS FOREST
PLAN OF CIVIL WORKS
SHEET 2

DRAWING NO. TCI-FRENCHS FOREST ATN-SECTION 1B-CONCEPT-3000

REVISION: 1

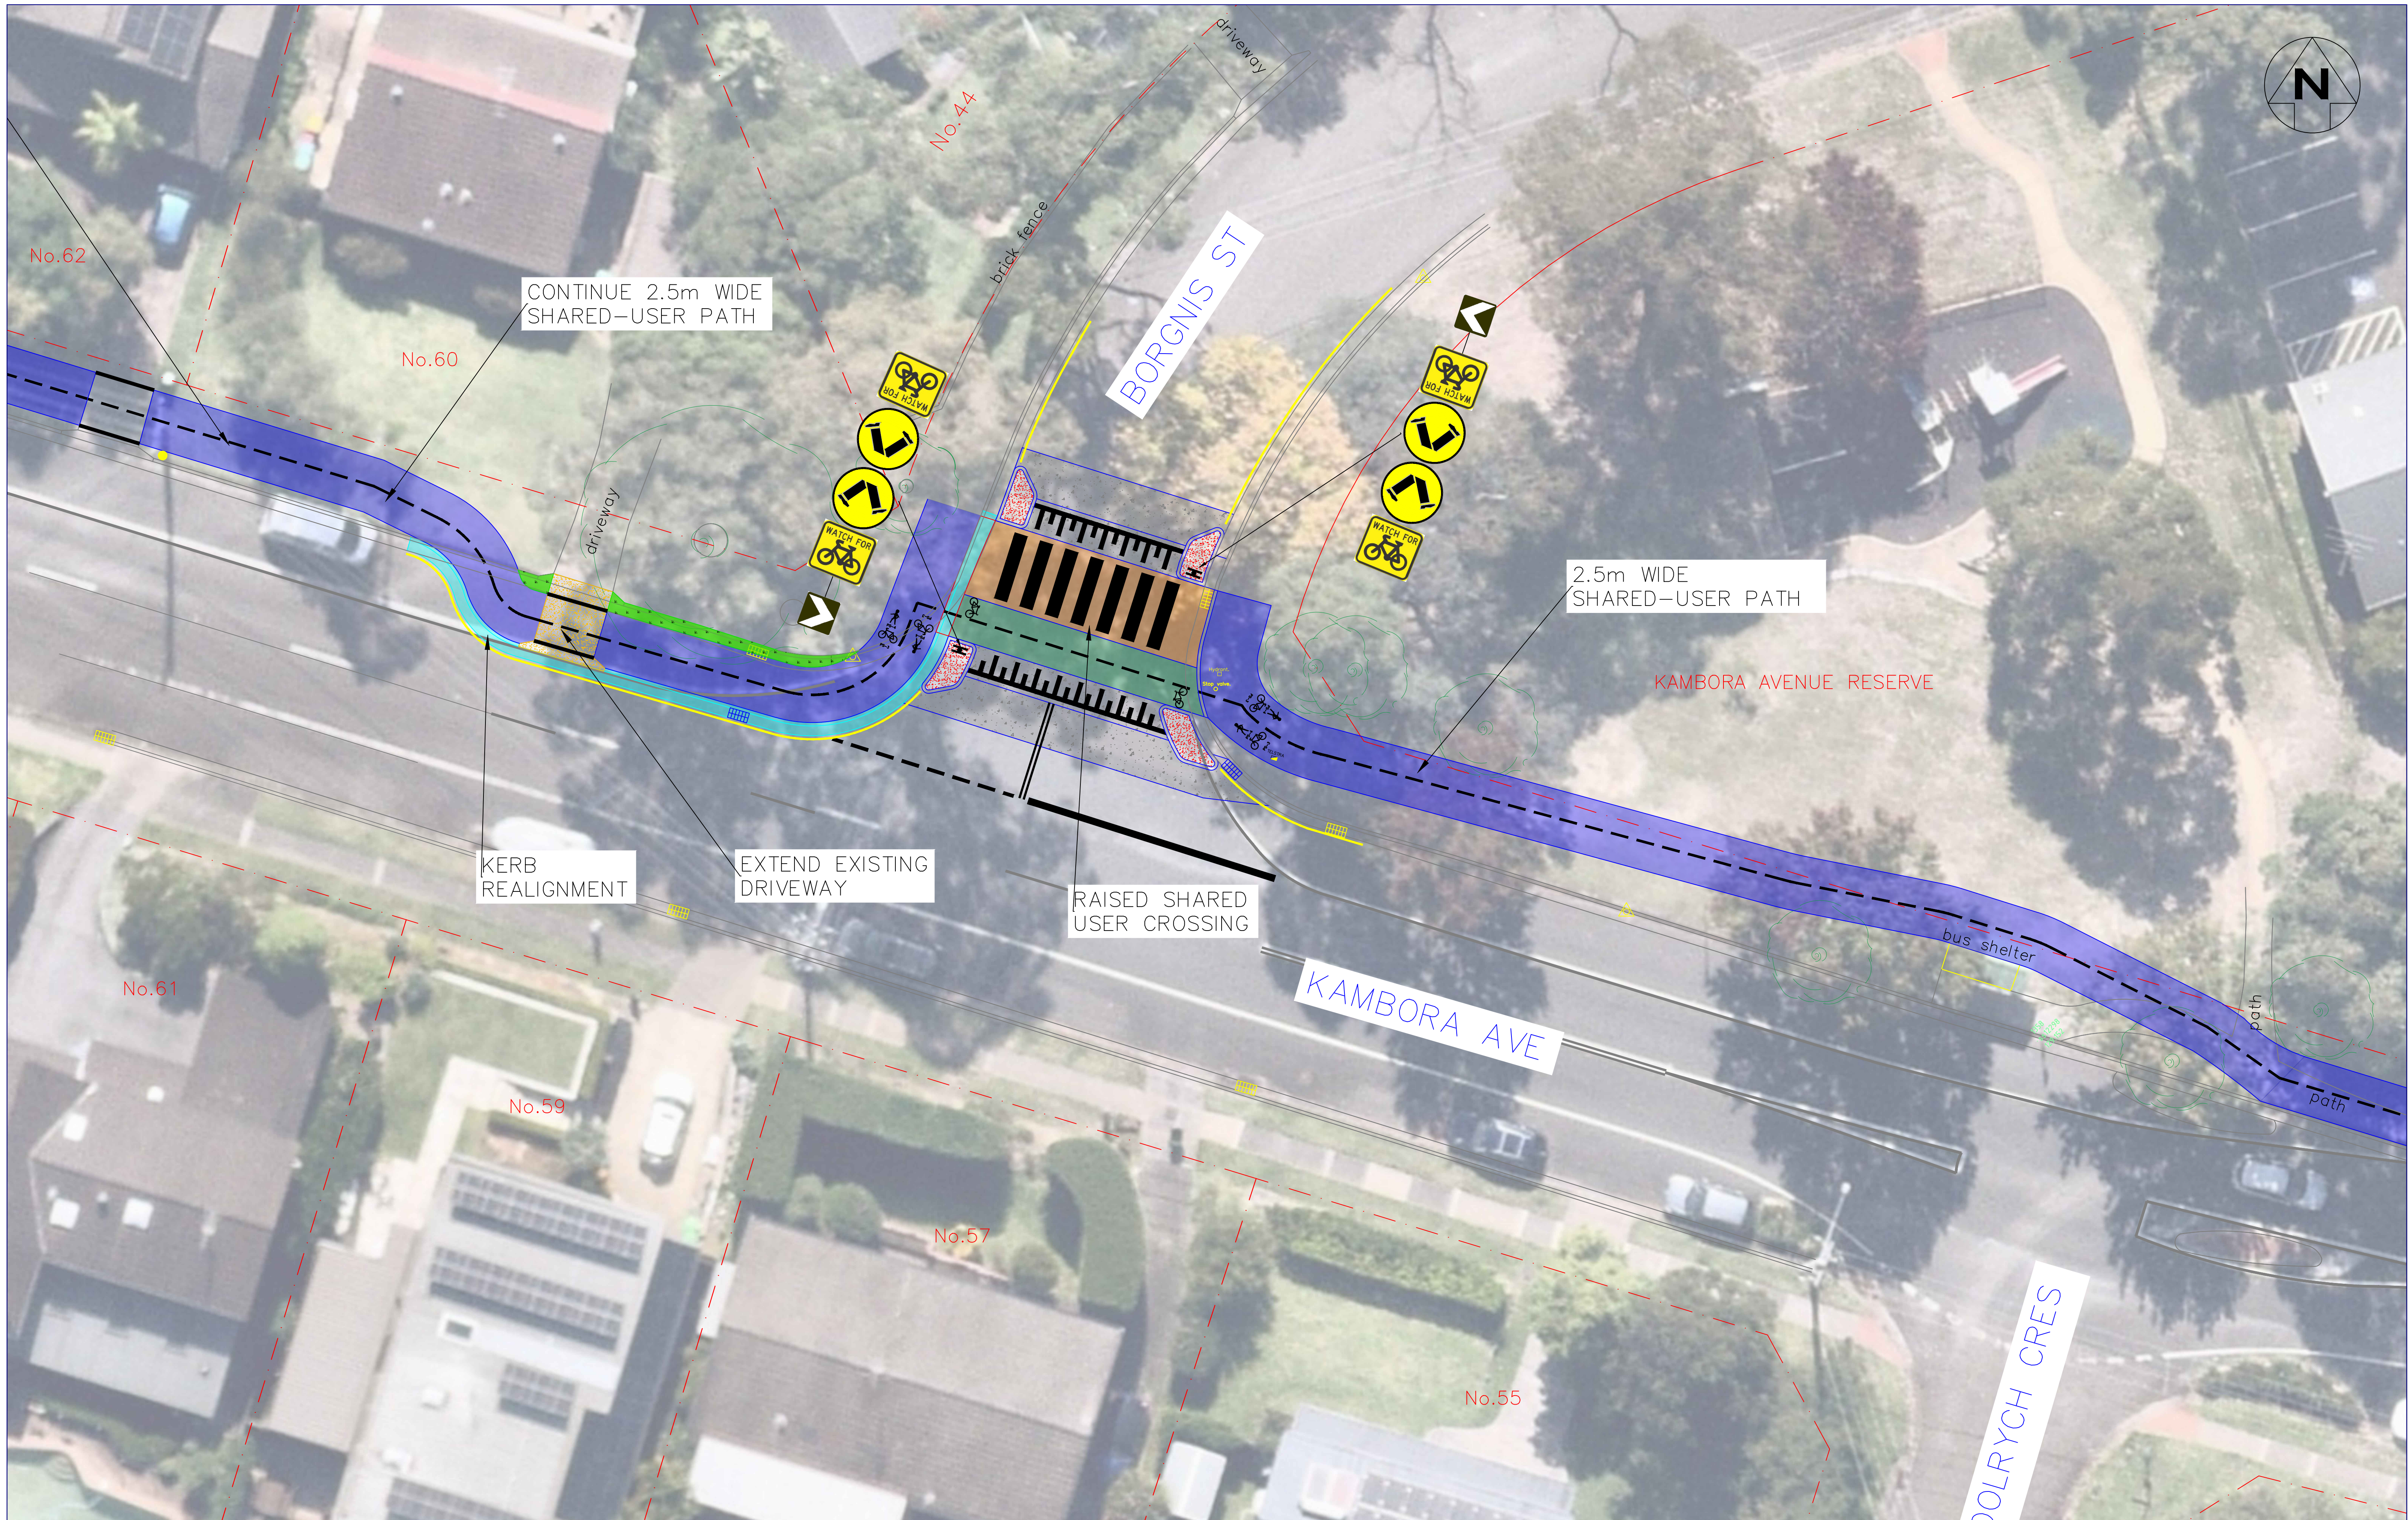



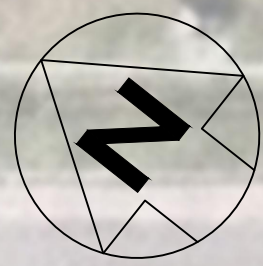

KAMBORA AVE

CONTINUE 2.5m WIDE
SHARED-USER PATH

No.45

No.43

No.41

No.39

No.37


No.35



FRENCHS FOREST ATN
SECTION 1B
FRENCHS FOREST
PLAN OF CIVIL WORKS
SHEET 5

DRAWING NO. TCI-FRENCHS FOREST ATN-SECTION 1B-CONCEPT-3000

REVISION: 1

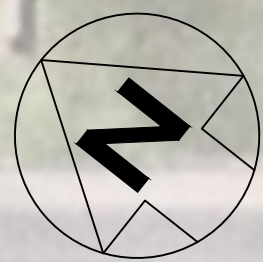

FRENCHS FOREST ATN
SECTION 1B
FRENCHS FOREST
PLAN OF CIVIL WORKS
SHEET 6

DRAWING NO. TCI-FRENCHS FOREST ATN-SECTION 1B-CONCEPT-3000

REVISION: 1