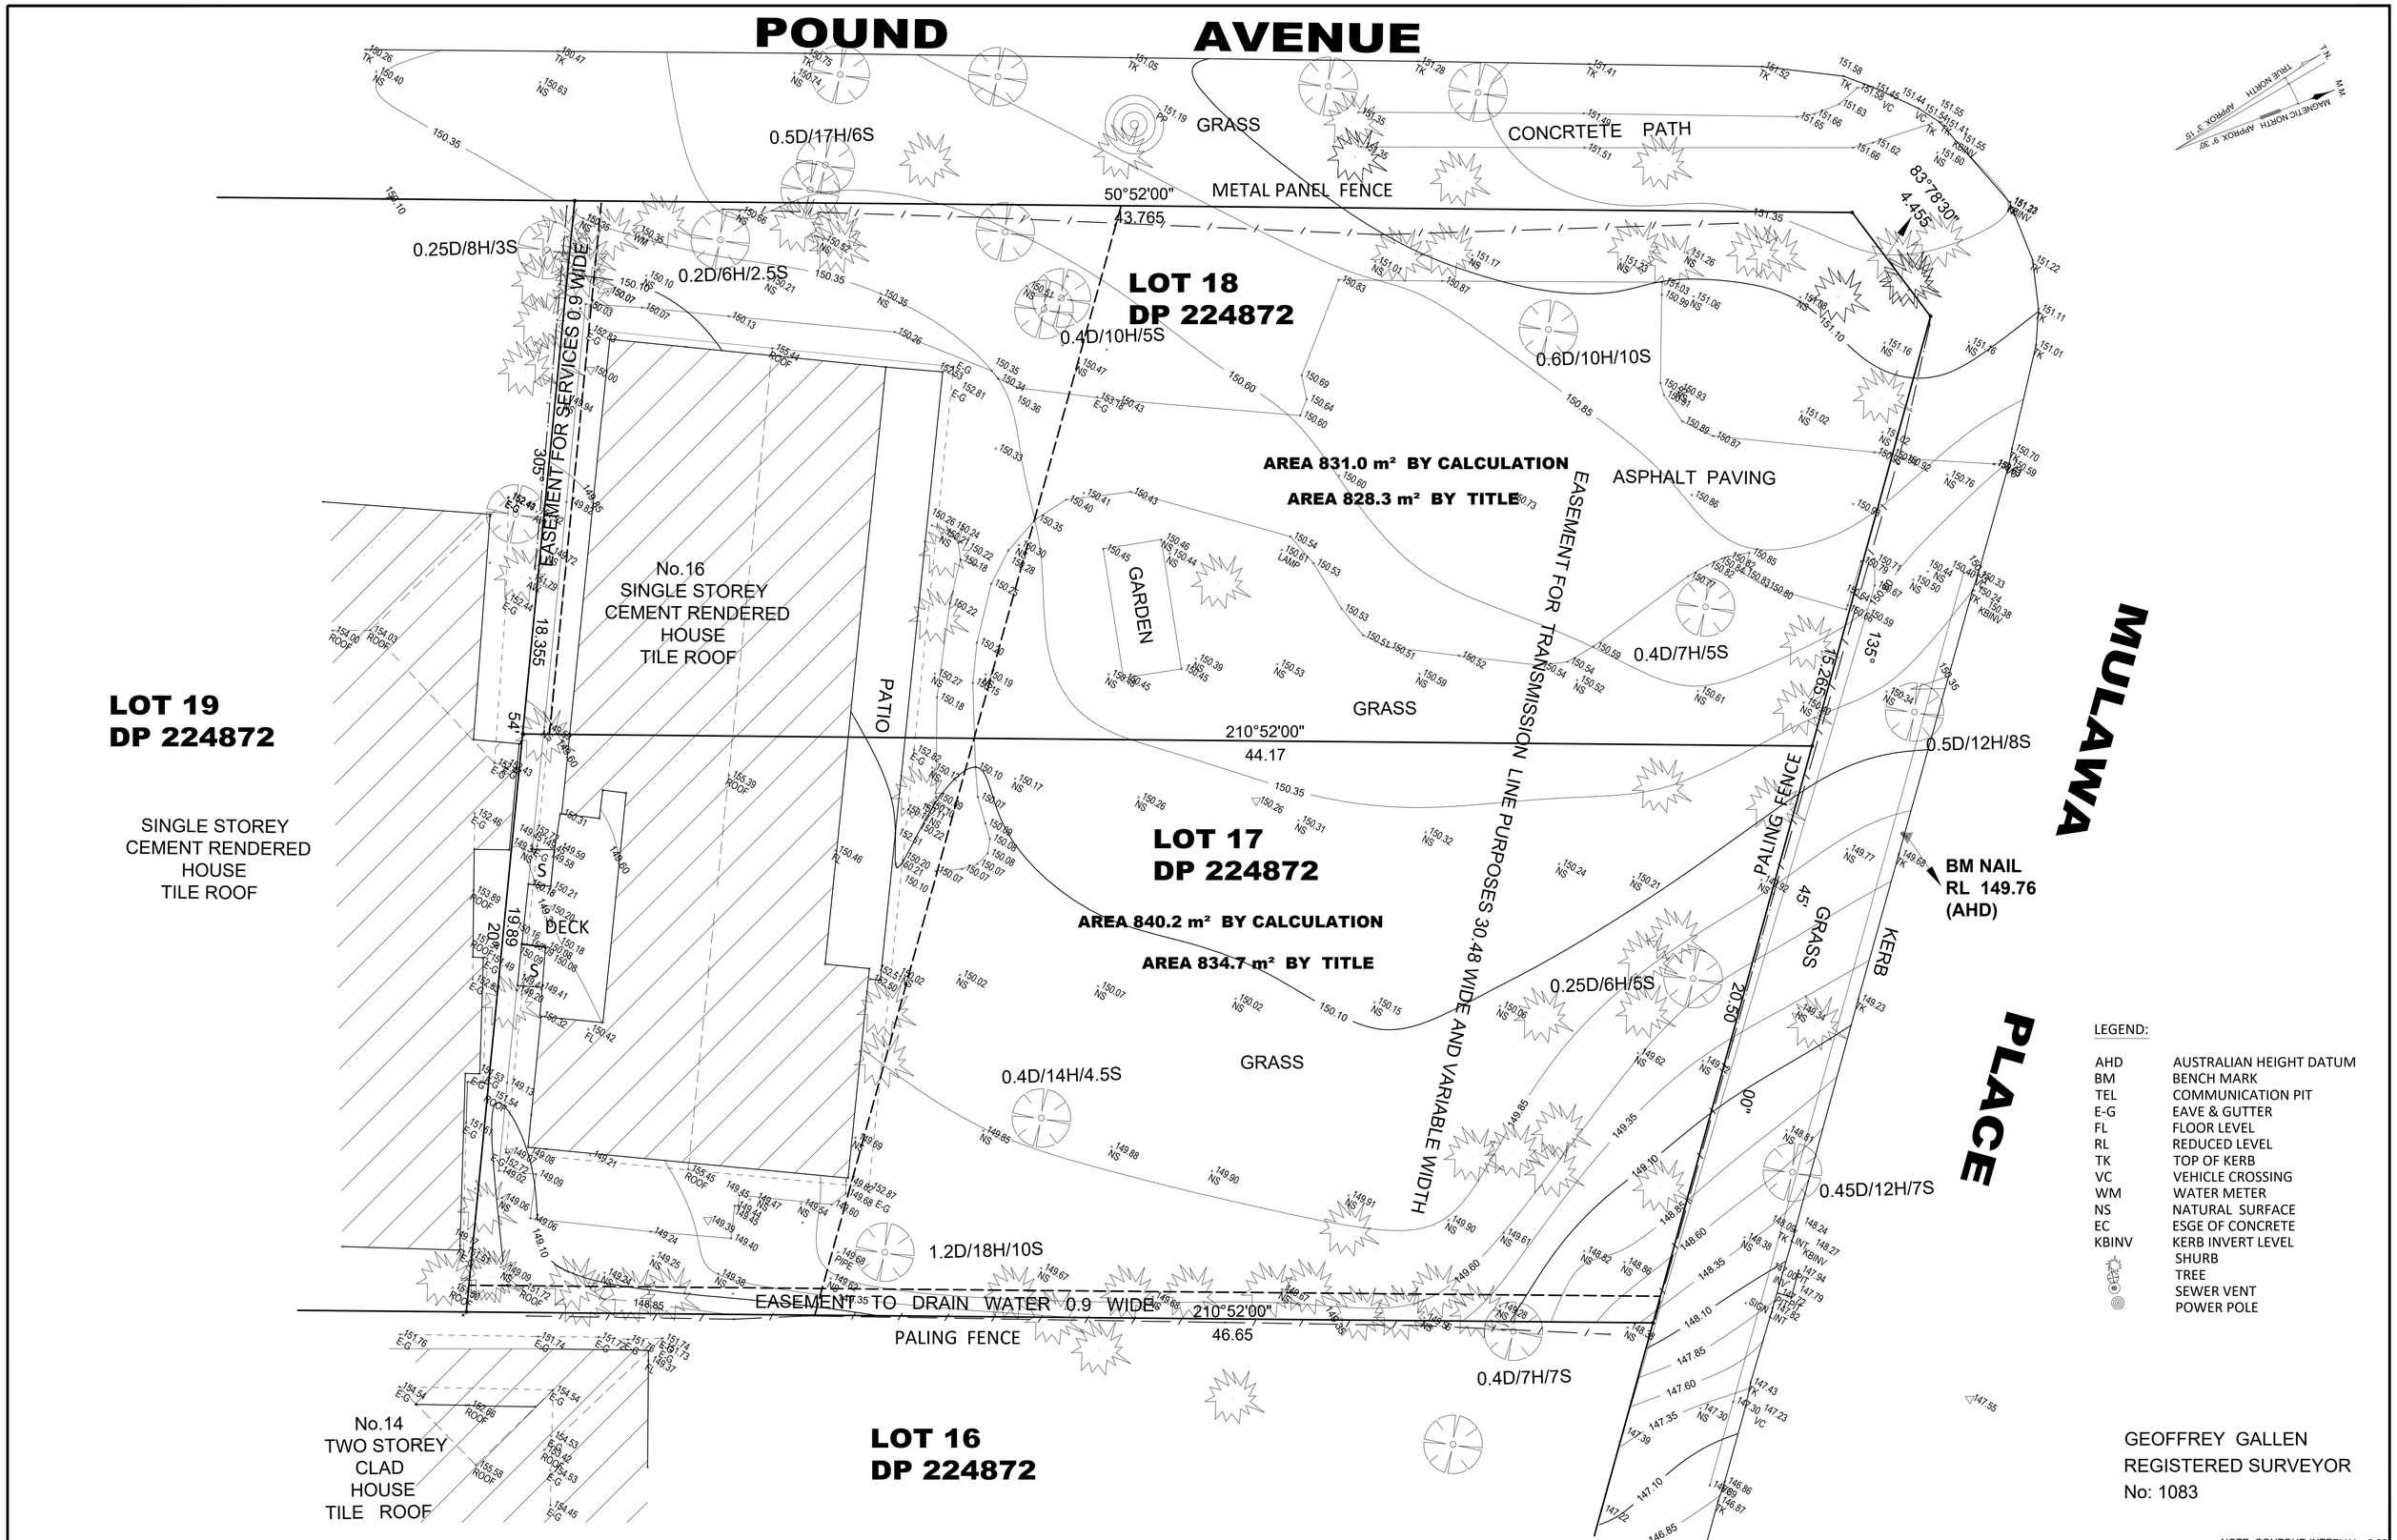

Details and level shown on this plan are for general desing works only any critical dimensions required should be requested independantly of this plan.Prior to any demolition, excavation or construction on this site the relevant Authorities should be contacted to detailed locations of all existing services and the possible location of future services.

EAST WEST SURVEYORS PTY LTD
Ph: 02 83862318 MOB 0403 818 643
ABN: 52 615 075 119
Suite 2 Ground Floor, 123 Midson Road Epping NSW 2121
Email: info@eastwestsurveyors.com.au
www.eastwestsurveyors.com.au

Copy right © East West Surveyors pty Ltd All rights Reserved

DETAIL SURVEY OF LOT 17 & 18 IN DP 224872
No. 15-16 MULAWA PLACE FRENCHES FOREST
NSW 2086

SCALE
0
LENGTHS ARE IN METRES

ORIGINAL	
SCALE	SHEET SIZE
1:100	A1

THE LAND IN THE SURVEY IS SHOWN ENCLOSED BY CONTINUOUS THICK LINES

SURVEYED : KS DATE:02.10.2019
DRAWN : TJ DATE:08.10.2019
REFERENCE: 19/1728 - DET REV 1
SHEET 1 OF 1 SHEETS
DATUM : AHD BY GPS