LOT	18
D.P:	270907
L.G.A:	NORTHERN BEACHES

SITING HAS BEEN COMPLETED IN ACCORDANCE WITH PITTWATER DCP 21 - D16

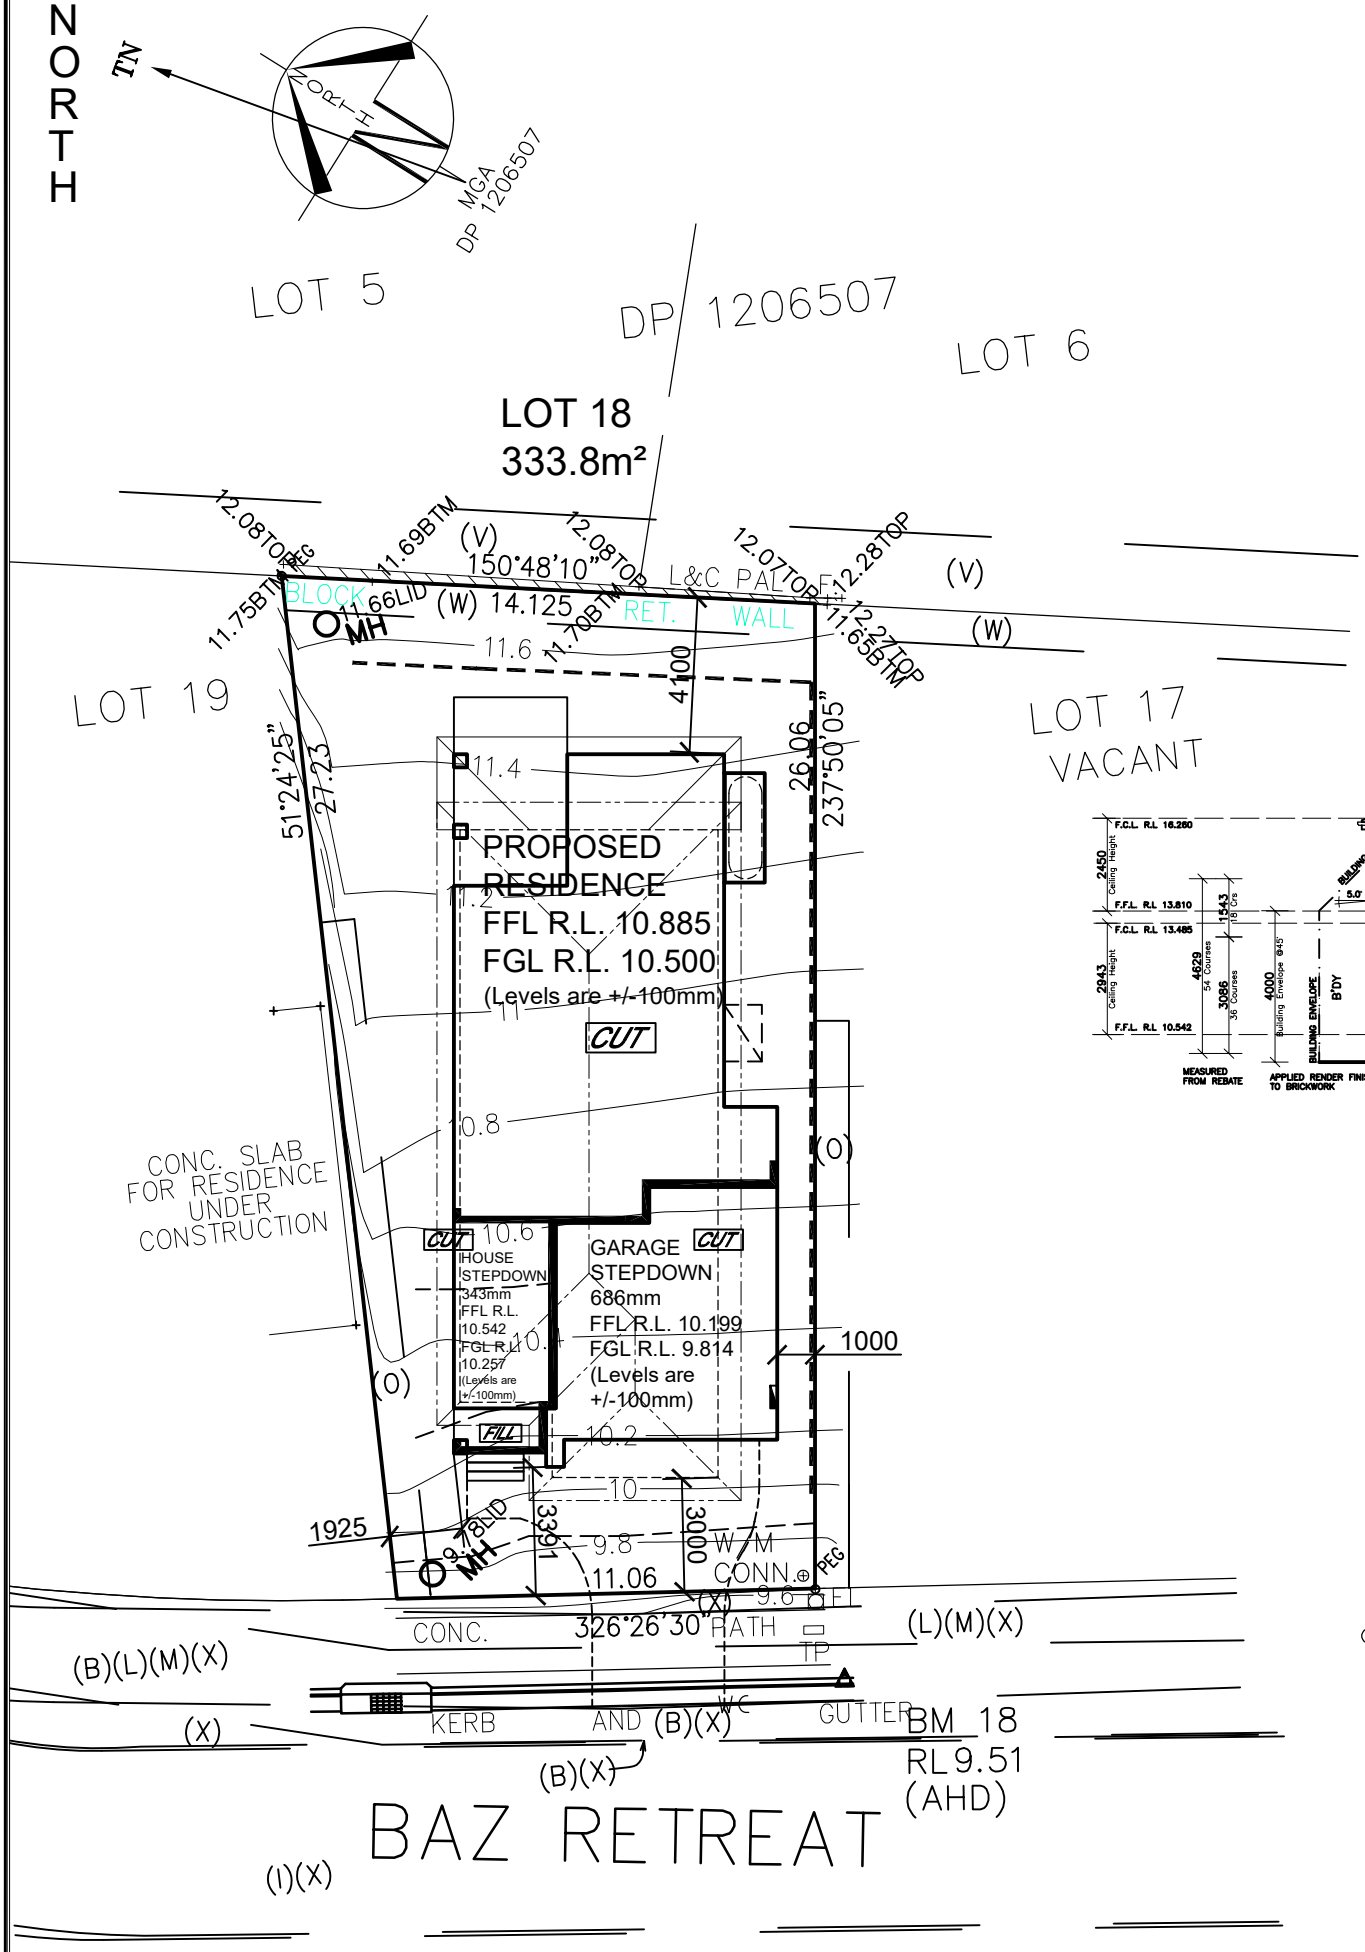

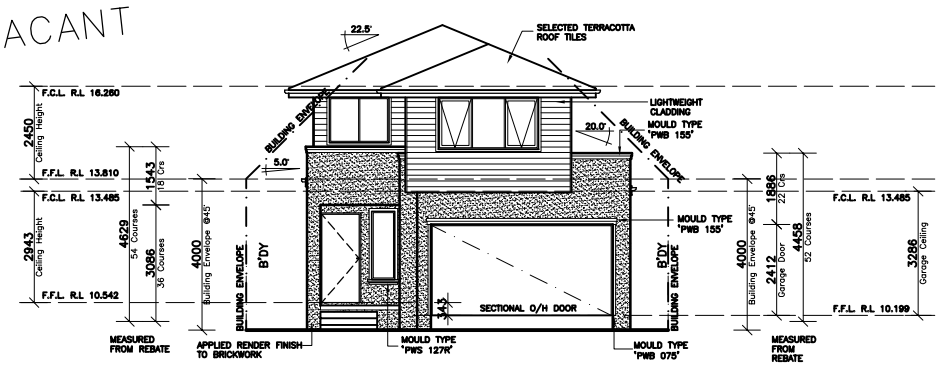

ELEVATION 1
-WEST-

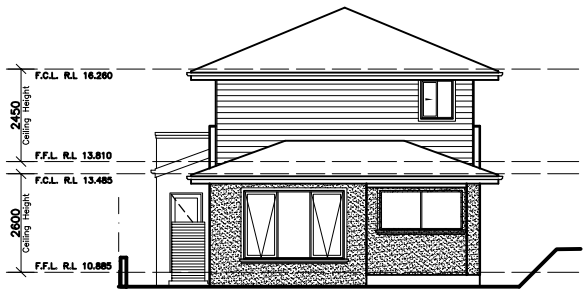

ELEVATION 3
-EAST-

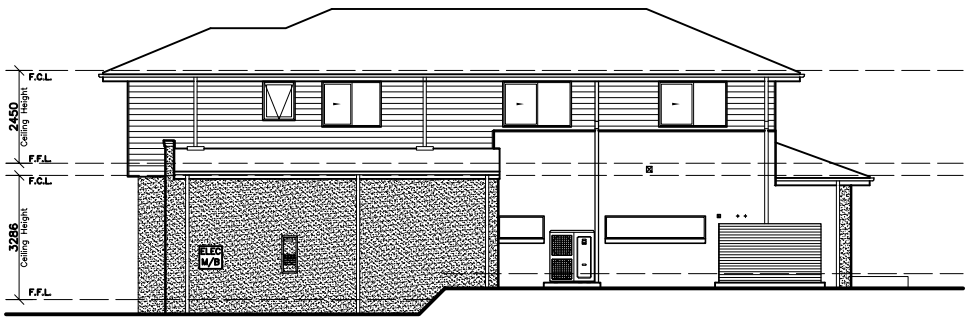

ELEVATION 2
-SOUTH-

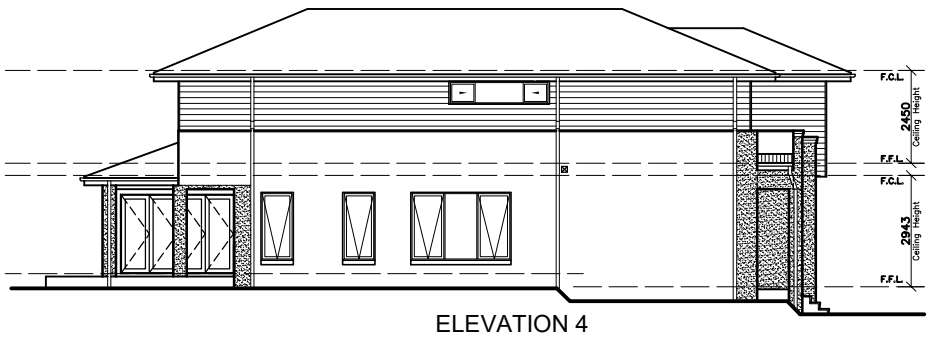

ELEVATION 4
-NORTH-

NEIGHBOUR NOTIFICATION PLAN

CLIENT'S SIGNATURE: _____ DATE: _____

ClarendonHomes

BL No. 2298C
ABN 18 003 892 706

Clarendon Homes (NSW) P/L
21 Solent Circuit, Baulkham Hills NSW 2153
T: (02) 8851 5300

© ALL RIGHTS RESERVED
This plan is the property of CLARENDON HOMES (NSW) P/L
Any copying or altering of the drawing shall not be undertaken without written permission from CLARENDON HOMES (NSW) P/L

ALL DIMENSIONS TO STRUCTURAL ELEMENTS. DIMENSIONS TO BE READ IN PREFERENCE TO SCALING.

PRODUCT:
GREENWICH 28
Classic
R/H Garage

Sapphire Specification

CLIENT:
Mrs. SAHAKIAN

SITE ADDRESS:
Lot 18, No. 22 D.P:270907
Baz Retreat
WARRIEWOOD, 2102

DA DRAWINGS

DRAWN:	DATE:	Rev:
PG.	01.10.20	E
RATIO @ A3: 1:200	CHECKED: AK	
SHEET: 2.3	JOB No: 29914556	NSW