LOT 4A
D.P: 29094
L.G.A: NORTHERN BEACHES

SITING HAS BEEN COMPLETED IN ACCORDANCE WITH WARRINGAH DCP 2011

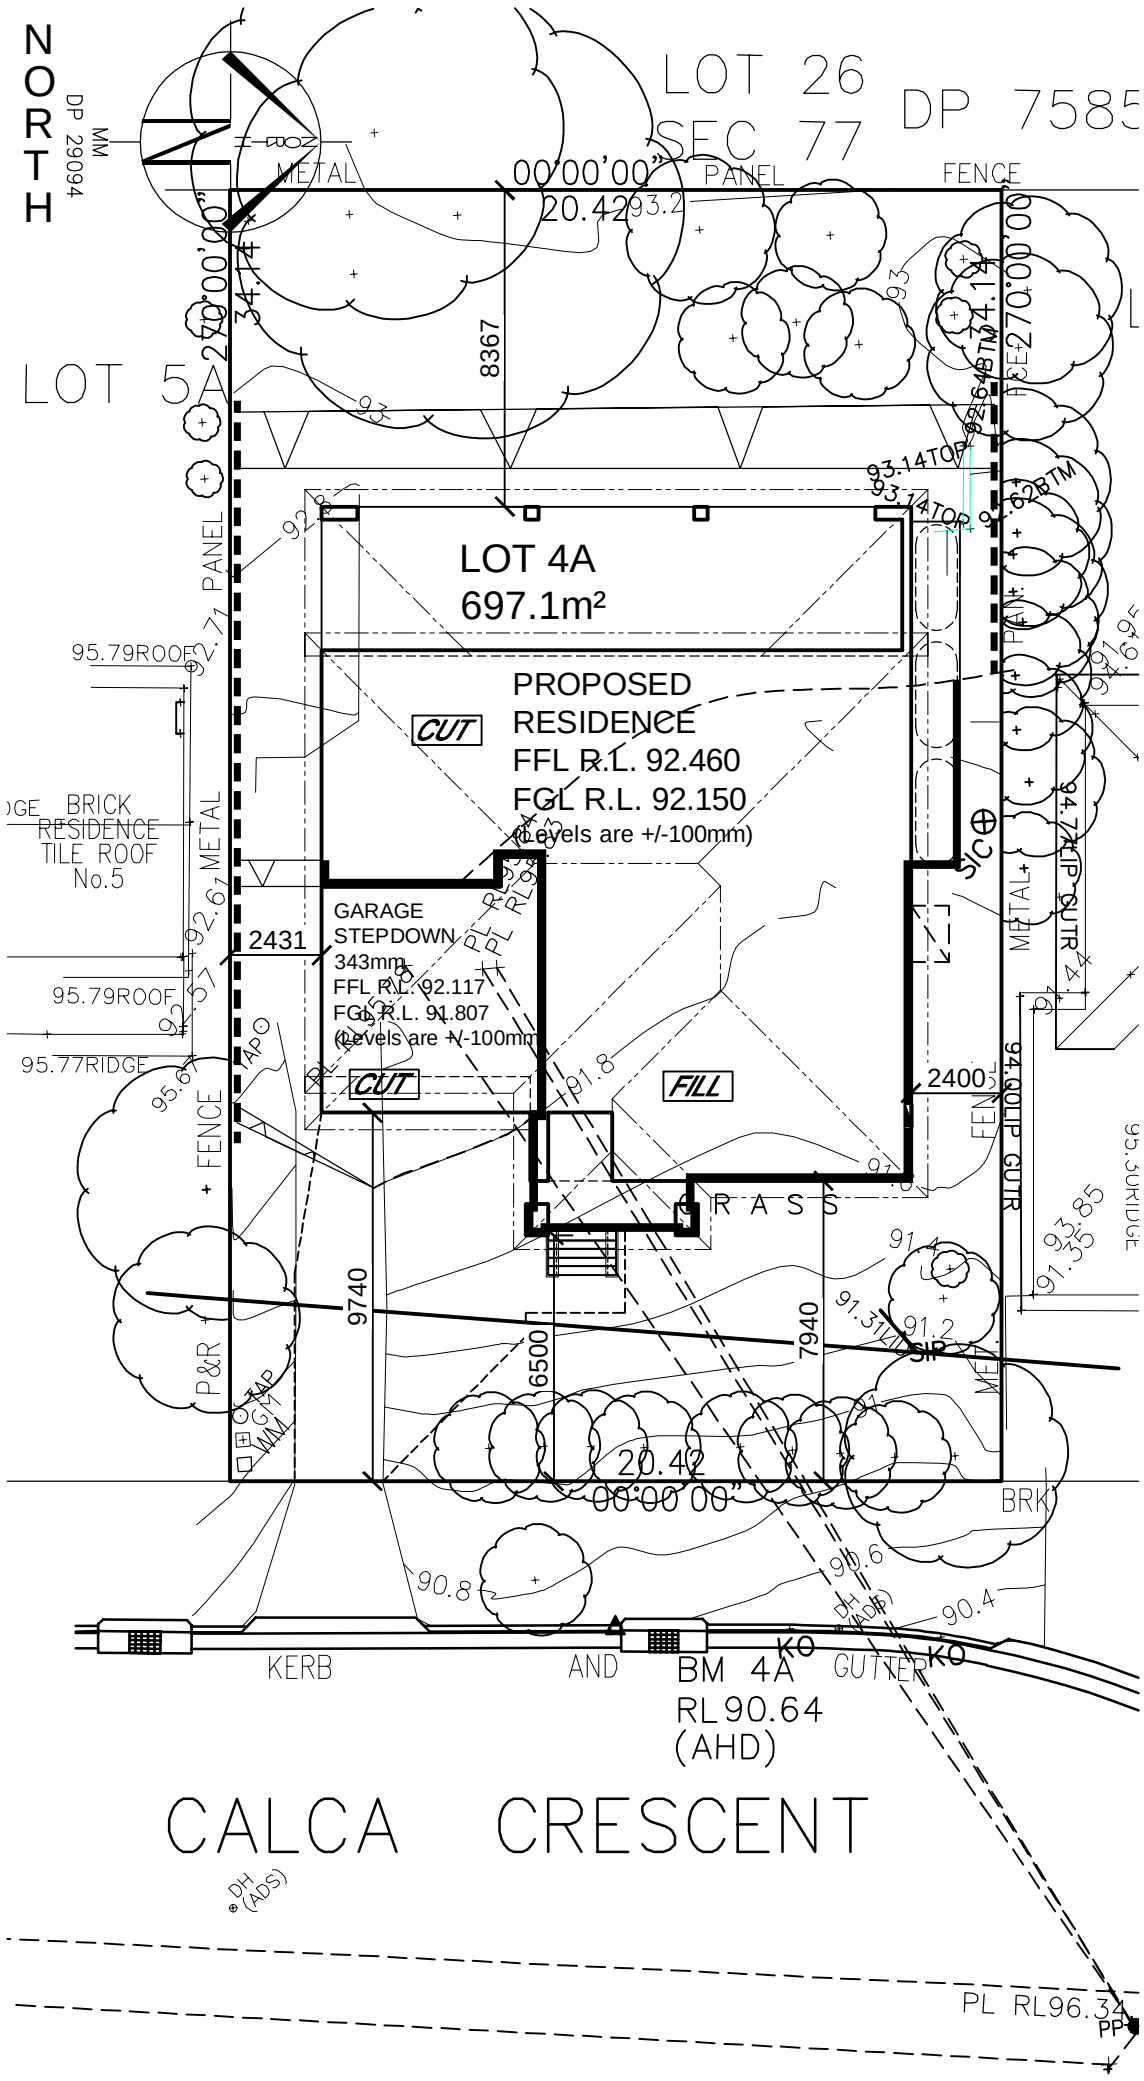

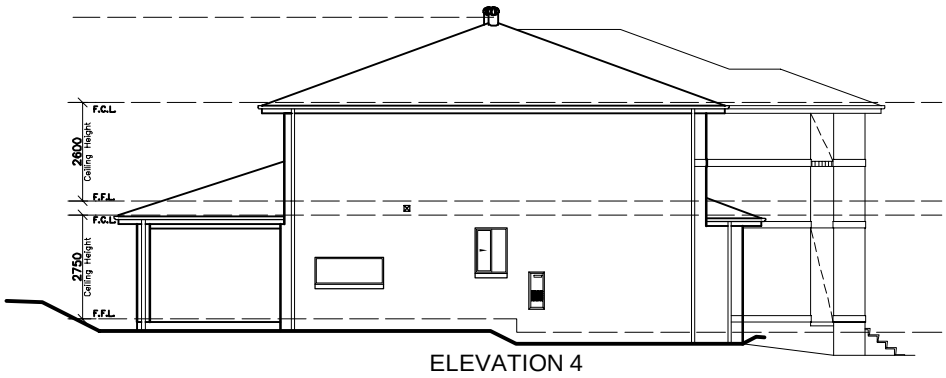

ELEVATION 4
-SOUTH-

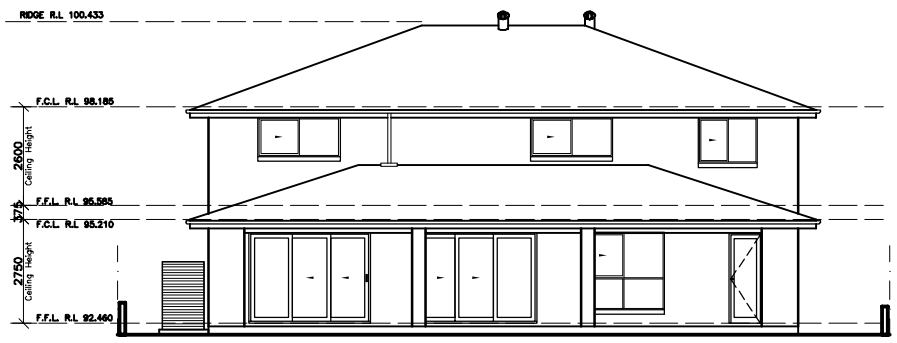

ELEVATION 3
-WEST-

ELEVATION 1
-EAST-

ELEVATION 2
-NORTH-

NEIGHBOUR NOTIFICATION PLAN

CLIENT'S SIGNATURE: _____ DATE: _____

ClarendonHomes

BL No. 2298C
ABN 18 003 892 706

Clarendon Homes (NSW) P/L
21 Solent Circuit, Baulkham Hills NSW 2153
T: (02) 8851 5300

© ALL RIGHTS RESERVED
This plan is the property of CLARENDON HOMES (NSW) P/L
Any copying or altering of the drawing shall not be undertaken without written permission from CLARENDON HOMES (NSW) P/L

ALL DIMENSIONS TO STRUCTURAL ELEMENTS. DIMENSIONS TO BE READ IN PREFERENCE TO SCALING.

PRODUCT:
SARATOGA 48
Chisholm
L/H Garage

LUXE

CLIENT:
Mr. JOHNSTON
Mrs. ARATA

SITE ADDRESS:
Lot 4A, No. 3, DP:29094
Calca Crescent
FORESTVILLE 2087

DA DRAWINGS

DRAWN:	DATE:	Rev:
MTK	13.08.24	F
RATIO @ A3: 1:200	CHECKED: CY.	
SHEET: 2.3	JOB No: 29917213	NSW