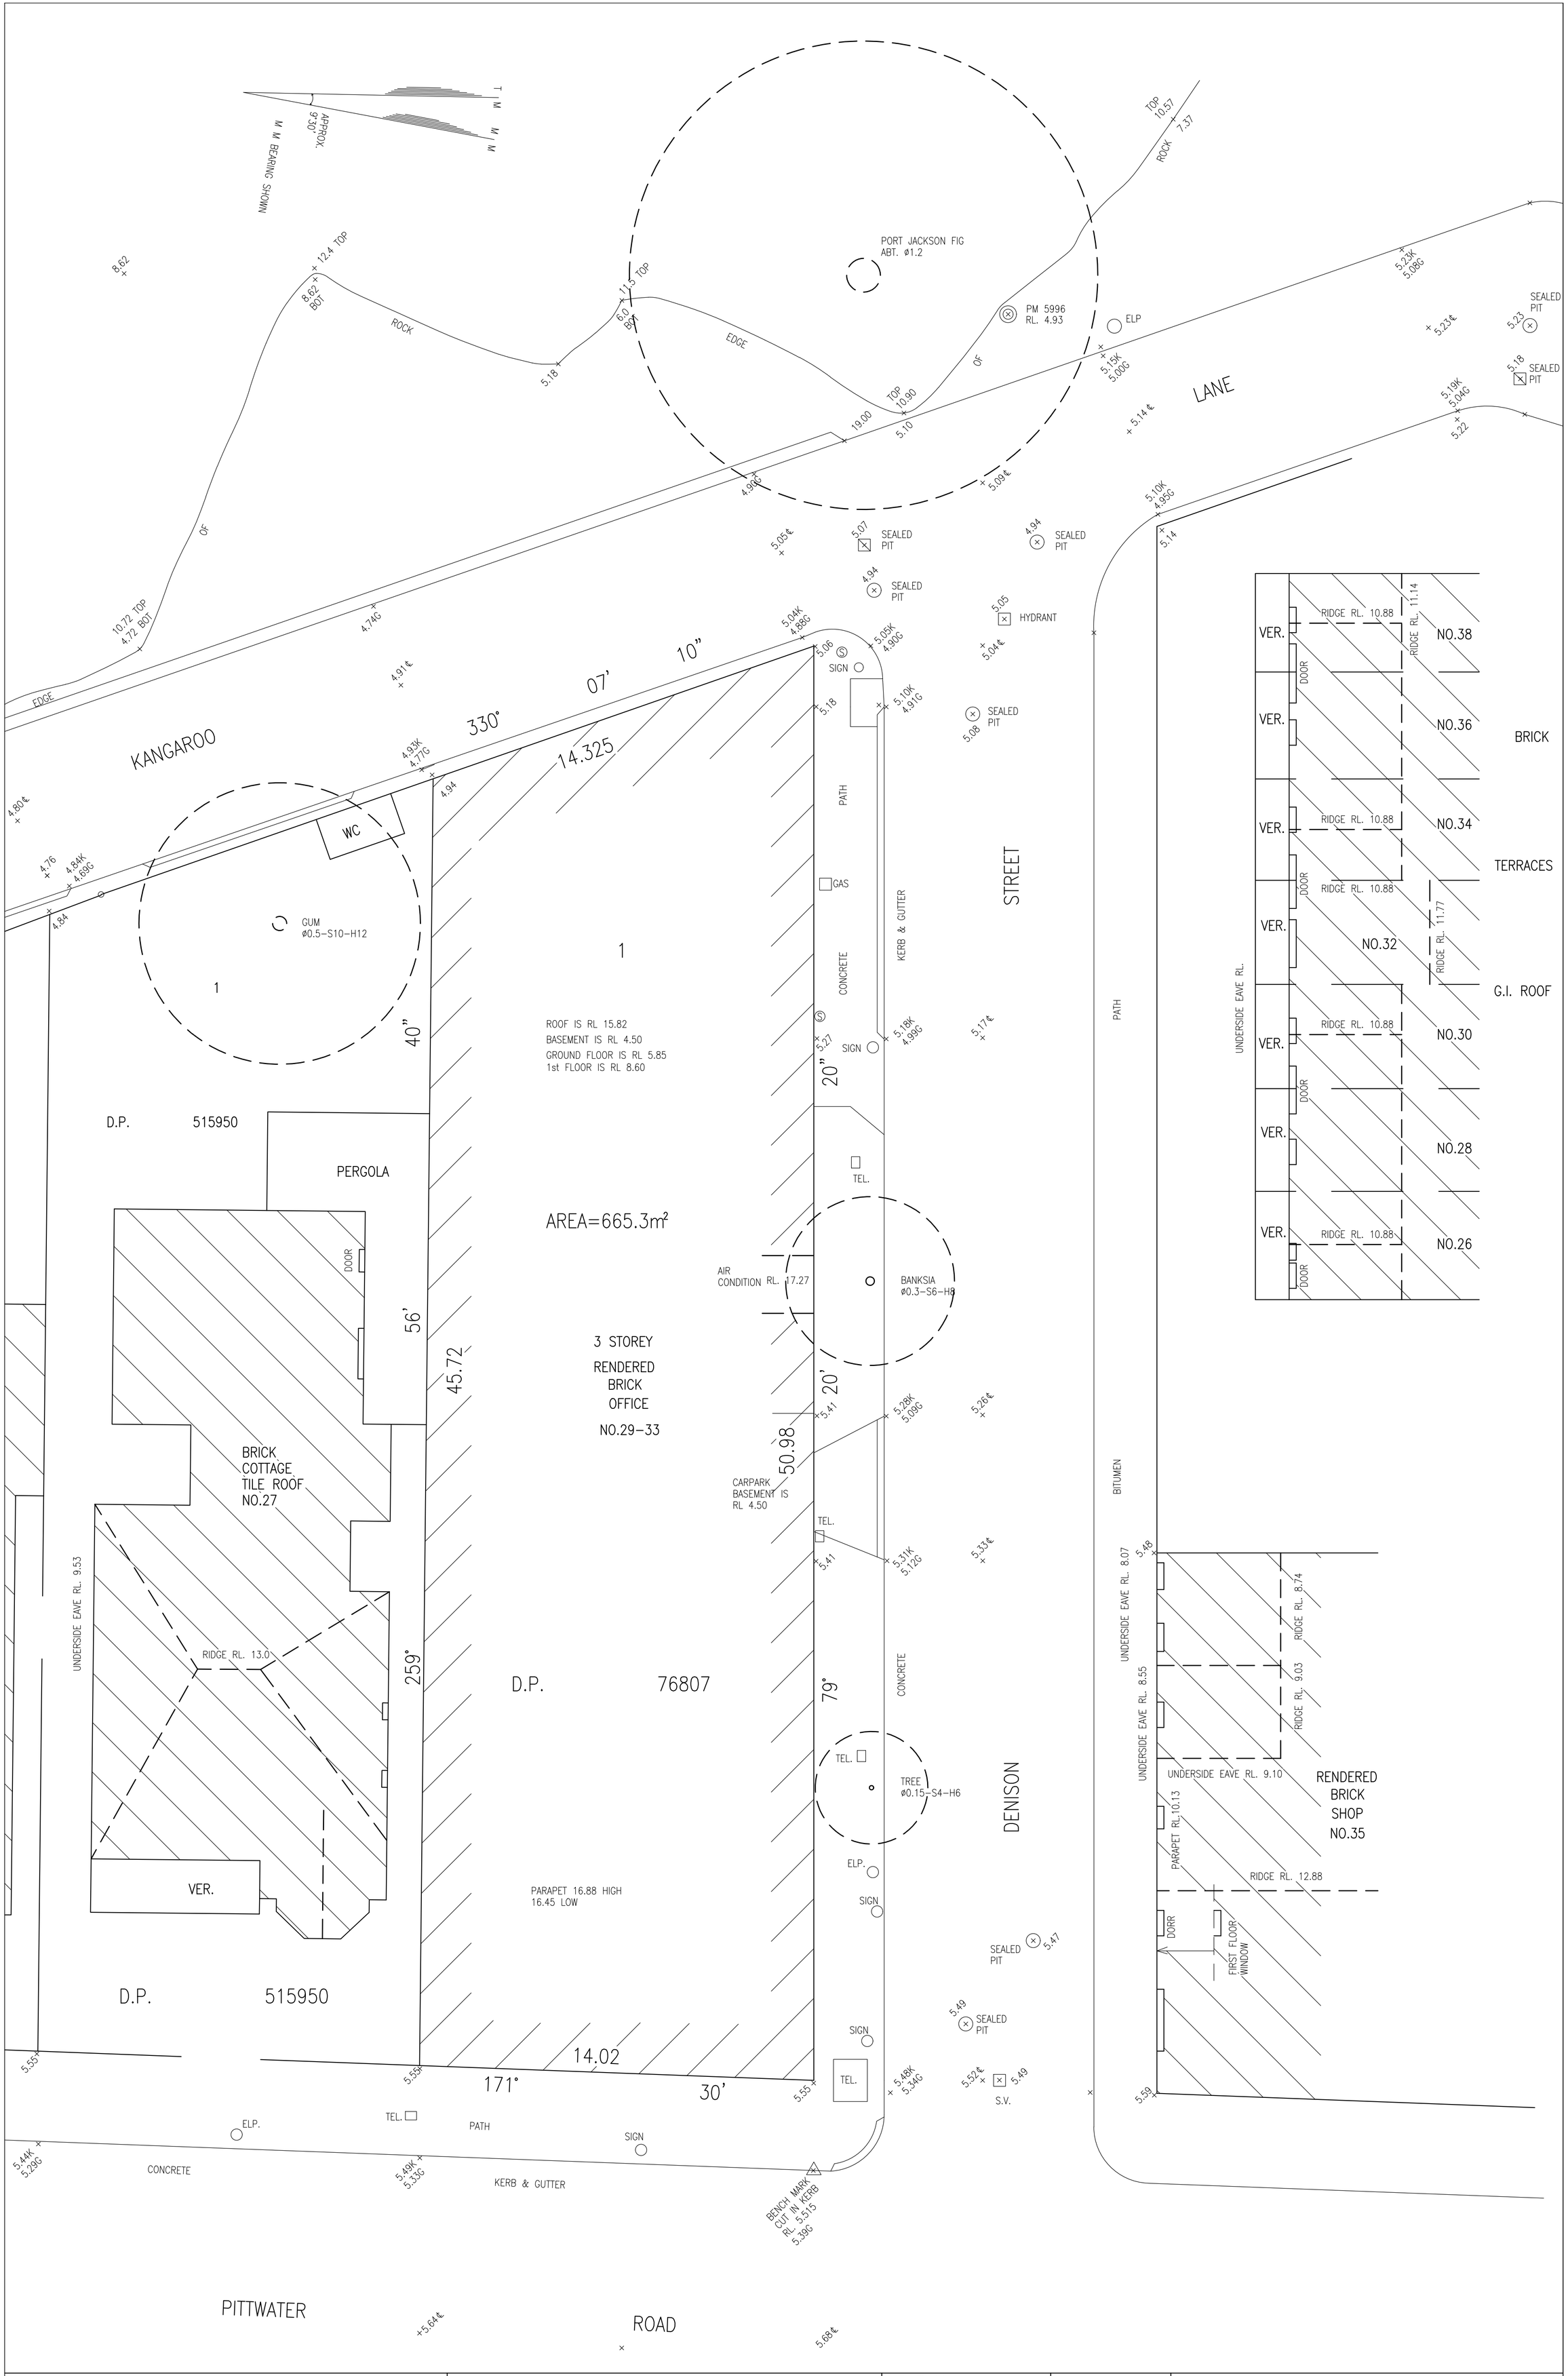

PLAN OF LEVELS AND DETAILS AT
29–33 PITTWATER ROAD/DENISON STREET,
REAR–KANGAROO LANE, MANLY
FOR JOSEPH FIORI

Boundaries have not been surveyed. Dimensions and areas compiled from information obtained from the L.T.O. Improvements shown are diagrammatic only and shown for plotting purposes only.

Contours are approximate and preference should be given to spot levels. No services search has been made and only those visible at time of survey have been located. Levels under buildings unknown. Adjoining building details shown are approx. only due to restricted access.

DATUM	A.H.D.
REDUCTION RATIO	1:100
REFERENCE NO.	200724
DATE OF SURVEY	22/02/2002
SURVEYED BY	P.B/S.S/D.M
DRAWN BY	BQ

W. BUXTON PTY LTD
A.C.N. 002 678 819
REGISTERED SURVEYORS
76 WILLISON ROAD
CARLTON 2218
TEL. (02) 9553 9800
FAX (02) 9588 5793