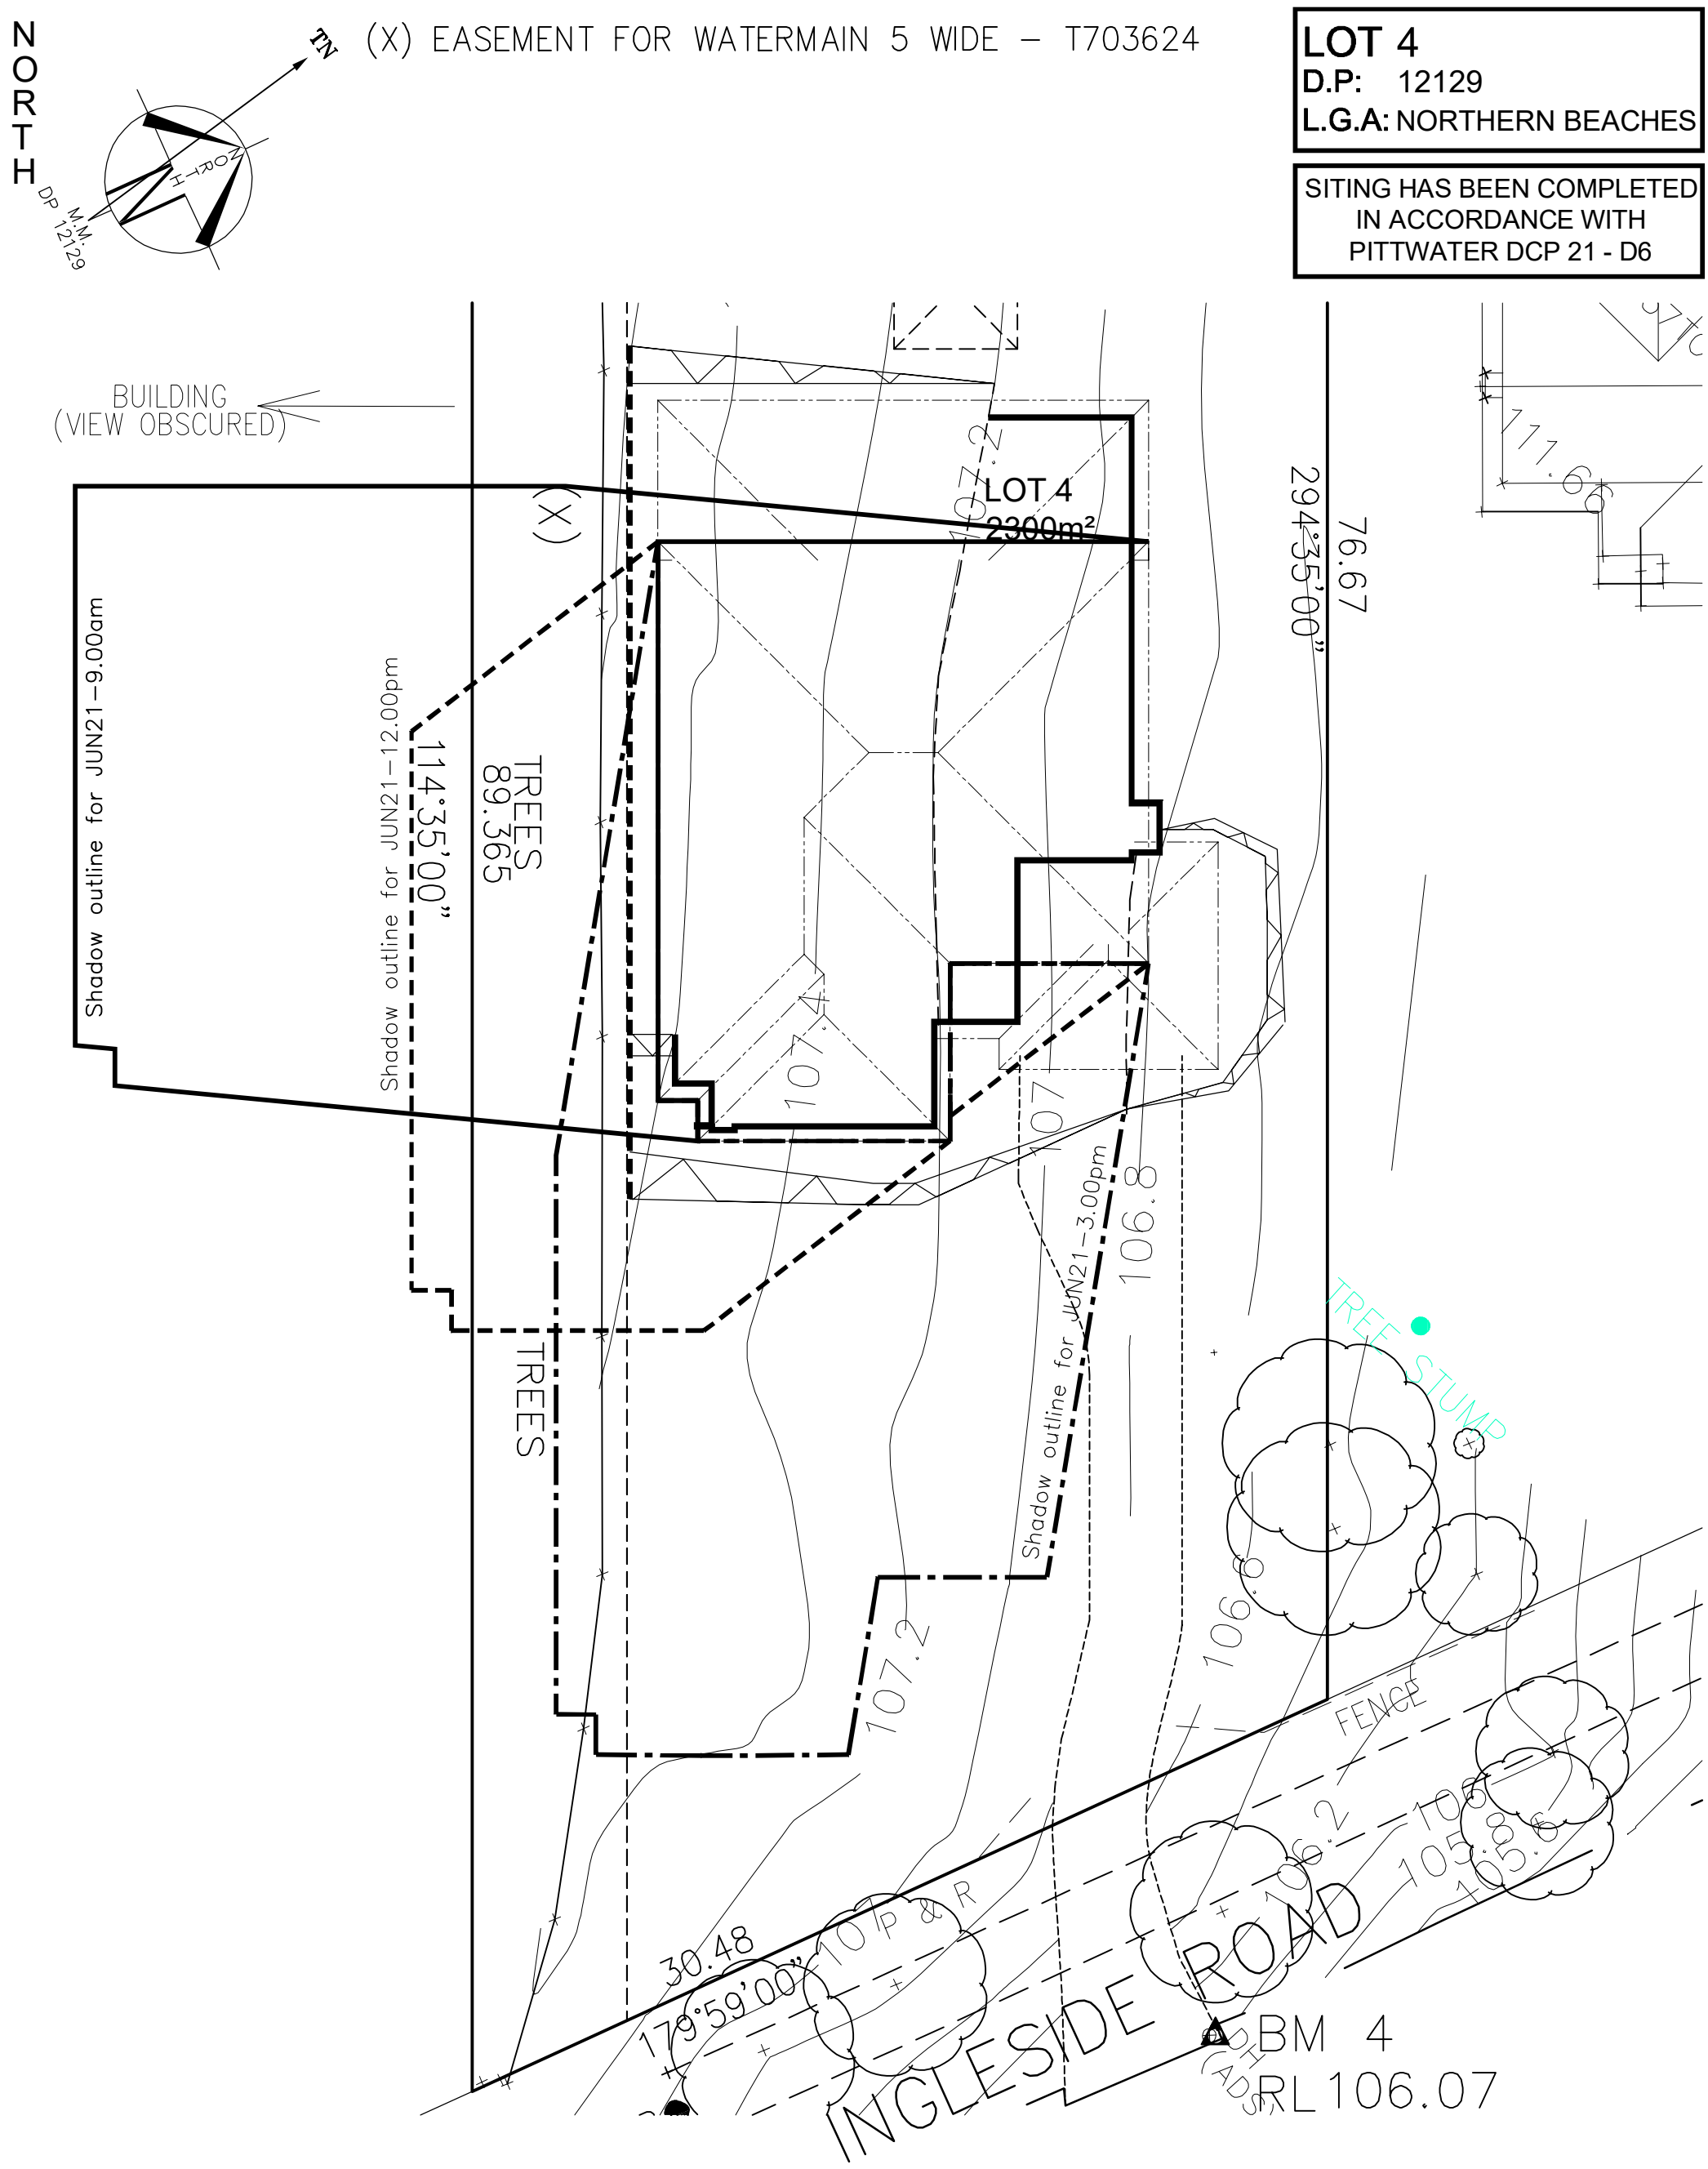

SHADOW DIAGRAM @ 21st JUNE

CLIENT'S SIGNATURE: _____ DATE: _____

LOT 4
D.P: 12129
L.G.A: NORTHERN BEACHES

SITING HAS BEEN COMPLETED IN ACCORDANCE WITH PITTWATER DCP 21 - D6

ClarendonHomes

BL No. 2298C
ABN 18 003 892 706

Clarendon Homes (NSW) P/L
21 Solent Circuit, Baulkham Hills NSW 2153
T: (02) 8851 5300

© ALL RIGHTS RESERVED
This plan is the property of CLARENDON HOMES (NSW) P/L
Any copying or altering of the drawing shall not be undertaken without written permission from CLARENDON HOMES (NSW) P/L

ALL DIMENSIONS TO STRUCTURAL ELEMENTS. DIMENSIONS TO BE READ IN PREFERENCE TO SCALING.

PRODUCT:
GRANDE 57
Gallery
R/H Garage

LUXE

CLIENT:
Mr. PARKER
Ms. CVETKOVSKA

SITE ADDRESS:
Lot 4, No.43, DP 12129
Ingleside Road
INGLESIDE 2101

DA DRAWINGS

DRAWN:	DATE:	Rev:
MTK	20.06.24	I
RATIO @ A3: 1:200	CHECKED: AL	
SHEET: 2.4	JOB No: 29917089	NSW