

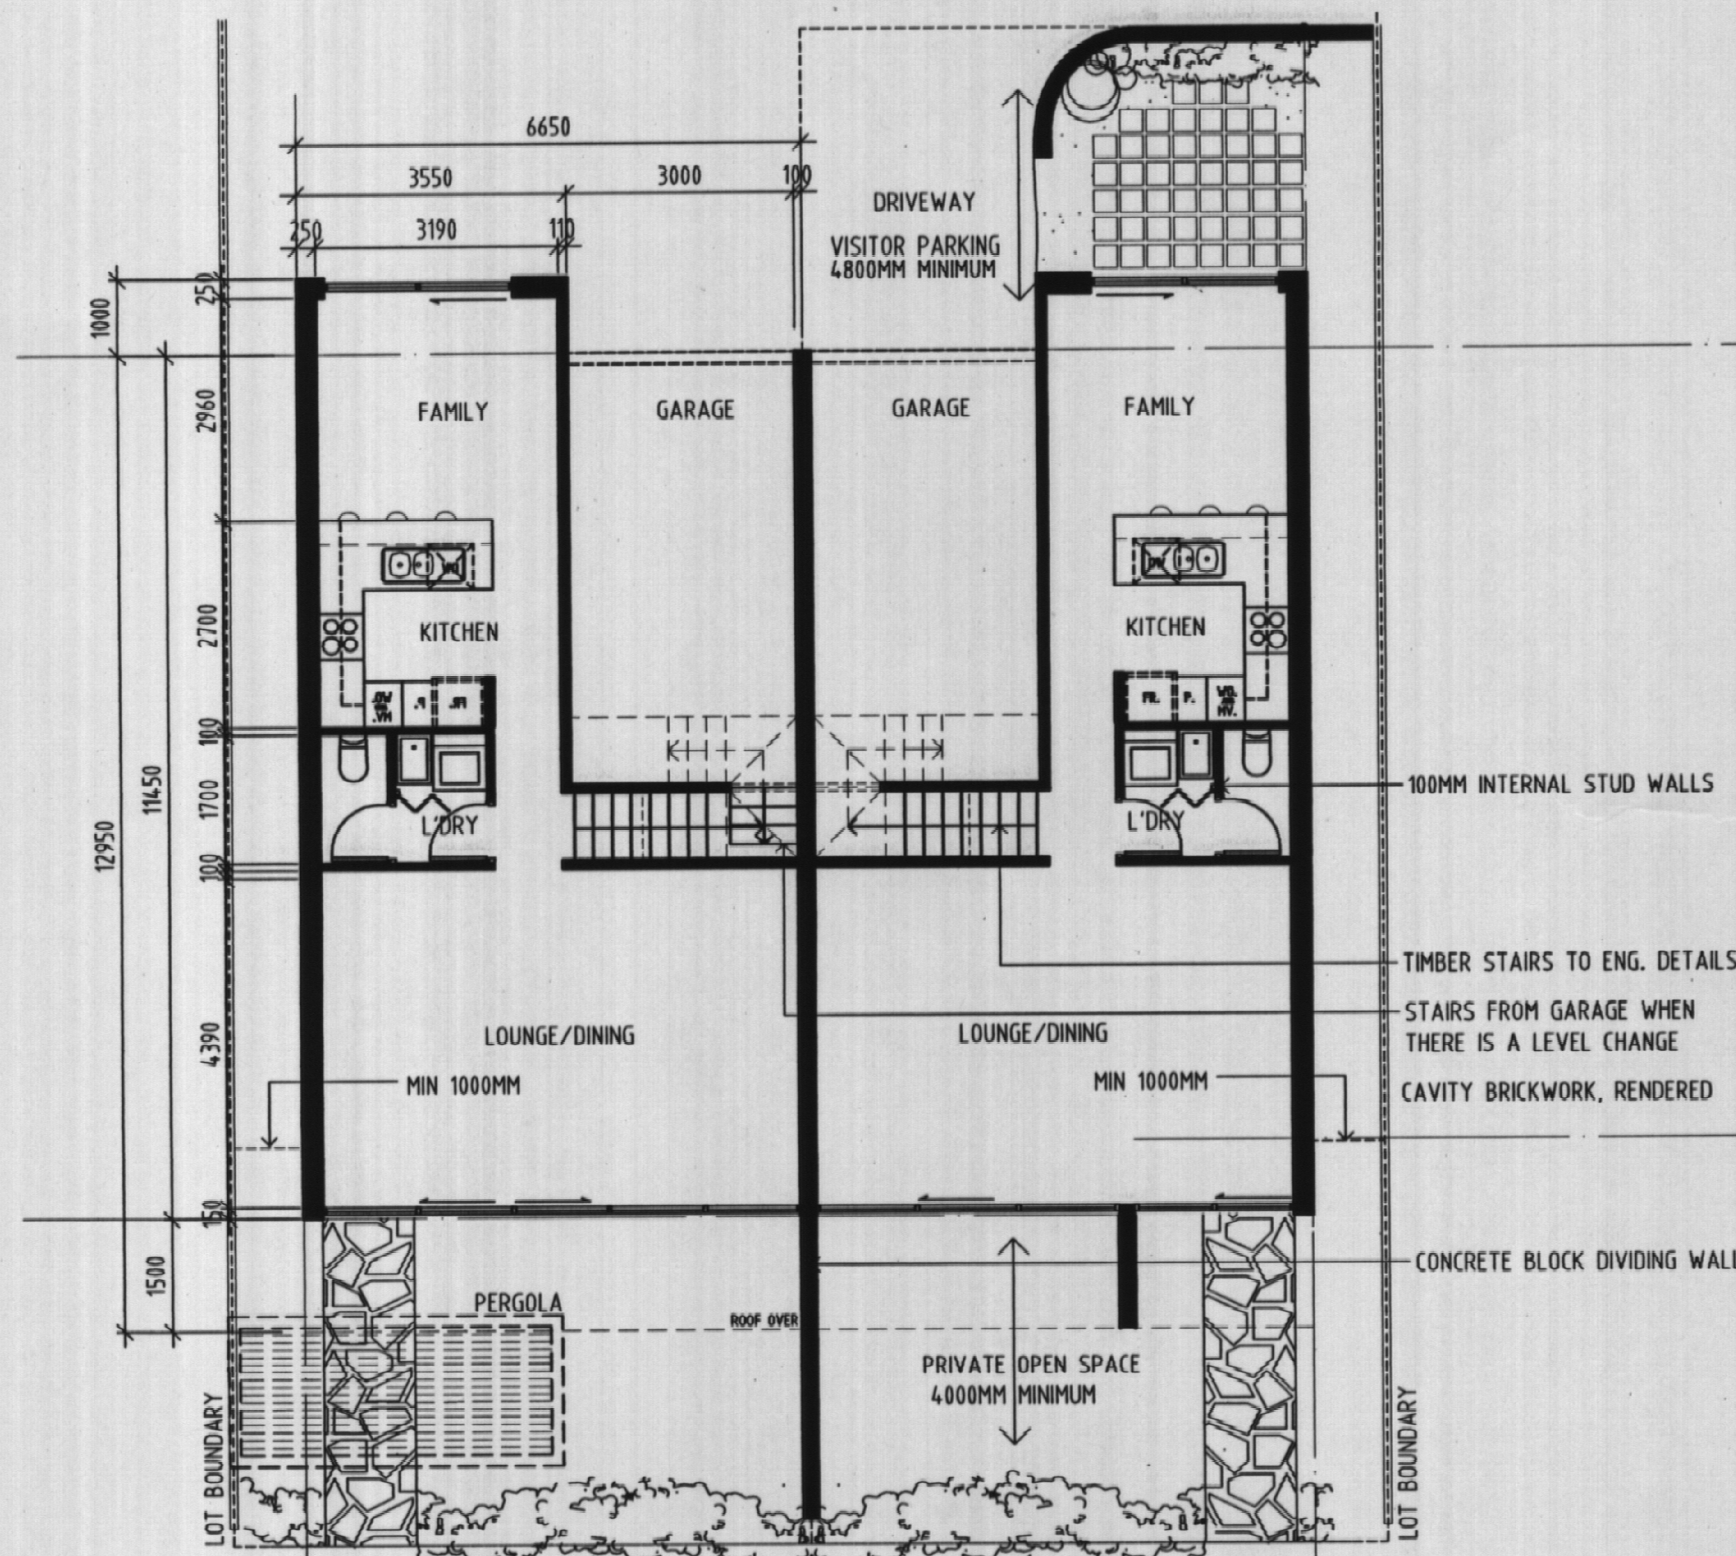


FIGURED DIMENSIONS TO BE TAKEN IN PREFERENCE TO SCALING
BUILDER TO CHECK ALL DIMENSIONS PRIOR TO CONSTRUCTION







No.	REVISION	DATE
-	ISSUE	12/04

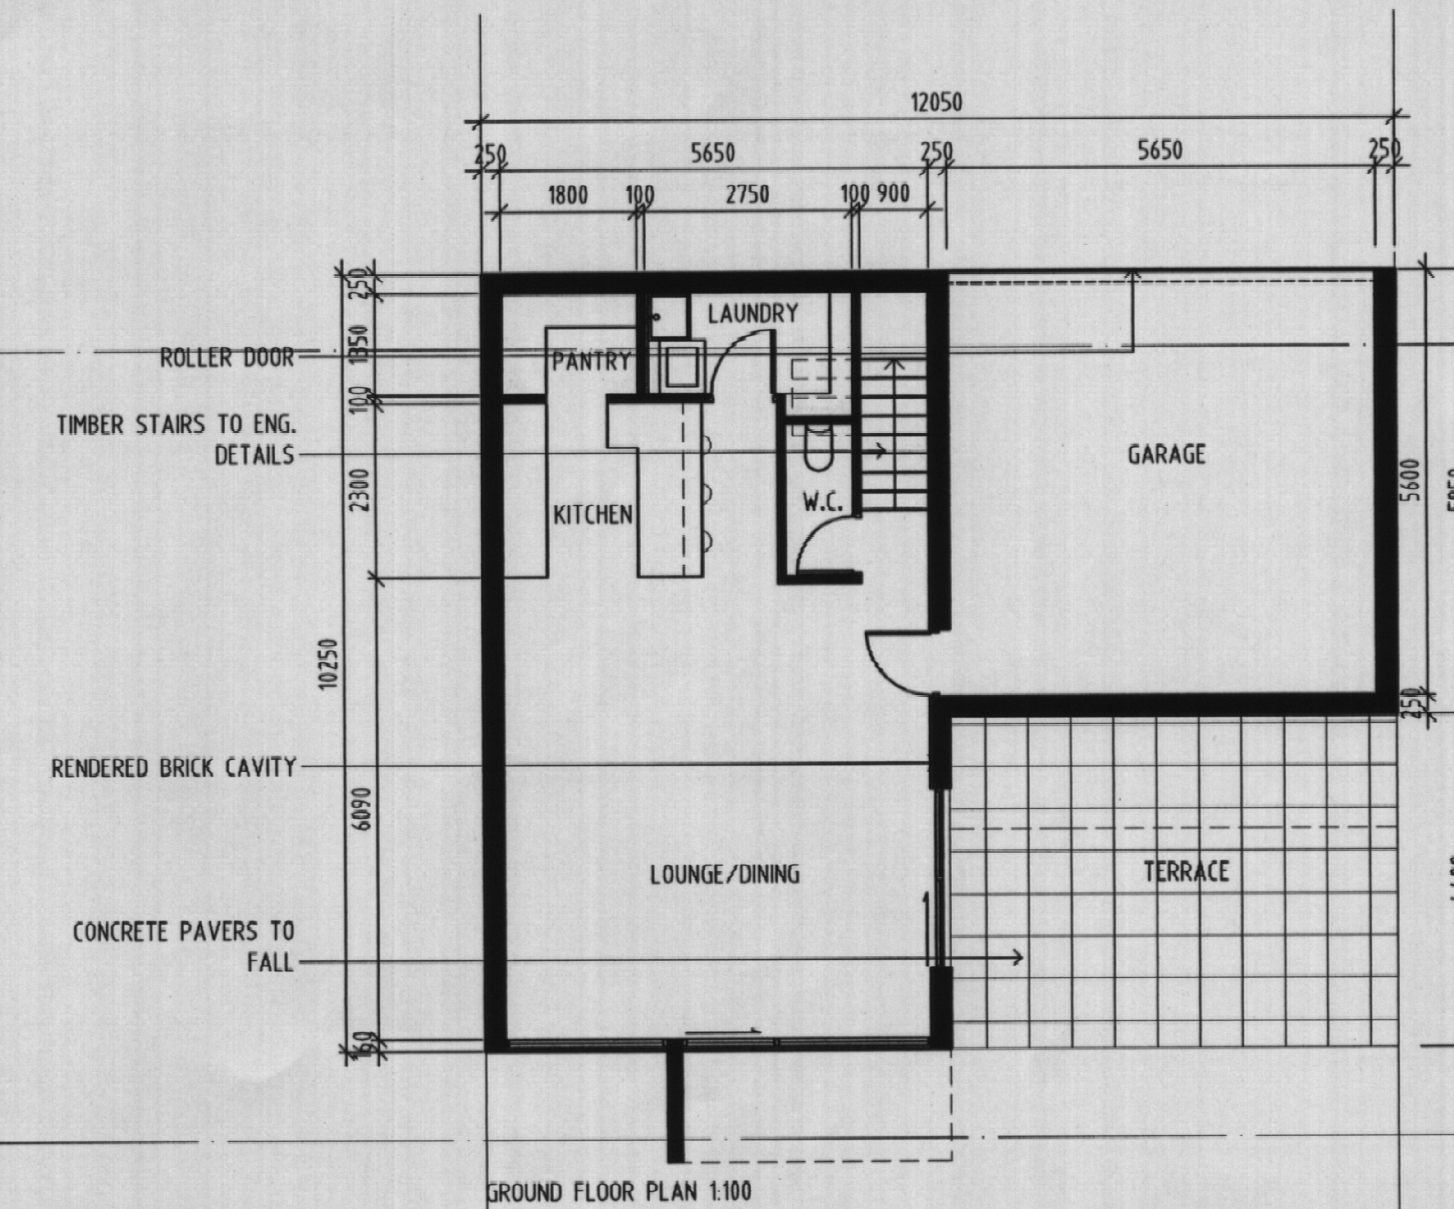

HOUSE
TYPE 3

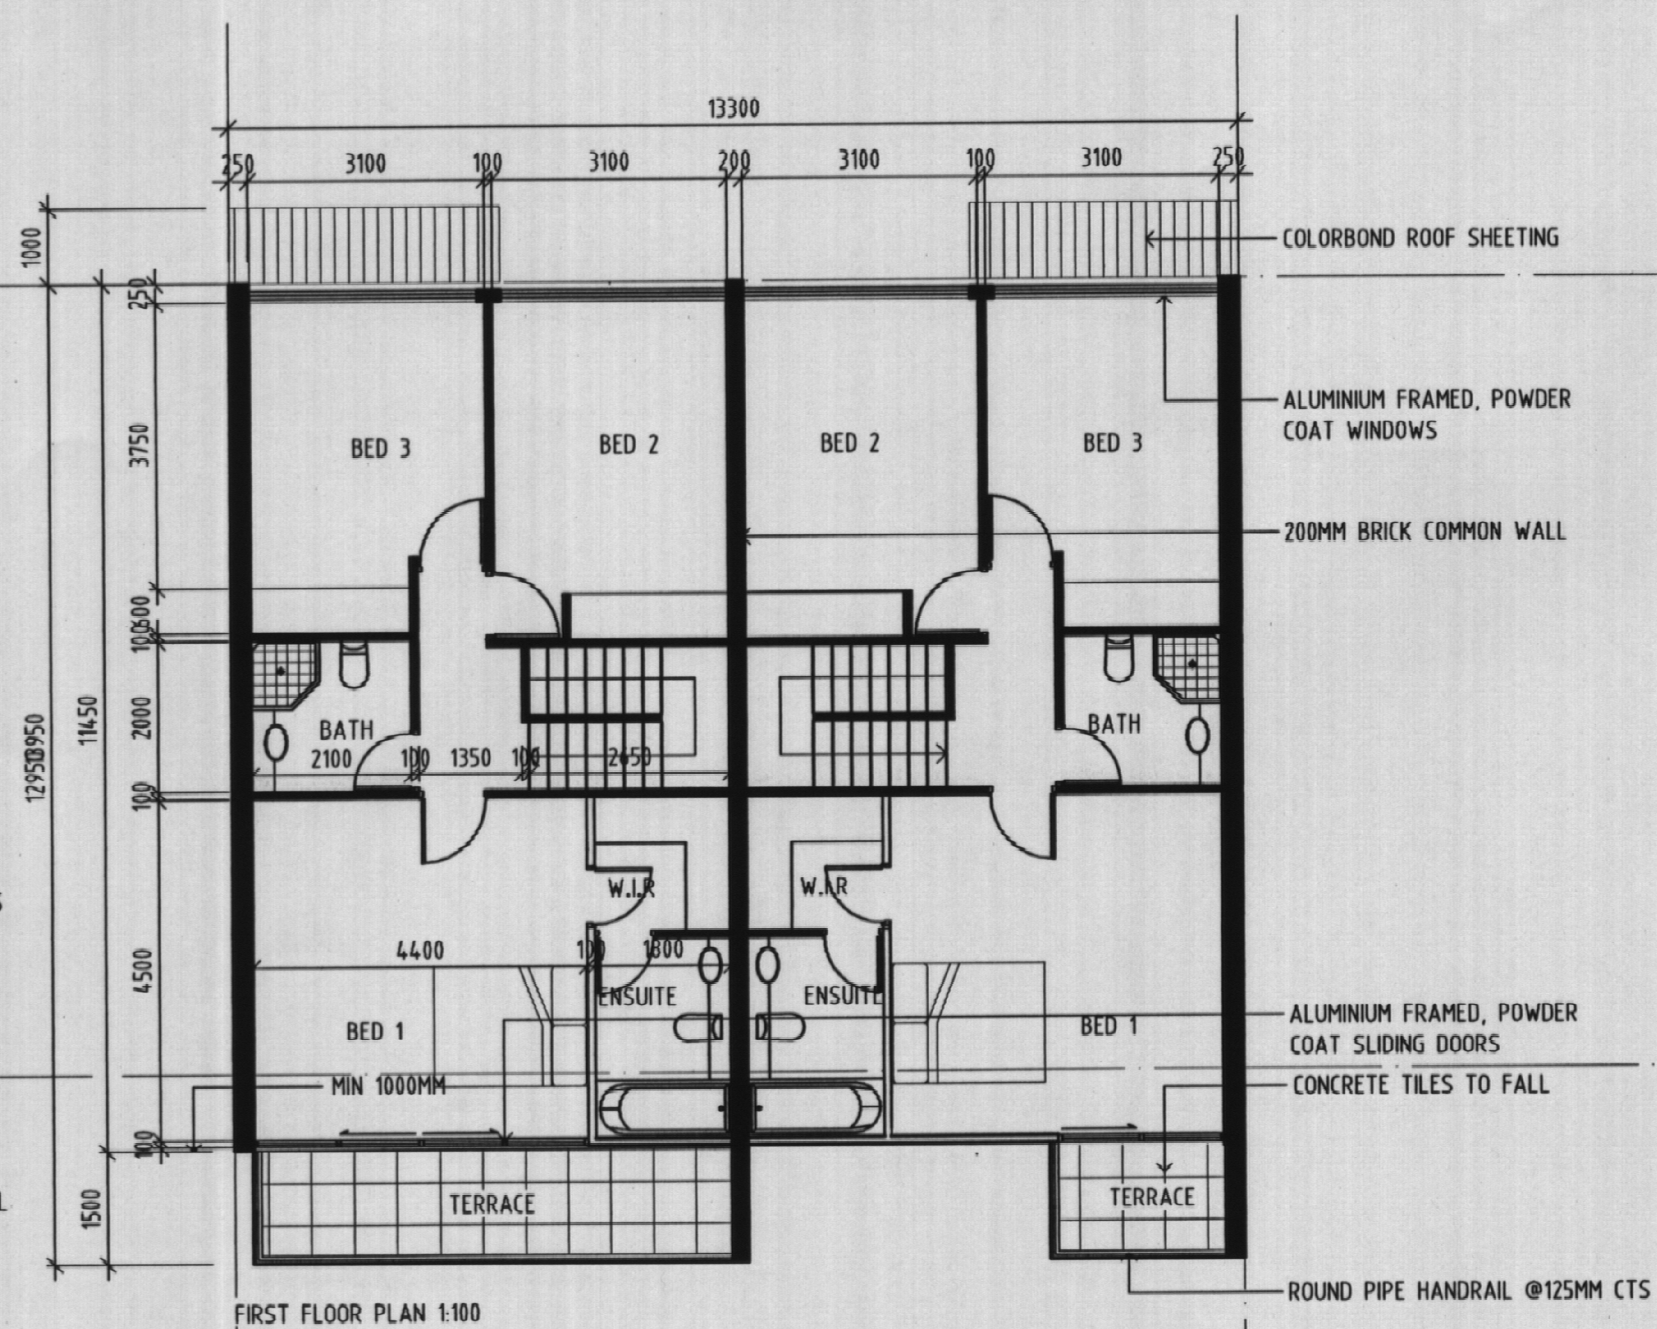

HOUSE
TYPE 2

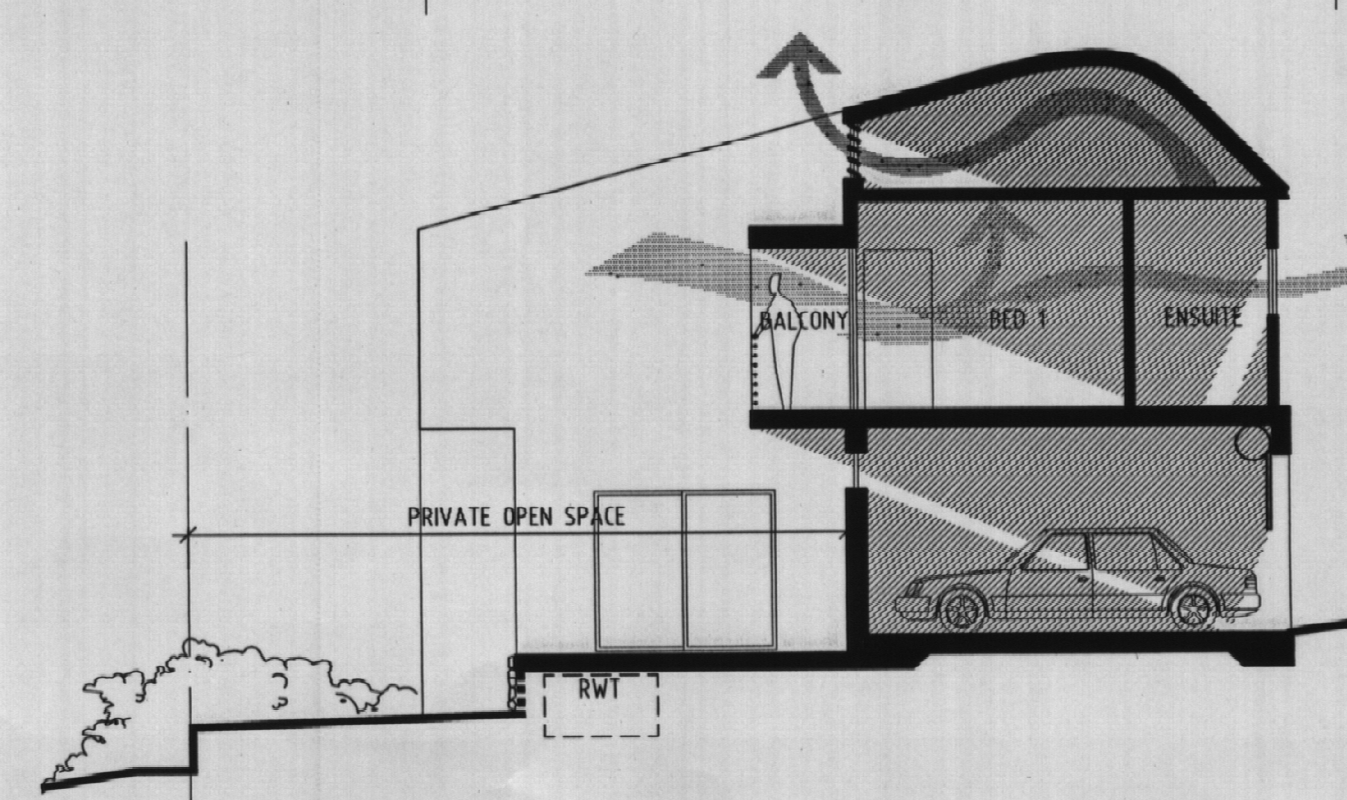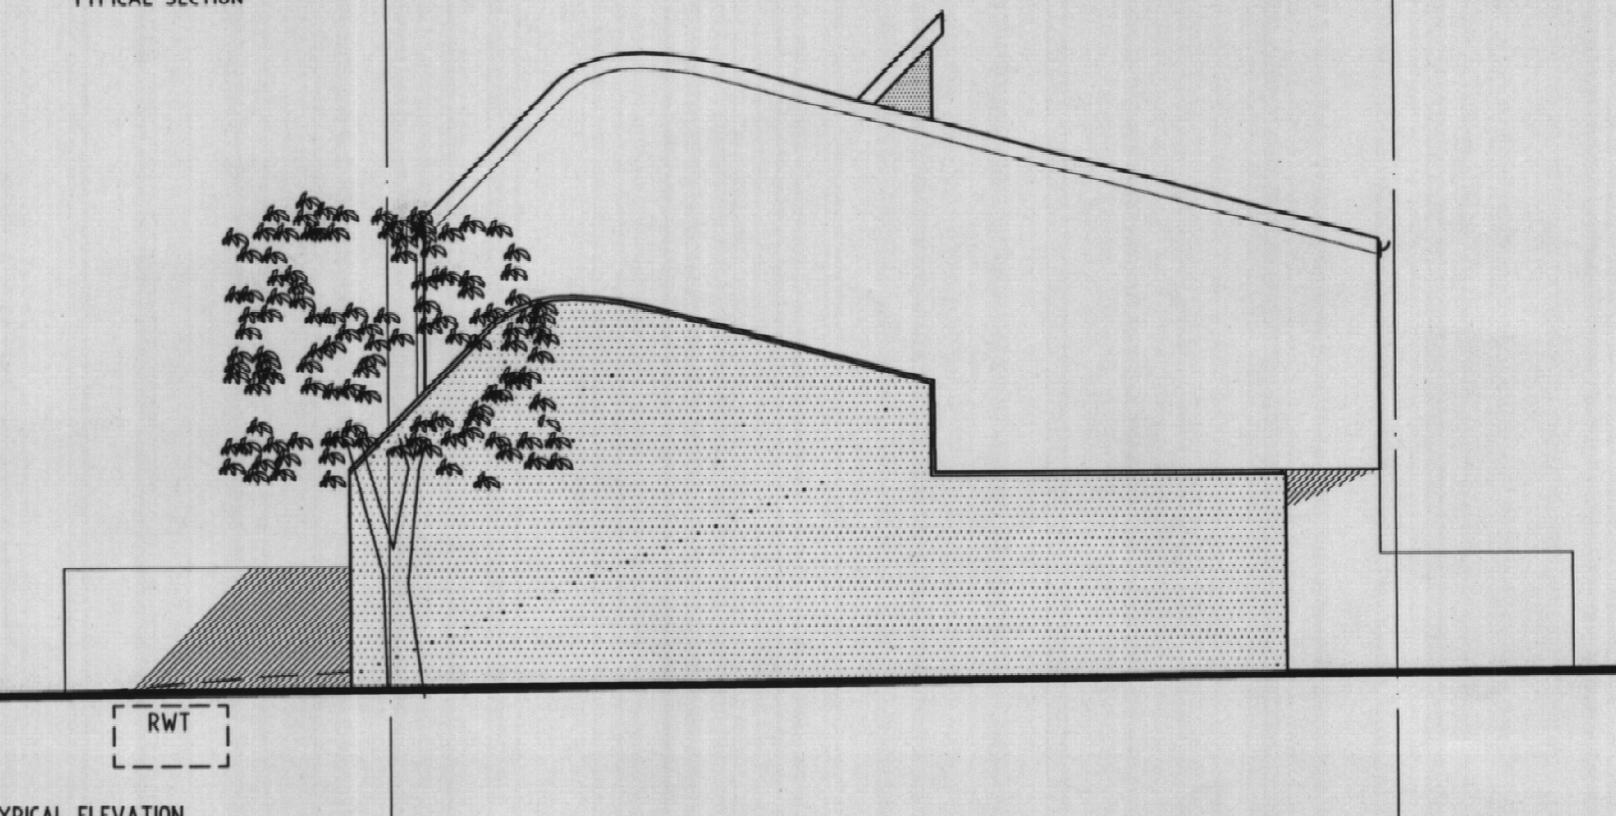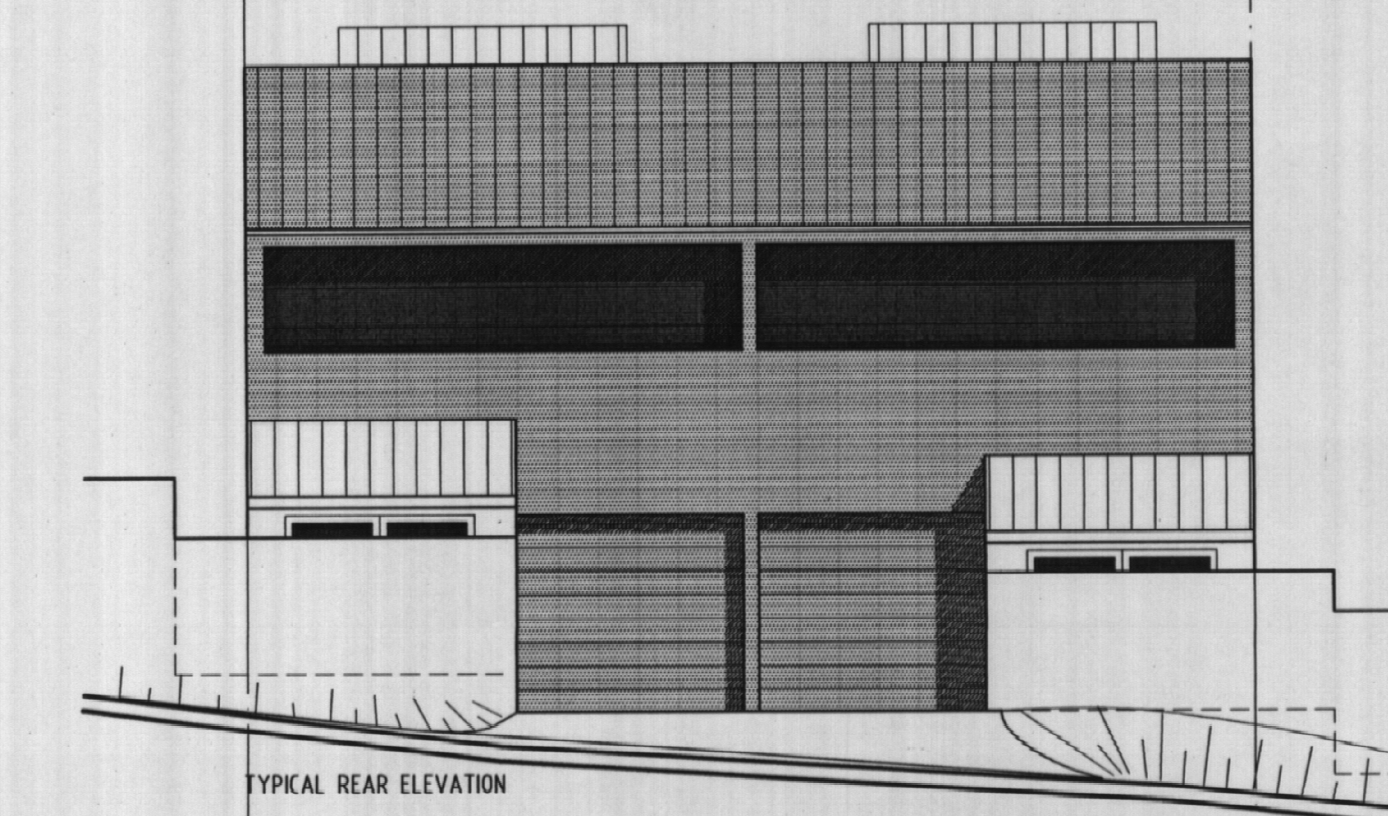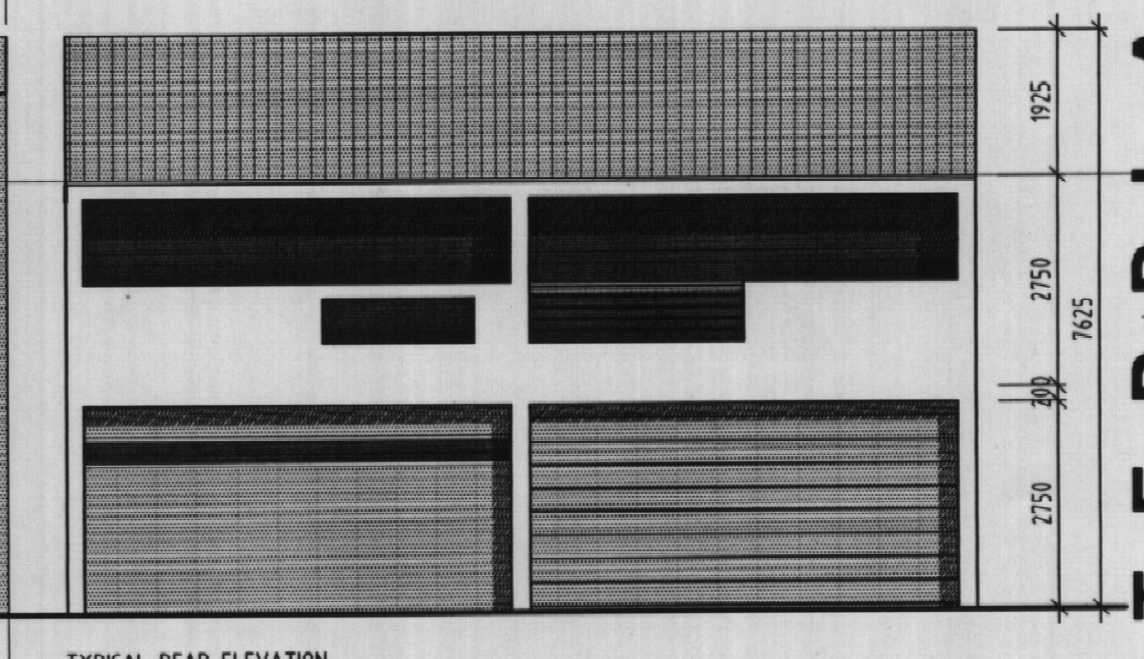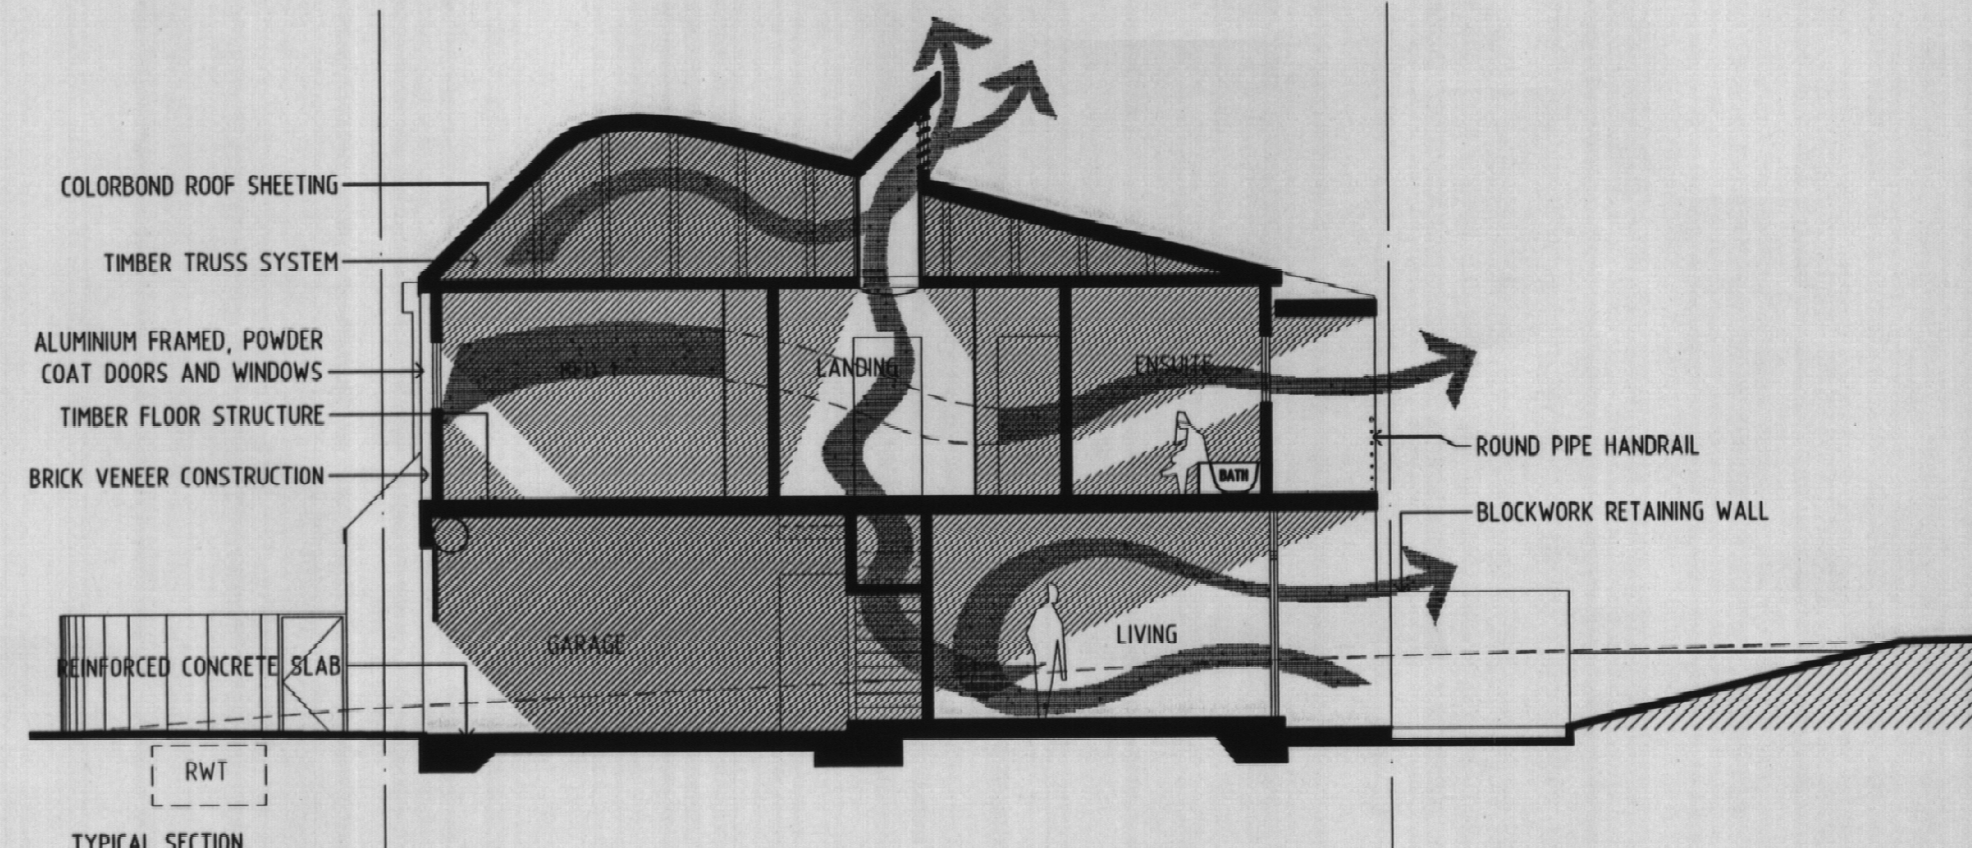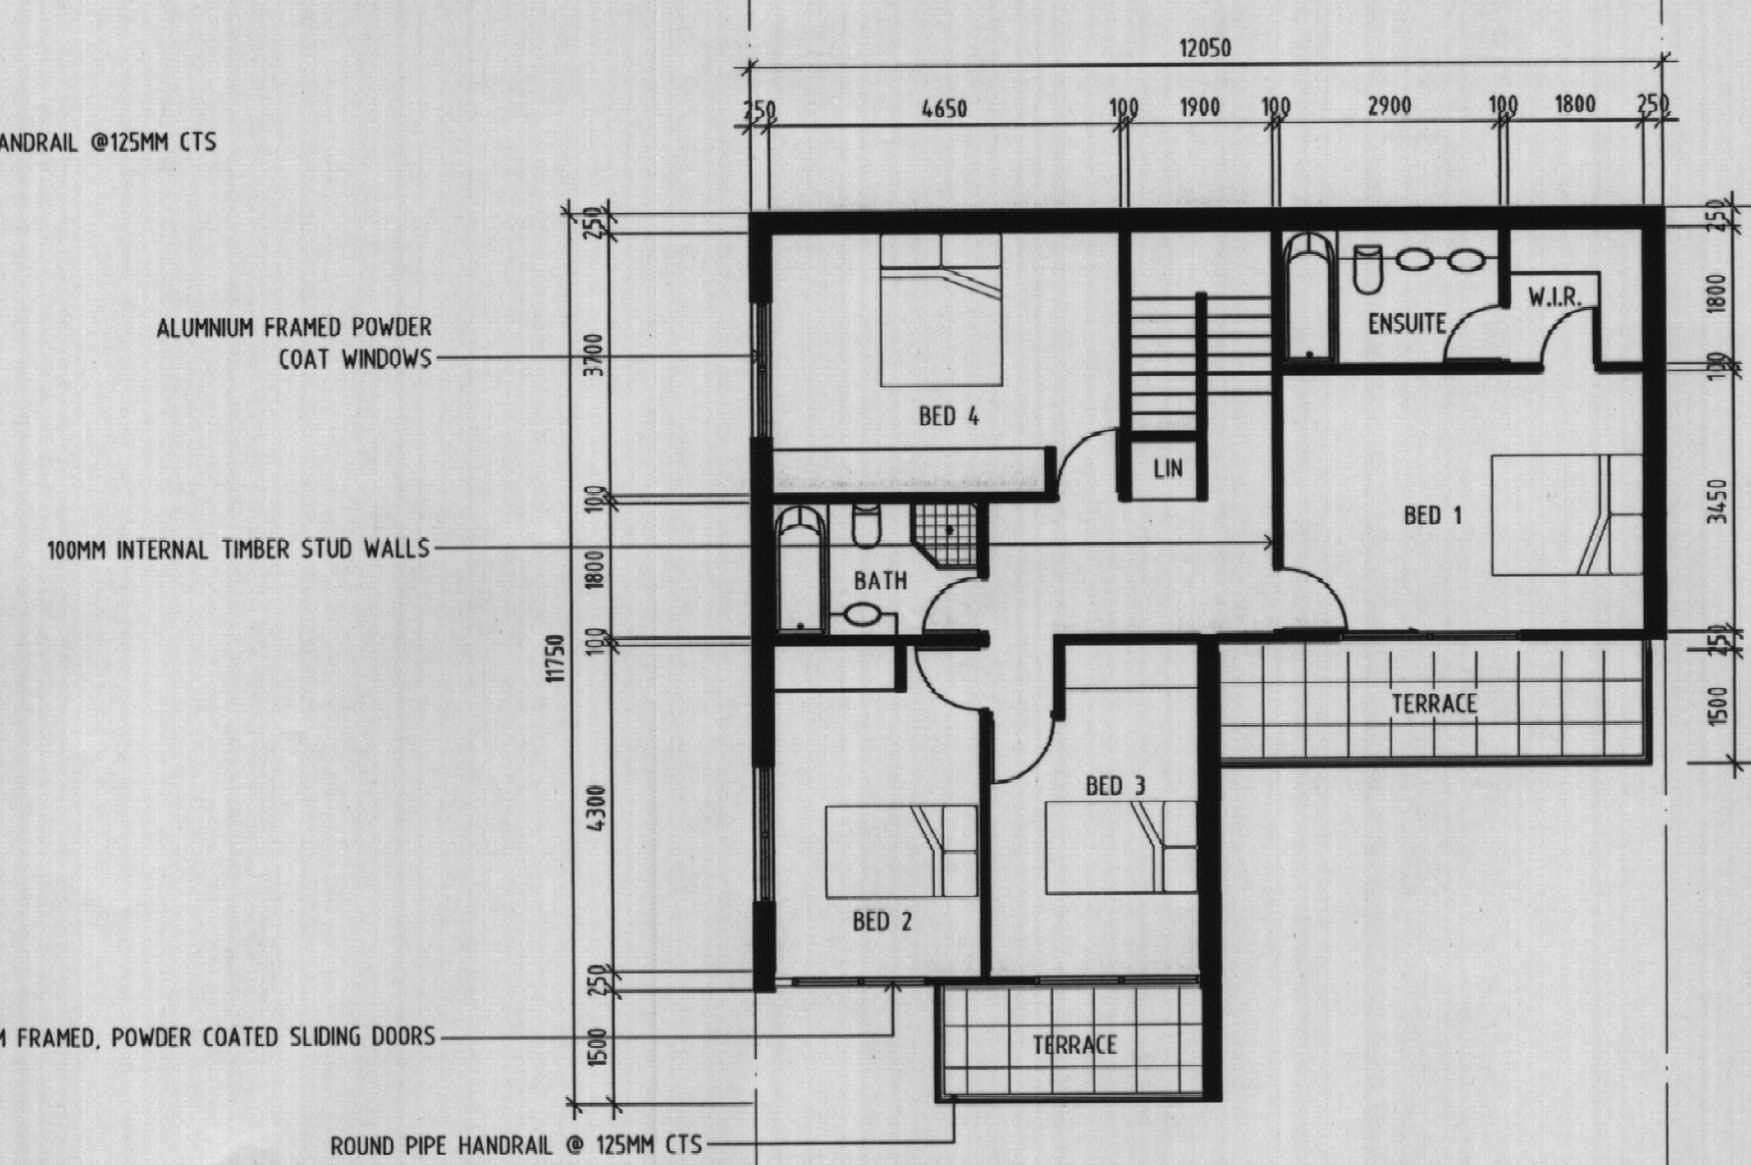

NB: EACH HOUSE TYPE MAY ADOPT VARYING ROOF FORMS
BALCONY POSITIONING AND ENTRY LOCATION

DENIS LEECH AND ASSOCIATES PTY LIMITED ARCHITECTS
NEW RESIDENTIAL DEVELOPMENT
WARRIEWOOD VALLEY, SECTOR 5
FOR JUBILEE DEVELOPMENTS

TYPICAL B & C

1:100
DENIS LEECH AND ASSOCIATES PTY LIMITED
INCORPORATED IN NSW. ABN 602 617 670
SUITE 4, 8 FRANKCRESS AVENUE, NEWPORT BEACH NSW 2106
TELEPHONE: (02) 9987 7200 FACSIMILE: (02) 9987 3168

DECEMBER 2004

SK-09

DRAWING MASTER PLAN