(B) LAND EXCLUDES MINERALS - SEE CROWN GRANT
(C) LAND EXCLUDES MINERALS - SEE MEMORANDUM W212051.
(D) LAND EXCLUDES MINERALS - SEE MEMORANDUM T447400.
(E) COVENANT (H298647)
(F) RESERVATIONS AND CONDITIONS IN THE CROWN GRANT.
(G) LAND EXCLUDES MINERALS (S.171 CROWN LANDS ACT,1989)
(H) LAND EXCLUDES MINERALS (S.141 PUBLIC WORKS ACT,1912) D679718.
(J) LAND EXCLUDES MINERALS -SEE MEMORANDUM S700000A

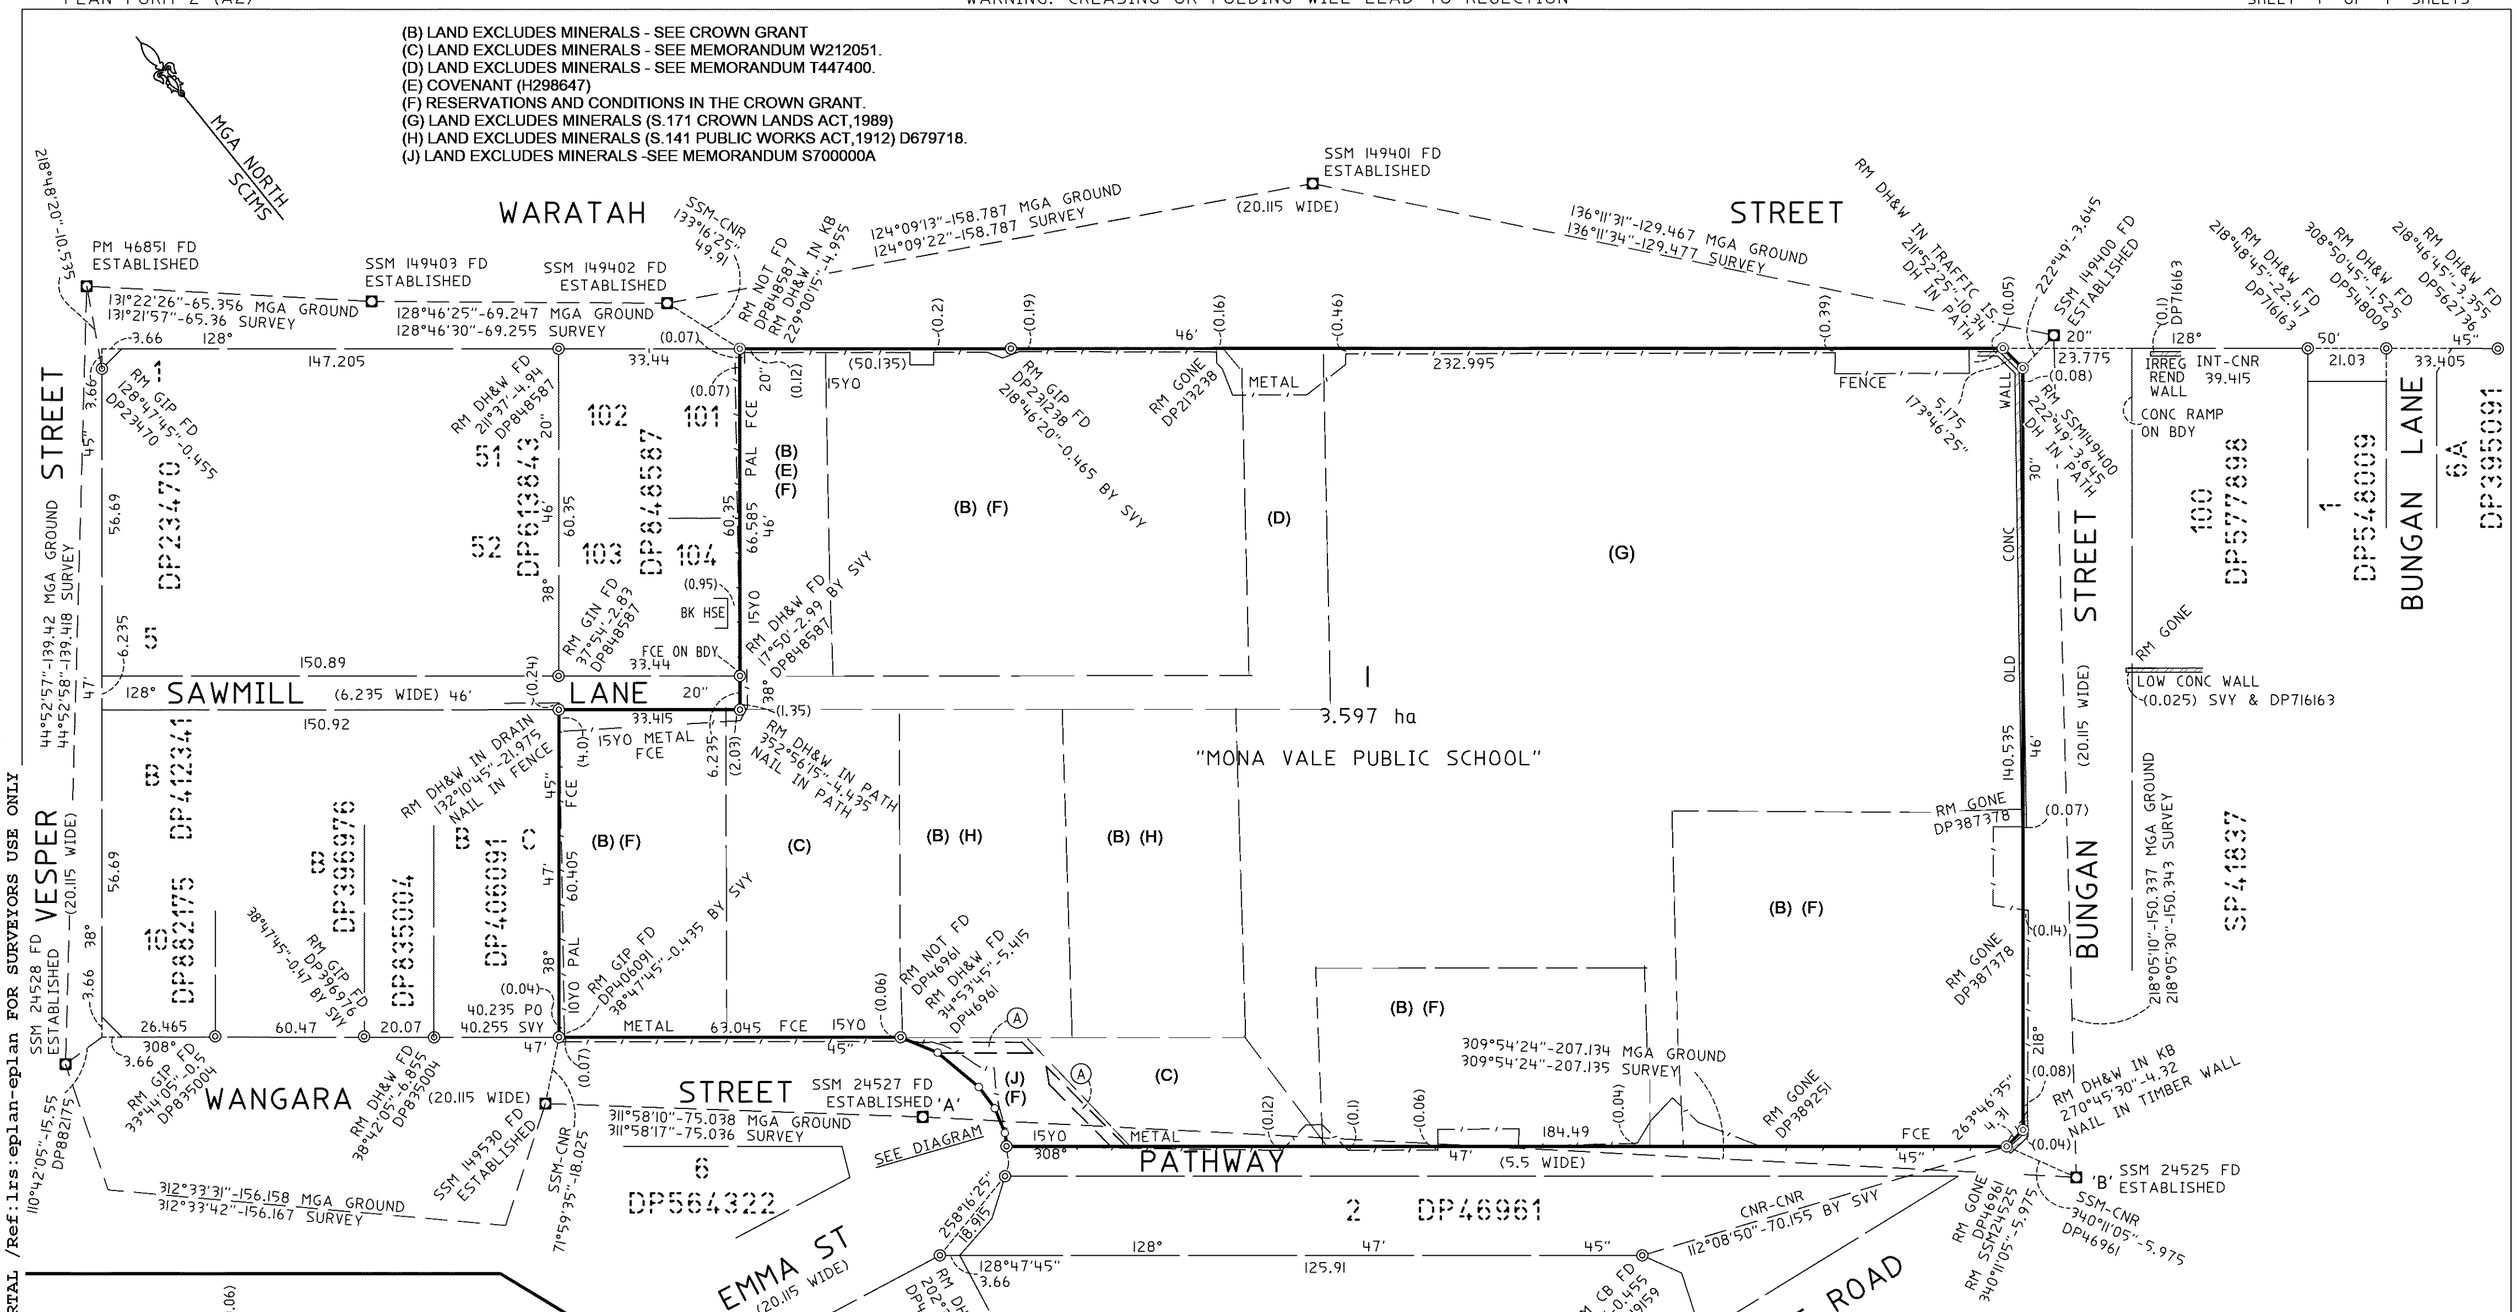

Ⓐ EASEMENT FOR TELECOMMUNICATION CABLES (X610751)

COORDINATE SCHEDULE						
MARK	M.G.A. COORDINATES EASTING	M.G.A. COORDINATES NORTHING	CLASS	PU	METHOD	STATE
SSM 24525	342 506.410	6 272 226.044	B	N/A	FROM SCIMS	FOUND
SSM 24527	342 347.536	6 272 358.915	B	N/A	FROM SCIMS	FOUND
SSM 24528	342 176.739	6 272 514.696	B	N/A	FROM SCIMS	FOUND
PM 46851	342 275.112	6 272 613.473	B	N/A	FROM SCIMS	FOUND
SSM 149400	342 599.135	6 272 344.360	B	N/A	FROM SCIMS	FOUND
SSM 149401	342 509.521	6 272 437.782	B	N/A	FROM SCIMS	FOUND
SSM 149402	342 378.132	6 272 526.918	B	N/A	FROM SCIMS	FOUND
SSM 149403	342 324.151	6 272 570.279	B	N/A	FROM SCIMS	FOUND
SSM 149530	342 291.751	6 272 409.090	B	N/A	FROM SCIMS	FOUND

DATE OF SCIMS COORDINATES: 21/08/2020 MGA ZONE: 56
MGA DATUM: GDA2020 COMBINED SCALE FACTOR 0.999898

SURVEYOR		LGA: NORTHERN BEACHES	Registered	
Name: STEPHEN R EMERY	PLAN OF CONSOLIDATION OF LOTS 1 & 2 IN DP532141, LOTS 10, 11 & 12 SEC.7 IN DP759007, LOT 1 IN DP195177, LOT B IN DP411942, LOTS A & B IN DP415229, LOTS 1, 2 & 3 IN DP231238, LOT 1 IN DP195176, LOTS 313 & 314 IN DP821634, LOT 3 IN DP46961, LOT 1 IN DP195175, LOTS A, B & C IN DP346310, LOTS A & B DP389251, LOT C IN DP387378, LOTS 1 & 2 IN DP517430, LOTS 1, 2, 3, 4, 6, 7 & 8 SEC.4 IN DP759007	Locality: MONA VALE	9.3.2021	DP1271246
Date: 26/08/2020		Reduction Ratio 1:800		
Reference: 19318A DP 1		Lengths are in metres.		

Req:R481948 /Doc:DP 1271246 P /Rev:09-Mar-2021 /NSW LRS /Pgs:ALL /Prt:10-Mar-2021 03:29 /Seq:1 of 3
© Office of the Registrar-General /Src:PORTAL /Ref:lrs:eplan-eplan FOR SURVEYORS USE ONLY