Sewer Service Diagram

Application Number: 910066

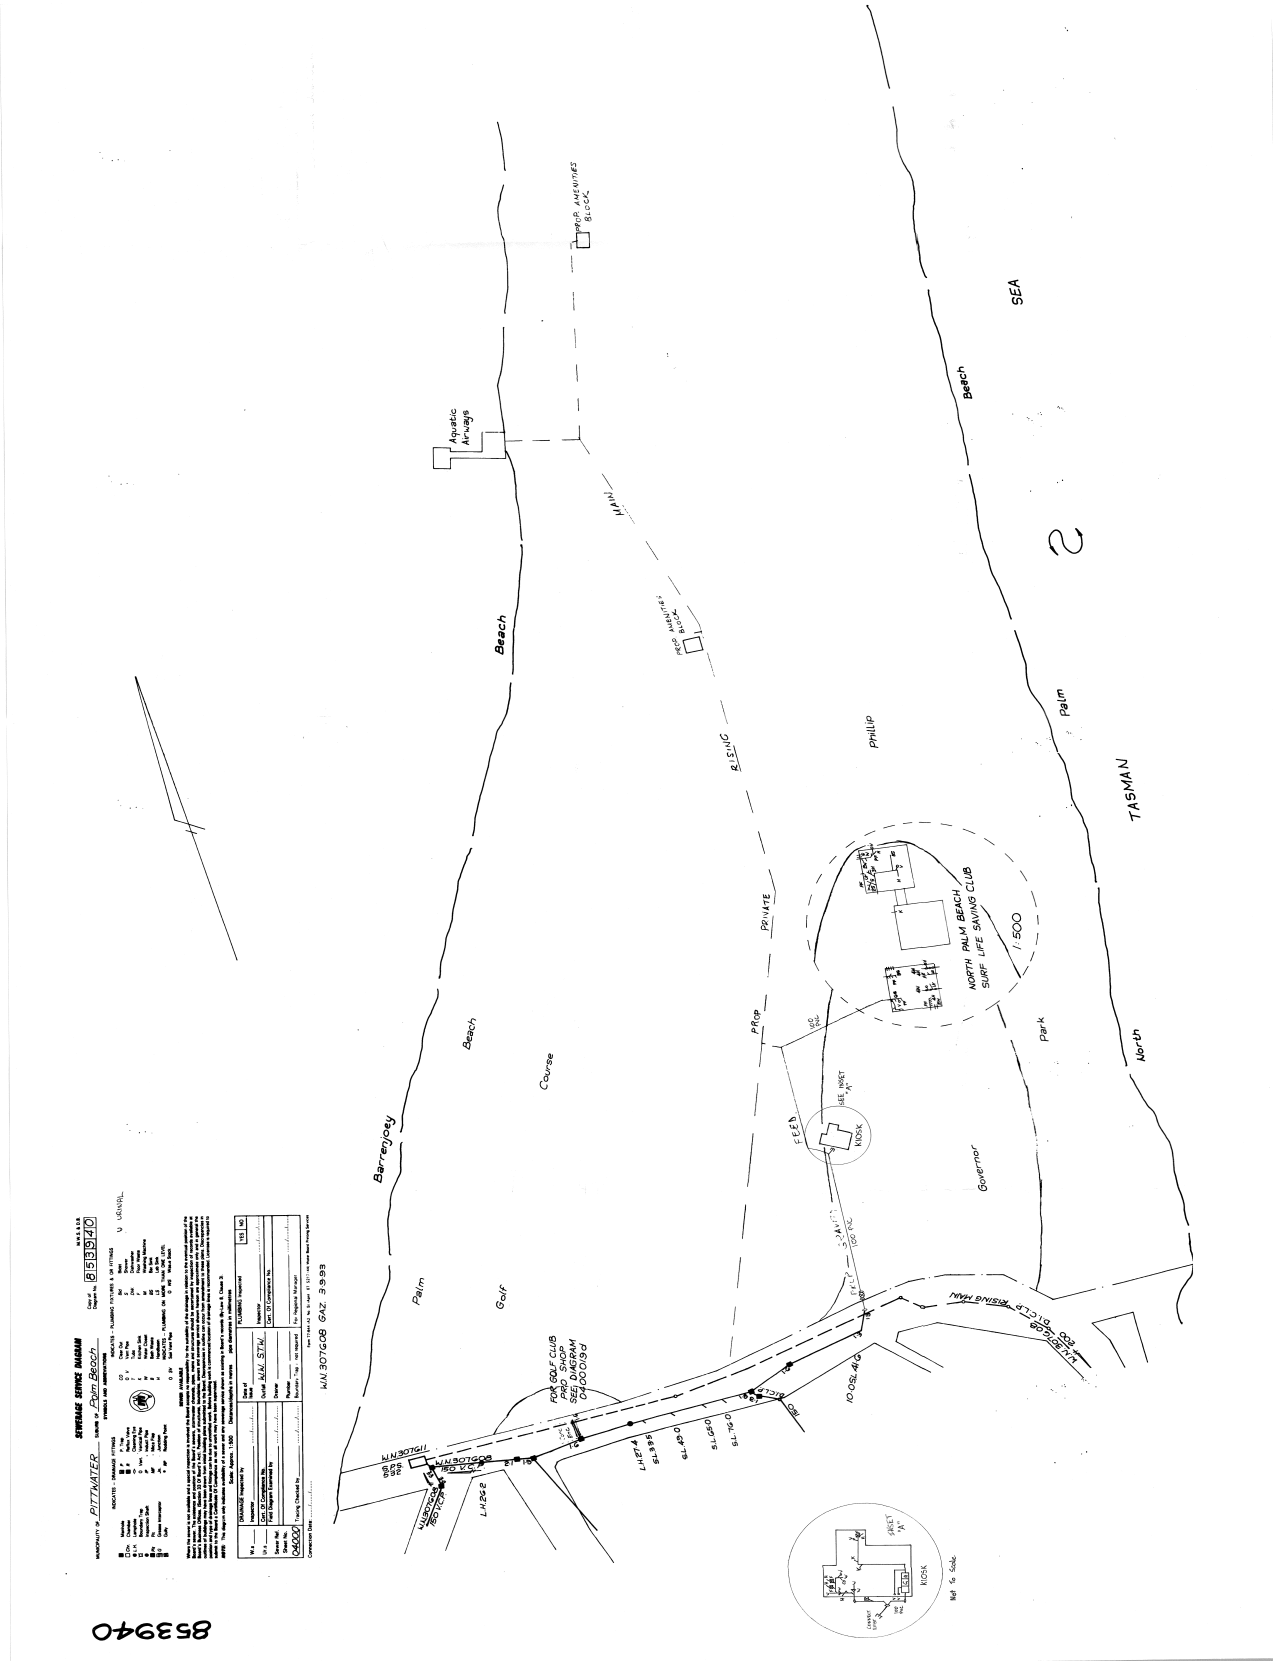

Document generated at 10-07-2020 11:34:42 AM

Disclaimer
The information in this diagram shows the private wastewater pipes on this property. It may not be accurate or to scale and may not show our pipes, structures or all property boundaries. If you'd like to see these, please buy a **Service location print**.